
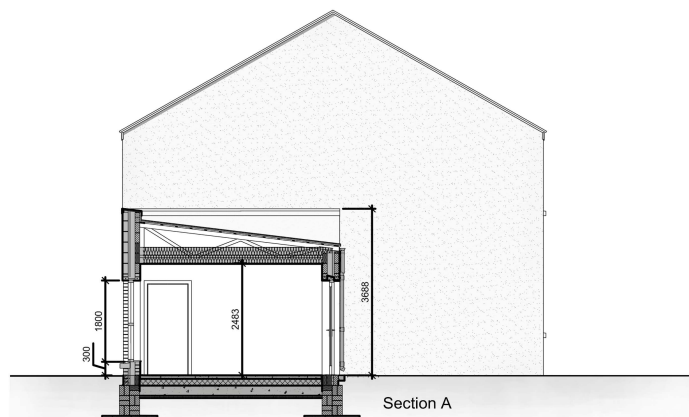



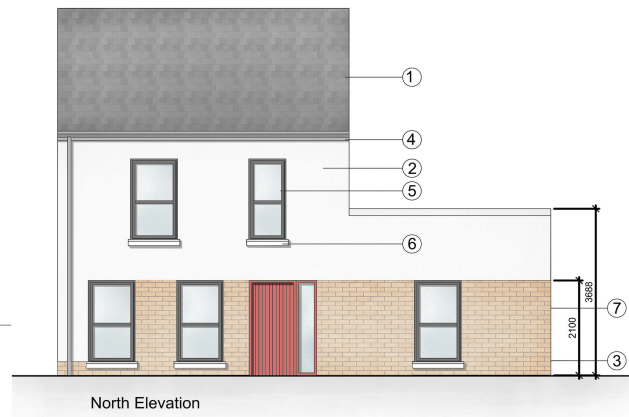


MATERIAL PALETTE

1. Fibre cement slates
2. Textured render
3. Selected brick
4. Factory-finished metal rainwater goods
5. Aluminium clad/composite windows
6. Pre-cast concrete sills, 100mm face
7. Composite entrance door

Do not scale from drawings. Use dimensioned figure only.
Contractor to check all dimensions on site.
City Architect to be informed of any discrepancies before work proceeds.


Notes

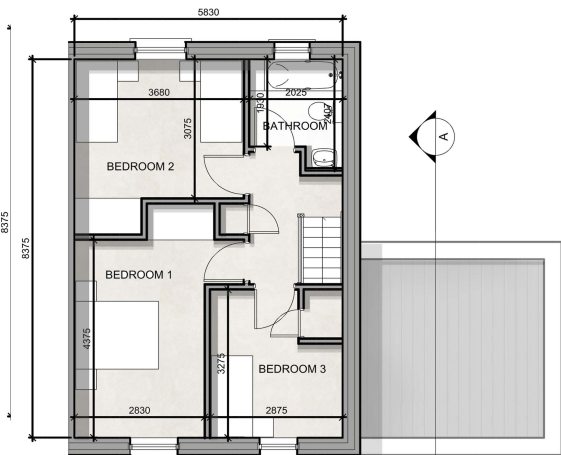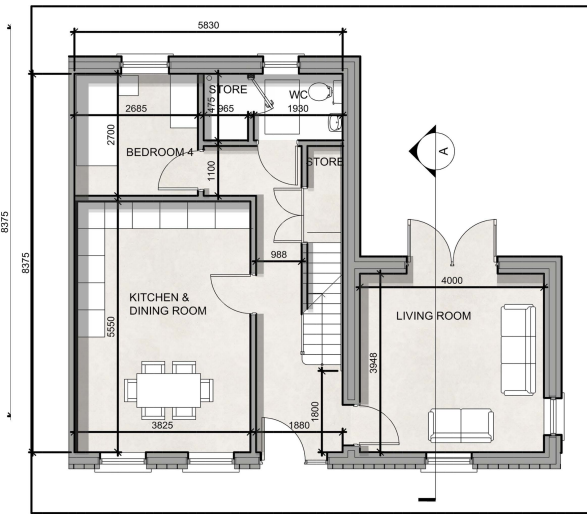


HOUSE TYPE B




Block C - Front Elevation

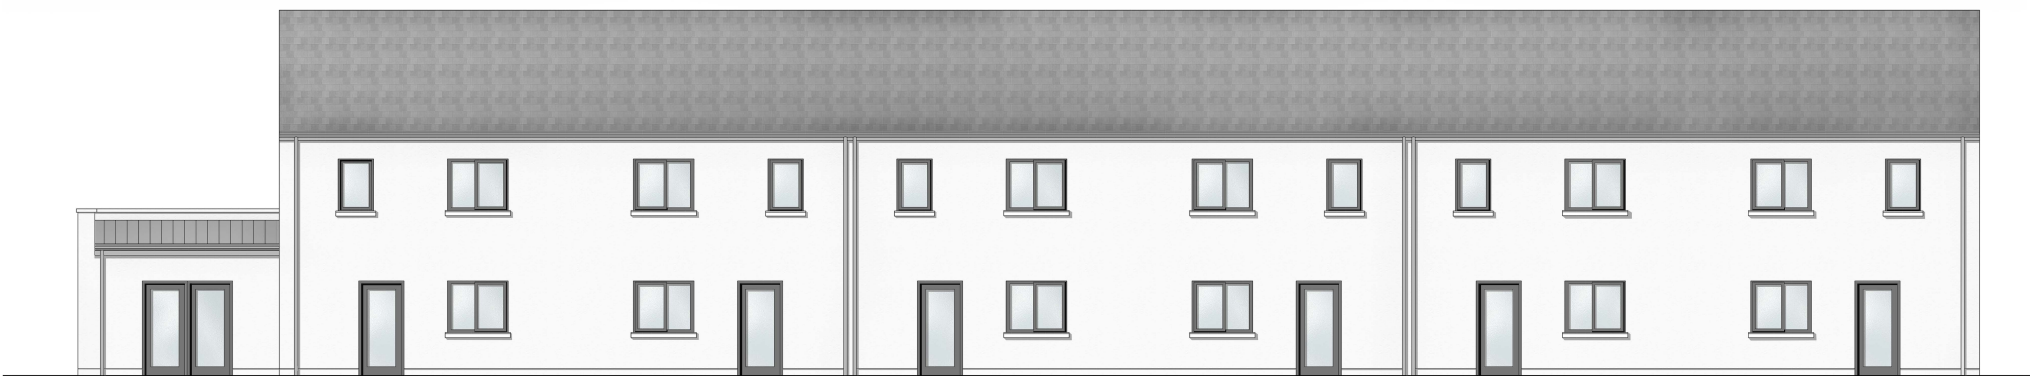

Block C - Rear Elevation

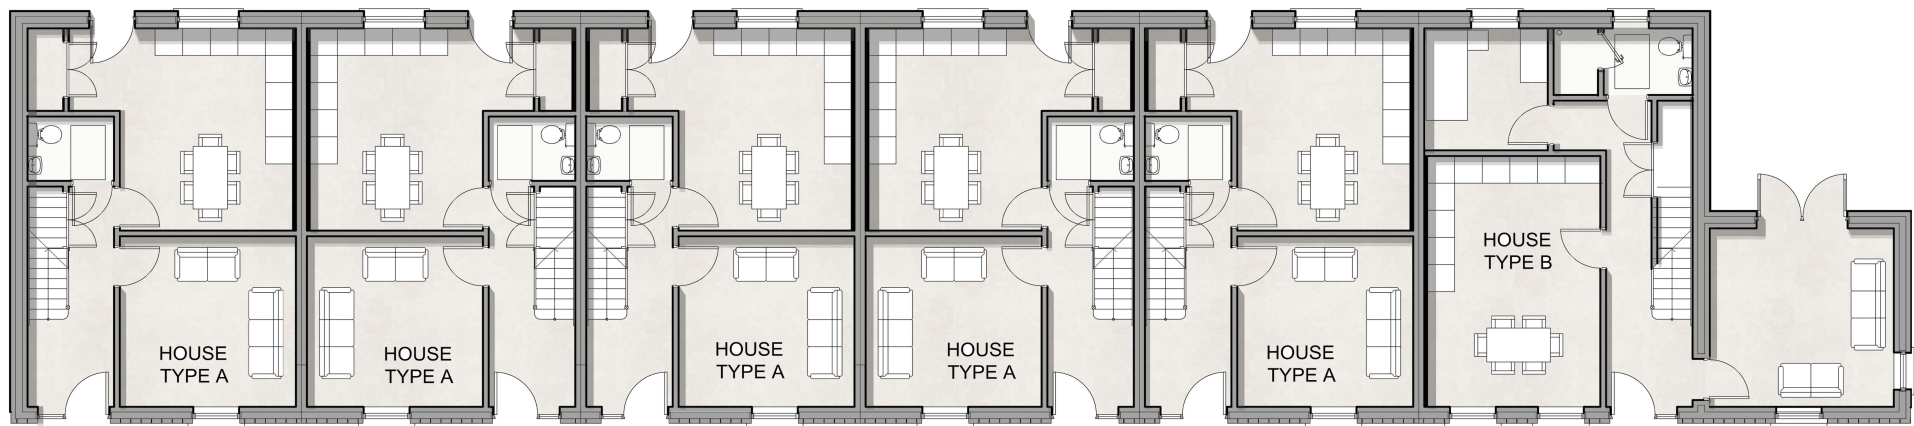

Block C - Ground Floor Plan

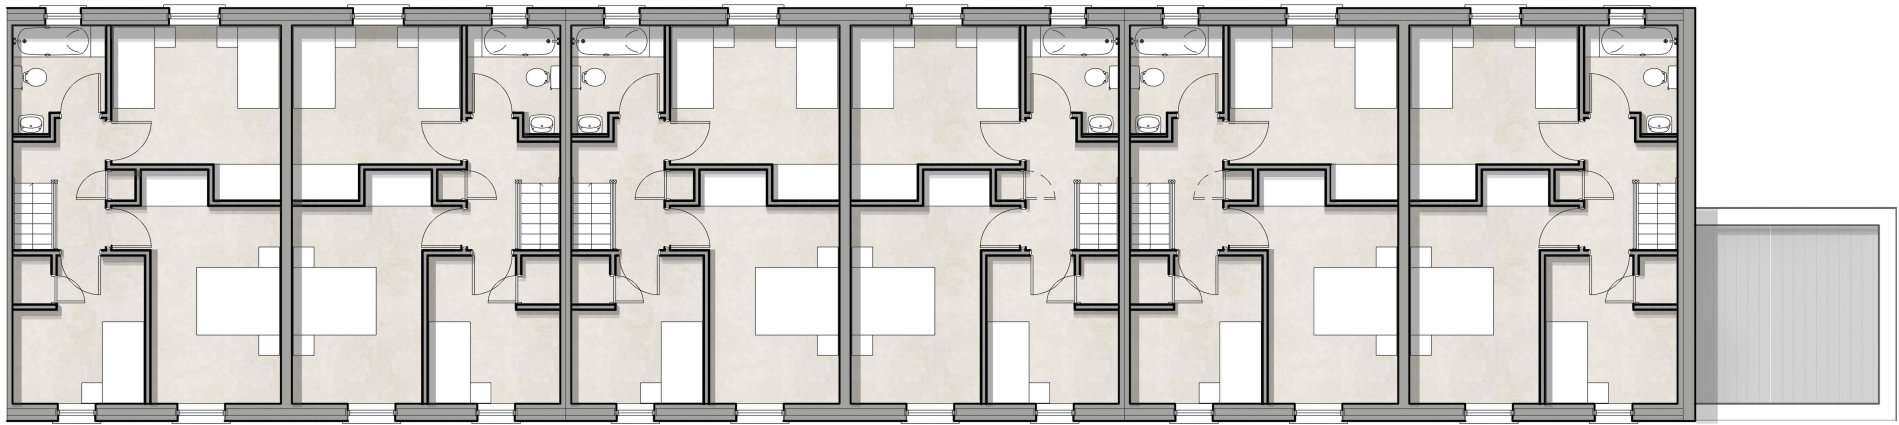

Block C - First Floor Plan

CITY ARCHITECT'S DEPARTMENT

Telephone: 021 4924335
E-mail: city_architect@corkcity.ie
Web: <http://www.corkcity.ie>

CATHAL O'BOYLE, CITY ARCHITECT,
CORK CITY COUNCIL, CITY HALL, CORK, T12 T997



Team Leader	MAIREAD POWER
Project Architects	ALEKSNDRA CZARNECKA
Project Technicians	
Project Supervisor	ATKINS
Quantity Surveyor	HARRIS COYLE BREEN
Civil/Structural Consultant	ATKINS
M & E Consultant	ATKINS
Landscape Architect	
Fire Consultant	

HOUSE TYPE 2
GENERAL
ARRANGEMENT
BLOCK C

Scale 1:100 @ A1
Date May 2026
Drawn By AC
Checked By -

Plotfiles Ref.

Drawing Status	Job No.	Drawing No.	Rev.
Part 8	2025.11	PL06	0

Project
CNWQR PHASE 4C WEST