

Drawing Register

Project No: 18002
Project Name: Old Commons Road Development
Client: Culclan Construction
Purpose of Issue: Planning
Issued by: CLC & Associates
Address: Unit 2C, The Atrium
 Blackpool
 Cork
Tel: 021 6017152


CLC & ASSOCIATES
 CHARTERED ENGINEERS & PROJECT MANAGERS

CORK: UNIT 2C, THE ATRIUM, BLACKPOOL, CORK - 051 8617152
 DUBLIN: 3613 LAKE DRIVE, CITYWEST, DUBLIN 24 - 01 9613738
 EMAIL: INFO@CLC.IE WEB: WWW.CLC.IE

Issue Type: D=Draft, P=Planning, RFI=Request for Further Information, T=Tender, CT = Contract, FC = Fire Cert, DAC = DAC Cert, CN=Commencement, C=Construction, SR=Submittal Response, FCI = Final Construction Issue, AB = As Built Issue Format: E = Email, H =Hard Copy, U = Upload	Issue Type	P	P		
	No. of Sheets	18	08		
	Issue date	27.05.2020	26.06.2020		

CIRCULATION

Client:	Culclan Construction	E	E		
Quantity Surveyors:					
Architect:	QDM Architecture	E	E		
Civil / Structural:	CLC & Associates				
Building Services:					
PSDP:					
Local Authority:	Cork City Council				
Service Provider:					
Document Manager:					

DRAWINGS:

Dwg No.	Drawing Title	Scale	Size	Revision			
600 - CIVIL							
600 - Plans							
18002_P_600	Site Layout & Levels	1:250	A2	0	1		
18002_P_601	Foul & Storm Drainage	1:250	A2	0	1		
18002_P_602	Watermain Layout	1:250	A2	0	1		
18002_P_603	Surface Water Outfall	1:200	A3	0	1		
18002_P_604	Sightlines & Entrance Detail	varies	A3	0	1		
18002_P_605	Fire tender Autotrack	1:250	A2	0	1		
18002_P_606	Refuse Truck Autotrack	1:250	A2	0	1		
18002_P_607	Surface Finishes	1:250	A2	0	1		
610 - Services Details							
18002_P_610	Services Details Sheet 1	NTS	A3	0			
18002_P_611	Services Details Sheet 2	NTS	A3	0			
18002_P_612	Services Details Sheet 3	NTS	A3	0			
18002_P_613	Services Details Sheet 4	NTS	A3	0			
18002_P_614	Services Details Sheet 5	NTS	A3	0			
18002_P_615	Attenuation Tank 1 Details	NTS	A3	0			
620 - Drainage Long Sections							
18002_P_620	Storm Longitudinal Sections - Sheet 1	1:250	A3	0			
18002_P_621	Storm Longitudinal Sections - Sheet 2	1:250	A3	0			
18002_P_622	Foul Longitudinal Sections	1:250	A3	0			
630 - Site Sections							
18002_P_630	Site Cross Sections - Sheet 1	1:50	A3	0	1		

ALL DIMENSIONS TO BE CHECKED ON SITE. DO NOT SCALE FROM THIS DRAWING. THIS DRAWING IS TO BE READ IN CONJUNCTION WITH THE RELEVANT CONSULTANTS DRAWINGS & SPECIFICATIONS. THIS DRAWING IS COPYRIGHT.



LEGEND



PROPOSED LEVEL



ROAD GRADIENT




RETAINING WALL.



EXISTING BASE OF ROCK FACE



INDIVIDUAL UNIT ENTRY / EXIT

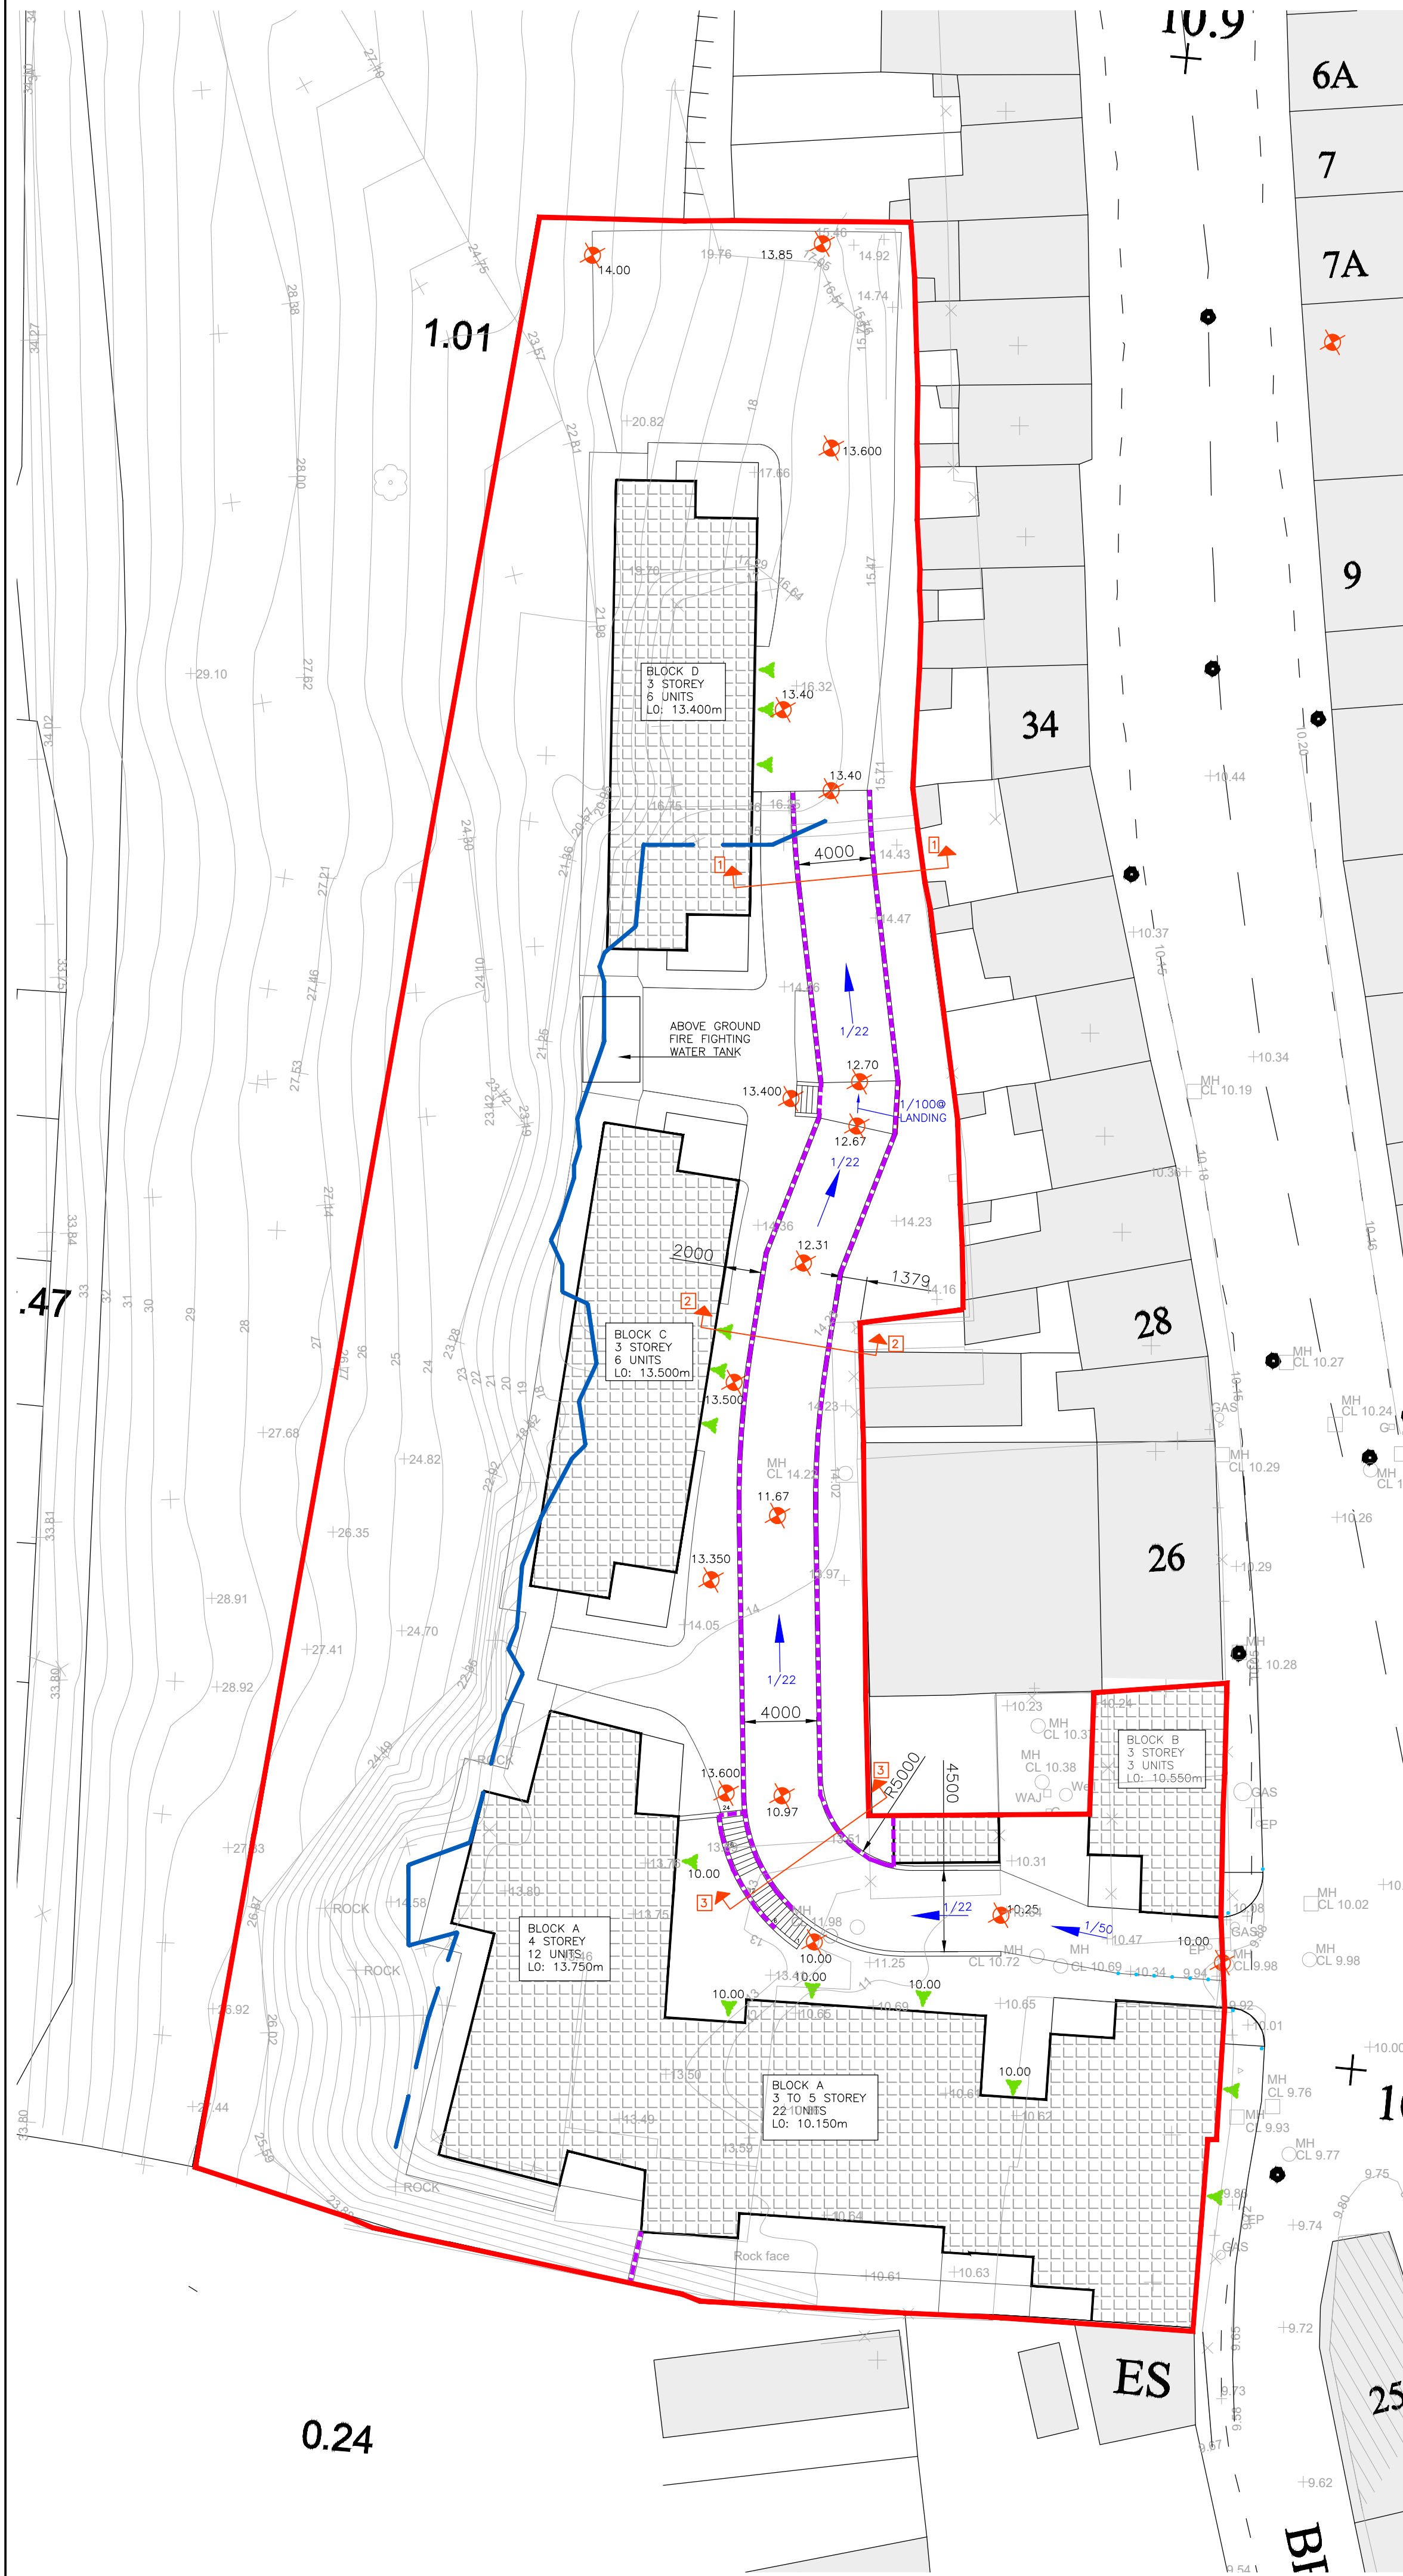


01	28/06/2020	EA	BLOCK NUMBERS UPDATED
00	27/05/2020	TA	PART 8 APPLICATION
REV	DATE	BY	NOTES
DWG STATUS			
PART 8 APPLICATION			
PROJECT			
Apartment Blocks Commons Road Blackpool, Cork.			
CLIENT			
Culcain Construction			
DRAWING			
Site Layout & Levels			
DATE	07/05/2020	SCALE	1:250 @ A2
PROJECT NO.	18002	DWG NO.	P_600
CHECKED	02/05/2020	REVISION	01
CLC & ASSOCIATES			
CHARTERED ENGINEERS & PROJECT MANAGERS			
CORK: UNIT 12, THE AVENUE, BLACKPOOL, CORK: G21 6T7H			
DUBLIN: 100 LANE DRIVE, DUBLIN 24: D15 B015H			
EMAIL: INFO@CLC.IE WEB: WWW.CLC.IE			



ATTENUATION TANK DETAILS		
TANK No.	1	2
PLAN AREA (m ²)	110	64
HEIGHT (m)	1.6	1.2
POROSITY (%)	95%	—
STORAGE VOLUME (m ³)	167	77
TYPE	AQUACELL PRIME	CONCRETE TANK

Foul Drainage Levels		
MH	C.L. (mOD)	I.L. (mOD)
F1	10.00	8.95
F2	10.00	8.62
F3	10.70	9.50
F4	11.40	10.04
F5	13.35	11.59
F6	13.35	11.85
F7	13.30	11.95
F8	13.30	12.25
Exist	10.00	8.57

01	08/06/2020	TA	BLOCK NUMBERS UPDATED		
00	07/05/2020	TA	PART 5 APPLICATION		
REV	DATE	BY	NOTES		
DWG STATUS					
PART 8 APPLICATION					
PROJECT					
Apartment Blocks Commons Road, Blackpool, Cork.					
CLIENT					
Culclan Construction					
DRAWING					
Foul & Storm Drainage					
DATE 27/05/2020		SCALE 1:250 @ A2		DRN TA	CHECKED/GDS
PROJECT NO.		DWG NO.		REVISION	
18002		P 601		01	

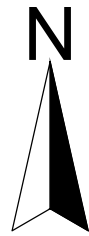

- NOTES:
- 1-ALL SEWER CONSTRUCTION DETAILS TO CONFIRM WITH IRISH WATER DOCUMENT 'WASTEWATER INFRASTRUCTURE STANDARD DETAIL, IW-CDS-5030-01'
 - 2-ALL WATERMAIN CONSTRUCTION DETAILS TO CONFIRM WITH IRISH WATER DOCUMENT 'WATER INFRASTRUCTURE STANDARD DETAIL, IW-CDS-5020-01'
 - 3-MANHOLE COVERS TO BE ADJUSTED TO SUIT FINISHED GROUND LEVELS.
 - 4- MANHOLE SETOUT TO BE COORDINATED WITH LANDSCAPE PLAN AND RECESSED COVERS TO BE PROVIDED WHERE REQUIRED TO SUIT ANY PAVING REQUIREMENTS
 - 5-D400 NOROC COVERS TO BE USED WITHIN ROADWAYS AND ALL AREAS WITH VEHICULAR ACCESS
 - 6-MAXIMUM DISTANCE BETWEEN MANHOLES TO BE 90m
 - 7-LOCKING DEVICE TO BE FITTED TO ALL MANHOLE COVERS AND SURFACE GRATINGS IN ACCORDANCE WITH IS261
 - 8-ALL EXISTING SERVICES WITHIN THE SITE TO BE SURVEYED PRIOR TO COMMENCEMENT TO CHECK FOR CLASHES
 - 9-ALL CONNECTIONS TO EXISTING NETWORKS TO BE SURVEYED PRIOR TO COMMENCEMENT
 - 10-GULLIES TO BE PROVIDED FOR EVERY 200m² HARDSTANDING MINIMUM

WATERMAIN LEGEND

- 100mm DIAMETER HDPE PE100 SDR-17 WATERMAIN
- (H) FIRE HYDRANT
- ▲ THRUST BLOCK
- ScV SCOUR VALVE
- SV SLUICE VALVE
- WM WATER METER
- AIR VALVE

1.01

ROCK FACE

ROCK FACE

0.24

INDIVIDUAL FEEDS TO UNITS

AIR VALVE AT HIGH POINT OF NETWORK

LOOPED WATERMAIN

BLOCK D
3 STOREY
6 UNITS
LO: 13.400m

FIRE FIGHTING WATER TANK

BLOCK C
3 STOREY
6 UNITS
LO: 13.500m

BLOCK A
4 STOREY
12 UNITS
LO: 13.750m

BLOCK A
3 TO 5 STOREY
22 UNITS
LO: 10.150m

BLOCK B
3 STOREY
3 UNITS
LO: 10.550m

SCOUR VALVE AT LOW POINT OF MAIN

CONNECTION TO EXISTING WATERMAIN

+ 10.0


ES

25

BI

REV	DATE	BY	NOTES
01	26/06/2020	EA	BLOCK NUMBERS UPDATED
00	27/05/2020	EA	PART 8 APPLICATION
DWG STATUS			
PART 8 APPLICATION			
PROJECT			
Apartment Blocks Commons Road, Blackpool, Cork.			
CLIENT			
Culcan Construction			
DRAWING			
Watermain Layout			
DATE	07/05/2020	SCALE	1:250 @ A2
PROJECT NO.	18002	DWG NO.	P_602
CHECKED	00/05/2020	DRN	EA
REVISION			
01			

ALL DIMENSIONS TO BE CHECKED ON SITE. DO NOT SCALE FROM THIS DRAWING.
THIS DRAWING TO BE READ IN CONJUNCTION WITH THE RELEVANT
CONSULTANTS DRAWINGS & SPECIFICATIONS.
THIS DRAWING IS COPYRIGHT.

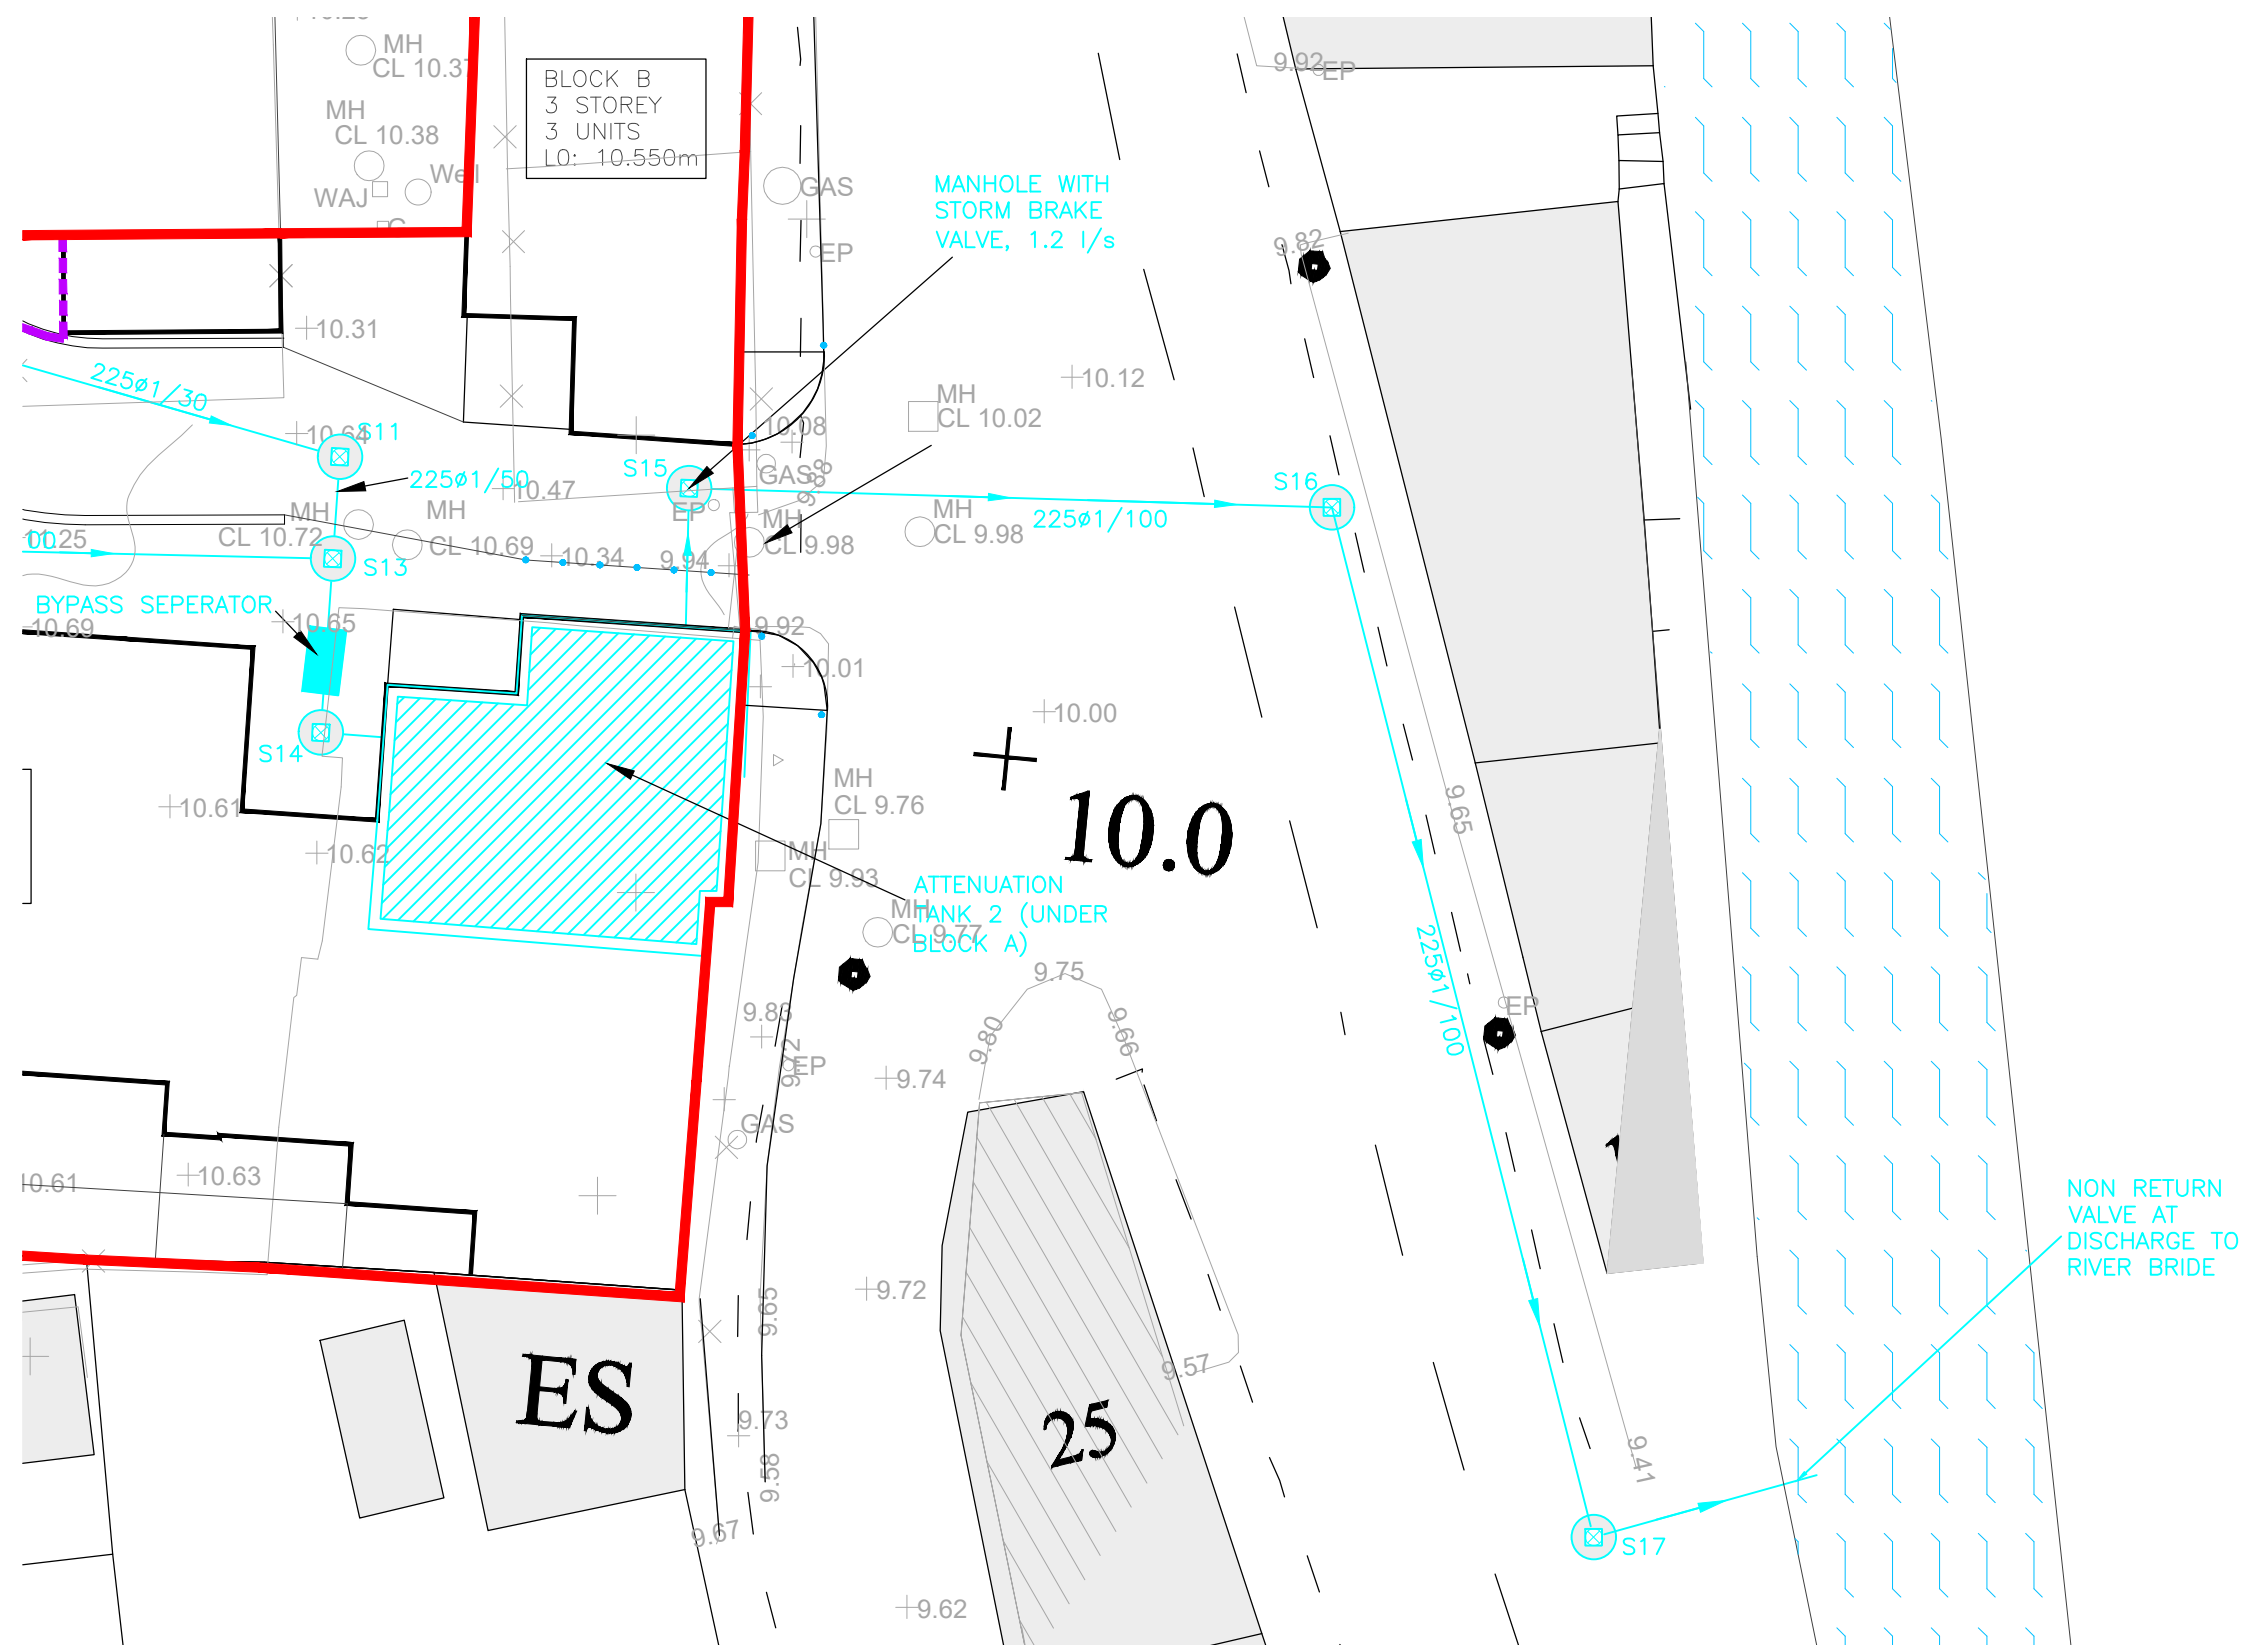

01	26/06/2020	TA	BLOCK NUMBERS UPDATED
0	27/05/2020	TA	PART 8 APPLICATION
REV	DATE	BY	NOTES
DWG. STATUS			

PART 8 APPLICATION

PROJECT	Apartment Blocks Commons Road, Blackpool, Co. Cork
---------	---

CLIENT	Culclan Construction Ltd
--------	--------------------------

DRAWING

Surface Water Outfall

DATE 27/05/2020	SCALE 1:200	DRN TA	CHECKED GOS
PROJECT NO.	DWG NO.		REVISION.

18002	P_603	01
-------	-------	----



NEW FOOTPATH FOR EXTENT OF SITE BOUNDARY WITH ROAD

DISHED TACTILE PAVING

RAMPED SURFACE, AT FOOTPATH LEVEL, IN CONTRASTING COLOUR TO DEVELOPMENT HARDSTANDING TO INDICATE PEDESTRIAN PRIORITY

BOLLARDS FOR PEDESTRIAN SAFETY AT ENTRANCE

SEE DRAWING 604 FOR OVERALL SURFACES FINISHES DETAILS

NEW FOOTPATH FOR EXTENT OF SITE BOUNDARY WITH ROAD

3500


1500

Diagram illustrating the proposed pedestrian route and road layout. The route is marked with a dashed line and includes a ramped surface at the footpath level, indicated by a contrasting color to the development hardstanding. The route is bordered by a new footpath for the extent of the site boundary with the road. The diagram also shows the location of bollards for pedestrian safety at the entrance and the placement of dished tactile paving. A reference to Drawing 604 is provided for overall surface finishes details.

01	26/06/2020	TA	BLOCK NUMBERS UPDATED
0	27/05/2020	TA	PART 8 APPLICATION
REV	DATE	BY	NOTES
DWG. STATUS			

PROJECT	Apartment Blocks Commons Road, Blackpool, Co. Cork		
CLIENT	Culcan Construction Ltd		
DRAWING	Sightlines & Entrance Detail		
DATE 27/05/2020	SCALE 1/4" = 1'-0"	DRN J.A.	CHECKED GOS
PROJECT NO.	DWG NO.	REVISION.	
18002	P_604	01	

ALL DIMENSIONS TO BE CHECKED ON SITE. DO NOT SCALE FROM THIS DRAWING. THIS DRAWING TO BE READ IN CONJUNCTION WITH THE RELEVANT CONSULTANTS DRAWINGS & SPECIFICATIONS. THIS DRAWING IS COPYRIGHT.

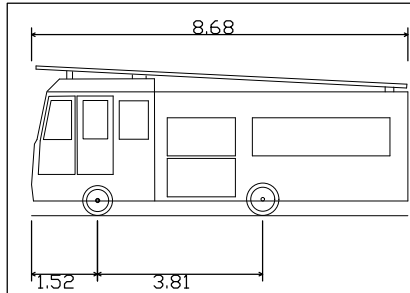

DB32 Fire Appliance
Overall Length 8.680m
Overall Width 2.180m
Overall Body Height 3.452m
Min Body Ground Clearance 0.337m
Max Track Width 2.121m
Lock-to-lock time 6.00s
Curb to Curb Turning Radius 7.910m

1.01

ROCK FACE

BLOCK D
3 STOREY
6 UNITS
LO: 13.400m

34

7A

9

14

1

28

26

BLOCK B
3 STOREY
3 UNITS
LO: 10.550m

BLOCK C
3 STOREY
6 UNITS
LO: 13.500m

BLOCK A
4 STOREY
12 UNITS
LO: 13.750m

BLOCK A
3 TO 5 STOREY
22 UNITS
LO: 10.150m


ES

25


+ 10.0

0.24

01	20/06/2020	YA	BLOCK NUMBERS UPDATED
02	07/05/2020	YA	PART 8 APPLICATION
REV	DATE	BY	NOTES
DWG STATUS			
PART 8 APPLICATION			
PROJECT			
Apartment Blocks Commons Road, Blackpool, Cumbria			
CLIENT			
Culclan Construction			
DRAWING			
Fire tender autotrack			
DATE	07/05/2020	SCALE	1:250 @ A2
PROJECT NO.	18002	DWG NO.	P_605
REVISION		CHECKED	01
CLC & ASSOCIATES			
CHARTERED ENGINEERS & PROJECT MANAGERS			
CORP - UNIT 25, THE STRAHL, BLACKPOOL, CUMBRIA, L11 1ST			
EMAIL: INFO@CLC.CO.UK WEB: WWW.CLC.CO.UK			

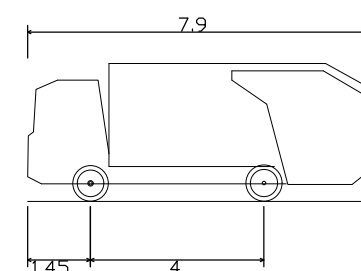

DB32 Refuse Vehicle	
Overall Length	7.900m
Overall Width	2.400m
Overall Body Height	3.183m
Min Body Ground Clearance	0.388m
Max Track Width	2.400m
Lock-to-lock time	6.00s
Curb to Curb Turning Radius	9.625m

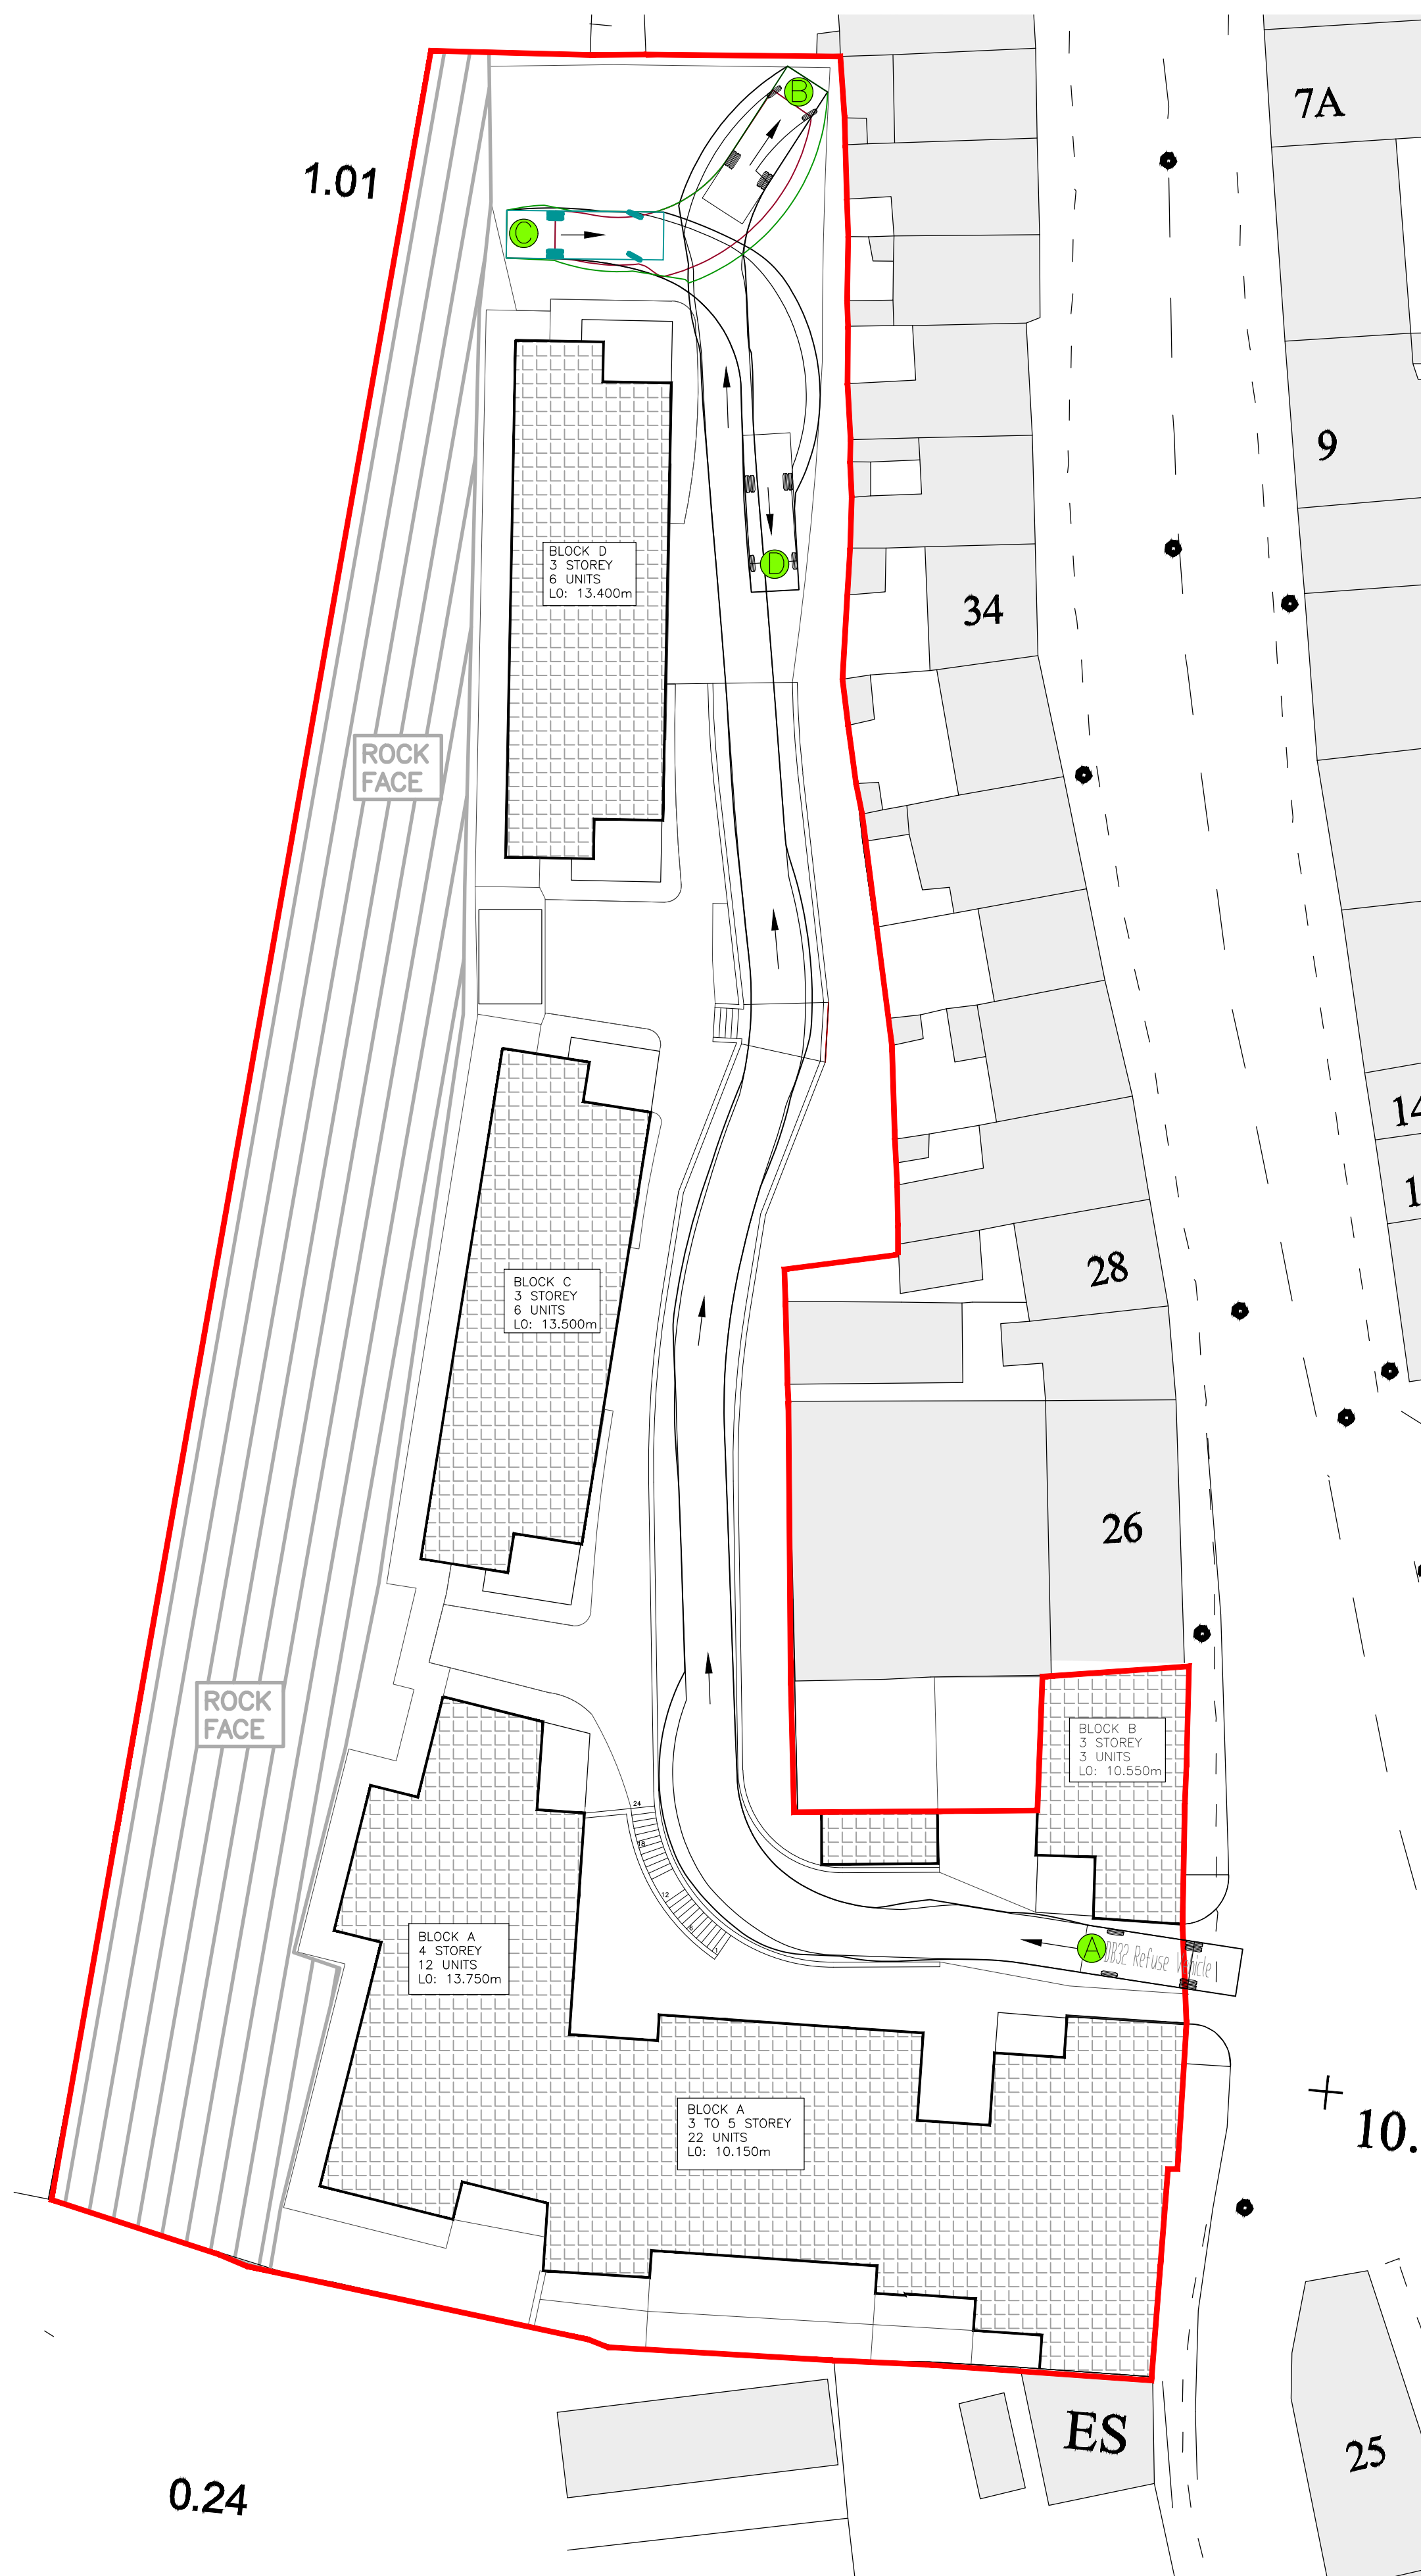

0.24

1	2	3	4
01	26/09/2020	TA	BLOCK NUMBERS UPDATED
02	07/10/2020	TA	PART A APPLICATION
		BY	NOTES

DWG. STATUS

PART 8 APPLICATION

PROJECT

Apartment Blocks
Commons Block Blackpool Dock.

CLIENT

Culican Construction

DRAWING


Refuse Truck Autotrack

DATE 07/05/2020	SCALE 1:250@ A2	DRN 7A	CHECKED
PROJECT	DWG NO.		REVISION
18002	P_606		01




CLC & ASSOCIATES
CHARTERED SURVEYORS & PROJECT MANAGERS

COMP. UNIT 12, THE ATRIUM, BLACKPOOL, CUMBRIA. TEL: 01524 733123
E-MAIL: INFO@CLC.CO.UK OR CLC@CLC.CO.UK
E-MAIL: INFO@CLC.CO.UK WEBSITE: WWW.CLC.CO.UK

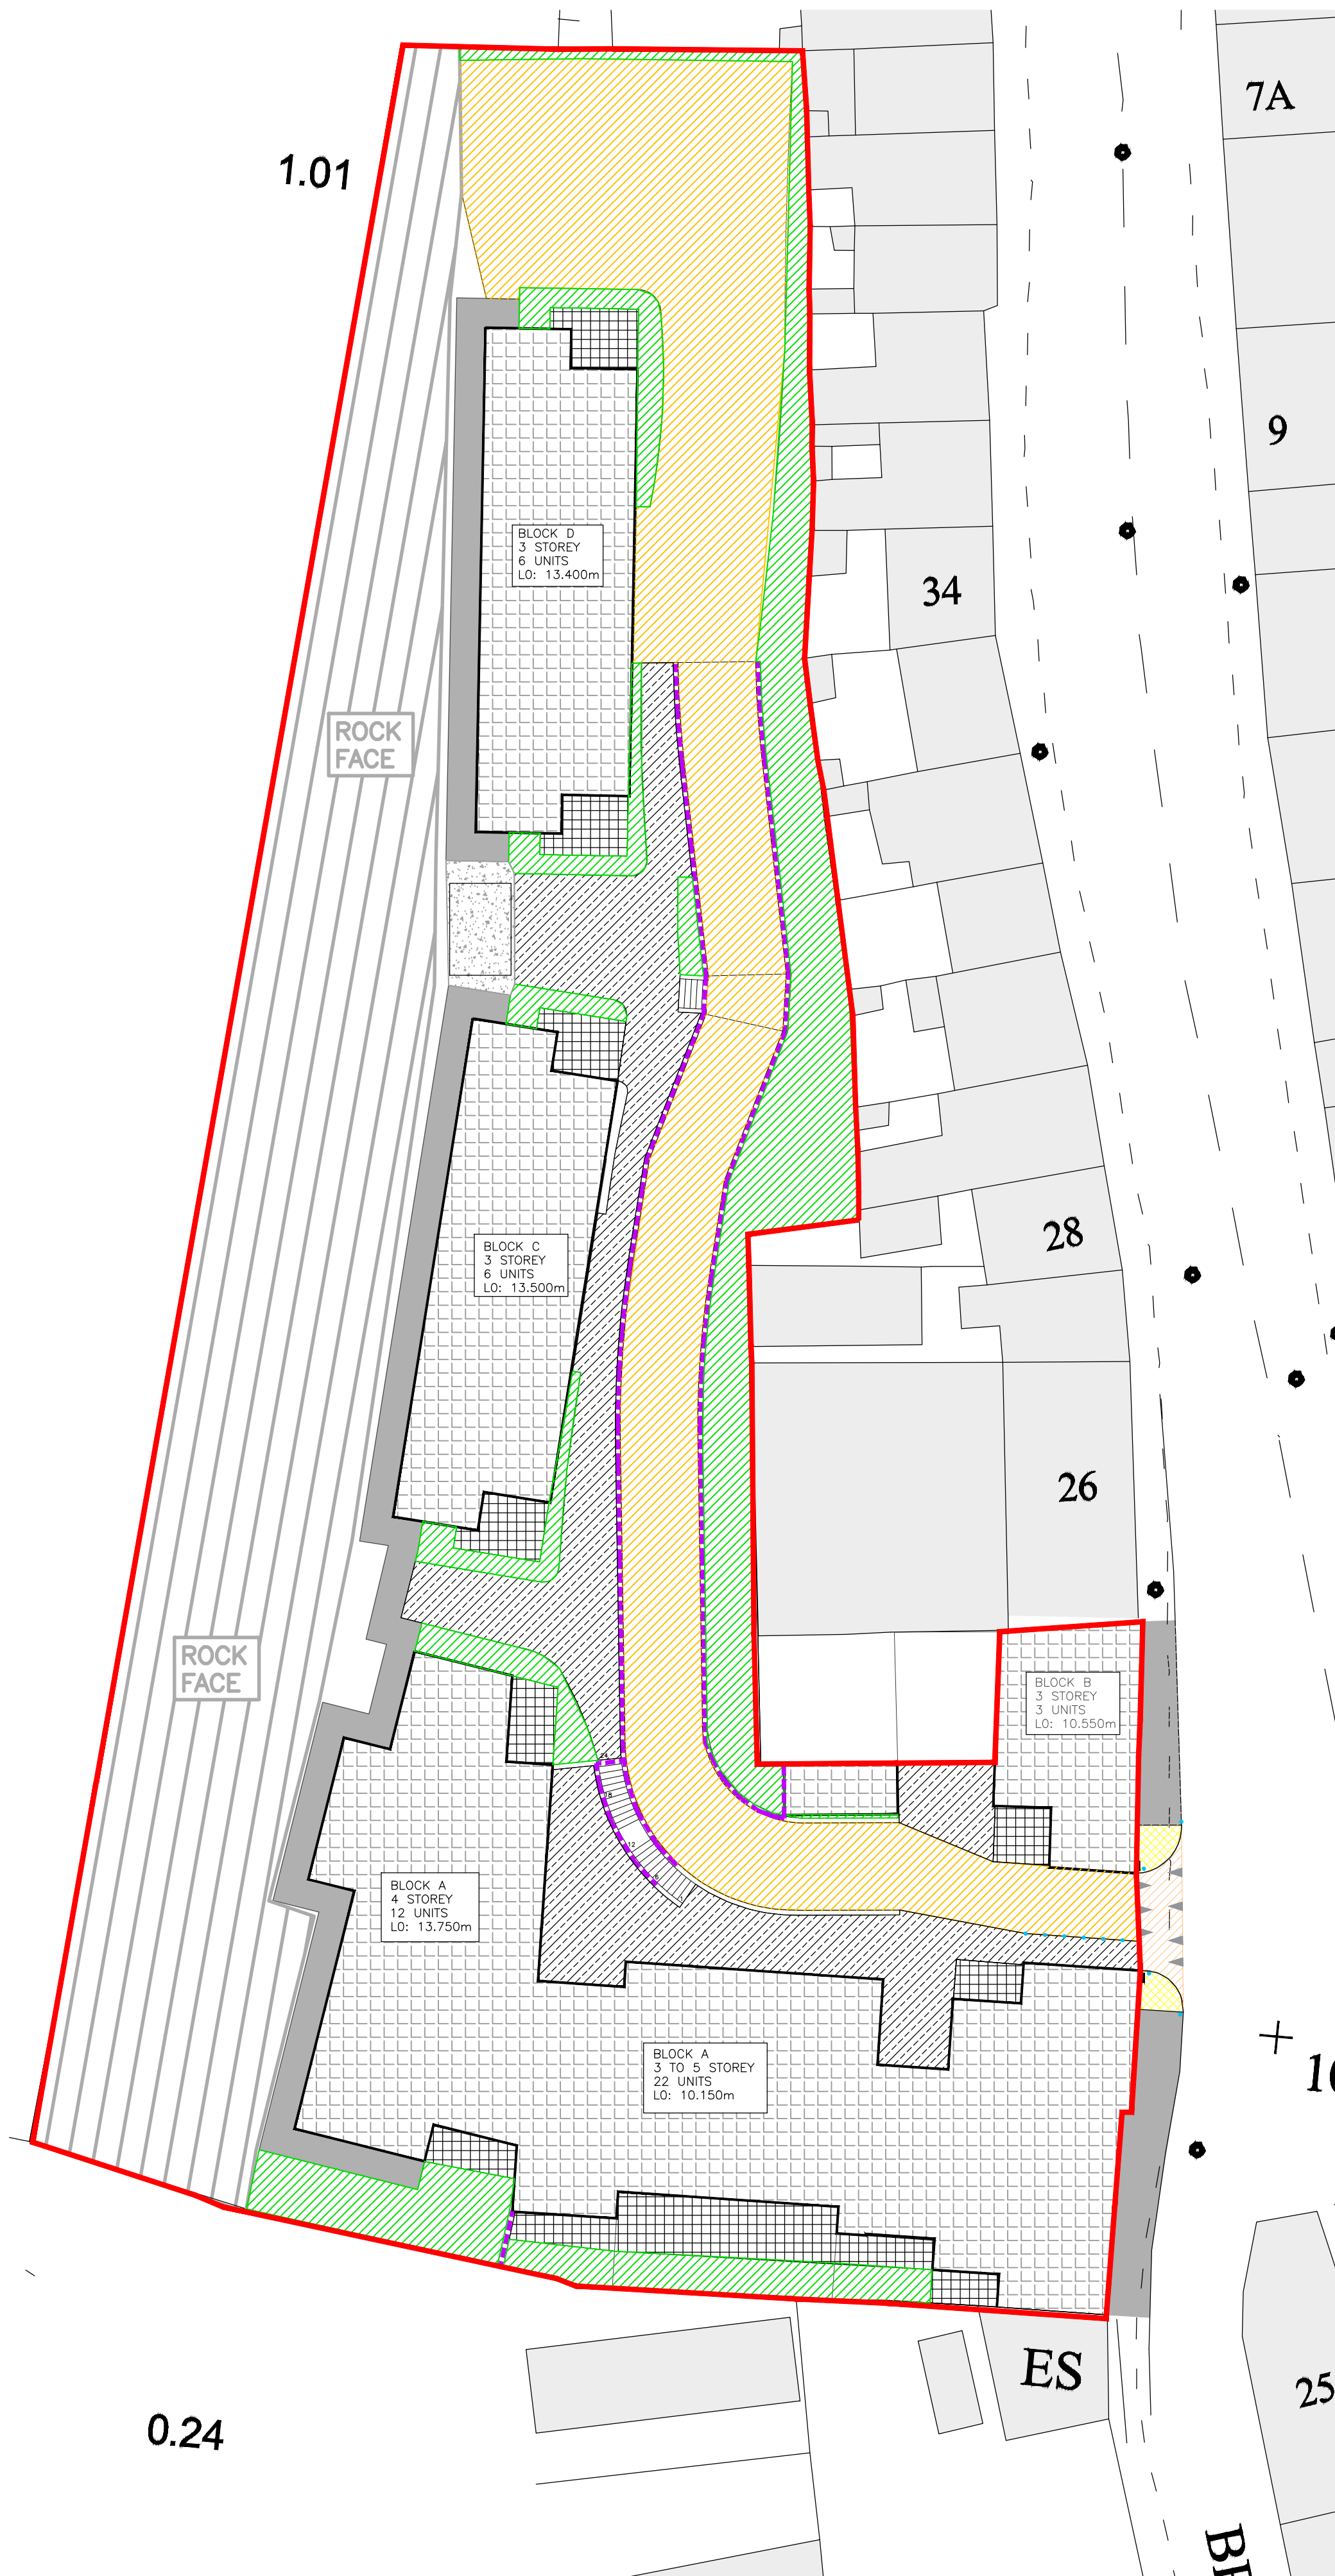


NOTE: SURFACE OF ROCK FACE TO BE MADE SAFE

01	05/06/2020	TA	BLOCK NUMBERS UPDATED
02	27/05/2020	TA	PART 8 APPLICATION
REV	DATE	BY	NOTES
DWG STATUS			
PART 8 APPLICATION			
PROJECT			
Apartment Blocks Commons Road,Blackpool,Coek.			
CLIENT			
Culcin Construction			
DRAWING			
Surface Finishes			
DATE 27/05/2020		SCALE 1:250@ A2	DRN- TA
PROJECT NO.		DWG NO.	CHECKED/POSS
18002		P: 607	01
			REVISION:

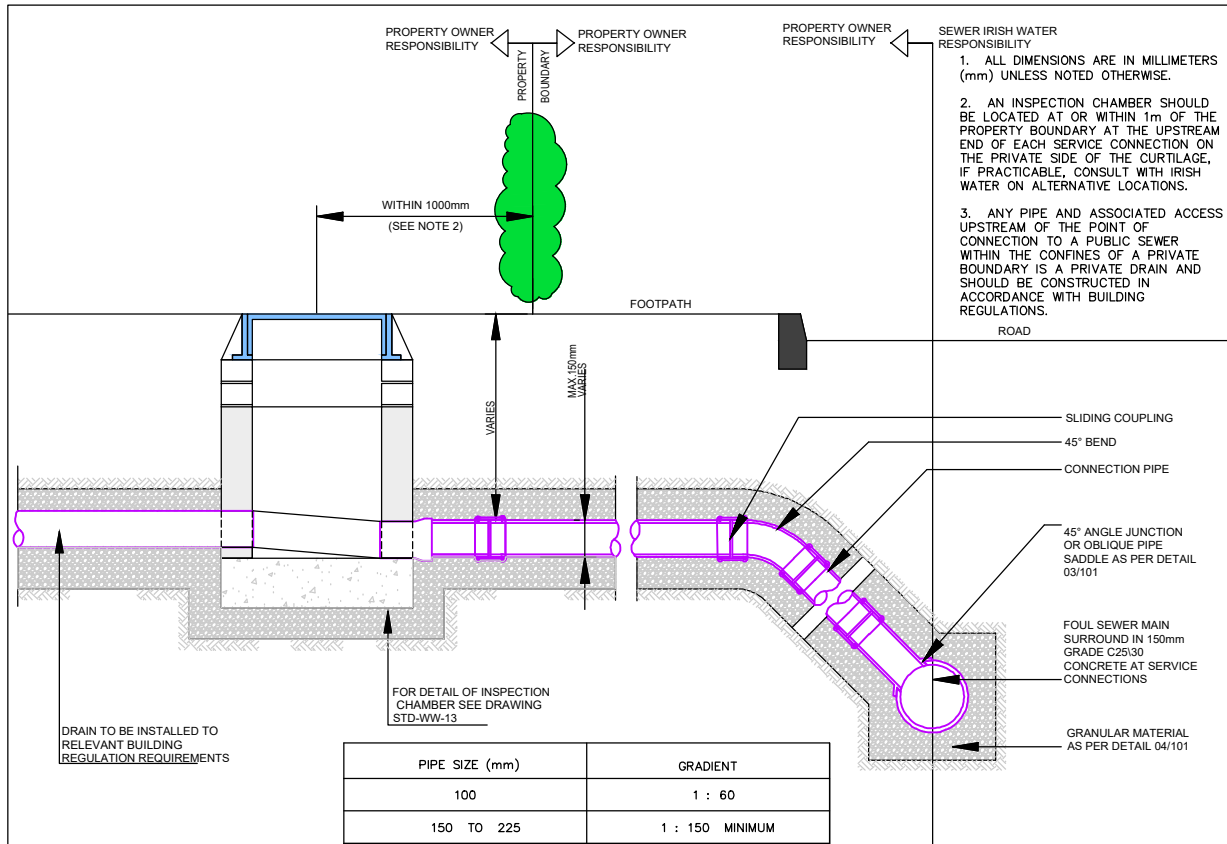


DRAIN AND SERVICE CONNECTION PIPEWORK

01

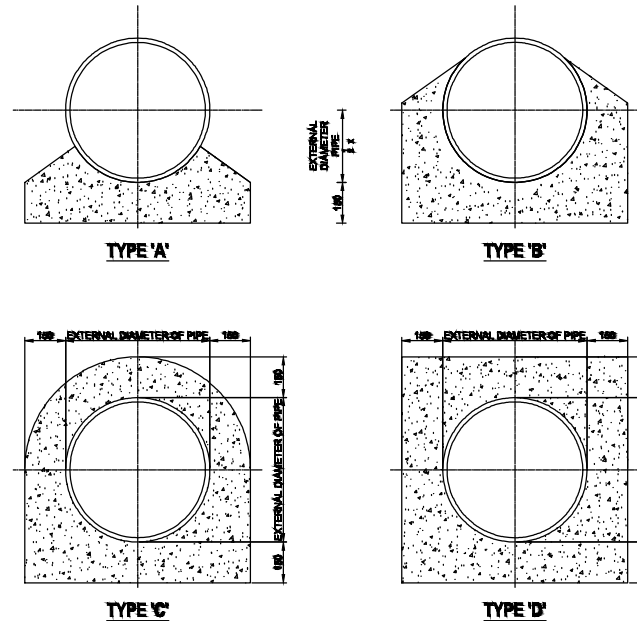


- ALL DIMENSIONS ARE IN MILLIMETERS (mm) UNLESS NOTED OTHERWISE.
- CONCRETE PIPE BEDS AND HAUNCHES MAY BE REQUIRED TO ADDRESS MINIMUM COVER SITUATIONS, AND SHALL BE SUBJECT TO INSPECTION AND ASSESSMENT BY IRISH WATER BEFORE ADVANCING WITH THE WORKS.
- CONCRETE PIPE BEDS AND HAUNCHES SHALL HAVE A MINIMUM THICKNESS OF 150mm WITH AN ABSOLUTE MINIMUM DEPTH OF COVER ABOVE THE EXTERNAL CROWN OF THE PIPE OF 150mm.
- CONCRETE TO BE IN ACCORDANCE WITH IS EN 206 AND TO BE CLASS C16/20.
- THE HAUNCHES AND SURROUNDS TO BE FORMED USING FORM WORK TO PROVIDE A ROUGH CAST FINISH.
- EXPANSION JOINTS IN THE CONCRETE SHALL BE PROVIDED AT ALL PIPE JOINTS TO ALLOW FOR PIPE FLEXIBILITY, COMPRESSIBLE FILLER BOARD TO BE IN ACCORDANCE WITH BS EN 882-1 AND BS EN 882-4, AND TO BE 10mm THICK.
- POLYETHYLENE PIPES SHALL BE WRAPPED IN PLASTIC SHEETING HAVING A COMPOSITION IN ACCORDANCE WITH BS 5800 BEFORE BEING CAST INTO CONCRETE.
- BITUMINOUS MATERIAL SHALL NOT BE PUT IN CONTACT WITH PE OR PVC PIPES.

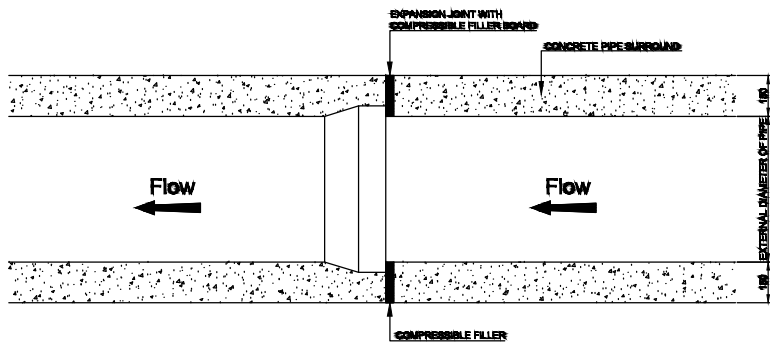

SPIGOT AND SOCKET JOINT

CONCRETE BED, HAUNCH AND SURROUND TO WASTE WATER


02

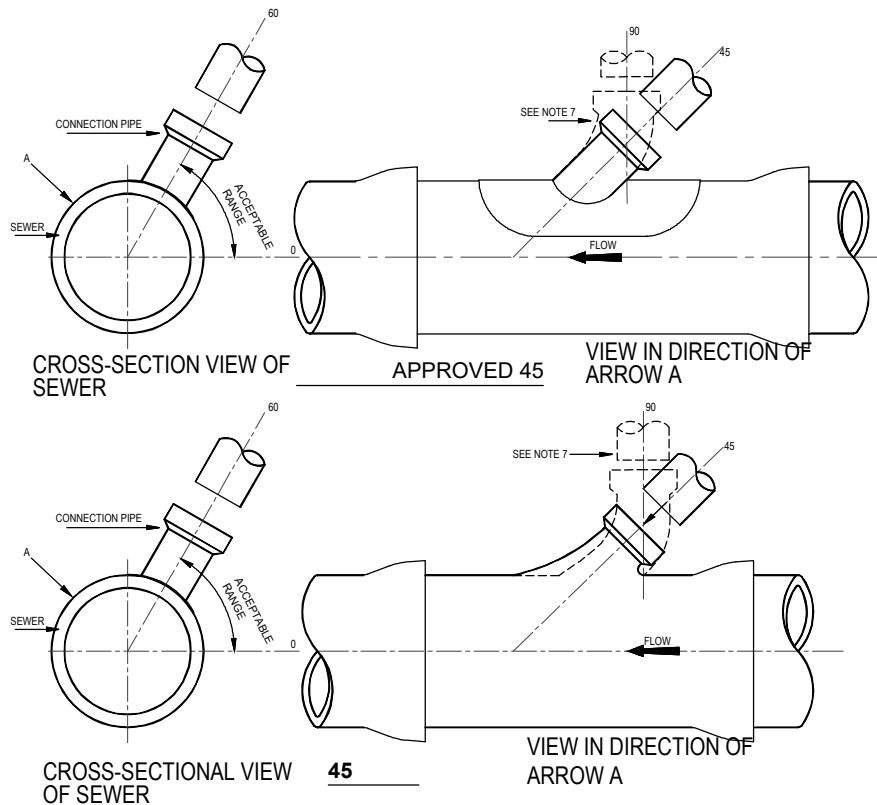


- ALL DIMENSIONS ARE IN MILLIMETERS (mm) UNLESS NOTED OTHERWISE.
- AS FAR AS PRACTICABLE, JUNCTIONS AND SERVICE CONNECTIONS SHALL BE BUILT IN FOR ALL PLANNED USERS WHEN THE SEWER IS BEING CONSTRUCTED. WHERE IT IS NECESSARY TO MAKE A POST-CONSTRUCTION CONNECTION THE DEVELOPER SHALL BRING THE SEWER TO THE INSPECTION CHAMBER, INSTALL THE INSPECTION CHAMBER AND SEAL THE UPSTREAM END UNTIL THE CONNECTION IS REQUIRED.
- THE VERTICAL ANGLE BETWEEN THE SERVICE CONNECTING PIPE AND THE HORIZONTAL SHALL BE GREATER THAN 0° AND NOT MORE THAN 60°.
- WHERE THE CONNECTION IS BEING MADE TO A SEWER WITH A NOMINAL INTERNAL DIAMETER OF 300mm DIAMETER OR LESS, CONNECTIONS SHALL BE MADE USING 45° ANGLE JUNCTIONS.
- WHERE THE CONNECTION IS BEING MADE TO A SEWER WITH A NOMINAL INTERNAL DIAMETER GREATER THAN 300mm :
A) IF THE DIAMETER OF THE CONNECTING PIPE IS GREATER THAN HALF THE DIAMETER OF THE SEWER AN ACCESS MANHOLE SHALL BE CONSTRUCTED TO FORM THE CONNECTION POINT; OR,
B) IF THE DIAMETER OF THE CONNECTING PIPE IS LESS THAN OR EQUAL TO HALF THE DIAMETER OF THE SEWER, THEN THE CONNECTION SHALL BE MADE USING A PREFORMED SADDLE FITTING WITH A SLOW BEND BETWEEN THE SADDLE AND THE CONNECTING SEWER/DRAIN.
- CONNECTIONS MADE WITH SADDLE FITTINGS SHALL BE MADE BY CUTTING A ND SAFELY REMOVING A CORE FROM THE PIPE AND JOINTING THE SADDLE FITTING TO THE PIPE IN ACCORDANCE WITH THE MANUFACTURER'S INSTRUCTIONS TO ENSURE A WATER-TIGHT JOINT. THE CONNECTING PIPE SHALL NOT PROTRUDE INTO THE SEWERS.
- THE USE OF 90° CONNECTIONS TO THE SEWER MAY BE ALLOWED SUBJECT TO IRISH WATER REVIEW, PROVIDED THE SADDLE OR BRANCH INCORPORATES A SWEEPED TEE CONNECTION TOWARDS THE DIRECTION OF FLOW.

TYPICAL SEWER / SERVICES PIPE CONNECTION

03

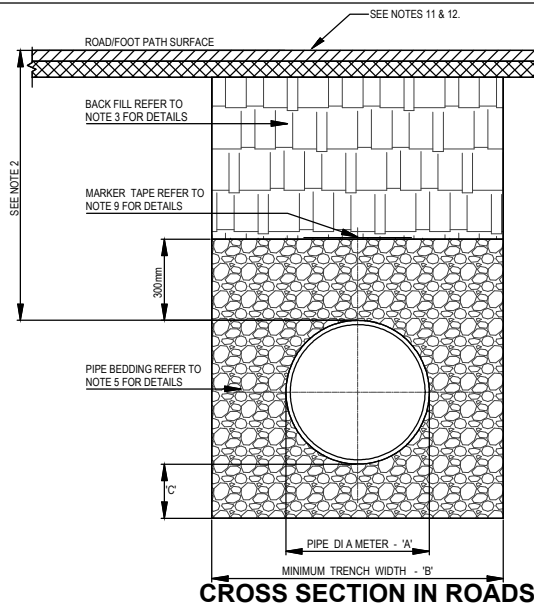

CROSS SECTION IN ROADS

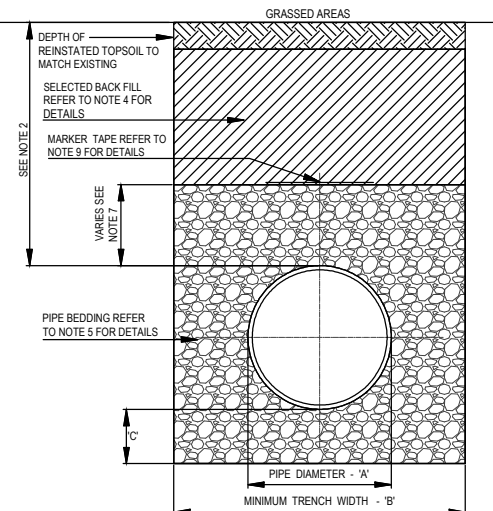

CROSS SECTION IN GRASSED AREAS

- WASTE WATER NOTES:
- ALL DIMENSIONS ARE IN MILLIMETERS (mm) UNLESS NOTED OTHERWISE.
 - THE MINIMUM DEPTH OF COVER FROM THE FINISHED SURFACE TO THE CROWN OF GRAVITY PIPES WITHOUT PROTECTION SHOULD BE AS FOLLOWS:
A) GARDENS AND PATHWAYS WITHOUT ANY POSSIBILITY OF VEHICULAR ACCESS - DEPTH NOT LESS THAN 0.5m THIS WOULD NORMALLY RELATE TO DRAINS IN PROPERTY, SHALLOW PIPES OF THIS NATURE ARE UNDESIRABLE AND SHOULD BE INSTALLED IN ACCORDANCE WITH THE CURRENT BUILDING REGULATIONS.
B) DRIVEWAYS, PARKING AREAS AND YARDS WITH HEIGHT RESTRICTIONS TO PREVENT ENTRY BY VEHICLES WITH A GROSS VEHICLE WEIGHT IN EXCESS OF 7.5 TONNES - DEPTH NOT LESS THAN 0.75m.
C) DRIVEWAYS, PARKING AREAS AND NARROW STREETS WITHOUT FOOTWAYS (E.G. MEWS DEVELOPMENTS) WITH LIMITED ACCESS FOR VEHICLES WITH A GROSS VEHICLE WEIGHT IN EXCESS OF 7.5 TONNES - DEPTH NOT LESS THAN 0.9m.
D) DEPTHS OF SEWERS IN GATED ESTATES SHALL BE SIMILAR TO THAT OUTLINED ABOVE.
E) AGRICULTURAL LAND AND PUBLIC OPEN SPACE - DEPTH NOT LESS THAN 0.9m.
F) OTHER HIGHWAYS AND PARKING AREAS WITH UNRESTRICTED ACCESS TO VEHICLES WITH A GROSS VEHICLE WEIGHT IN EXCESS OF 7.5 TONNES - DEPTH NOT LESS THAN 1.2m.
 - CLAUSE 804 / 808 MATERIAL IN ACCORDANCE WITH THE NATIONAL ROADS AUTHORITY SPECIFICATION FOR ROAD WORKS IS TO BE USED AS BACKFILL MATERIAL WHERE THE SEWER MAIN IS LOCATED IN ROADS, FOOTPATHS OR WHEN THE NEAREST PART OF THE TRENCH IS WITHIN 1m OF THE PAVED EDGE OF THE ROAD WAY. CLAUSE 804 / 808 IS TO BE COMPACTED AS PER CLAUSE 802 OF THE NATIONAL ROADS AUTHORITY CLAUSE 808 IS TO BE USED WITHIN SPECIFICATION FOR ROAD WORKS. 500mm OF CEMENT BOUND MATERIALS, CONCRETE PAVEMENTS, CONCRETE STRUCTURES OR CONCRETE PRODUCTS. OTHERWISE CLAUSE 804 MAY BE USED. ALTERNATIVE BACKFILL MATERIAL TO THAT DESCRIBED ABOVE (CLAUSE 804 OR CLAUSE 808) OF THE PIPE TRENCH WILL ONLY BE ALLOWED BY IRISH WATER WHERE THE ROADS AUTHORITY IN WHOSE FUNCTIONAL AREA THE DEVELOPMENT IS LOCATED, PROVIDES WRITTEN APPROVAL TO THE DEVELOPER TO THE USE OF SUCH ALTERNATIVE MATERIAL.
 - SELECTED EXCAVATED MATERIAL MAY BE USED IN GREEN-FIELD AREAS ABOVE GRANULAR PIPE SURROUND MATERIAL SUBJECT TO REVIEW BY IRISH WATER.
 - PIPE BEDDING SHALL COMPLY WITH WS 4-08-02 AND IGN 4-08-01 GRANULAR MATERIAL SHALL BE 14mm TO 5mm GRADED AGGREGATE OR 10mm SINGLE SIZED AGGREGATE IS EN 13242. CONCRETE BED, HAUNCH & SURROUND, WHERE REQUIRED, SHALL BE TO STD-WW-08.
 - IN SOFT GROUND CONDITIONS (CBR < 5) THE MATERIAL SHOULD BE EXCAVATED AND DISPOSED OF IN ACCORDANCE WITH THE WASTE MANAGEMENT ACT AND CLAUSE 804 / 808 MATERIAL IN ACCORDANCE WITH THE NATIONAL ROADS AUTHORITY SPECIFICATION FOR ROAD WORKS SHALL REPLACE THE EXCAVATED MATERIAL, WRAPPED IN GEO-TEXTILE WRAPPING. ALTERNATIVELY, SPECIAL PIPE SUPPORT ARRANGEMENTS, INCLUDING PILING ETC. MAY BE REQUIRED WHERE THE DEPTH OF SOFT MATERIAL IS EXCESSIVE. SUCH ARRANGEMENTS SHALL BE SUBJECT TO ASSESSMENT BY IRISH WATER BEFORE ADVANCING WITH THE WORK.

PIPE DIAMETER 'A' (mm)	TRENCH WIDTH 'B' (mm)
≤ 80 RAISING MAIN	SEE NOTE 10.
100	500
150	600
200	600
250	750
300	750
350	750
400	900
450	900
WASTE WATER PIPE DIAMETER 'A' (mm)	DEPTH OF BEDDING 'C' (mm)
≤ 100	100
150 - 450	200

DRAINAGE TRENCH BACKFILL AND BEDDING

04

ALL DIMENSIONS TO BE CHECKED ON SITE. DO NOT SCALE FROM THIS DRAWING. THIS DRAWING TO BE READ IN CONJUNCTION WITH THE RELEVANT CONSULTANTS DRAWINGS & SPECIFICATIONS. THIS DRAWING IS COPYRIGHT.

N.T.S.

Q	27/05/2020	TA	PART 8 APPLICATION
REV	DATE	BY	NOTES

DWG STATUS

PART 8 APPLICATION

PROJECT
Apartment Blocks
Commons Road, Blackpool, Co. Cork

CLIENT
Culcain Construction Ltd

DRAWING
Services Details Sheet 1

DATE 27/05/2020 SCALE NTS DRN TA CHECKED TA
PROJECT NO DWG NO REVISION



18002 P_610 0

CLC & ASSOCIATES
CHARTERED ENGINEERS & PROJECT MANAGERS

CORK - UNIT 20, THE ATRIUM, BLACKPOOL, CORK - 021 6017152
DUBLIN - 3013 LAKE DRIVE, CITYWEST, DUBLIN 24 - 01 9510136
EMAIL: INFO@CLC.IE WEB: WWW.CLC.IE

ALL DIMENSIONS TO BE CHECKED ON SITE. DO NOT SCALE FROM THIS DRAWING.
THIS DRAWING TO BE READ IN CONJUNCTION WITH THE RELEVANT
CONSULTANTS DRAWINGS & SPECIFICATIONS.
THIS DRAWING IS COPYRIGHT.




1. ALL DIMENSIONS ARE IN MILLIMETERS (mm) UNLESS NOTED OTHERWISE.
2. PRE-CAST MANHOLES UNITS: COMPLYING WITH REQUIREMENTS OF BS EN 1917 AND BS 5911-PART 3.
3. THICKER MANHOLE BASES REQUIRED FOR SEWERS IN EXCESS OF 3m DEEP WHERE THE SIZE IS GREATER THAN THE STANDARD MINIMUM SIZE.
4. APPROVED PRE-CAST CONCRETE BASES MAY BE USED INCORPORATING CHANNELS, BENCHING ETC. SUBJECT TO IRISH WATER REVIEW AND COMPLYING WITH BS 5911-PART 4: 2002.
5. STRUCTURAL DESIGN AND REINFORCEMENT DETAILS TO BE PROVIDED BY THE DEVELOPER AND SUBMITTED TO IRISH WATER FOR REVIEW.
6. MANHOLES GREATER THAN 3m IN DEPTH WILL REQUIRE A DETAILED STRUCTURAL DESIGN AND BE SUBJECT TO IRISH WATER REVIEW.
7. MANHOLE ROOFS SHALL CONSIST OF A REINFORCED CONCRETE SLAB OF IN-SITU CONCRETE, C30/37, WITH A MINIMUM THICKNESS OF 225mm DESIGNED TO CARRY ALL LIVE AND DEAD LOADS. ALTERNATIVELY, APPROVED PRE-C A ST CONCRETE ROOF SLABS MAY BE USED SUBJECT TO IRISH WATER REVIEW AND COMPLIANCE WITH BS 5911 PART 4: 2002.
8. COVERS AND FRAMES SHALL BE SUITABLE FOR ROAD AND TRAFFIC CONDITIONS SUBJECT TO REVIEW BY IRISH WATER.
9. 200mm ALL AROUND, 100mm DEEP CONCRETE PLINTH A ROUND COVERS IN GREEN AREAS.
10. ALL CHAMBERS TO BE CHECKED FOR UPLIFT BY THE DEVELOPER BASED ON GROUND CONDITIONS WITHIN THE SITE. SHOULD ANTI FLOATATION MEASURES BE REQUIRED THEY SHALL BE SUBJECT TO REVIEW BY IRISH WATER.
11. ALL CONCRETE TO BE IN ACCORDANCE WITH IS EN 206 : 2013.
12. ANY SPECIAL ROAD REINSTATEMENT A ROUND COVER & FRAME SHALL BE TO AUTHORITY'S REQUIREMENTS.
13. NEW ROAD CONSTRUCTION & SURFACE FINISH TO BE TO ROAD AUTHORITY REQUIREMENTS.
14. EXISTING ROAD REINSTATEMENT TO COMPLY WITH CURRENT VERSION OF "GUIDELINES FOR MANAGING OPENINGS IN PUBLIC ROADS" BY THE DEPT. OF TRANSPORT, TOURISM & SPORT, OR TRANSPORT INFRA STRUCTURE IRELAND REQUIREMENTS.
15. IF DEPTH FROM GROUND TO PIPE SOFFIT IS GREATER THAN 6m DEEP, A SITE SPECIFIC ENGINEERED SOLUTION FOR ACCESS SHALL BE PROVIDED.
16. PROPRIETARY WATERTIGHT PCC MANHOLE RING SYSTEMS WITH A WALL THICKNESS 125mm, & WATER TIGHT JOINT SEALING SYSTEM, MAY BE USED WITHOUT CONCRETE SURROUND, SUBJECT TO THE GROUND WATER LEVEL AT THE MANHOLE BEING LOW, & SUBJECT TO REVIEW BY IRISH WATER.

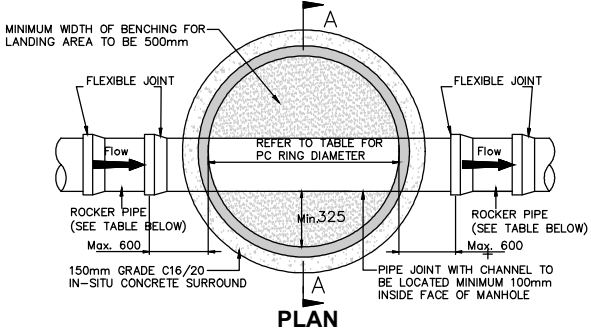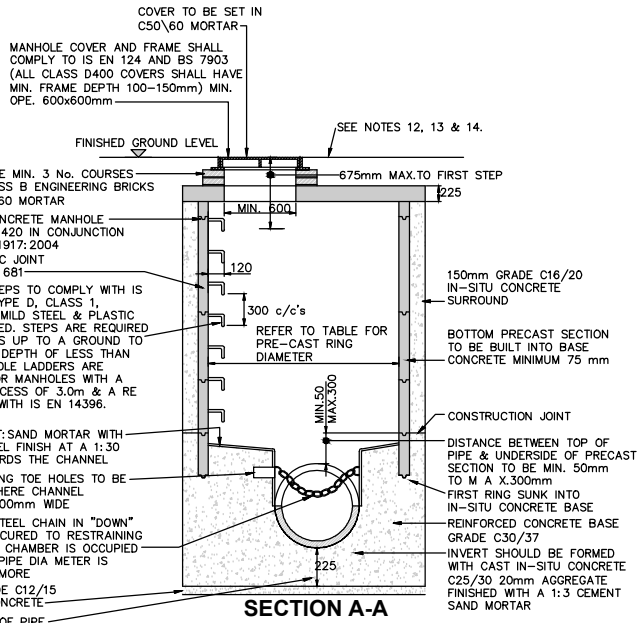

MINIMUM MANHOLE DIAMETERS	
DIAMETER OF LARGEST PIPE IN MANHOLE (mm)	INTERNAL DIAMETER OF MANHOLE (mm)
LESS THAN 375	1200
375 TO 450	1350
500 TO 750	1500

ROCKER PIPE LENGTH	
PIPE DIAMETER (mm)	ROCKER PIPE LENGTH (mm)
150 TO 600	600
GREATER THAN 600 TO 750	1000
GREATER THEN 750	1250

PRE-CAST CONCRETE MANHOLE


















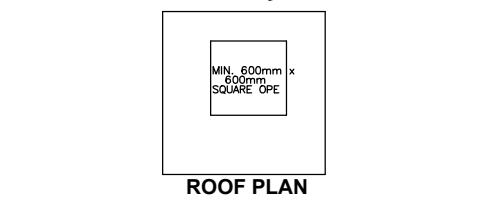
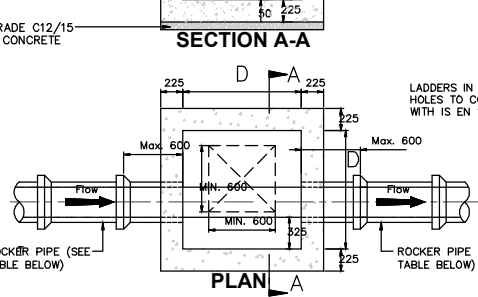
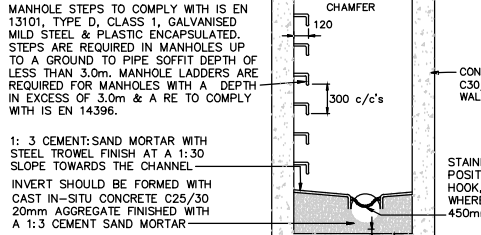


ROCKER PIPE LENGTH	
PIPE DIAMETER (mm)	ROCKER PIPE LENGTH (mm)
150 TO 600	600
GREATER THAN 600 TO 750	1000
GREATER THEN 750	1250

MINIMUM MANHOLE DIAMETERS	
DIAMETER OF LARGEST PIPE IN MANHOLE (mm)	INTERNAL DIAMETER OF MANHOLE (mm)
LESS THAN 375	1200
375 TO 450	1350
500 TO 750	1500

IN-SITU CONCRETE MANHOLE

1. ALL DIMENSIONS ARE IN MILLIMETERS (mm) UNLESS NOTED OTHERWISE.
2. IN-SITU MANHOLES TO HAVE A MINIMUM WALL AND FLOOR THICKNESS OF 225mm FOR MANHOLE DEPTHS UP TO 3.0m AND 300mm OR MORE WHEN THE MANHOLE DEPTH EXCEEDS 3.0m.
3. STRUCTURAL DESIGN & REINFORCEMENT DETAILS TO BE PROVIDED BY THE DEVELOPER AND SUBMITTED TO IRISH WATER FOR REVIEW. MANHOLE ROOFS SHALL CONSIST OF A REINFORCED CONCRETE SLAB OF IN-SITU CONCRETE, C30/37, WITH A MINIMUM THICKNESS OF 225mm DESIGNED TO CARRY ALL LIVE AND DEAD LOADS. ALTERNATIVELY, APPROVED PRE-CAST CONCRETE ROOF SLABS MAY BE USED SUBJECT TO IRISH WATER APPROVAL AND COMPLIANCE WITH BS 5911 PART 4: 2002.
4. MANHOLES GREATER THAN 3m IN DEPTH WILL REQUIRE A DETAILED STRUCTURAL DESIGN A ND BE SUBJECT TO IRISH WATER REVIEW.
5. COVERS AND FRAMES SHALL BE SUITABLE FOR ROAD AND TRAFFIC CONDITIONS SUBJECT TO REVIEW BY IRISH WATER.
6. 200mm ALL AROUND, 100mm DEEP CONCRETE PLINTH A ROUND COVERS IN GREEN AREAS.
7. ALL CHAMBERS TO BE CHECKED FOR UPLIFT BY THE DEVELOPER BASED ON GROUND CONDITIONS WITHIN THE SITE. SHOULD ANTI-FLOATATION MEASURES BE REQUIRED THEY SHALL BE SUBJECT TO REVIEW BY IRISH WATER.
8. ALL CONCRETE TO BE IN ACCORDANCE WITH IS EN 206 : 2013.
9. ANY SPECIAL ROAD REINSTATEMENT A ROUND COVER & FRAME SHALL BE TO AUTHORITY'S REQUIREMENTS.
10. NEW ROAD CONSTRUCTION & SURFACE FINISH TO BE TO ROAD AUTHORITY REQUIREMENTS.
11. EXISTING ROAD REINSTATEMENT TO COMPLY WITH CURRENT VERSION OF "GUIDELINES FOR MANAGING OPENINGS IN PUBLIC ROADS" BY THE DEPT. OF TRANSPORT, TOURISM & SPORT, OR TRANSPORT INFRA STRUCTURE IRELAND REQUIREMENTS.
12. IF DEPTH FROM GROUND TO PIPE SOFFIT IS GREATER THAN 6m DEEP, A SITE SPECIFIC ENGINEERED SOLUTION FOR ACCESS SHALL BE PROVIDED.

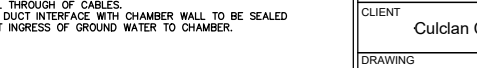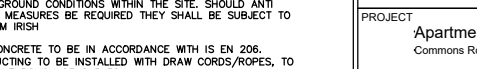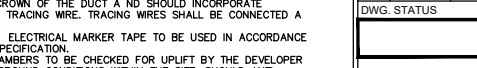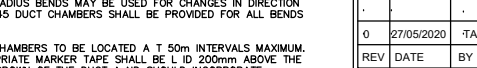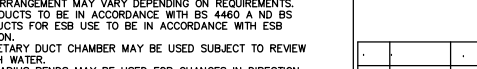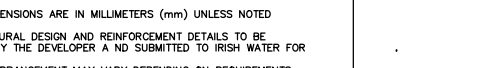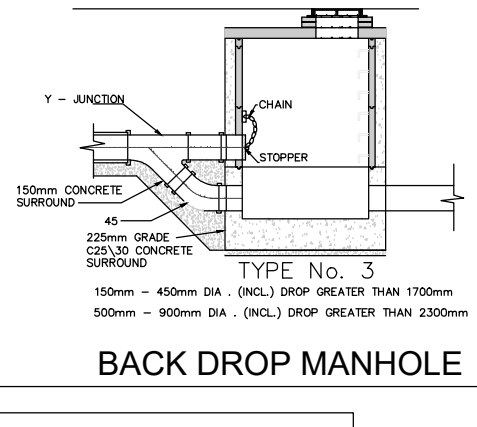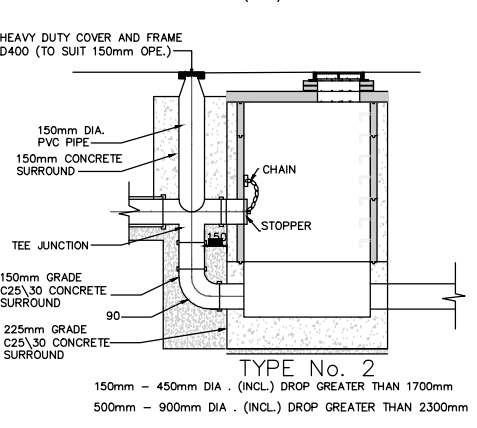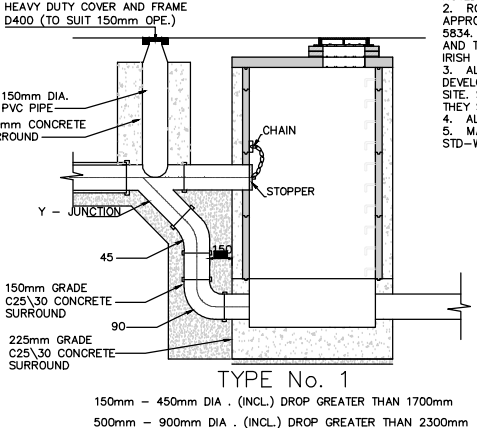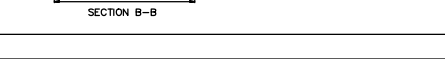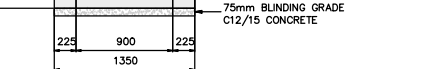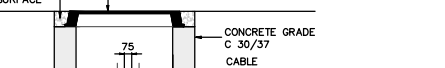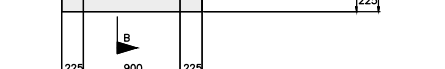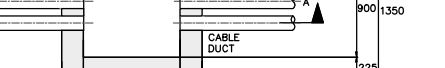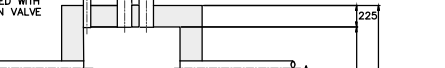
 
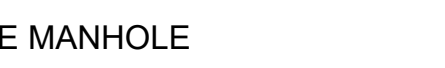
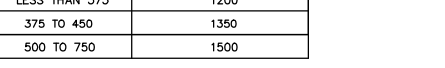
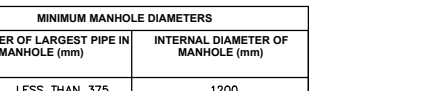
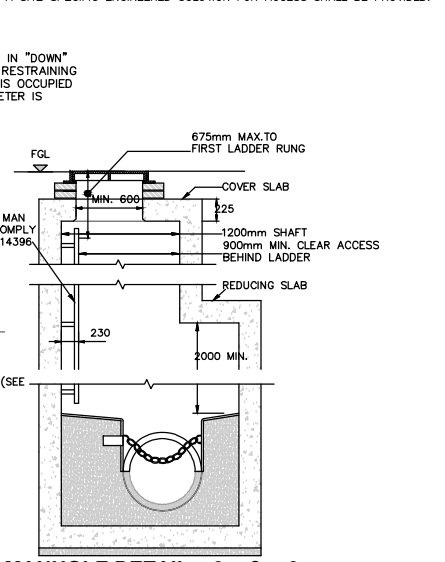


1. ALL DIMENSIONS ARE IN MILLIMETERS (mm) UNLESS NOTED OTHERWISE.
2. PRE-CAST MANHOLES UNITS: COMPLYING WITH REQUIREMENTS OF IS EN 1917 AND BS 5911-PART 3.
3. THICKER MANHOLE BASES REQUIRED FOR SEWERS IN EXCESS OF 3m DEEP WHERE THE SIZE IS GREATER THAN THE STANDARD MINIMUM SIZE.
4. PRE-C A ST CONCRETE BASES MAY BE USED INCORPORATING CHANNELS, BENCHING ETC. SUBJECT TO IRISH WATER REVIEW A ND COMPLYING WITH BS 5911-PART 4: 2002.
5. STRUCTURAL DESIGN AND REINFORCEMENT DETAILS TO BE PROVIDED BY THE DEVELOPER A ND SUBMITTED TO IRISH WATER FOR REVIEW.
6. MAN HOLE ROOFS SHOULD CONSIST OF A REINFORCED CONCRETE SLAB OF IN-SITU CONCRETE, C30/37, WITH A MINIMUM THICKNESS OF 225mm DESIGNED TO CARRY ALL LIVE AND DEAD LOADS. ALTERNATIVELY, APPROVED PRE-CAST CONCRETE ROOF SLABS MAY BE USED SUBJECT TO IRISH WATER REVIEW AND COMPLIANCE WITH BS 5911 PART 4: 2002.
7. COVERS A ND FRAMES SHALL BE SUITABLE FOR ROAD AND TRAFFIC CONDITIONS SUBJECT TO REVIEW BY IRISH WATER.
8. 200mm ALL AROUND, 100mm DEEP CONCRETE PLINTH AROUND COVERS IN GREEN AREAS.
9. ALL CHAMBERS TO BE CHECKED FOR UPLIFT BY THE DEVELOPER BASED ON GROUND CONDITIONS WITHIN THE SITE. SHOULD ANTI FLOATATION MEASURES BE REQUIRED THEY SHALL BE SUBJECT TO REVIEW BY IRISH WATER.
10. ALL CONCRETE TO BE IN ACCORDANCE WITH IS EN 206.
11. ANY SPECIAL ROAD REINSTATEMENT A ROUND COVER & FRAME SHALL BE TO ROAD AUTHORITY'S REQUIREMENTS.
12. NEW ROAD CONSTRUCTION & SURFACE FINISH TO BE TO ROAD AUTHORITY REQUIREMENTS.
13. EXISTING ROAD REINSTATEMENT TO COMPLY WITH CURRENT VERSION OF "GUIDELINES FOR MANAGING OPENINGS IN PUBLIC ROADS" BY THE DEPT. OF TRANSPORT, TOURISM & SPORT, OR TRANSPORT INFRASTRUCTURE IRELAND REQUIREMENTS.

MINIMUM MANHOLE DIAMETERS	
DIAMETER OF LARGEST PIPE IN MANHOLE (mm)	INTERNAL DIAMETER OF MANHOLE (mm)
LESS THAN 375	1200
375 TO 450	1350
500 TO 700	1500

ROCKER PIPE LENGTH	
PIPE DIAMETER (mm)	ROCKER PIPE LENGTH (mm)
150 TO 600	600
GREATER THAN 600 TO 750	1000
GREATER THAN 750	1250

RIISING MAIN DISCHARGE MANHOLE

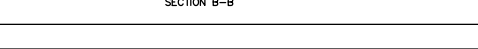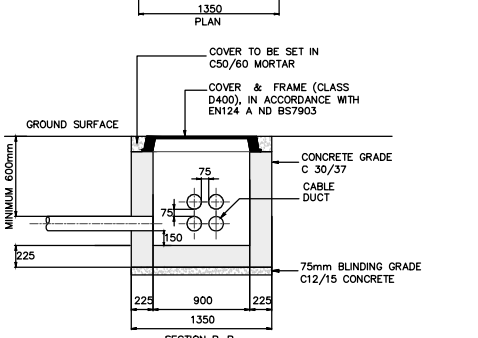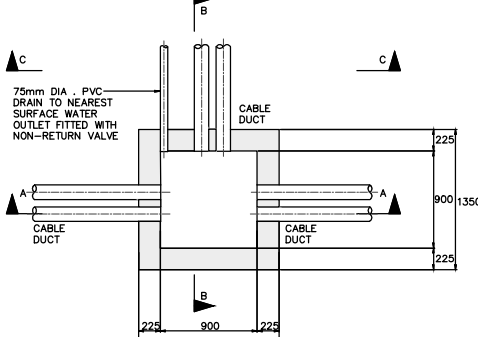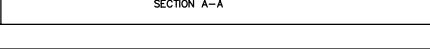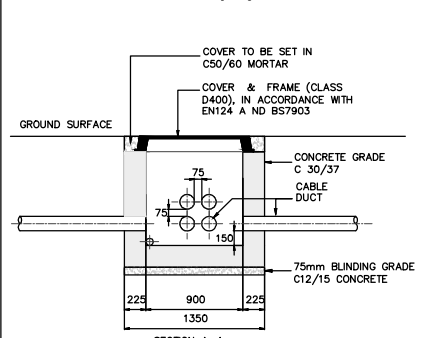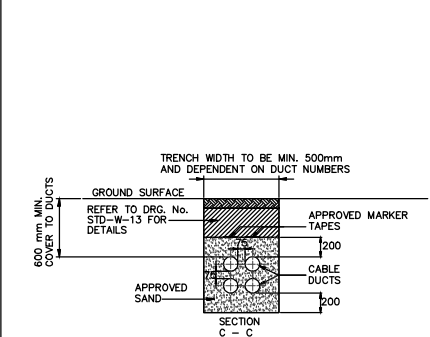

1. ALL DIMENSIONS ARE IN MILLIMETERS (mm) UNLESS NOTED OTHERWISE.
2. STRUCTURAL DESIGN AND REINFORCEMENT DETAILS TO BE PROVIDED BY THE DEVELOPER A ND SUBMITTED TO IRISH WATER FOR REVIEW.
3. DUCT ARRANGEMENT MAY VARY DEPENDING ON REQUIREMENTS.
4. CABLE DUCTS TO BE IN ACCORDANCE WITH BS 4460 A ND BS EN 1401. DUCTS FOR ESB USE TO BE IN ACCORDANCE WITH ESB SPECIFICATION.
5. PROPRIETARY DUCT CHAMBER MAY BE USED SUBJECT TO REVIEW FROM IRISH WATER.
6. LONG RADIUS BENDS MAY BE USED FOR CHANGES IN DIRECTION OF UP TO 45 DUCT CHAMBERS SHALL BE PROVIDED FOR ALL BENDS GREATER THAN 45.
7. DUCT CHAMBERS TO BE LOCATED A T 50m INTERVALS MAXIMUM.
8. APPROPRIATE MARKER TAPE SHALL BE L D 200mm ABOVE THE EXTERNAL CROWN OF THE DUCT A ND SHOULD INCORPORATE REINFORCED TRACING WIRE. TRACING WIRES SHALL BE CONNECTED A CROSS CHAMBERS. ELECTRICAL MARKER TAPE TO BE USED IN ACCORDANCE WITH ESB SPECIFICATION.
9. ALL CHAMBERS TO BE CHECKED FOR UPLIFT BY THE DEVELOPER BASED ON GROUND CONDITIONS WITHIN THE SITE. SHOULD ANTI FLOATATION MEASURES BE REQUIRED THEY SHALL BE SUBJECT TO REVIEW FROM IRISH WATER.
10. ALL CONCRETE TO BE IN ACCORDANCE WITH IS EN 206.
11. ALL DUCTING TO BE INSTALLED WITH DRAW CORDS/ROPES, TO ALLOW PULL THROUGH OF CABLES.
12. CABLE DUCT INTERFACE WITH CHAMBER WALL TO BE SEALED TO PREVENT INGRESS OF GROUND WATER TO CHAMBER.

DUCT CHAMBER

N.T.S.

0	27/05/2020	TA	PART 8 APPLICATION
REV	DATE	BY	NOTES
DWG. STATUS			
PART 8 APPLICATION			
PROJECT			
Apartment Blocks			
Commons Road, Blackpool, Co. Cork			
CLIENT			
Culclan Construction Ltd			
DRAWING			
Services Details Sheet 2			
DATE 27/05/2020	SCALE NTS	DRN TA	CHECKED TA
PROJECT NO.	DWG NO.		REVISION.
18002	P_611		0
CLC & ASSOCIATES			
CHARTERED ENGINEERS & PROJECT MANAGERS			
CORK - UNIT 20, THE ATRIUM, BLACKPOOL, CORK - 021 8017182			
DUBLIN - 3013 LAKE DRIVE, CITYWEST, DUBLIN 24 - 01 9501036			
EMAIL: INFO@CLC.IE WEB: WWW.CLC.IE			

N.T.S.

WATERMAIN THRUST & SUPPORT BLOCKS

ALL DIMENSIONS TO BE CHECKED ON SITE. DO NOT SCALE FROM THIS DRAWING.
THIS DRAWING TO BE READ IN CONJUNCTION WITH THE RELEVANT
CONSULTANTS DRAWINGS & SPECIFICATIONS.
THIS DRAWING IS COPYRIGHT.

1 * THESE DETAILS REQUIRE EXTENSION
PIECES

2 ALL DIMENSIONS IN MILLIMETERS UNLESS
STATED OTHERWISE

3 THRUST BLOCKS ARE DESIGNED FOR THE
FOLLOWING

TEST PRESSURES:
CLASS 15-12 BAR
CLASS 20-15 BAR
CLASS 25-18 BAR

4 SOME THRUST BLOCKS FOR PIPES &
FITTINGS WITH RIGID
OR TIED JOINTS MAY BE REDUCED IN SIZE
AS DIRECTED BY THE ENGINEER.

5. THRUST BLOCKS ARE DESIGNED FOR AN
AVERAGE GROUND BEARING PRESSURE OF
100 kN/m (TYPICAL FOR SOFT CLAY) FOR
OTHER CONDITIONS ACTUAL DIMENSIONS
MAY BE ALTERED ON INSTRUCTIONS FROM
THE ENGINEER

6. VERTICAL BENDS 45° REQUIRE SPECIFIC
DESIGN.

7. CONCRETE IN THRUST BLOCKS SHALL BE
GRADE C20 - MAXIMUM AGGREGATE SIZE
40mm.

8. CONCRETE SHALL BE KEPT CLEAR OF
WILDNES JOINTS EXCEPT WHERE AN
EXTENSION PIECE IS USED THE INNER
JOINTS MAY BE SURROUNDED.


9. BLOCK DIMENSIONS FOR TEES SHALL BE
TAKEN FROM THE BRANCH DIAMETER.

10. TABLE OF DIMENSIONS FOR STEEPLY
INCLINED PIPELINES.


GRADIENT	SPACING
1 IN 2 & STEEPER	5.5m
BELOW 1 IN 2 TO 1 IN 4	11.0m
1 IN 4 TO 1 IN 5	16.6m
1 IN 5 TO 1 IN 6	22.0m

11. ALL BEARING SURFACES TO BE CAST
AGAINST UNDISTURBED GROUND.


12. FOR PIPE DIAMETERS GREATER THAN
600mm SEE CONTRACT

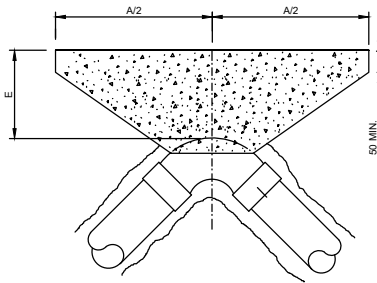


90 DEGREE BEND

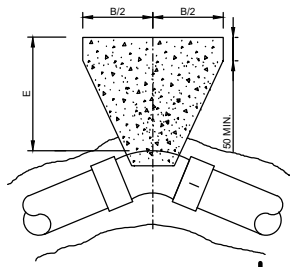


45 DEGREE BEND

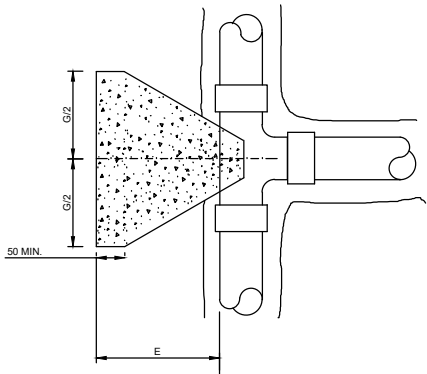


BEND WITH EXTENSION PIECES *

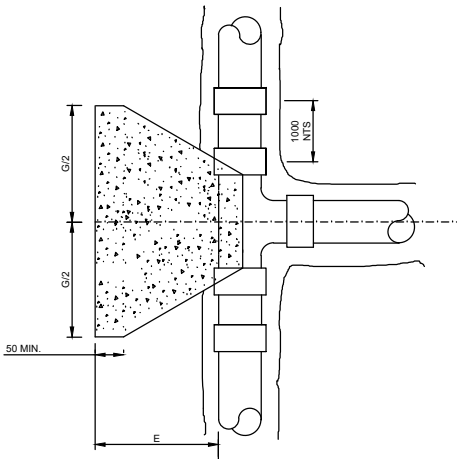


TEE WITH EXTENSION PIECES *

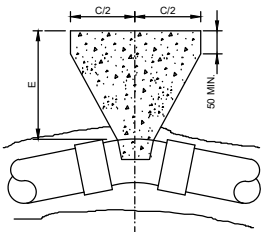


22.5 DEGREE BEND

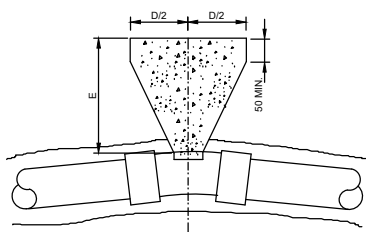


11.25 DEGREE BEND

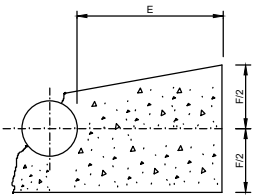

SECTIONAL ELEVATION
FOR BEND OR TEE

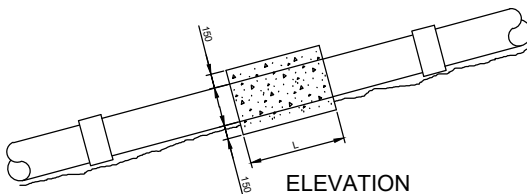


ELEVATION

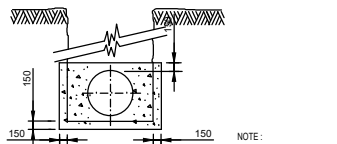


SECTION

PIPES ON STEEPLY INCLINED SLOPES

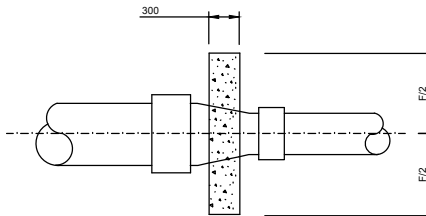


ELEVATION

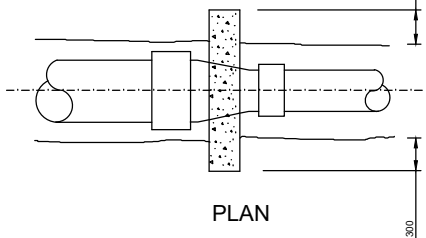


PLAN

TAPER

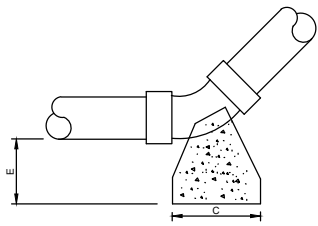


ELEVATION

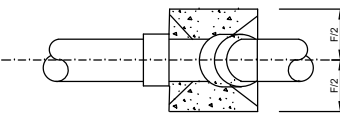


PLAN

CONCAVE BEND

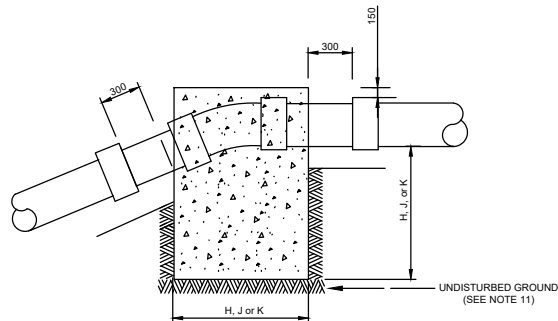


ELEVATION

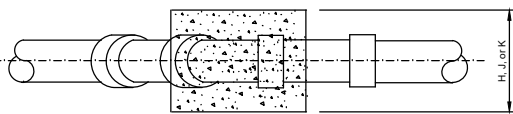


PLAN

CONVEX BEND *

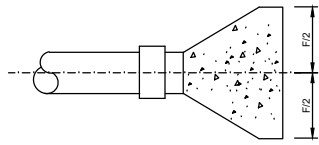

ELEVATION

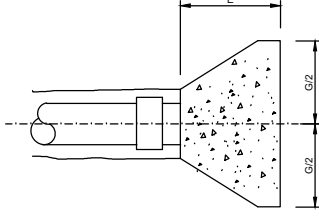

PLAN

DEAD END

12 BAR TEST PRESSURE

NOM. DIA. (mm)	DIMENSIONS									
	A	B	C	D	E	F	G	H	J	K
100	600	330	160	80	200	350	390	700	600	400
150	950	510	260	130	225	450	660	900	750	600
200	1150	600	310	160	300	650	790	1050	900	700
250	1350	750	380	200	300	800	970	1200	1000	750
300	1580	850	450	220	320	950	1110	1300	1100	850
350	2100	1150	570	290	450	1000	1450	1550	1200	900
400	2550	1400	700	350	500	1050	1800	1700	1250	1000
450	3000	1630	830	420	680	1100	2130	1800	1450	1150
500	3590	1950	990	500	800	1200	2540	1950	1600	1250
600	4100	2200	1120	570	850	1400	2880	2100	1700	1300

15 BAR TEST PRESSURE

NOM. DIA. (mm)	DIMENSIONS									
	A	B	C	D	E	F	G	H	J	K
100	700	380	190	100	200	350	510	750	600	400
150	1135	620	320	160	225	450	760	950	750	600
200	1400	750	380	190	300	650	980	1150	950	700
250	1730	940	480	240	320	800	1210	1350	1050	850
300	2090	1130	580	300	380	950	1480	1500	1200	950
350	2600	1410	720	360	500	1050	1840	1700	1350	1050
400	2980	1610	820	420	750	1200	2110	1850	1500	1150
450	3400	1840	940	470	900	1300	2330	2000	1600	1250
500	4090	2210	1130	570	1000	1400	2890	2200	1750	1350
600	5010*	2710*	1380	700	1000	1500	3550*	2350	1900	1500


18 BAR TEST PRESSURE

NOM. DIA. (mm)	DIMENSIONS									
	A	B	C	D	E	F	G	H	J	K
100	750	400	205	100	220	400	530	800	650	400
150	1250	700	350	120	250	500	890	1000	850	650
200	1650	890	450	230	320	700	1170	1250	1000	800
250	1960	1060	540	270	350	900	1370	1450	1150	900
300	2300	1200	640	320	500	1100	1630	1650	1300	1050
350	2930	1580	830	410	750	1200	2070	1850	1500	1150
400	3510	1900	970	190*	1000	1300	2490	2000	1600	1250
450	3810	2270	1160	580	1000	1350	2970	2150	1700	1350
500	4340*	2380	1210	610	1000	1400	3700	2250	1750	1400
600	6370*	3450*	1760	890	1000	1500	4500*	2400	2050	1650


0	27/05/2020	TA	PART 8 APPLICATION
REV	DATE	BY	NOTES
DWG	STATUS		

PART 8 APPLICATION			
PROJECT	Apartment Blocks Commons Road, Blackpool, Co. Cork		
CLIENT	Culcian Construction Ltd		
DRAWING	Services Details Sheet 3		
DATE	27/05/2020	SCALE	NTS
PROJECT NO	18002	DWG NO	P_612
		DRN/TA	CHECKED/TA
		REVISION	
			0

1. ALL DIMENSIONS IN MILLIMETERS (mm) UNLESS NOTED OTHERWISE.
2. SLUICE VALVE CHAMBERS SHALL BE COVERED WITH APPROVED HEAVY DUTY METAL COVERS TO IS 261 OR BS 5834. COVER AND FRAME SHALL BE SUITABLE FOR ROAD AND TRAFFIC CONDITIONS AND IS SUBJECT TO REVIEW BY IRISH WATER.
3. SLUICE VALVES SHALL BE RESILIENT SEATED AND SHALL COMPLY WITH BS 5163-1, BS 5163-2, IS EN 1074-1, IS EN 1074-2, OR EQUIVALENT E.U. SPECIFICATIONS.
4. ALL SLUICE VALVES SHALL BE 80mm DIAMETER WITH PN16.
5. VALVE CHAMBER TO BE CONSTRUCTED OF PRECAST CONCRETE UNITS OR HIGH DENSITY BLOCKWORK. ALTERNATIVELY PROPRIETARY PREFABRICATED CHAMBER UNITS MAY ALSO BE USED, SUBJECT TO REVIEW BY IRISH WATER. ROOF SLABS SHALL BE DESIGNED TO CARRY ALL LIVE LOADS & DEAD LOADS, & CONSIST OF A REINFORCED CONCRETE SLAB OF IN-SITU CONCRETE, GRADE C30/37, WITH A MINIMUM THICKNESS OF 150mm m. ALTERNATIVELY, PRE-CAST CONCRETE ROOFS MAY BE USED, SUBJECT TO IRISH WATER REVIEW, & COMPLIANCE WITH BS 5911, Part 4.
6. CONCRETE CHAMBERS SHALL BE SURROUNDED BY A MINIMUM OF 150mm COMPACTED CLAUSE 808 MATERIAL, AS PER STD-W-13.
7. DUCTILE IRON PIPES AND FITTINGS TO BE IN ACCORDANCE WITH IS EN 545. PE PIPES AND FITTINGS TO BE IN ACCORDANCE WITH IS EN 1220 1:2011.
8. 200mm ALL AROUND, 100mm DEEP CONCRETE PLINTH A ROUND COVERS IN GREEN AREAS.
9. THRUST BLOCKS (NOT SHOWN ON DRAWING), TO BE PROVIDED AS PER STANDARD DRAWING STD-W-28 AT ALL TEES, BENDS, TAPERS, DEAD ENDS AND PIPES AT STEEP SLOPES.
10. ANTI-CORROSION TAPE TO BE PROVIDED A ROUND BURIED FLANGES.
11. ALL CONCRETE TO BE IN ACCORDANCE WITH IS EN 206.
12. 450 x 450mm INTERNAL DIMENSION CHAMBERS MAY BE PROVIDED SUBJECT TO REVIEW BY IW. SUCH CHAMBERS SHALL BE PROVIDED WITH GRADE "A" HEAVY DUTY COVER & FRAME & STAMPED "SV".
13. ANY SPECIAL ROAD REINSTATEMENT A ROUND COVER & FRAME SHALL BE TO ROAD AUTHORITY'S REQUIREMENTS.
14. NEW ROAD CONSTRUCTION & SURFACE FINISH TO BE TO ROAD AUTHORITY REQUIREMENTS.
15. EXISTING ROAD REINSTATEMENT TO COMPLY WITH CURRENT VERSION OF "GUIDELINES FOR MANAGING OPENINGS IN PUBLIC ROADS" BY THE DEPT. OF TRANSPORT, TOURISM & SPORT, OR TRANSPORT INFRASTRUCTURE IRELAND REQUIREMENTS.

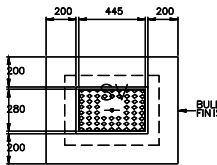


PLINTH DETAIL IN GRASSED AREA

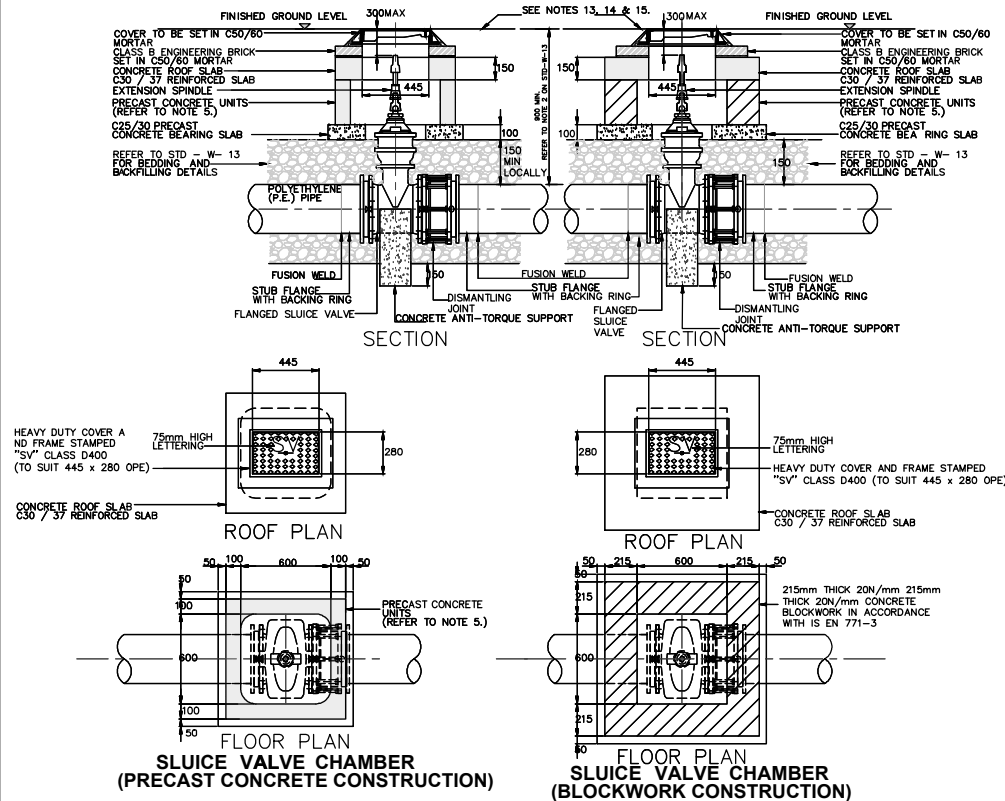


SLUICE VALVE FOR POLYETHYLENE (P.E.) PIPE (<350mm DIA.)

1. ALL DIMENSIONS IN MILLIMETERS (mm) UNLESS NOTED OTHERWISE.
2. HYDRANT CHAMBERS SHALL BE COVERED WITH APPROVED HEAVY DUTY METAL COVERS TO IS 261 OR BS 5834. COVER AND FRAME SHALL BE SUITABLE FOR ROAD AND TRAFFIC CONDITIONS AND IS SUBJECT TO REVIEW BY IRISH WATER.
3. ALL HYDRANTS, SURFACE BOX FRAMES & COVERS SHALL COMPLY WITH THE RELEVANT PROVISIONS OF IS EN 14339, IS EN 1074-6 & BS 750. FIRE HYDRANTS SHALL BE TYPE 2. THE HYDRANT INLET SHALL BE 80mm DIAMETER WITH PN16.
4. ALL HYDRANTS SHALL BE ANTI-CLOCKWISE CLOSING.
5. HYDRANT CHAMBER TO BE CONSTRUCTED OF PRECAST CONCRETE UNITS OR HIGH DENSITY BLOCKWORK. ALTERNATIVELY PROPRIETARY PREFABRICATED CHAMBER UNITS MAY ALSO BE USED, SUBJECT TO REVIEW BY IRISH WATER. ROOF SLABS SHALL BE DESIGNED TO CARRY ALL LIVE LOADS & DEAD LOADS, & CONSIST OF A REINFORCED CONCRETE SLAB OF IN-SITU CONCRETE, GRADE C30/37, WITH A MINIMUM THICKNESS OF 150mm m. ALTERNATIVELY, PRE-CAST CONCRETE ROOFS MAY BE USED, SUBJECT TO IRISH WATER REVIEW, & COMPLIANCE WITH BS 5911, Part 4.
6. CONCRETE CHAMBERS SHALL BE SURROUNDED BY A MINIMUM OF 150mm COMPACTED CLAUSE 808 MATERIAL, AS PER STD-W-13.
7. DUCTILE IRON PIPES AND FITTINGS TO BE IN ACCORDANCE WITH IS EN 545. PE PIPES AND FITTINGS TO BE IN ACCORDANCE WITH IS EN 1220 1:2011.
8. 200mm ALL AROUND, 100mm DEEP CONCRETE PLINTH A ROUND COVERS IN GREEN AREAS.
9. THRUST BLOCKS (NOT SHOWN ON DRAWING), TO BE PROVIDED AS PER STANDARD DRAWING STD-W-28 AT ALL TEES, BENDS, TAPERS, DEAD ENDS AND PIPES AT STEEP SLOPES.
10. ANTI-CORROSION TAPE TO BE PROVIDED A ROUND BURIED FLANGES.
11. ALL CONCRETE TO BE IN ACCORDANCE WITH IS EN 206.
12. ANY SPECIAL ROAD REINSTATEMENT A ROUND COVER & FRAME SHALL BE TO ROAD AUTHORITY'S REQUIREMENTS.
13. NEW ROAD CONSTRUCTION & SURFACE FINISH TO BE TO ROAD AUTHORITY REQUIREMENTS.
14. EXISTING ROAD REINSTATEMENT TO COMPLY WITH CURRENT VERSION OF "GUIDELINES FOR MANAGING OPENINGS IN PUBLIC ROADS" BY THE DEPT. OF TRANSPORT, TOURISM & SPORT, OR TRANSPORT INFRASTRUCTURE IRELAND REQUIREMENTS.

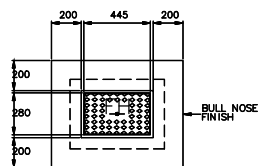


PLINTH DETAIL IN GRASSED AREA

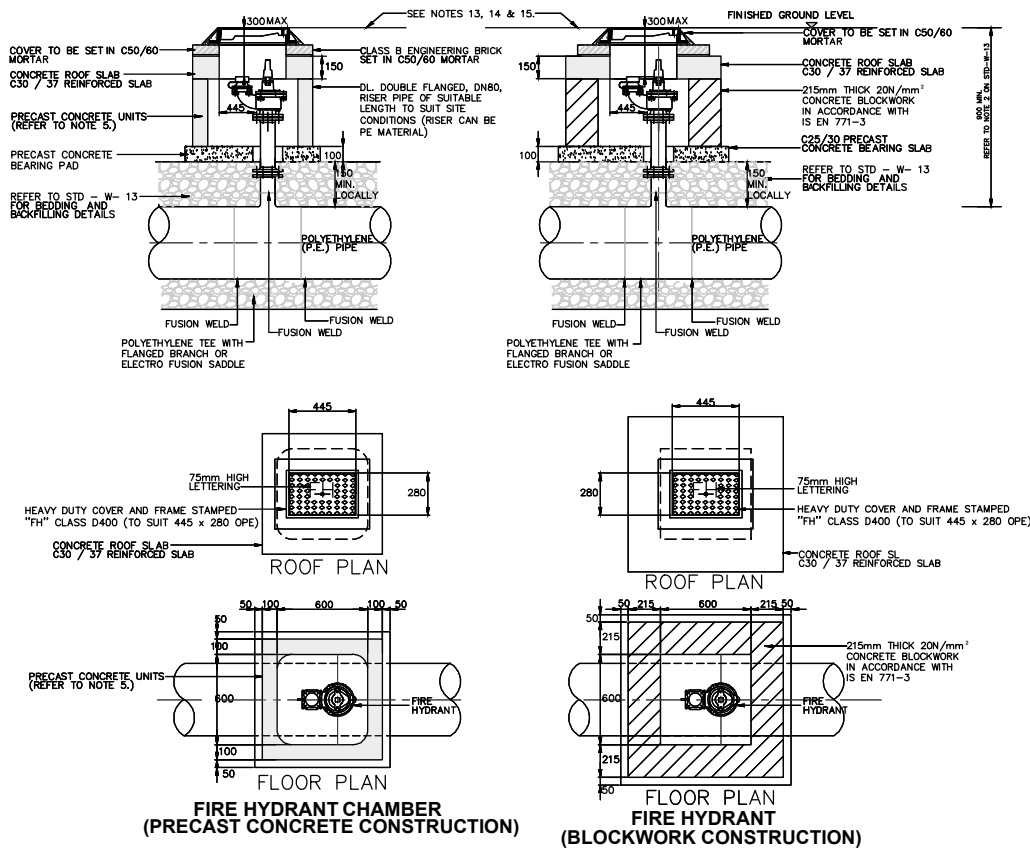


ON-LINE HYDRANT FOR POLYETHYLENE (P.E.) PIPE


1. ALL DIMENSIONS IN MILLIMETERS (mm) UNLESS NOTED OTHERWISE.
2. HYDRANT CHAMBERS SHALL BE COVERED WITH APPROVED HEAVY DUTY METAL COVERS TO IS 261 OR BS 5834. COVER AND FRAME SHALL BE SUITABLE FOR ROAD AND TRAFFIC CONDITIONS AND IS SUBJECT TO REVIEW BY IRISH WATER.
3. ALL HYDRANTS, SURFACE BOX FRAMES & COVERS SHALL COMPLY WITH THE RELEVANT PROVISIONS OF IS EN 14339, IS EN 1074-6 & BS 750. FIRE HYDRANTS SHALL BE TYPE 2. THE HYDRANT INLET SHALL BE 80mm DIAMETER WITH PN16.
4. ALL HYDRANTS SHALL BE ANTI-CLOCKWISE CLOSING.
5. HYDRANT CHAMBER TO BE CONSTRUCTED OF PRECAST CONCRETE UNITS OR HIGH DENSITY BLOCKWORK. ALTERNATIVELY PROPRIETARY PREFABRICATED CHAMBER UNITS MAY ALSO BE USED, SUBJECT TO REVIEW BY IRISH WATER. ROOF SLABS SHALL BE DESIGNED TO CARRY ALL LIVE LOADS & DEAD LOADS, & CONSIST OF A REINFORCED CONCRETE SLAB OF IN-SITU CONCRETE, GRADE C30/37, WITH A MINIMUM THICKNESS OF 150mm m. ALTERNATIVELY, PRE-CAST CONCRETE ROOFS MAY BE USED, SUBJECT TO IRISH WATER REVIEW, & COMPLIANCE WITH BS 5911, Part 4.
6. CONCRETE CHAMBERS SHALL BE SURROUNDED BY A MINIMUM OF 150mm COMPACTED CLAUSE 808 MATERIAL, AS PER STD-W-13.
7. DUCTILE IRON PIPES AND FITTINGS TO BE IN ACCORDANCE WITH IS EN 545. PE PIPES AND FITTINGS TO BE IN ACCORDANCE WITH IS EN 1220 1:2011.
8. 200mm ALL AROUND, 100mm DEEP CONCRETE PLINTH A ROUND COVERS IN GREEN AREAS.
9. THRUST BLOCKS (NOT SHOWN ON DRAWING), TO BE PROVIDED AS PER STANDARD DRAWING STD-W-28 AT ALL TEES, BENDS, TAPERS, DEAD ENDS AND PIPES AT STEEP SLOPES.
10. ANTI-CORROSION TAPE TO BE PROVIDED A ROUND BURIED FLANGES.
11. ALL CONCRETE TO BE IN ACCORDANCE WITH IS EN 206.
12. ANY SPECIAL ROAD REINSTATEMENT A ROUND COVER & FRAME SHALL BE TO ROAD AUTHORITY'S REQUIREMENTS.
13. NEW ROAD CONSTRUCTION & SURFACE FINISH TO BE TO ROAD AUTHORITY REQUIREMENTS.
14. EXISTING ROAD REINSTATEMENT TO COMPLY WITH CURRENT VERSION OF "GUIDELINES FOR MANAGING OPENINGS IN PUBLIC ROADS" BY THE DEPT. OF TRANSPORT, TOURISM & SPORT, OR TRANSPORT INFRASTRUCTURE IRELAND REQUIREMENTS.

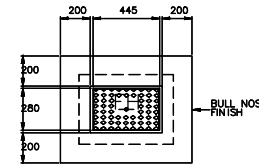


PLINTH DETAIL IN GRASSED AREA

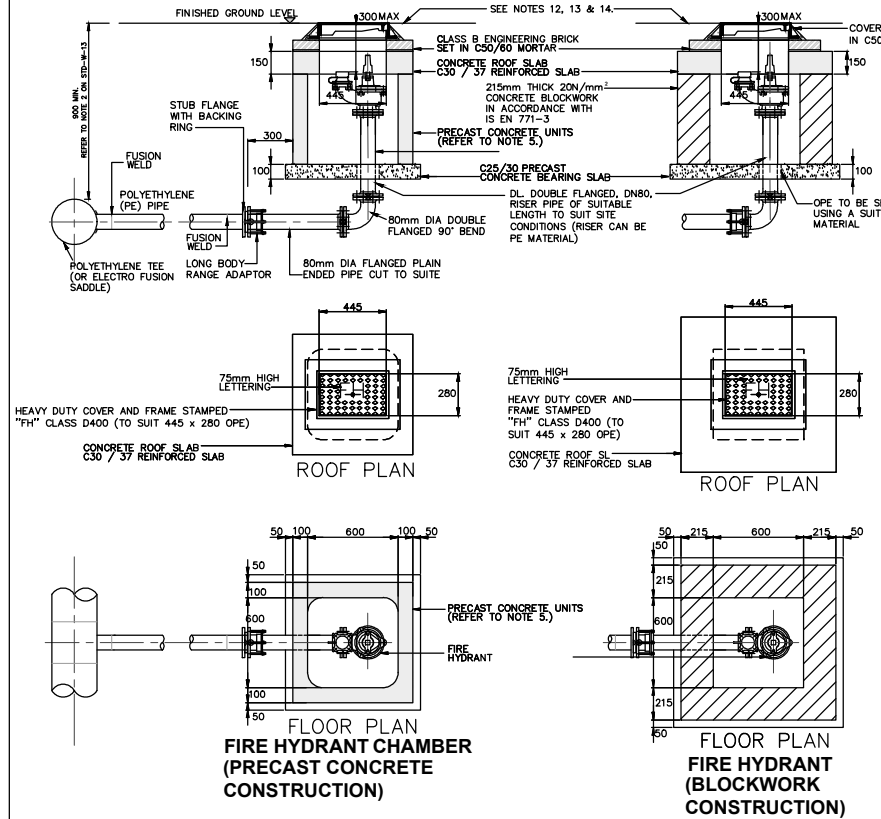

OFF-LINE HYDRANT FOR POLYETHYLENE (P.E.) PIPE

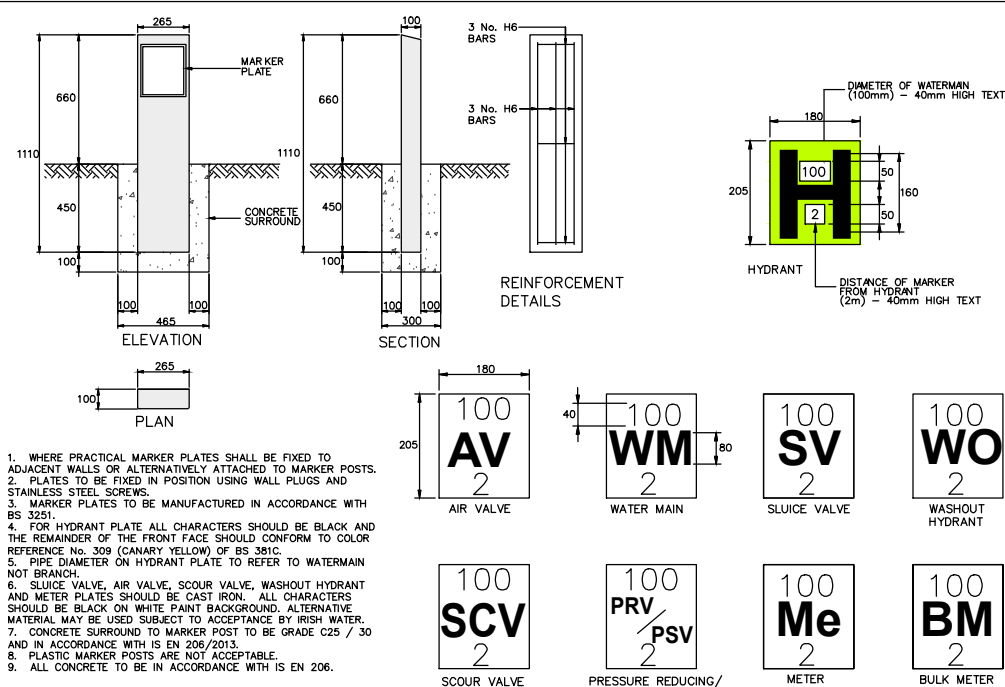

MARKER POSTS / PLATES

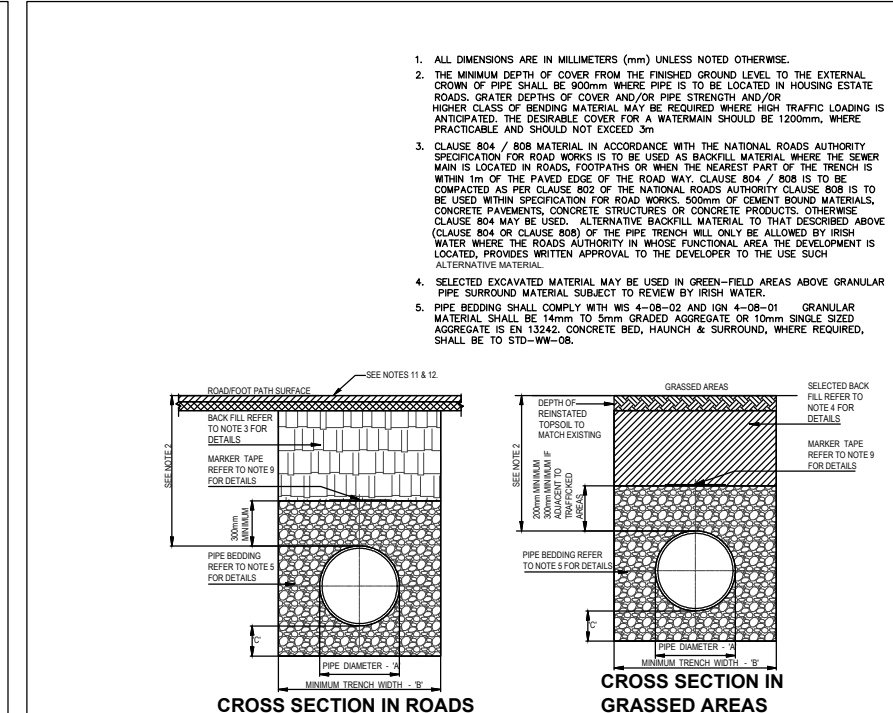

WATERMAIN TRENCH BACK FILL AND BEDDING

1. ALL DIMENSIONS ARE IN MILLIMETERS (mm) UNLESS NOTED OTHERWISE.
2. THE MINIMUM DEPTH OF COVER FROM THE FINISHED GROUND LEVEL TO THE EXTERNAL CROWN OF PIPE SHALL BE 900mm WHERE PIPE IS TO BE LOCATED IN HOUSING ESTATE ROADS, GRATER DEPTHS OF COVER AND/OR PIPE STRENGTH AND/OR HIGHER CLASS OF BEDDING MATERIAL MAY BE REQUIRED WHERE HIGH TRAFFIC LOADING IS ANTICIPATED. THE DESIRABLE COVER FOR A WATERMAIN SHOULD BE 1200mm, WHERE PRACTICABLE AND SHOULD NOT EXCEED 3m.
3. CLAUSE 804 / 808 MATERIAL IN ACCORDANCE WITH THE NATIONAL ROADS AUTHORITY SPECIFICATION FOR ROAD WORKS IS TO BE USED AS BACKFILL MATERIAL WHERE THE SEWER MAIN IS LOCATED IN ROADS, FOOTPATHS OR WHEN THE NEAREST PART OF THE TRENCH IS WITHIN 1m OF THE PAVED EDGE OF THE ROAD WAY. CLAUSE 804 / 808 IS TO BE COMPACTED AS PER CLAUSE 802 OF THE NATIONAL ROADS AUTHORITY SPECIFICATION. CLAUSE 804 MAY BE USED, ALTERNATIVE BACKFILL MATERIAL TO THAT DESCRIBED ABOVE (CLAUSE 804 OR CLAUSE 808) OF THE PIPE TRENCH WILL ONLY BE ALLOWED BY IRISH WATER WHERE THE ROADS AUTHORITY IN WHOLE FUNCTIONAL AREA THE DEVELOPMENT IS LOCATED, PROVIDES WRITTEN APPROVAL TO THE DEVELOPER TO USE SUCH ALTERNATIVE MATERIAL.
4. SELECTED EXCAVATED MATERIAL MAY BE USED IN GREEN-FIELD AREAS ABOVE GRANULAR PIPE SURROUND MATERIAL. SUBJECT TO REVIEW BY IRISH WATER.
5. PIPE BEDDING SHALL COMPLY WITH WS 4-08-02 AND IGN 4-08-01 GRANULAR MATERIAL SHALL BE 14mm TO 5mm GRADED AGGREGATE OR 10mm SINGLE SIZED AGGREGATE IS EN 12422. CONCRETE BED, HAUNCH & SURROUND, WHERE REQUIRED, SHALL BE TO STD-WW-08.
6. IN SOFT GROUND CONDITIONS (CBR < 5) THE MATERIAL SHOULD BE EXCAVATED AND DISPOSED OF IN ACCORDANCE WITH THE WASTE MANAGEMENT ACT AND CLAUSE 804 / 808 MATERIAL IN ACCORDANCE WITH THE NATIONAL ROADS AUTHORITY SPECIFICATION FOR ROAD WORKS SHALL REPLACE THE EXCAVATED MATERIAL, WRAPPED IN GEO-TEXTILE WRAPPING. ALTERNATIVELY, SPECIAL PIPE SUPPORT ARRANGEMENTS, INCLUDING PILING ETC. MAY BE REQUIRED WHERE THE DEPTH OF SOFT MATERIAL IS EXCESSIVE. SUCH ARRANGEMENTS SHALL BE SUBJECT TO ASSESSMENT BY IRISH WATER BEFORE ADVANCING WITH THE WORK.
7. PIPES SHALL NOT BE SUPPORTED ON STONES, ROCKS OR ANY HARD OBJECTS AT ANY POINT A LONG THE TRENCH. ROCK SHALL BE EXCAVATED TO A DEPTH OF 150mm BELOW THE ACTUAL DEPTH OF THE TRENCH WITH THE VOID FILLED WITH CLAUSE 804 / 808 MATERIAL IN ACCORDANCE WITH THE NATIONAL ROADS AUTHORITY SPECIFICATION FOR ROAD WORKS. THE GRANULAR MATERIAL SHALL BE LAID ABOVE THIS VOID BACKFILL MATERIAL.
8. SHOULD MINIMUM COVER TO BE ACHIEVABLE, CONCRETE GRADE C8/10 SHALL BE USED AS BACKFILL MATERIAL.
9. NON DEGRADABLE MARKER TAPE SHOULD BE INSTALLED AT TOP OF PIPE BEDDING LAYER. IN THE CASE OF NON METAL PIPE MATERIAL, THE MARKER TAPE SHOULD INCORPORATE A TRACE WIRE WHICH IS LINKED TO FITTINGS AND TERMINATED AT THE WASTE WATER PUMPING STATION AND THE DISCHARGE MANHOLE.
10. TRENCH WIDTHS FOR PIPE SIZES 80mm MAY BE <500mm, SUBJECT TO CONSIDERATION BEING GIVEN TO THE TRENCH DEPTH, HEALTH & SAFETY & CONSTRUCTION ACCESS REQUIREMENTS.
11. NEW ROAD CONSTRUCTION & SURFACE FINISH TO BE TO ROAD AUTHORITY REQUIREMENTS.
12. EXISTING ROAD REINSTATEMENT TO COMPLY WITH CURRENT VERSION OF "GUIDELINES FOR MANAGING OPENINGS IN PUBLIC ROADS" BY THE DEPT. OF TRANSPORT, TOURISM & SPORT, OR TRANSPORT INFRASTRUCTURE IRELAND REQUIREMENTS.


PIPE DIAMETER 'A' (mm)	TRENCH WIDTH 'B' (mm)
40	SEE NOTE 10.
100	500
150	600
200	600
250	750
300	750
350	750
400	900
450	900

PIPE DIAMETER	DEPTH OF BEDDING
400	100
450	200


N.T.S.

0	27/05/2020	TA	PART 8 APPLICATION
REV	DATE	BY	NOTES
DWG. STATUS			
PART 8 APPLICATION			
PROJECT Apartment Blocks Commons Road, Blackpool, Co. Cork			
CLIENT Culcian Construction Ltd			
DRAWING Services Details Sheet 4			
DATE 27/05/2020	SCALE NTS	DRN TA	CHECKED TA
PROJECT NO.	DWG NO.	REVISION	
18002	P_613	0	

CLC & ASSOCIATES
CHARTERED ENGINEERS & PROJECT MANAGERS
CORK - UNIT 2C, THE ATRIUM, BLACKPOOL, CORK - 021 607152
DUBLIN - 3012 LAKE DRIVE, CITYWEST, DUBLIN 24 - 01 9019036
EMAIL: INFO@CLC.IE WEB: WWW.CLC.IE

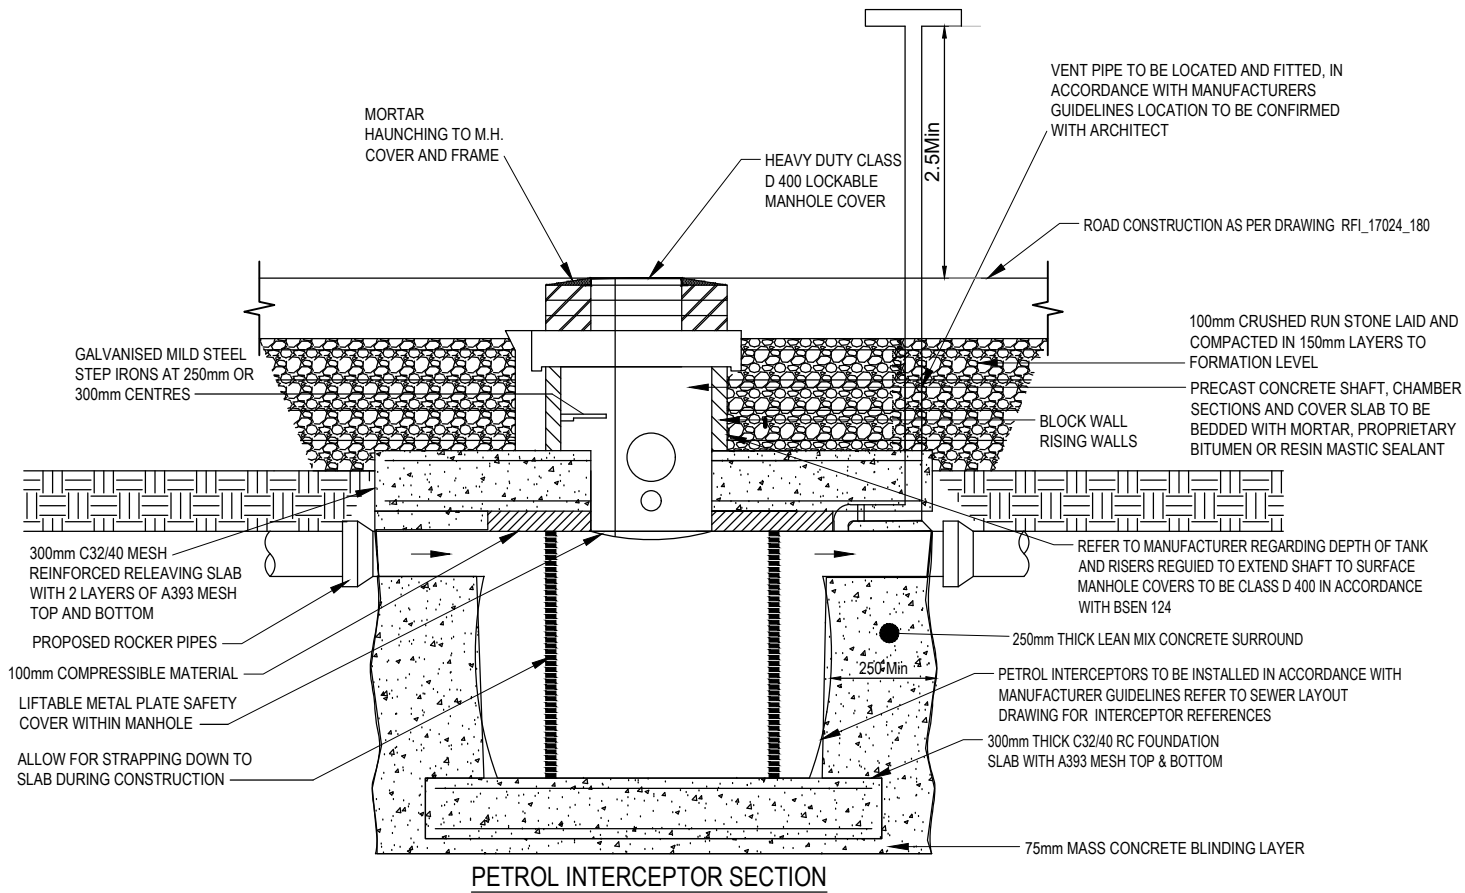


PETROL INTERCEPTOR SECTION

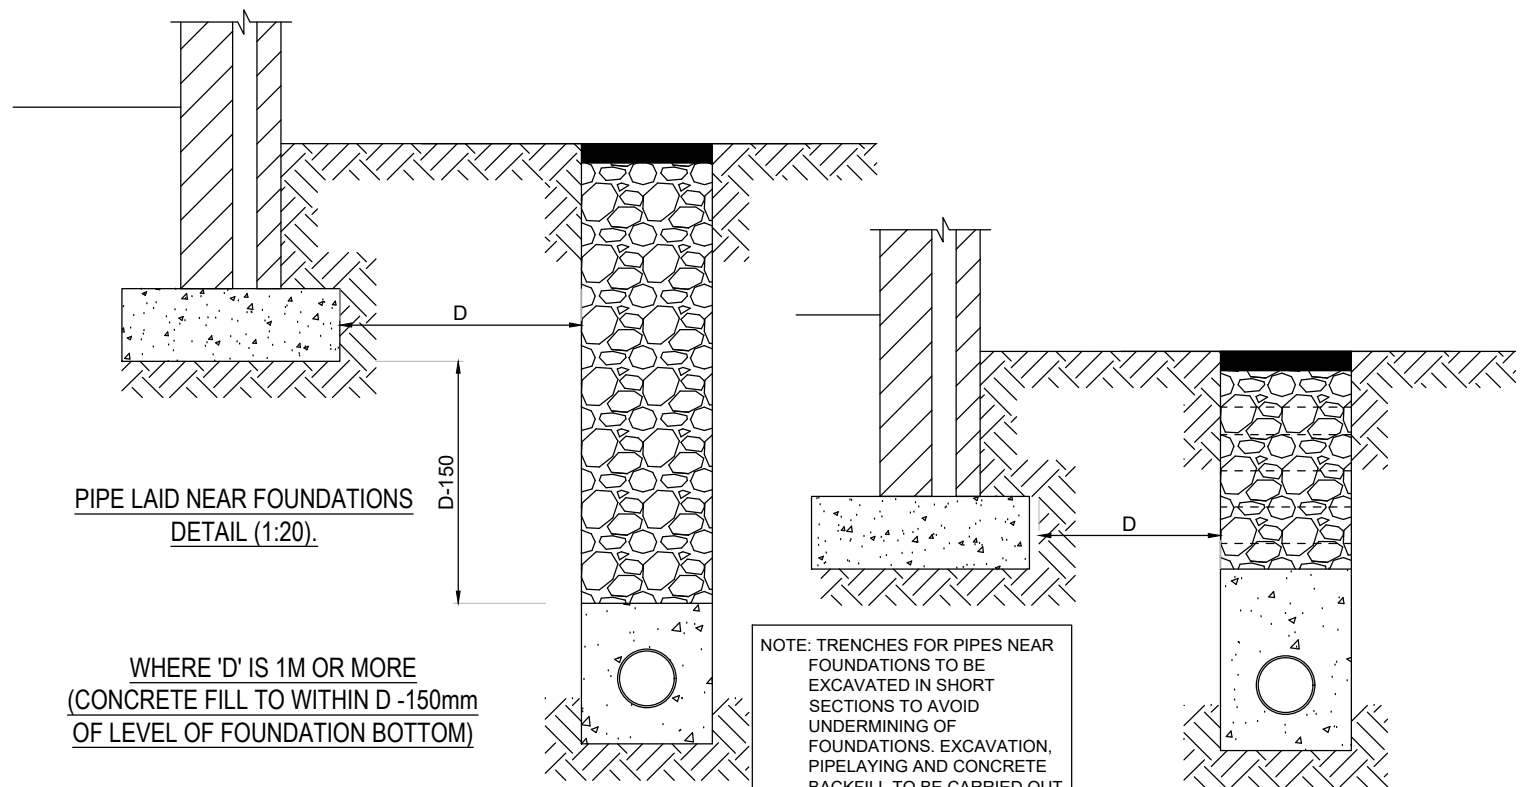


PIPE LAID NEAR FOUNDATIONS
DETAIL (1:20).

WHERE 'D' IS 1M OR MORE
(CONCRETE FILL TO WITHIN D -150mm
OF LEVEL OF FOUNDATION BOTTOM)

WHERE 'D' IS LESS THAN 1m
(CONCRETE FILL TO LEVEL
OF FOUNDATION BOTTOM)

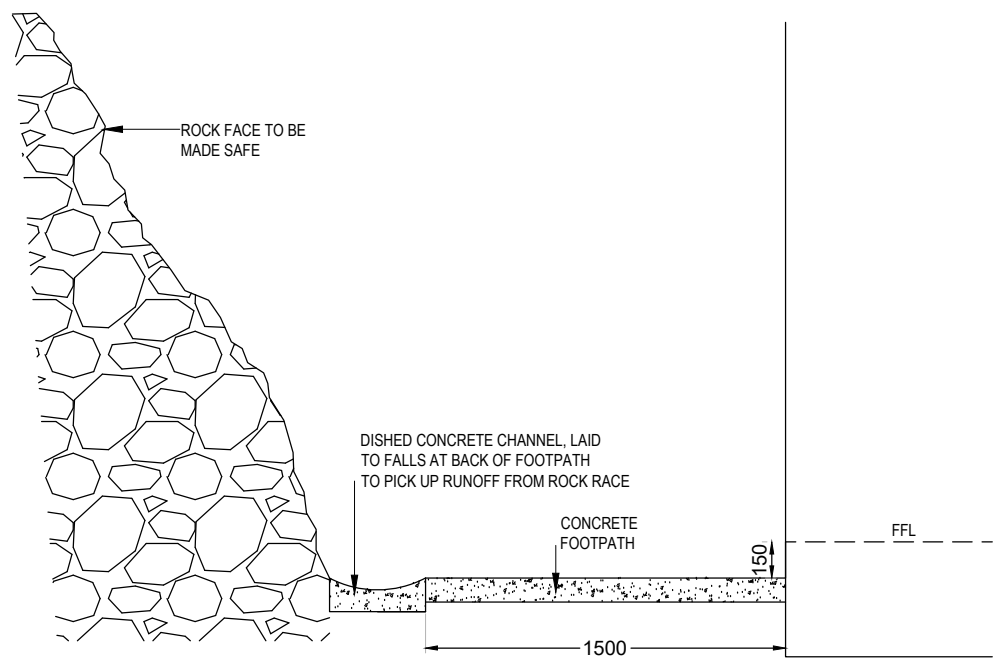

ROCK FACE DRAINAGE

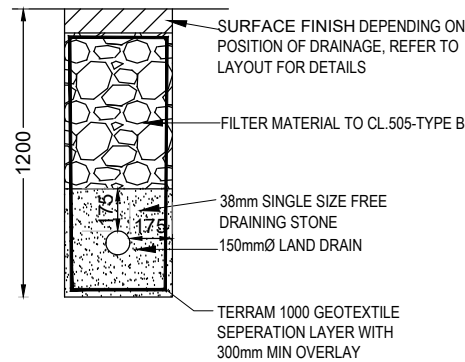




LAND DRAIN

(BEHIND ALL WALLS, TOP AND BOTTOM OF ALL
EMBANKMENTS AND WITHIN ALL GRASSED AREAS)

CATCHPITS TO BE CONSTRUCTED AT ADVERSE CHANGES IN DIRECTION
WHERE SLOW RADIUS BENDS CANNOT BE ACCOMMODATED.
ALL DRAINAGE SHOULD BE LAID TO A POSITIVE GRADIENT

N.T.S.

0	27/05/2020	TA	PART 8 APPLICATION
REV	DATE	BY	NOTES
DWG. STATUS			
PART 8 APPLICATION			
PROJECT			
Apartment Blocks			
Commons Road, Blackpool, Co. Cork			
CLIENT			
Culclan Construction Ltd			
DRAWING			
Services Details Sheet 5			
DATE	27/05/2020	SCALE	N.T.S.
PROJECT NO.	18002	DWG NO.	P_614
CHECKED	TA	REVISION	0
CLC & ASSOCIATES			
CHARTERED ENGINEERS & PROJECT MANAGERS			
CORK - UNIT 2D, THE ATRIUM, BLACKPOOL, CORK - 021 8017182			
DUBLIN - 3613 LAKE DRIVE, CITYWEST, DUBLIN 24 - 01 9010136			
EMAIL: INFO@CLC.IE WEB: WWW.CLC.IE			

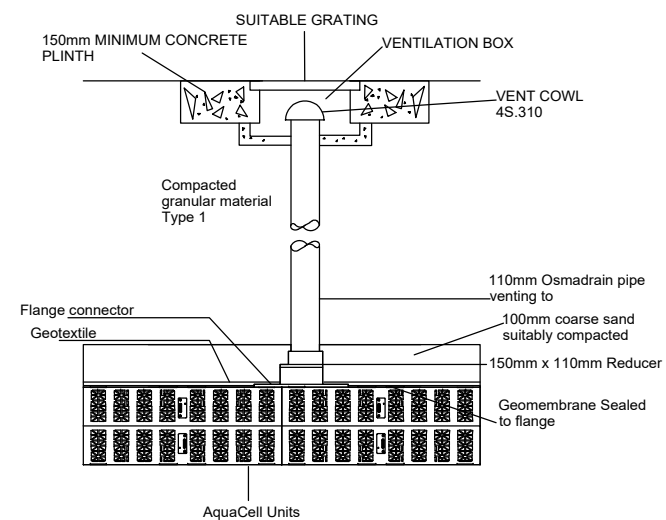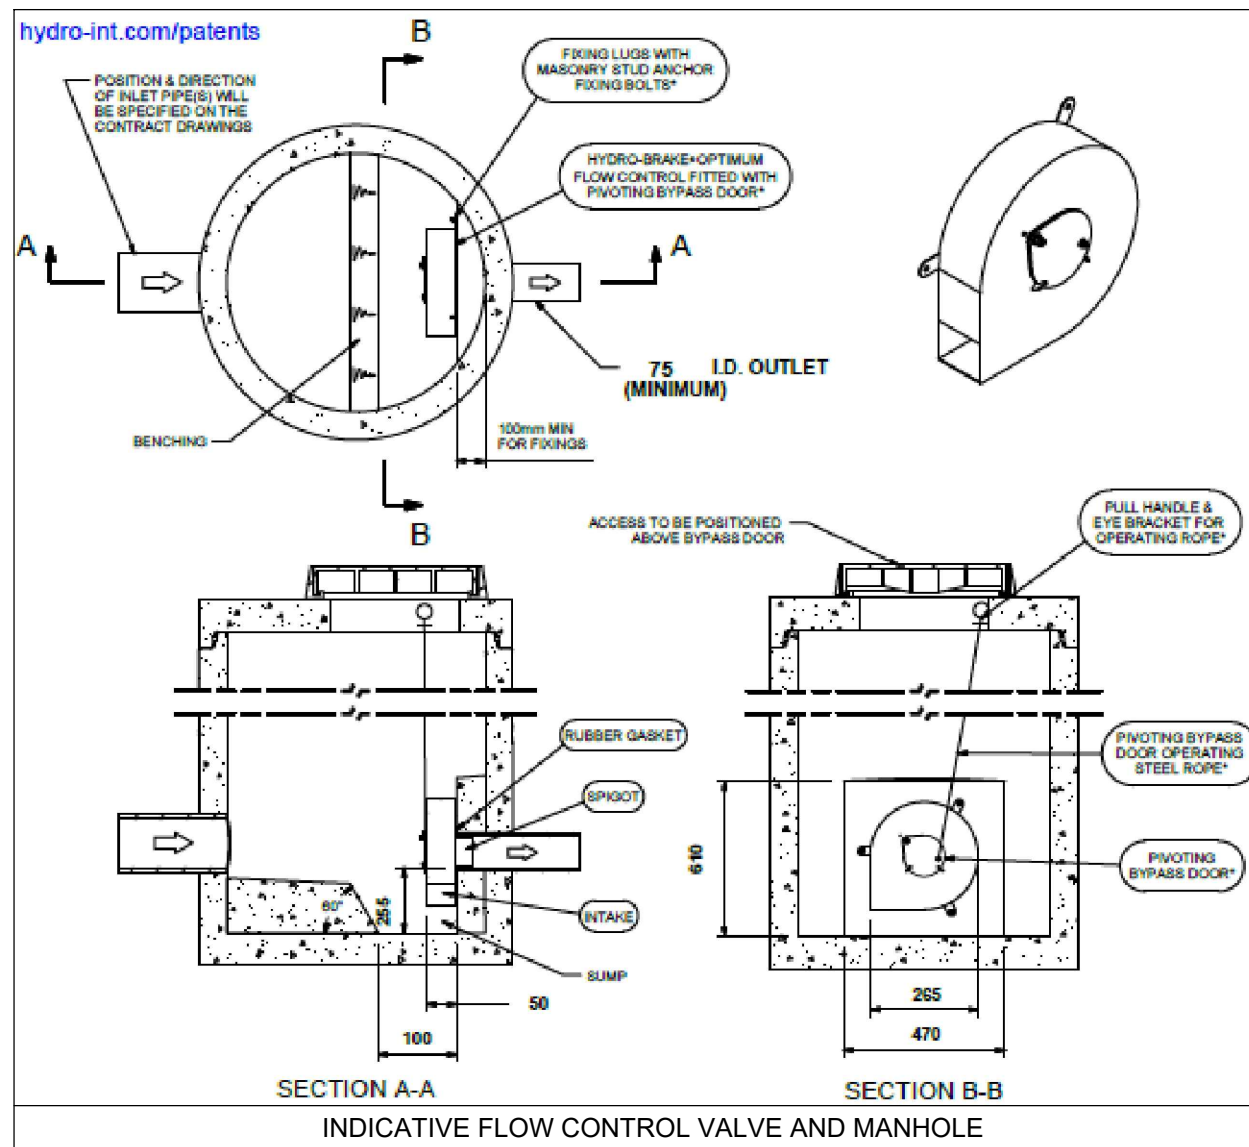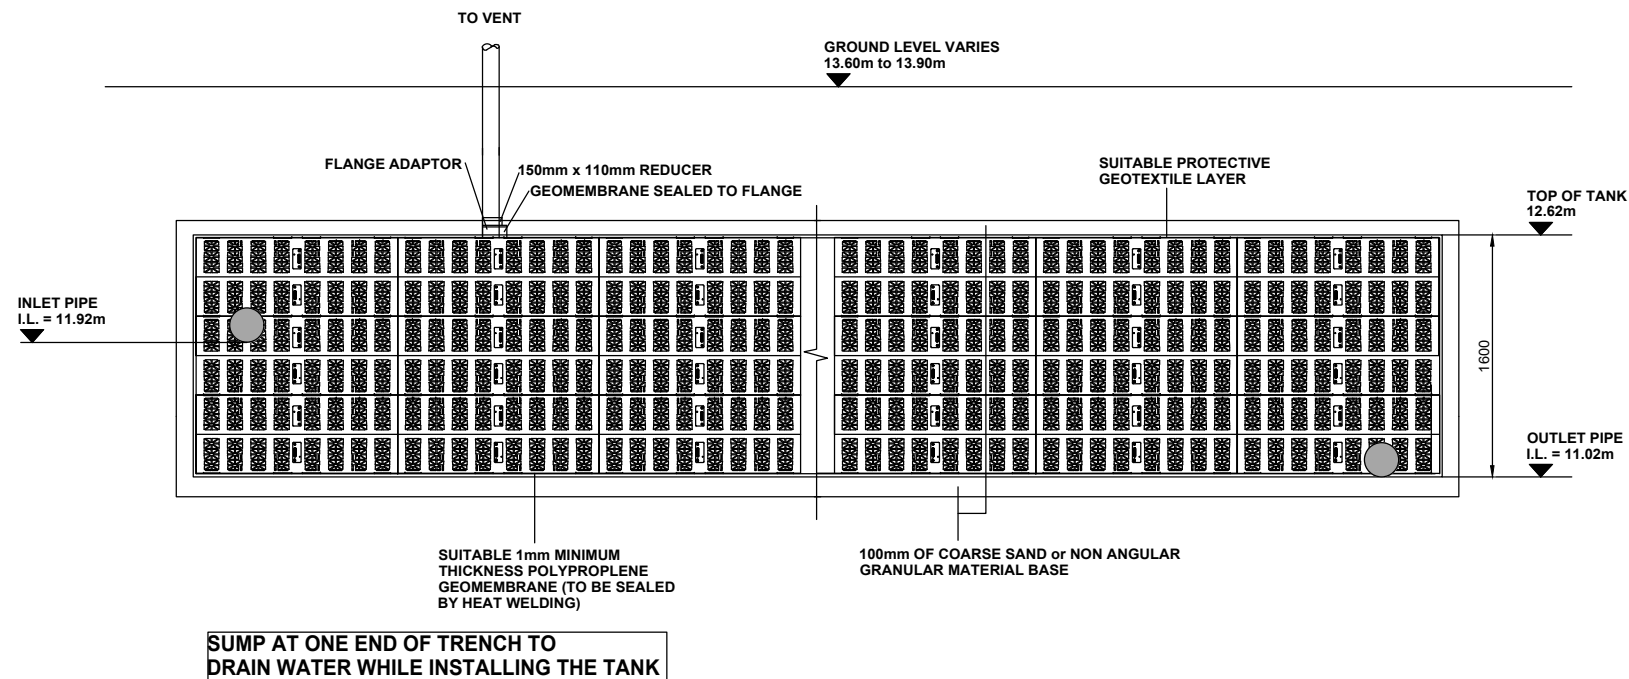


Note: It is recommended that one vent pipe, 110mm in diameter, is provided per 7,500 square meters of impermeable catchment area on a site.


N.T.S.

REV	DATE	BY	NOTES
0	27/05/2020	TA	PART 8 APPLICATION
DWG. STATUS			
PART 8 APPLICATION			
PROJECT			
Apartment Blocks			
Commons Road, Blackpool, Co. Cork			
CLIENT			
Culclan Construction Ltd			
DRAWING			
Attenuation Tank 1 Details			
DATE	27/05/2020	SCALE	N.T.S.
PROJECT NO.	18002	DWG. NO.	P_615
CHECKED	TA	REVISION	0
CLC & ASSOCIATES			
CHARTERED ENGINEERS & PROJECT MANAGERS			
CORP. UNIT 20, THE ATRIUM, BLACKPOOL, CORK - 021 9817152			
DUBLIN - 3013 LAKE DRIVE, CITYWEST, DUBLIN 24 - 01 9016136			
EMAIL: INFO@CLC.IE WEB: WWW.CLC.IE			

ALL DIMENSIONS TO BE CHECKED ON SITE. DO NOT SCALE FROM THIS DRAWING.
THIS DRAWING TO BE READ IN CONJUNCTION WITH THE RELEVANT
CONSULTANTS DRAWINGS & SPECIFICATIONS.
THIS DRAWING IS COPYRIGHT.

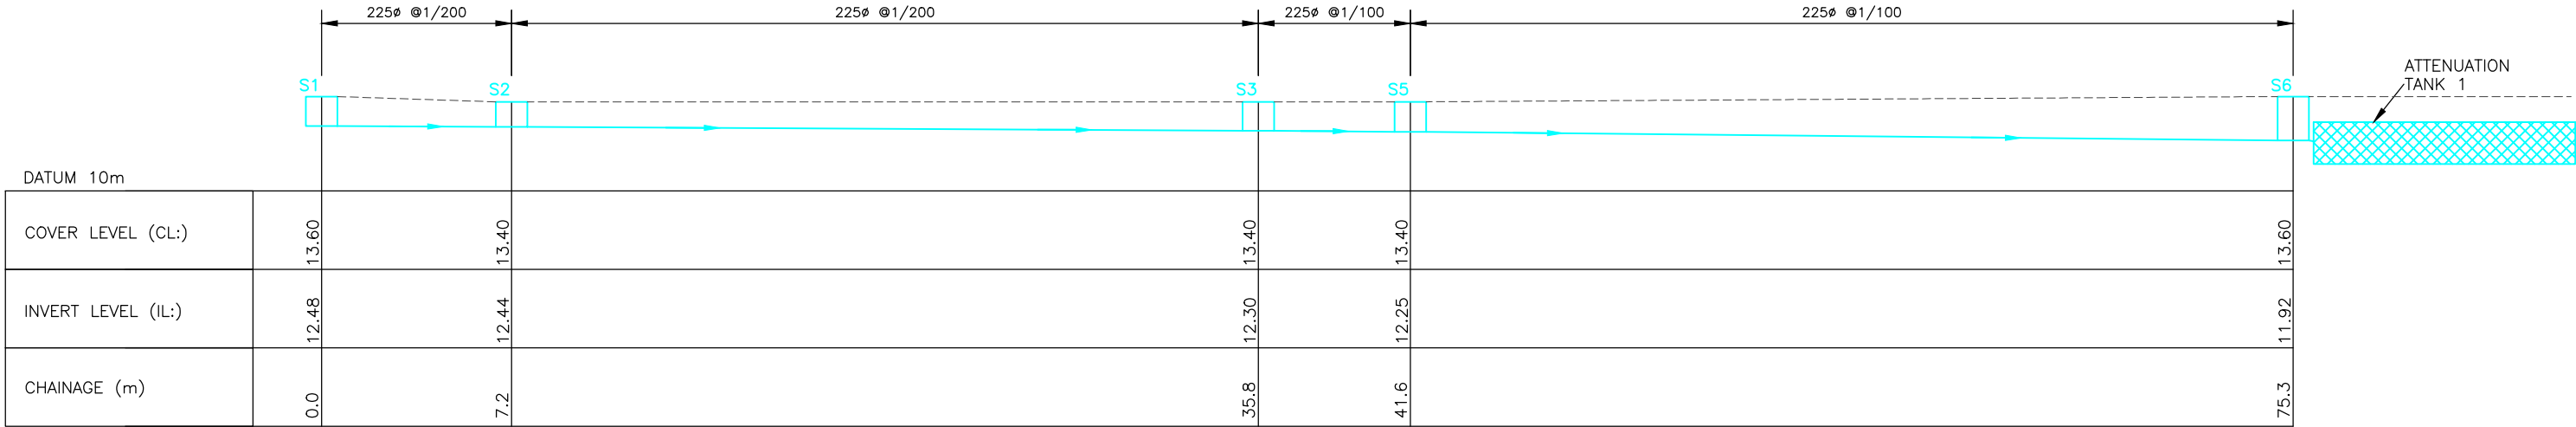


SURFACE WATER
DRAINAGE SECTION
SCALE 1:250

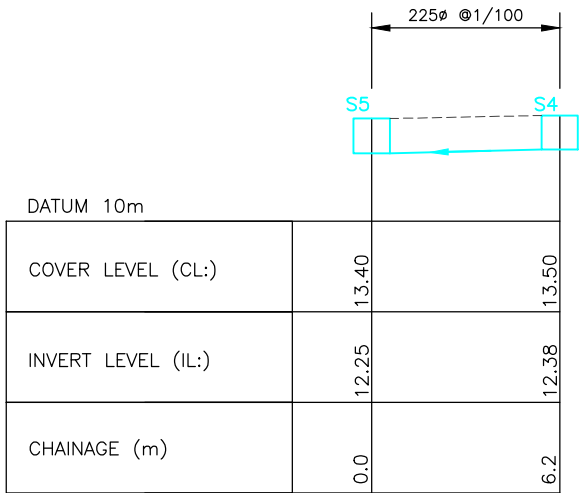

SURFACE WATER
DRAINAGE SECTION
SCALE 1:250

ATTENUATION TANK DETAILS		
TANK No.	1	2
PLAN AREA (m2)	110	64
HEIGHT (m)	1.6	1.2
POROSITY (%)	95%	–
STORAGE VOLUME (m³)	167	77
TYPE	AQUACELL PRIME	CONCRETE TANK

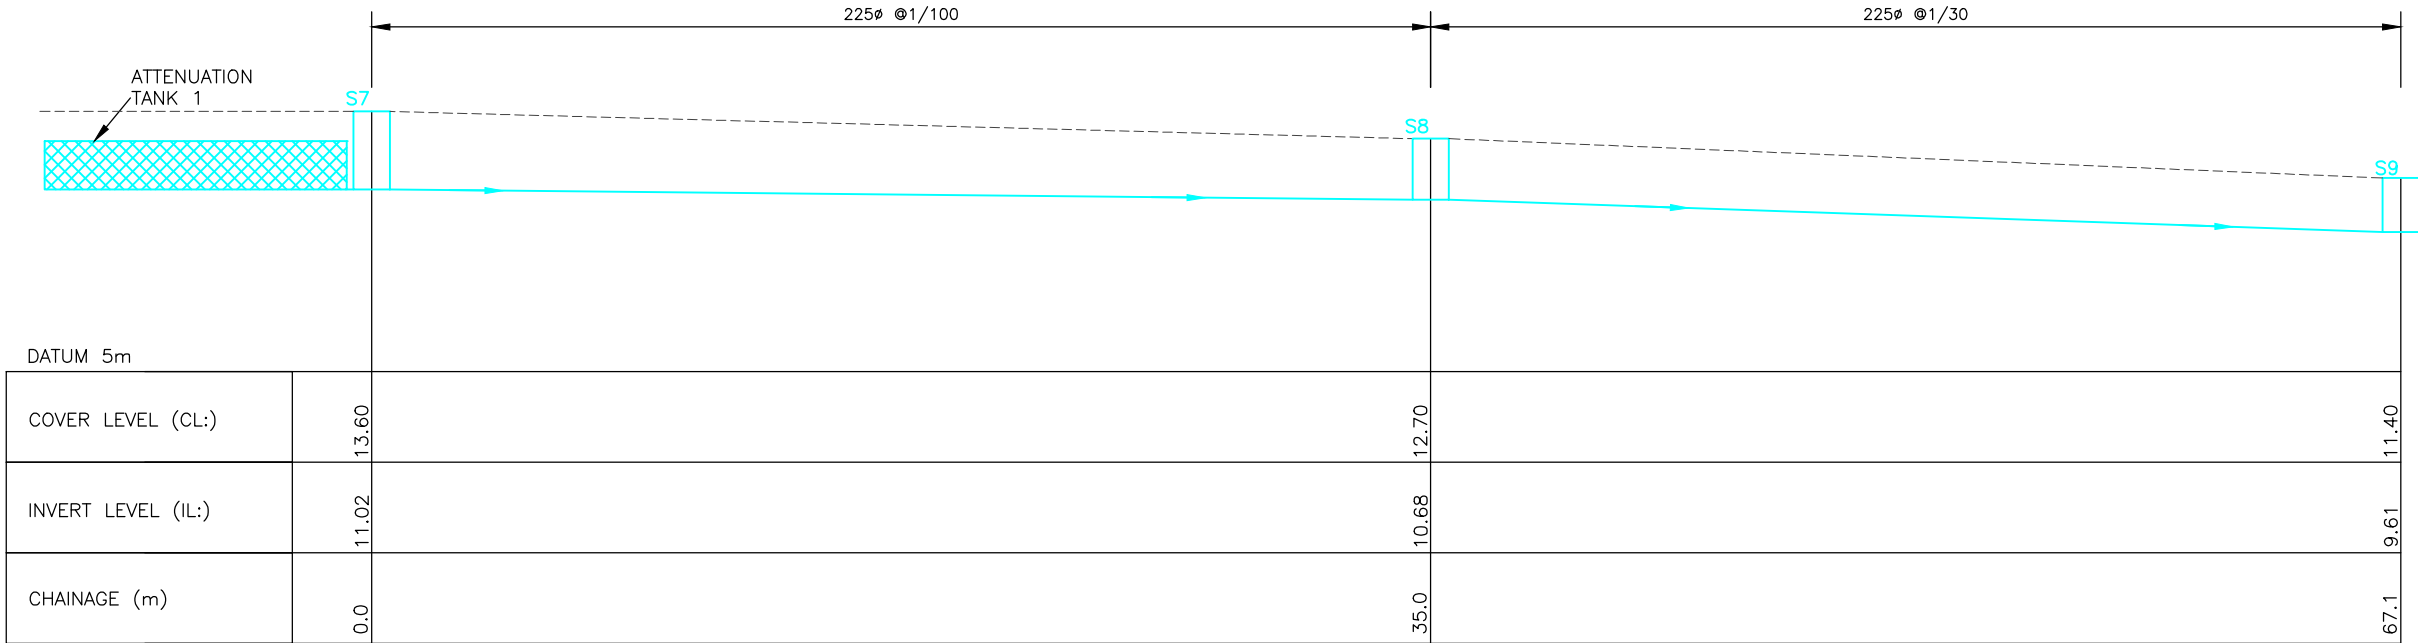


SURFACE WATER
DRAINAGE SECTION
SCALE 1:250

0	27/05/2020	TA	PART 8 APPLICATION
REV	DATE	BY	NOTES
DWG. STATUS			
PART 8 APPLICATION			
PROJECT Apartment Blocks Commons Road, Blackpool, Co. Cork			
CLIENT Culclan Construction Ltd			
DRAWING Storm longitudinal sections sheet 1			
DATE 27/05/2020		SCALE 1:250	DRN TA
PROJECT NO. 18002		DWG NO. P_620	CHECKED GOS
			REVISION. 0
CLC & ASSOCIATES CHARTERED ENGINEERS & PROJECT MANAGERS CORK - UNIT 20, THE ATRIUM, BLACKPOOL, CORK - 021 6017152 DUBLIN - 3013 LAKE DRIVE, CITYWEST, DUBLIN 24 - 01 9310138 EMAIL: INFO@CLC.IE WEB: WWW.CLC.IE			



ALL DIMENSIONS TO BE CHECKED ON SITE. DO NOT SCALE FROM THIS DRAWING.
THIS DRAWING TO BE READ IN CONJUNCTION WITH THE RELEVANT
CONSULTANTS DRAWINGS & SPECIFICATIONS.
THIS DRAWING IS COPYRIGHT.

ATTENUATION TANK DETAILS

TANK No.	1	2
PLAN AREA (m2)	110	64
HEIGHT (m)	1.6	1.2
POROSITY (%)	95%	–
STORAGE VOLUME (m³)	167	77
TYPE	AQUACELL PRIME	CONCRETE TANK

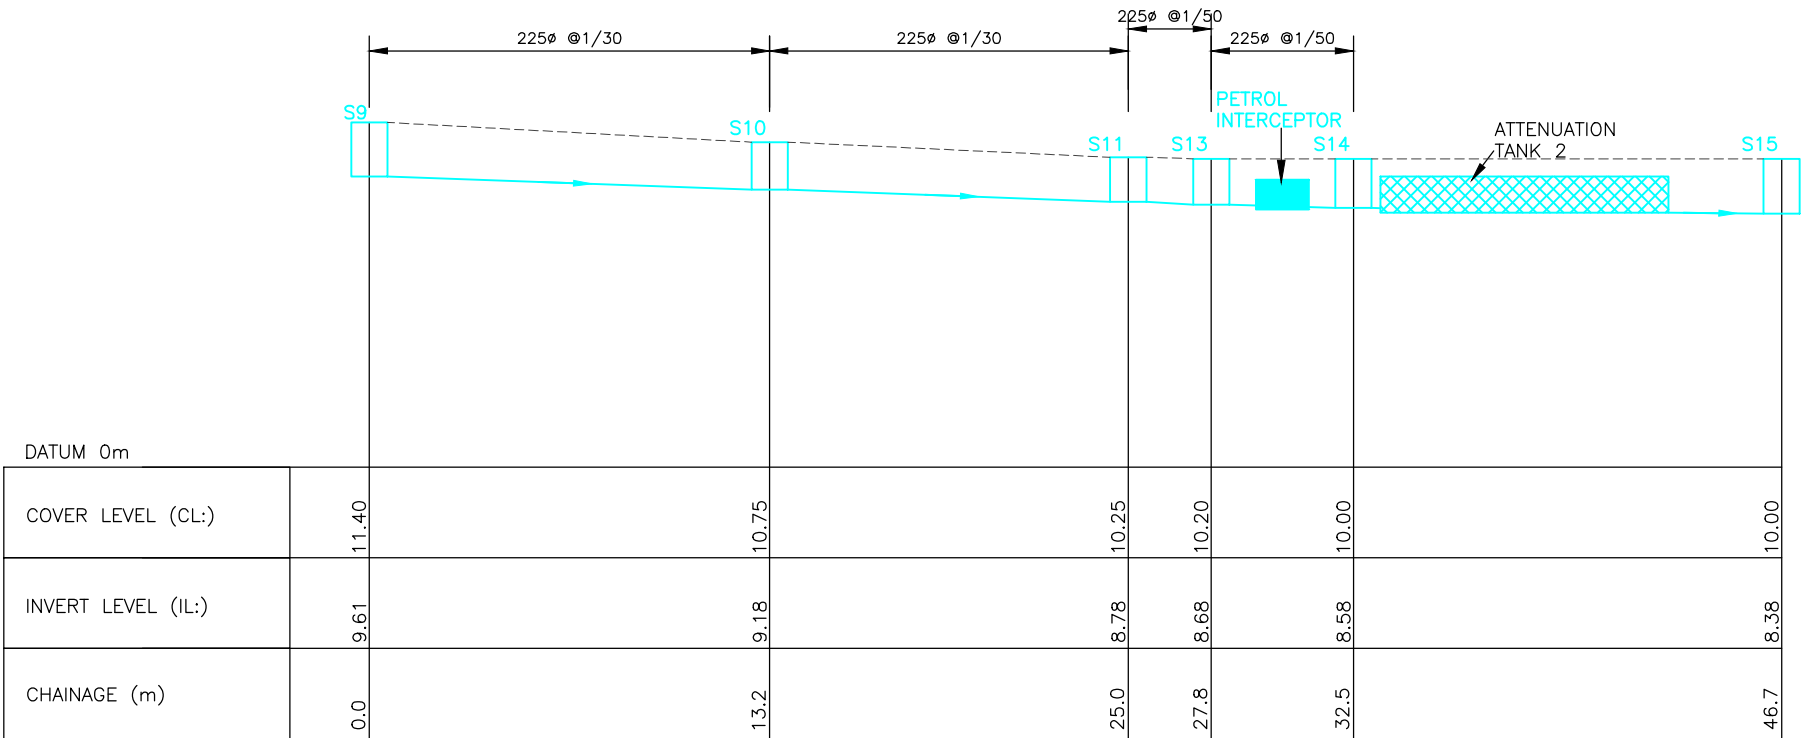

SURFACE WATER
DRAINAGE SECTION
SCALE 1:250

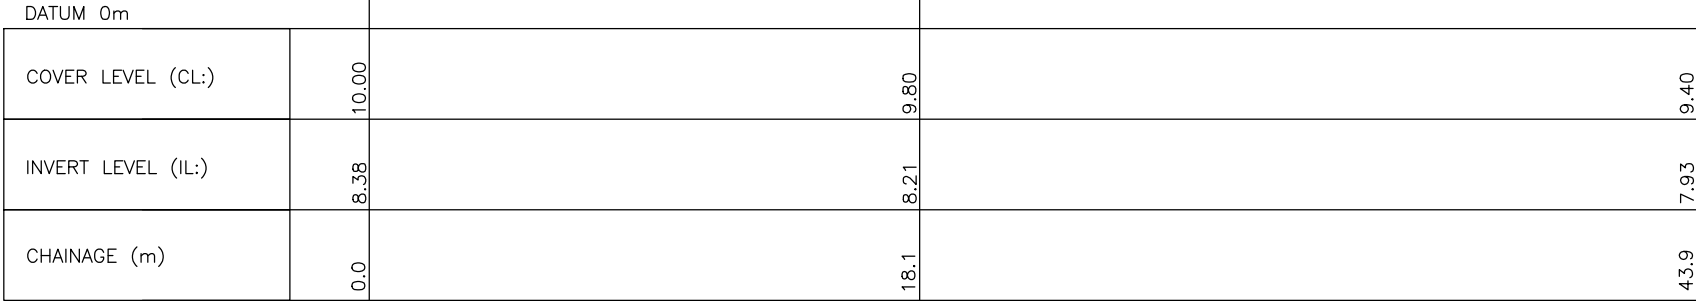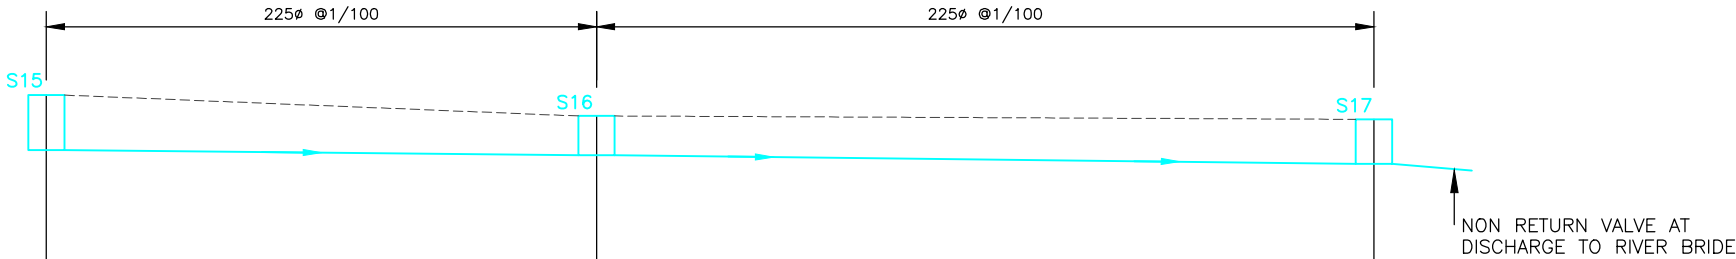


SURFACE WATER
DRAINAGE SECTION
SCALE 1:250

·	·	·	·
·	·	·	·
0	27/05/2020	TA	PART 8 APPLICATION
REV	DATE	BY	NOTES


PART 8 APPLICATION

PROJECT	Apartment Blocks Commons Road, Blackpool, Co. Cork		
CLIENT	Culclan Construction Ltd		
DRAWING	Storm longitudinal sections sheet 2		
DATE: 27/05/2020	SCALE 1:250	DRN TA	CHECKED GOS
PROJECT NO.	DWG NO.	REVISION:	
18002	P_621	0	


ALL DIMENSIONS TO BE CHECKED ON SITE. DO NOT SCALE FROM THIS DRAWING.
THIS DRAWING TO BE READ IN CONJUNCTION WITH THE RELEVANT
CONSULTANTS DRAWINGS & SPECIFICATIONS.
THIS DRAWING IS COPYRIGHT.

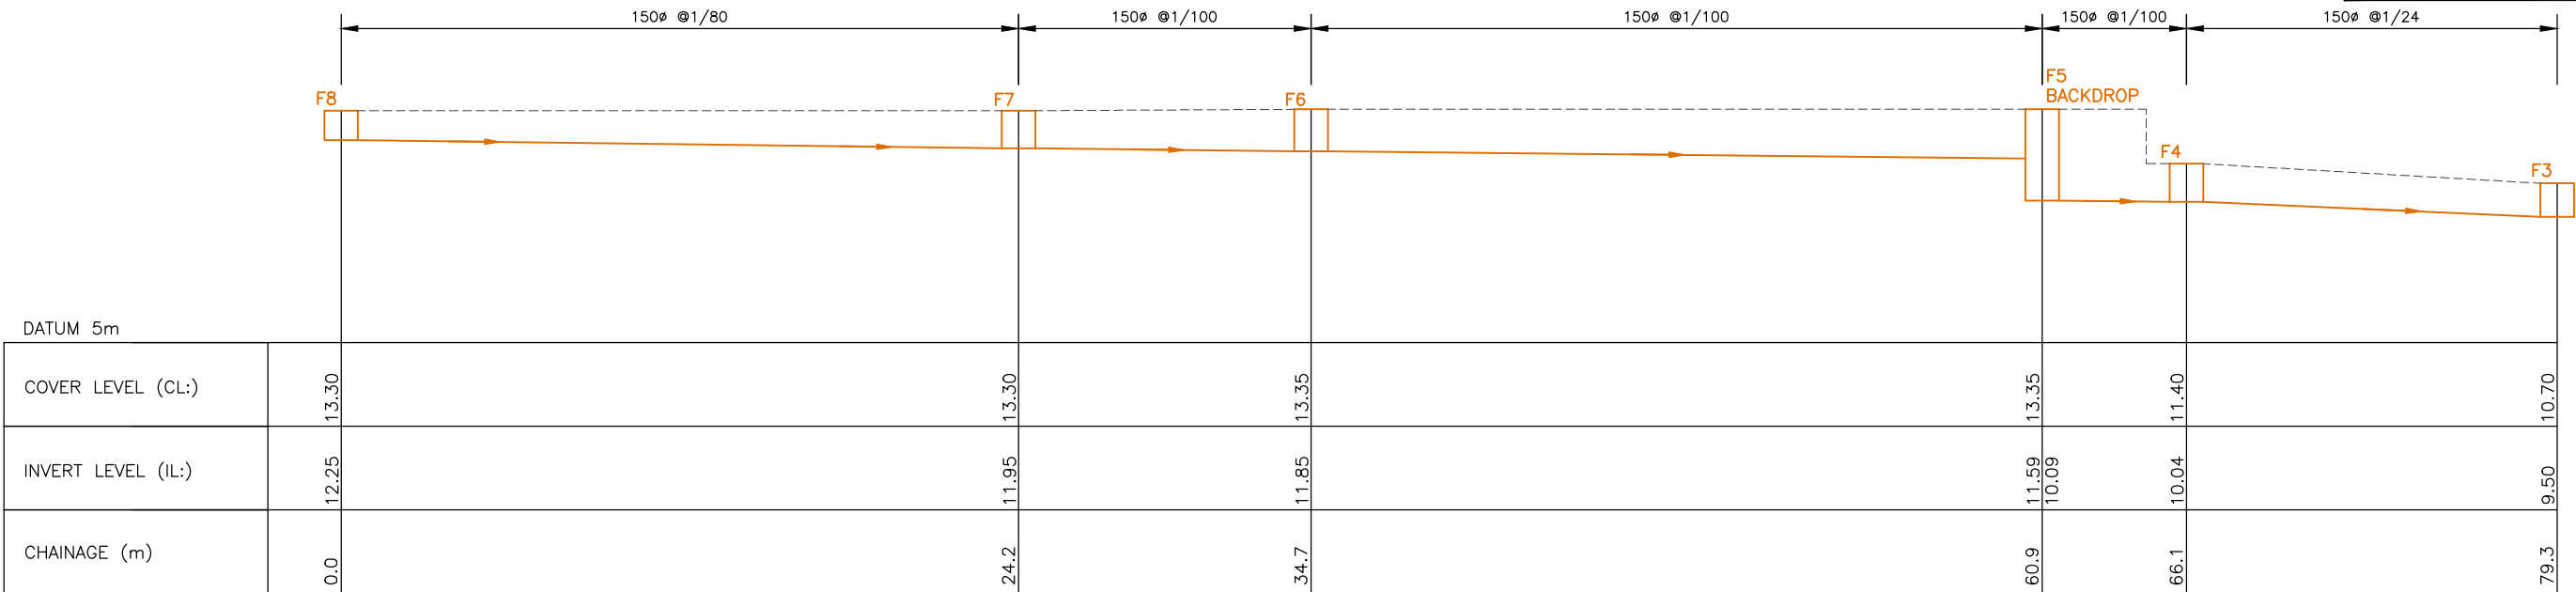

FOUL DRAINAGE SECTION
SCALE 1:250

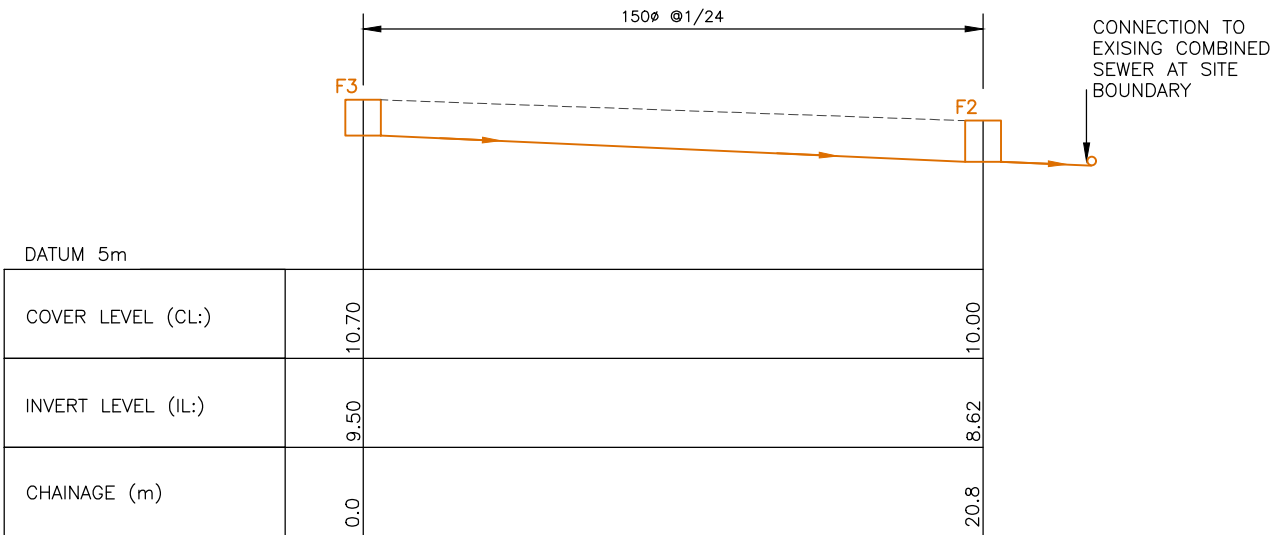




FOUL DRAINAGE SECTION
SCALE 1:250

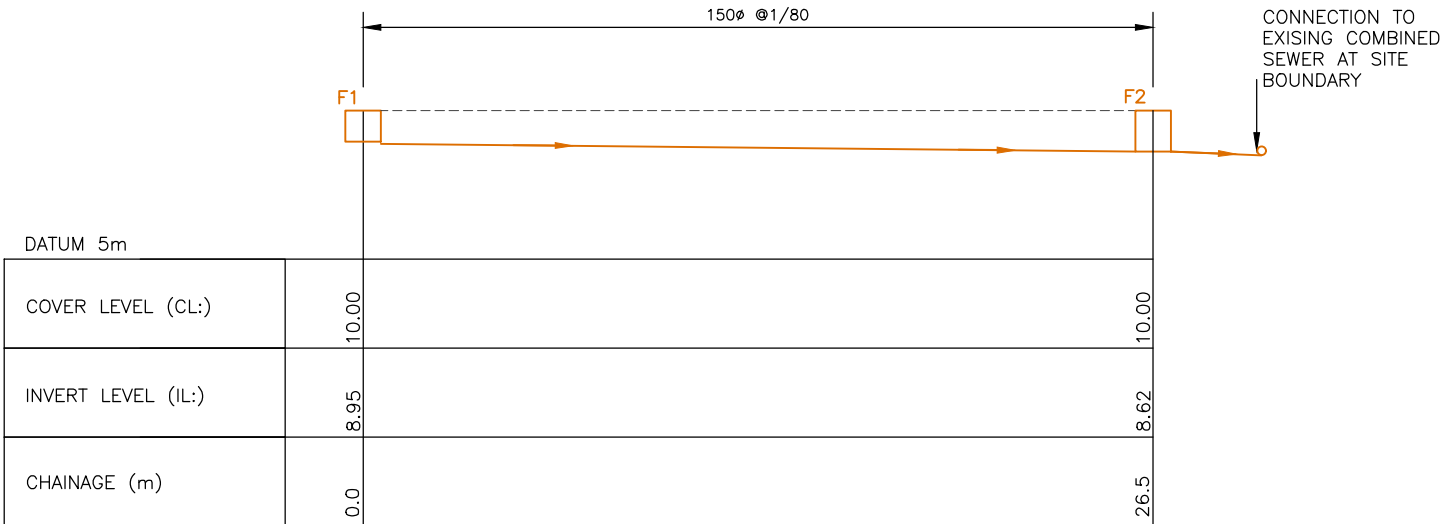

FOUL DRAINAGE SECTION
SCALE 1:250

-	-	-	-
0	27/05/2020	TA	PART 8 APPLICATION
REV	DATE	BY	NOTES
DWG. STATUS			
PART 8 APPLICATION			
PROJECT Apartment Blocks Commons Road, Blackpool, Co. Cork			
CLIENT Culclan Construction Ltd			
DRAWING Foul longitudinal sections			
DATE	27/05/2020	SCALE	1:250
PROJECT NO.	18002	DRN	TA
DWG NO.	P_622	CHECKED	GOS
REVISION	0		
CLC & ASSOCIATES CHARTERED ENGINEERS & PROJECT MANAGERS CORK - UNIT 20, THE ATRIUM, BLACKPOOL, CORK - 01 9017159 DUBLIN - 3013 LAKE DRIVE, CITYWEST, DUBLIN 24 - 01 9010138 EMAIL: INFO@CLC.IE WEB: WWW.CLC.IE			

ALL DIMENSIONS TO BE CHECKED ON SITE. DO NOT SCALE FROM THIS DRAWING.
THIS DRAWING TO BE READ IN CONJUNCTION WITH THE RELEVANT
CONSULTANTS DRAWINGS & SPECIFICATIONS.
THIS DRAWING IS COPYRIGHT.

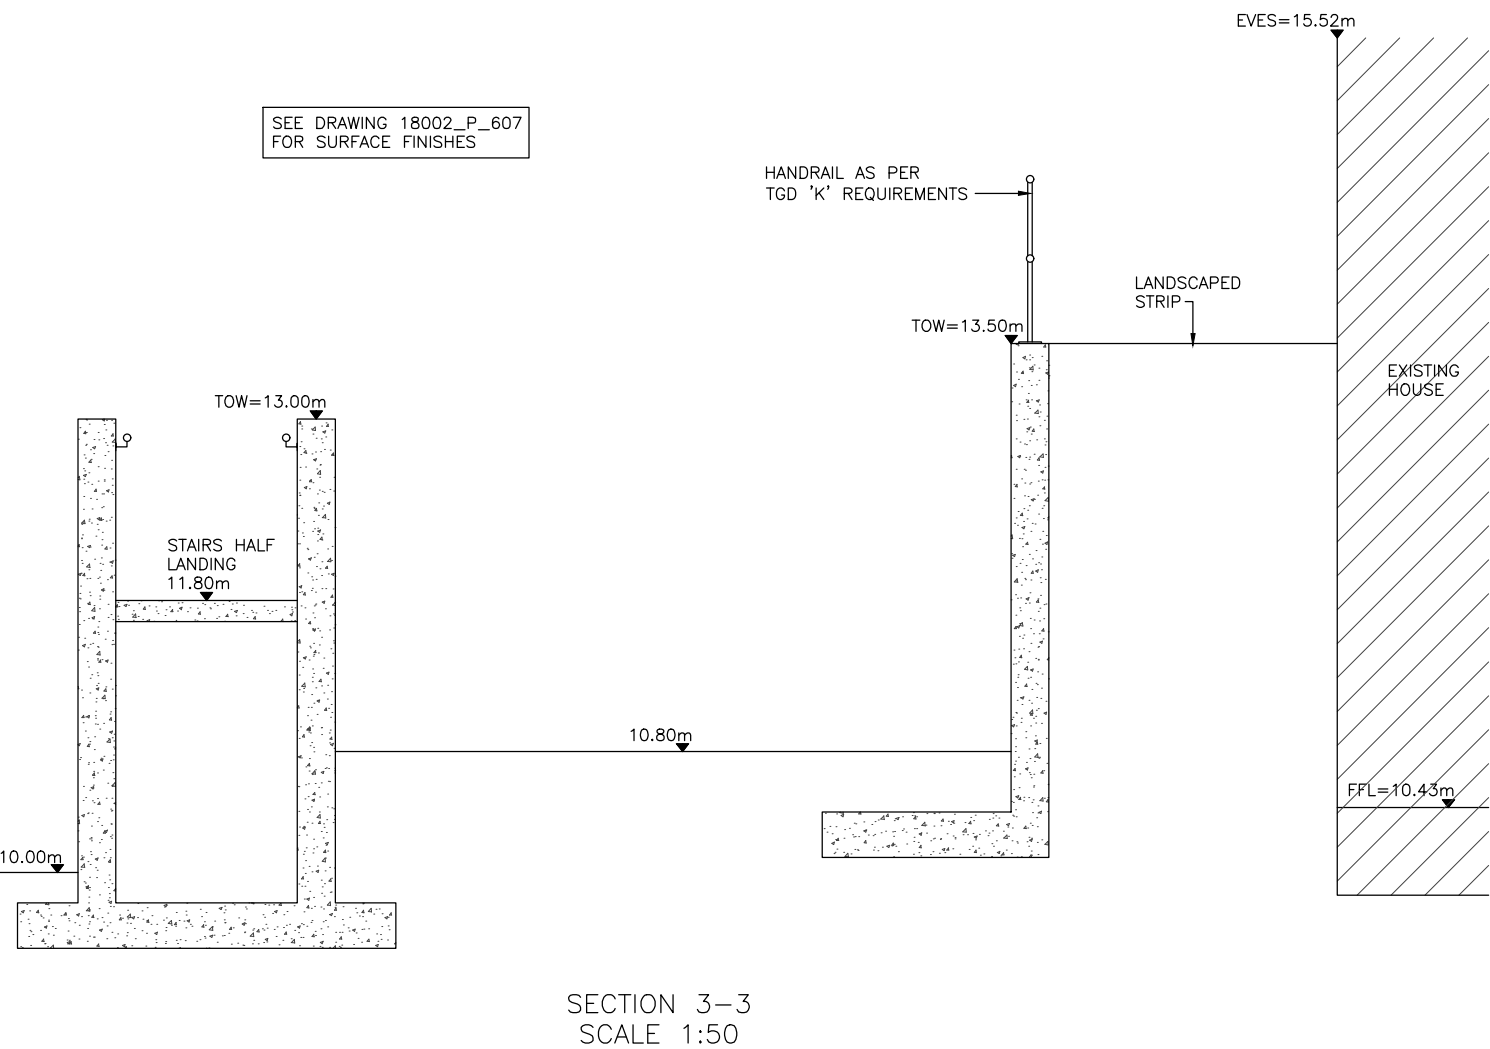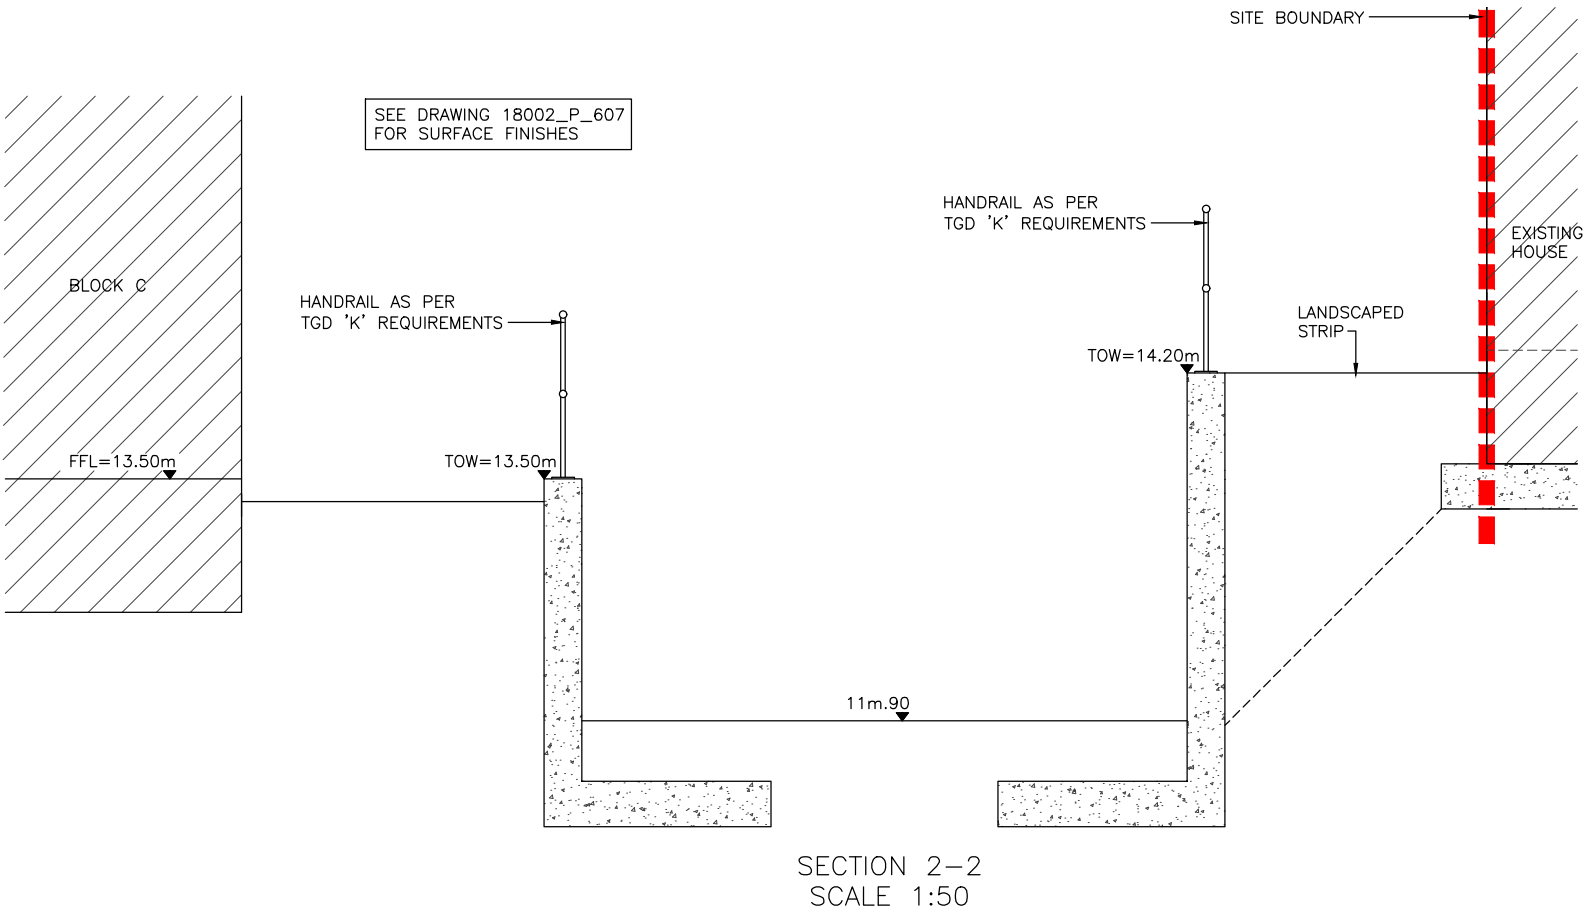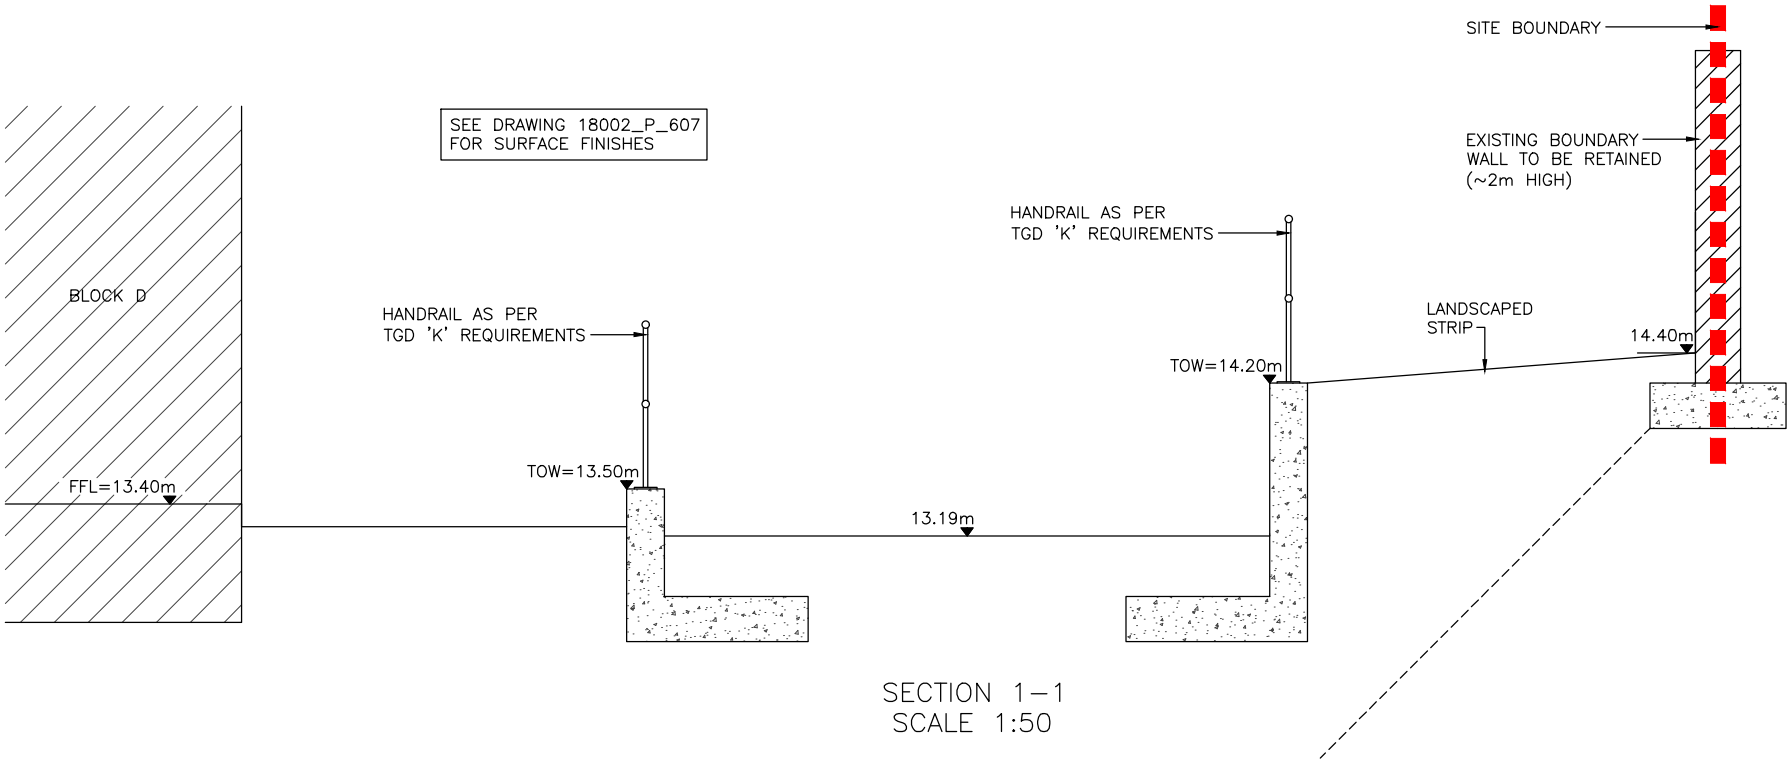

01	26/06/2020	TA	BLOCK NUMBERS UPDATED
0	27/05/2020	TA	PART 8 APPLICATION
REV	DATE	BY	NOTES
DWG. STATUS			
PART 8 APPLICATION			
PROJECT			
Apartment Blocks			
Commons Road, Blackpool, Co. Cork			
CLIENT			
Culclan Construction Ltd			
DRAWING			
Site Cross Sections - Sheet 1			
DATE	27/05/2020	SCALE	Varies
PROJECT NO.		DRN	TA
		CHECKED	GOS
		REVISION	
18002 P_630 01			
CLC & ASSOCIATES			
CHARTERED ENGINEERS & PROJECT MANAGERS			
CORK - UNIT 20, THE ATRIUM, BLACKPOOL, CORK - 021 6017152			
DUBLIN - 3013 LAKE DRIVE, CITYWEST, DUBLIN 24 - 01 9010136			
EMAIL: INFO@CLC.IE WEB: WWW.CLC.IE			

Design Proposal

Schematic Design Drawings
(with Accommodation Schedule)

r020 25 June 2020

17-100

49 Dwellings at

Commons Road
Blackpool
Cork City



DEVELOPMENT KEY POINTS:					
Building	1 Bed (Apt)	2 Bed (Apt)	3 Bed (Apt)	Total	Building Height
Block A	24	10	-	34	3 / 4 / 5 Stories
Block B	3	-	-	3	3 Stories
Block C	-	6	-	6	3 Stories
Block D	-	6	-	6	3 Stories
TOTALS:	27	22	0	49	
TOTAL 49 UNITS					
SITE:					
Site Area ~0.40Ha					
Site Density 122.5 d/Ha					
Site Coverage 26.7%					
Public Amenity Space as a % of site 36.7%					
DWELLINGS:					
Average 1 Bed Apartment Area 51.8m² with an average private space of 8.1m²					
Average 2 Bed Apartment Area 75.6m² with an average private space of 18.4m²					






ISSUED FOR PART VIII DO NOT SCALE OFF THIS DRAWING. REFER TO "REVISION DETAILS" SHEET FOR DESCRIPTION OF CHANGES.		
Scale	Drawing No	Current Revision
1:200	PL-2	25 Jun '20 r020

ISSUED FOR PART VIII DO NOT SCALE OFF THIS DRAWING. REFER TO "REVISION DETAILS" SHEET FOR DESCRIPTION OF CHANGES.		
Scale	Drawing No	Current Revision
1:200	PL-2	25 Jun '20 r020



DEVELOPMENT KEY POINTS:					
Building	1 Bed (Apt)	2 Bed (Apt)	3 Bed (Apt)	Total	Building Height
Block A	24	10	-	34	3 / 4 / 5 Stories
Block B	3	-	-	3	3 Stories
Block C	-	6	-	6	3 Stories
Block D	-	6	-	6	3 Stories
TOTALS:	27	22	0	49	
TOTAL 49 UNITS					
SITE:					
Site Area ~0.40Ha					
Site Density 122.5 d/Ha					
Site Coverage 26.7%					
Public Amenity Space as a % of site 36.7%					
DWELLINGS:					
Average 1 Bed Apartment Area 51.8m² with an average private space of 8.1m²					
Average 2 Bed Apartment Area 75.6m² with an average private space of 18.4m²					

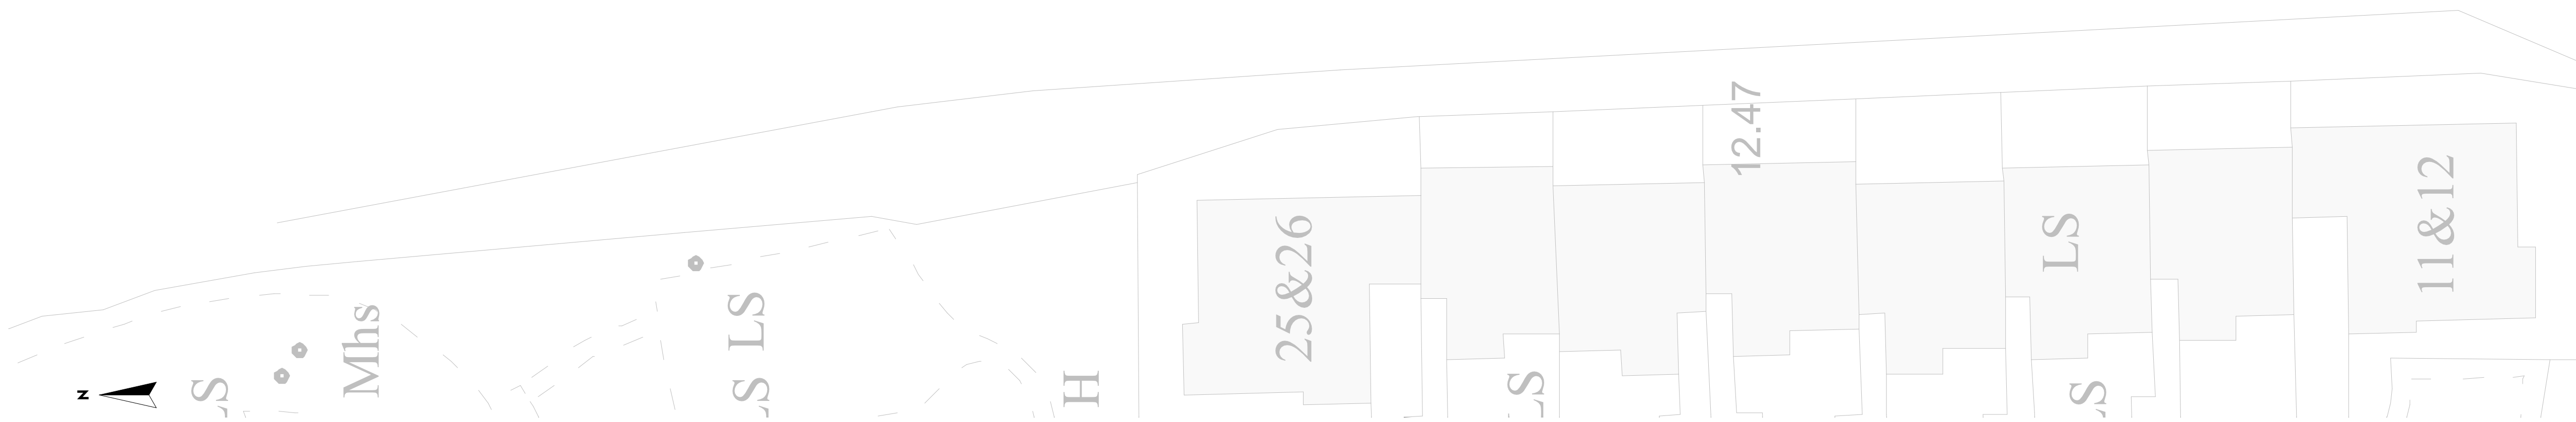













- KEY:
- 1 Sand & cement render with paint finish.
 - 2 Selected brick finish.
 - 3 Double glazed PVC framed windows & doors.
 - 4 Stainless steel signage.

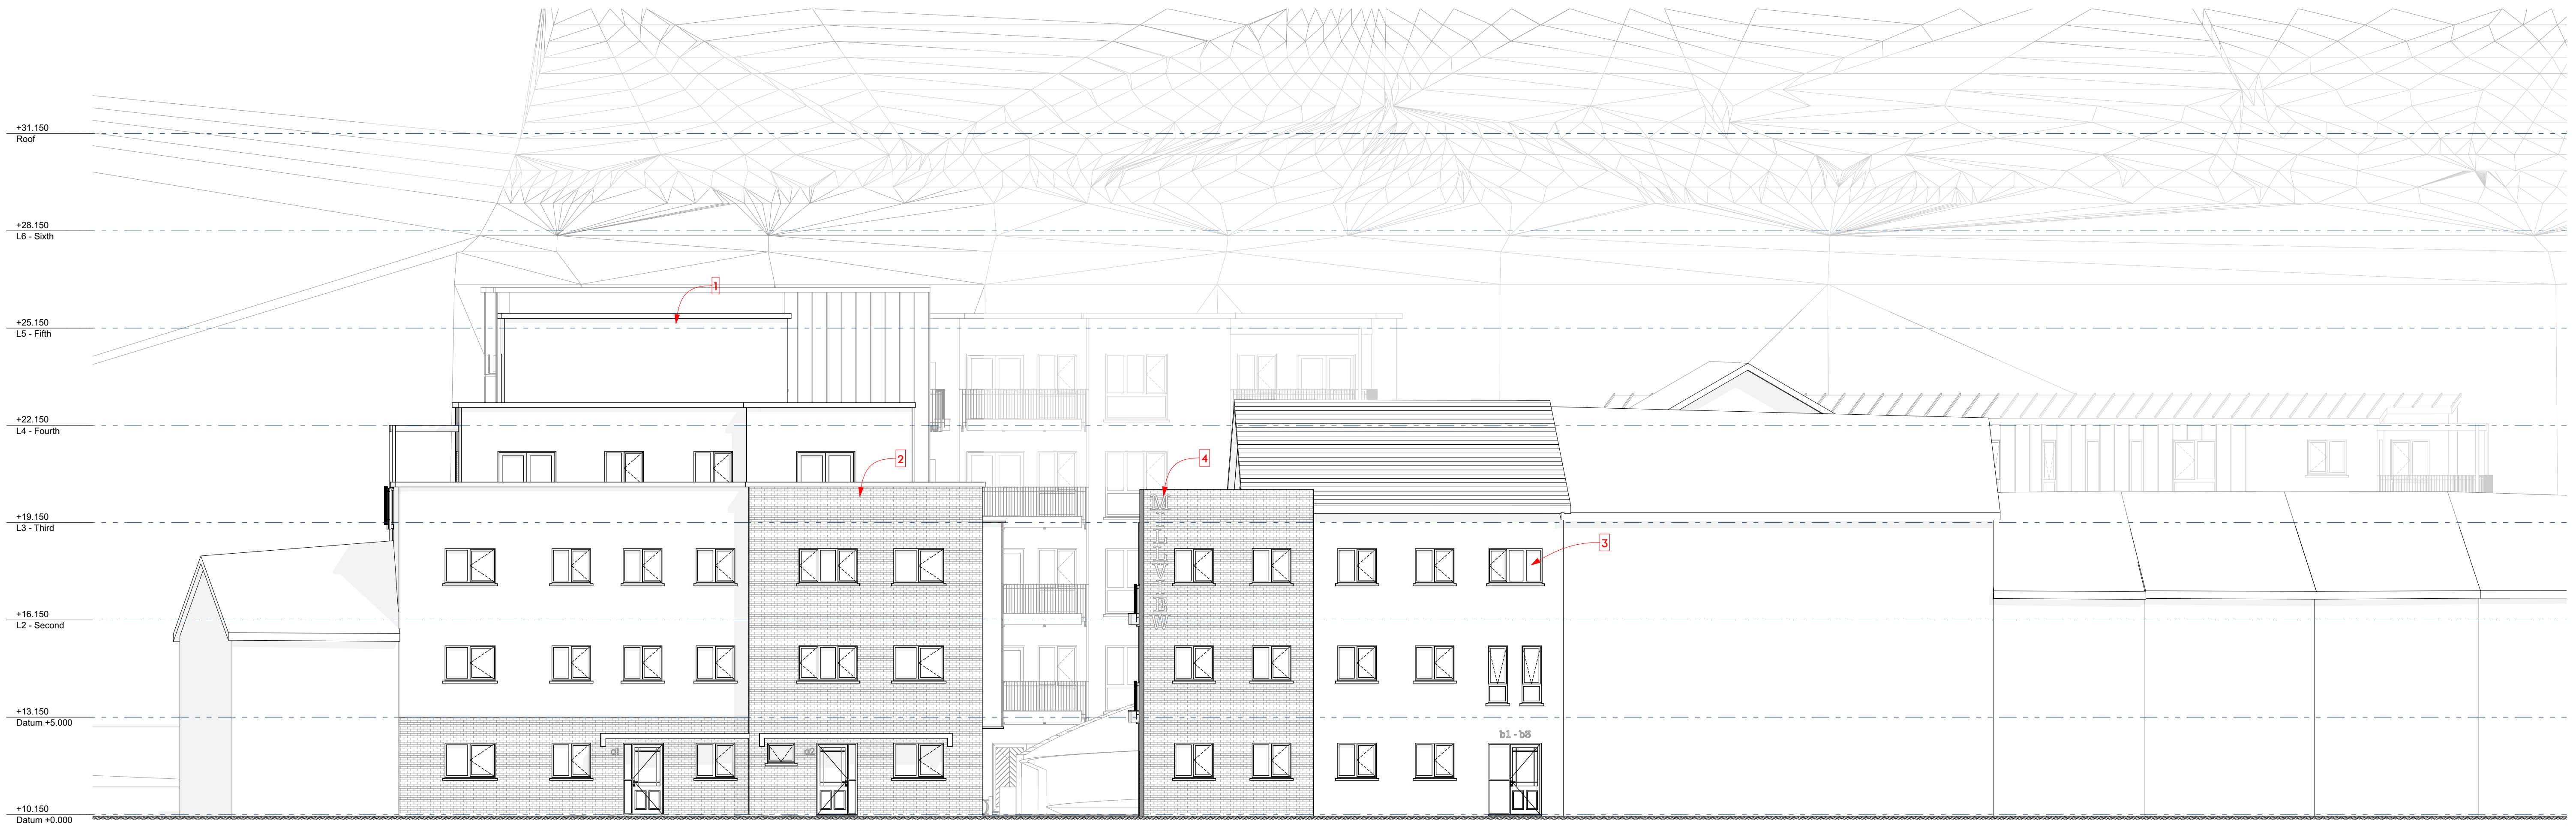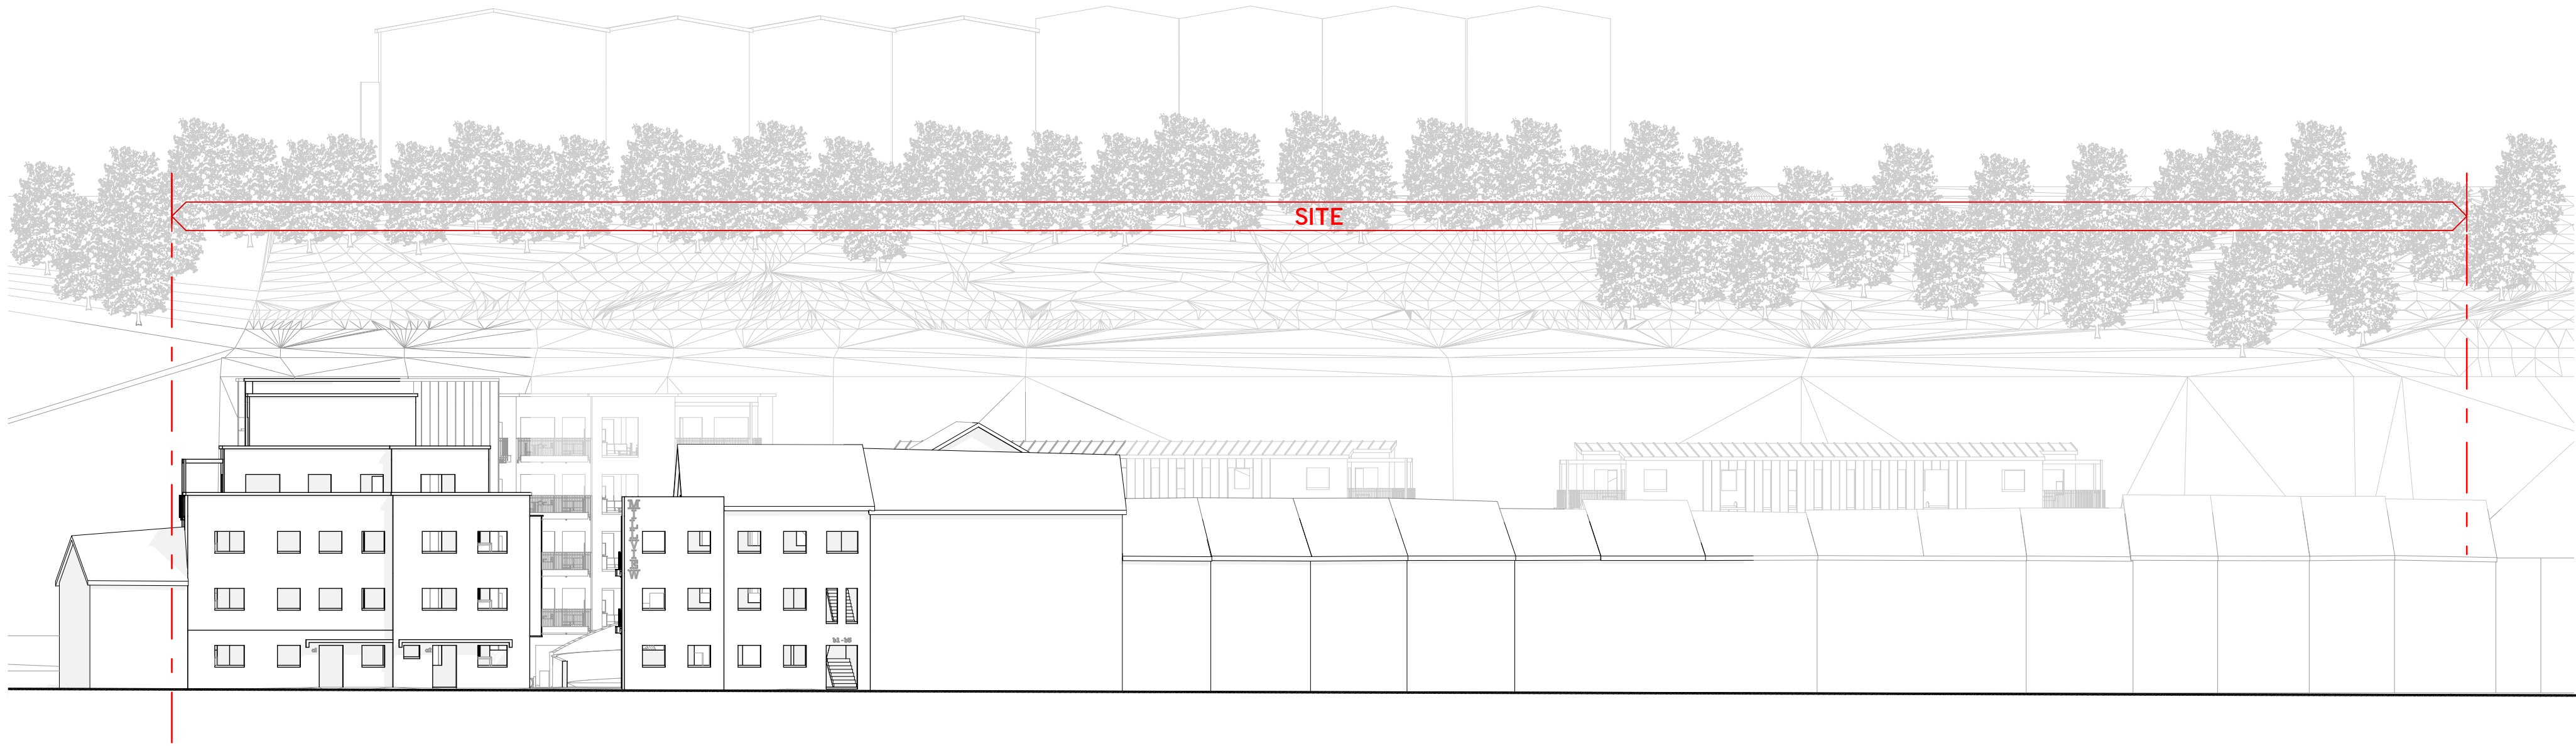

Cushing Road

SITE

Commons Road

N

S1

S1

Key Plan
1:2000

- KEY:
- 1 Sand & cement render with paint finish.
 - 2 Selected brick finish.
 - 3 Double glazed PVC framed windows & doors.
 - 4 Balconies on independent powder coated metal frame.
 - 5 Intergrated planters to detail.
 - 6 Powder coated metal railings with perforated metal infill panels.
 - 7 Full height privacy divider screens to ground floor private areas.

SITE

+31.150

7 Roof

+28.150

6 L6 - Sixth

+25.150

5 L5 - Fifth

+22.150

4 L4 - Fourth

+19.150

3 L3 - Third

+16.150

2 L2 - Second

+13.150

1 Datum +5.000

+10.150

0 Datum +0.000

Cushing Road

SITE

Commons Road

N

S2

S2

Key Plan
1:2000

SITE

+31.150
7 Roof

+28.150
6 L6 - Sixth

+25.150
5 L5 - Fifth



+22.150
4 L4 - Fourth

+19.150
3 L3 - Third




+16.150
2 L2 - Second


+13.150
1 Datum +5.000

+10.150
0 Datum +0.000

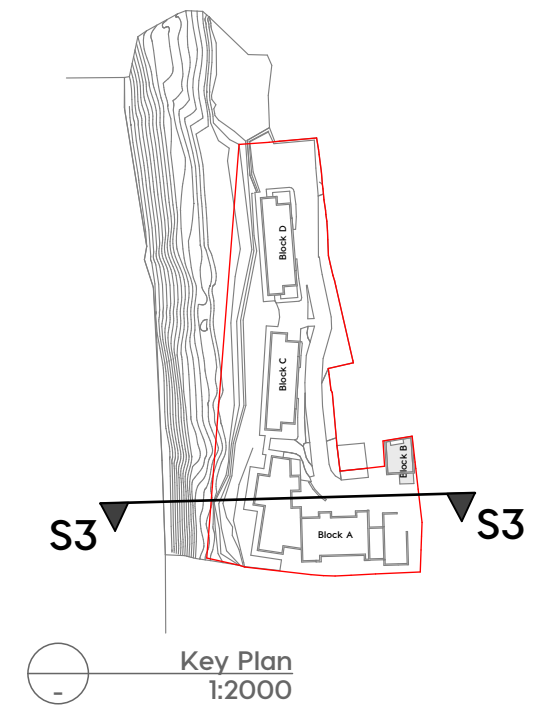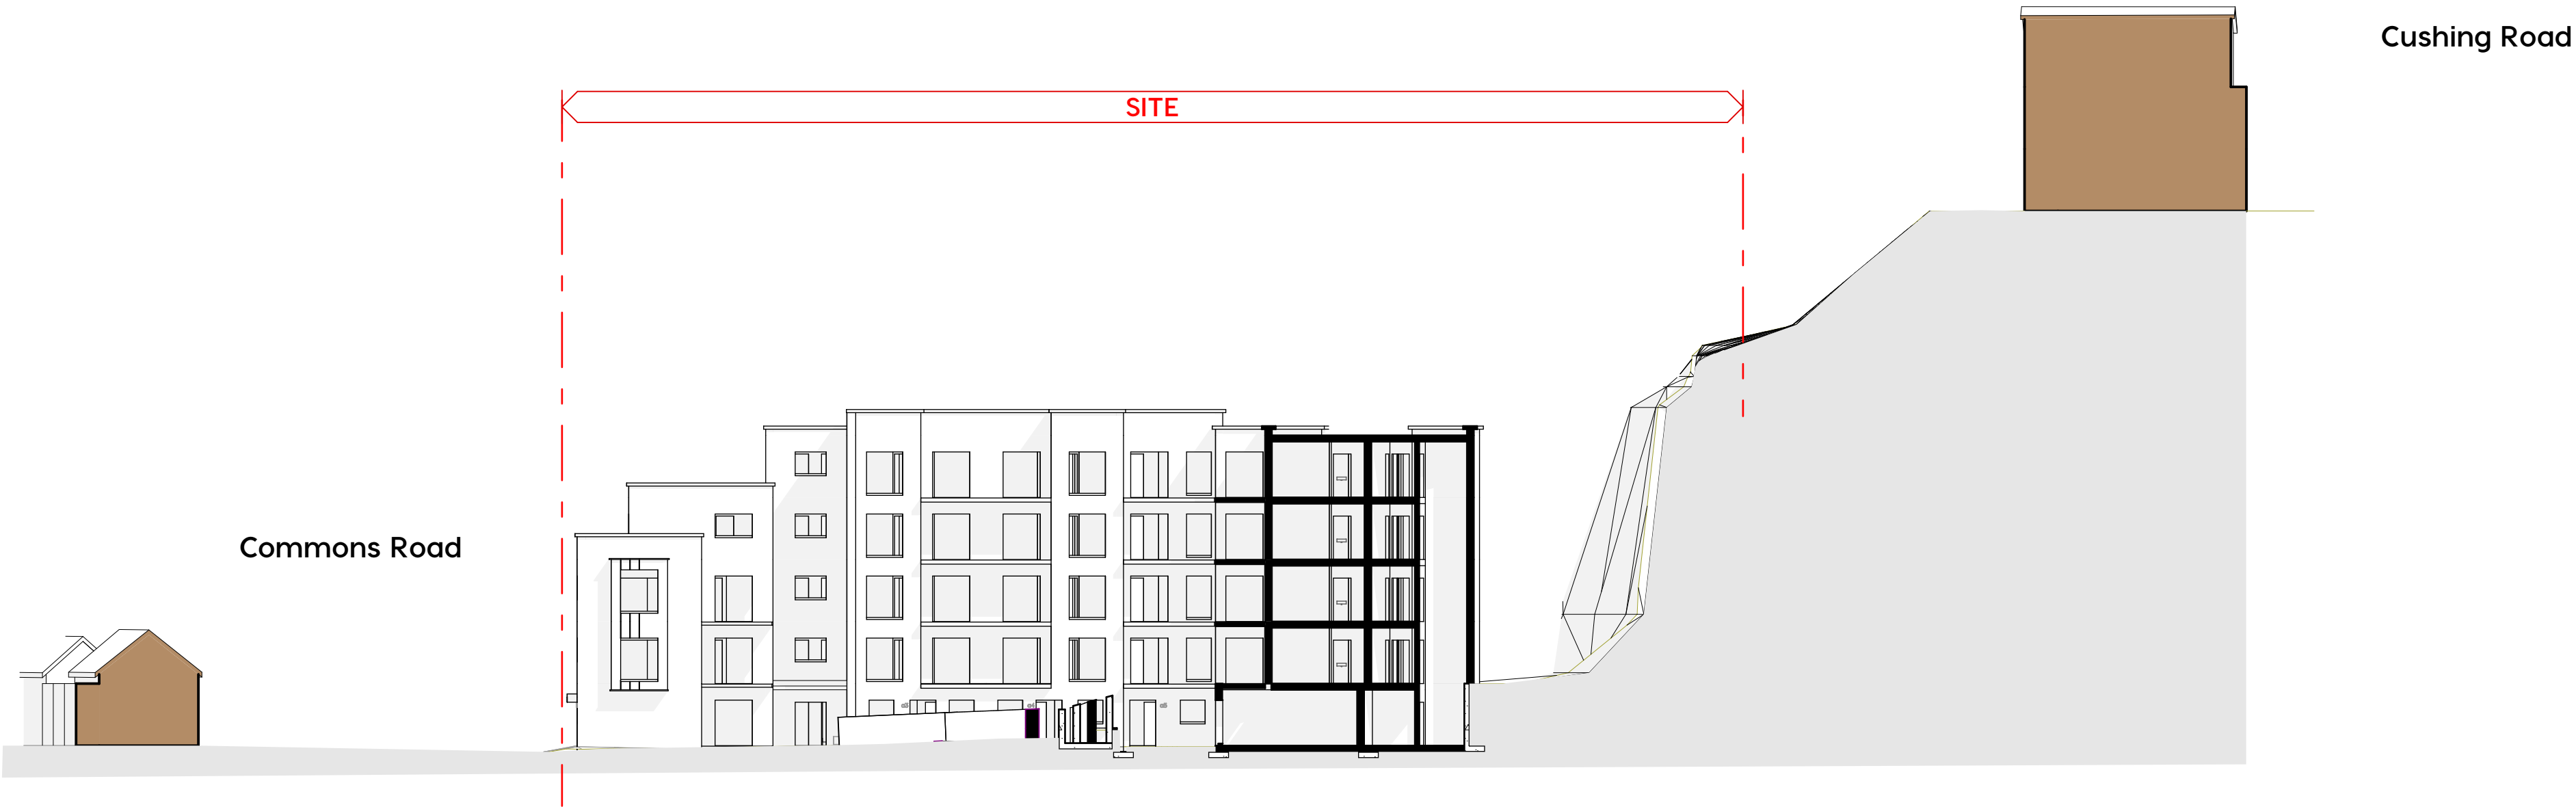


N

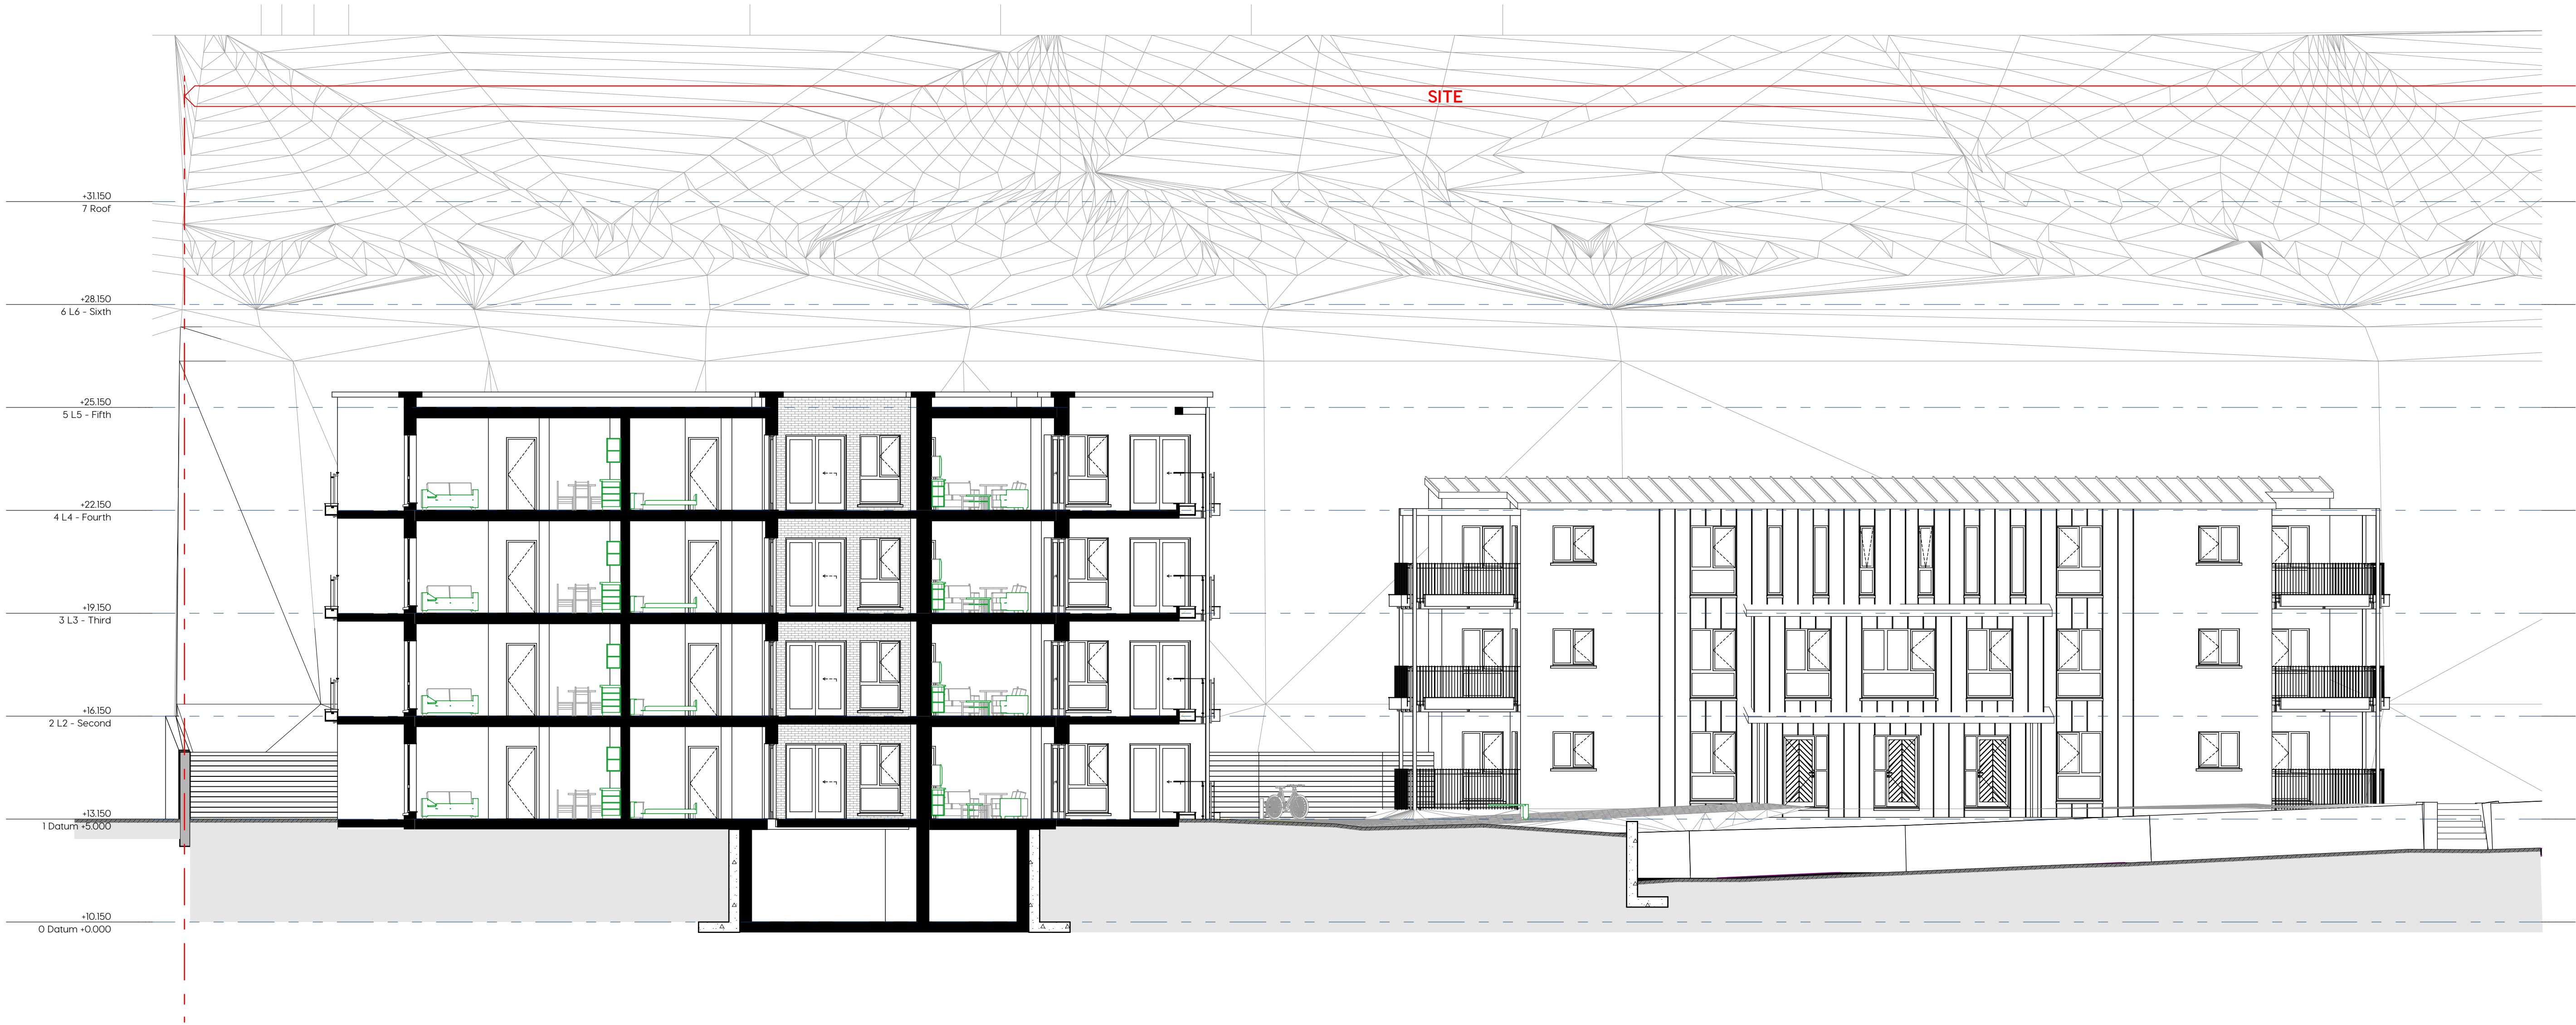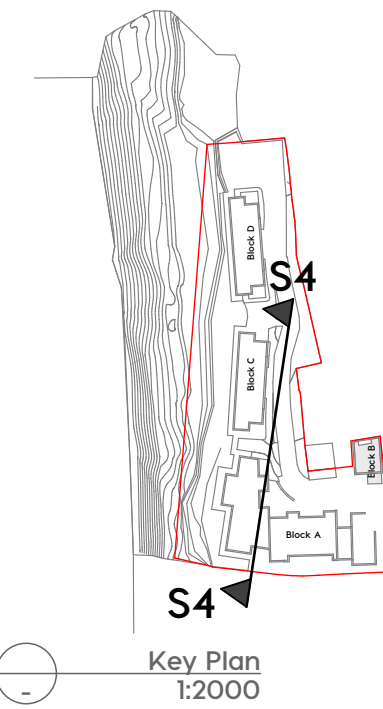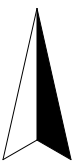

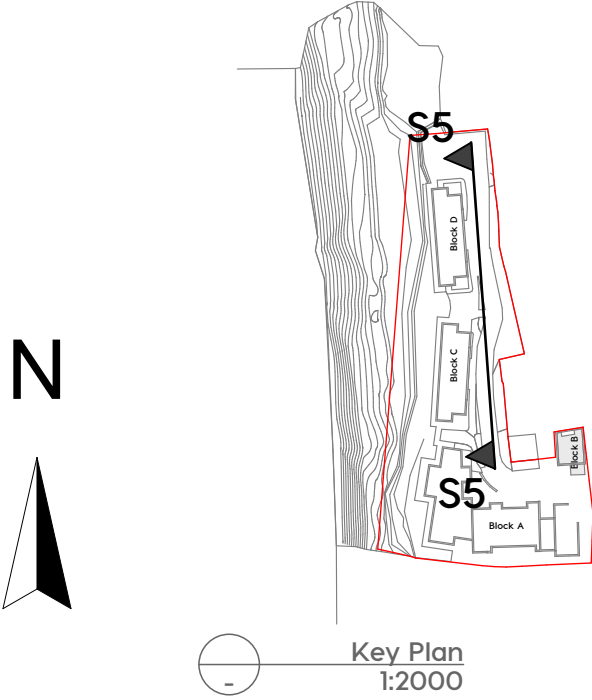


SITE




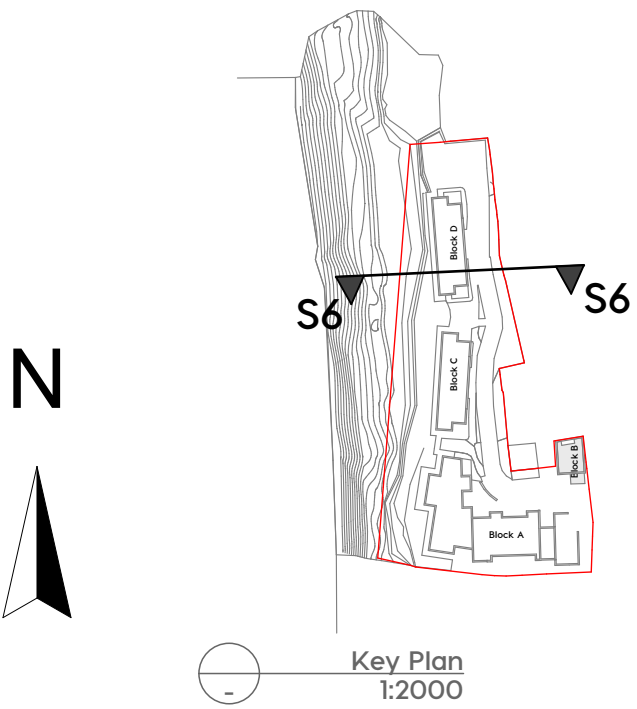

KEY:
1 Existing 2000mm high boundary wall.
2 Proposed planting.

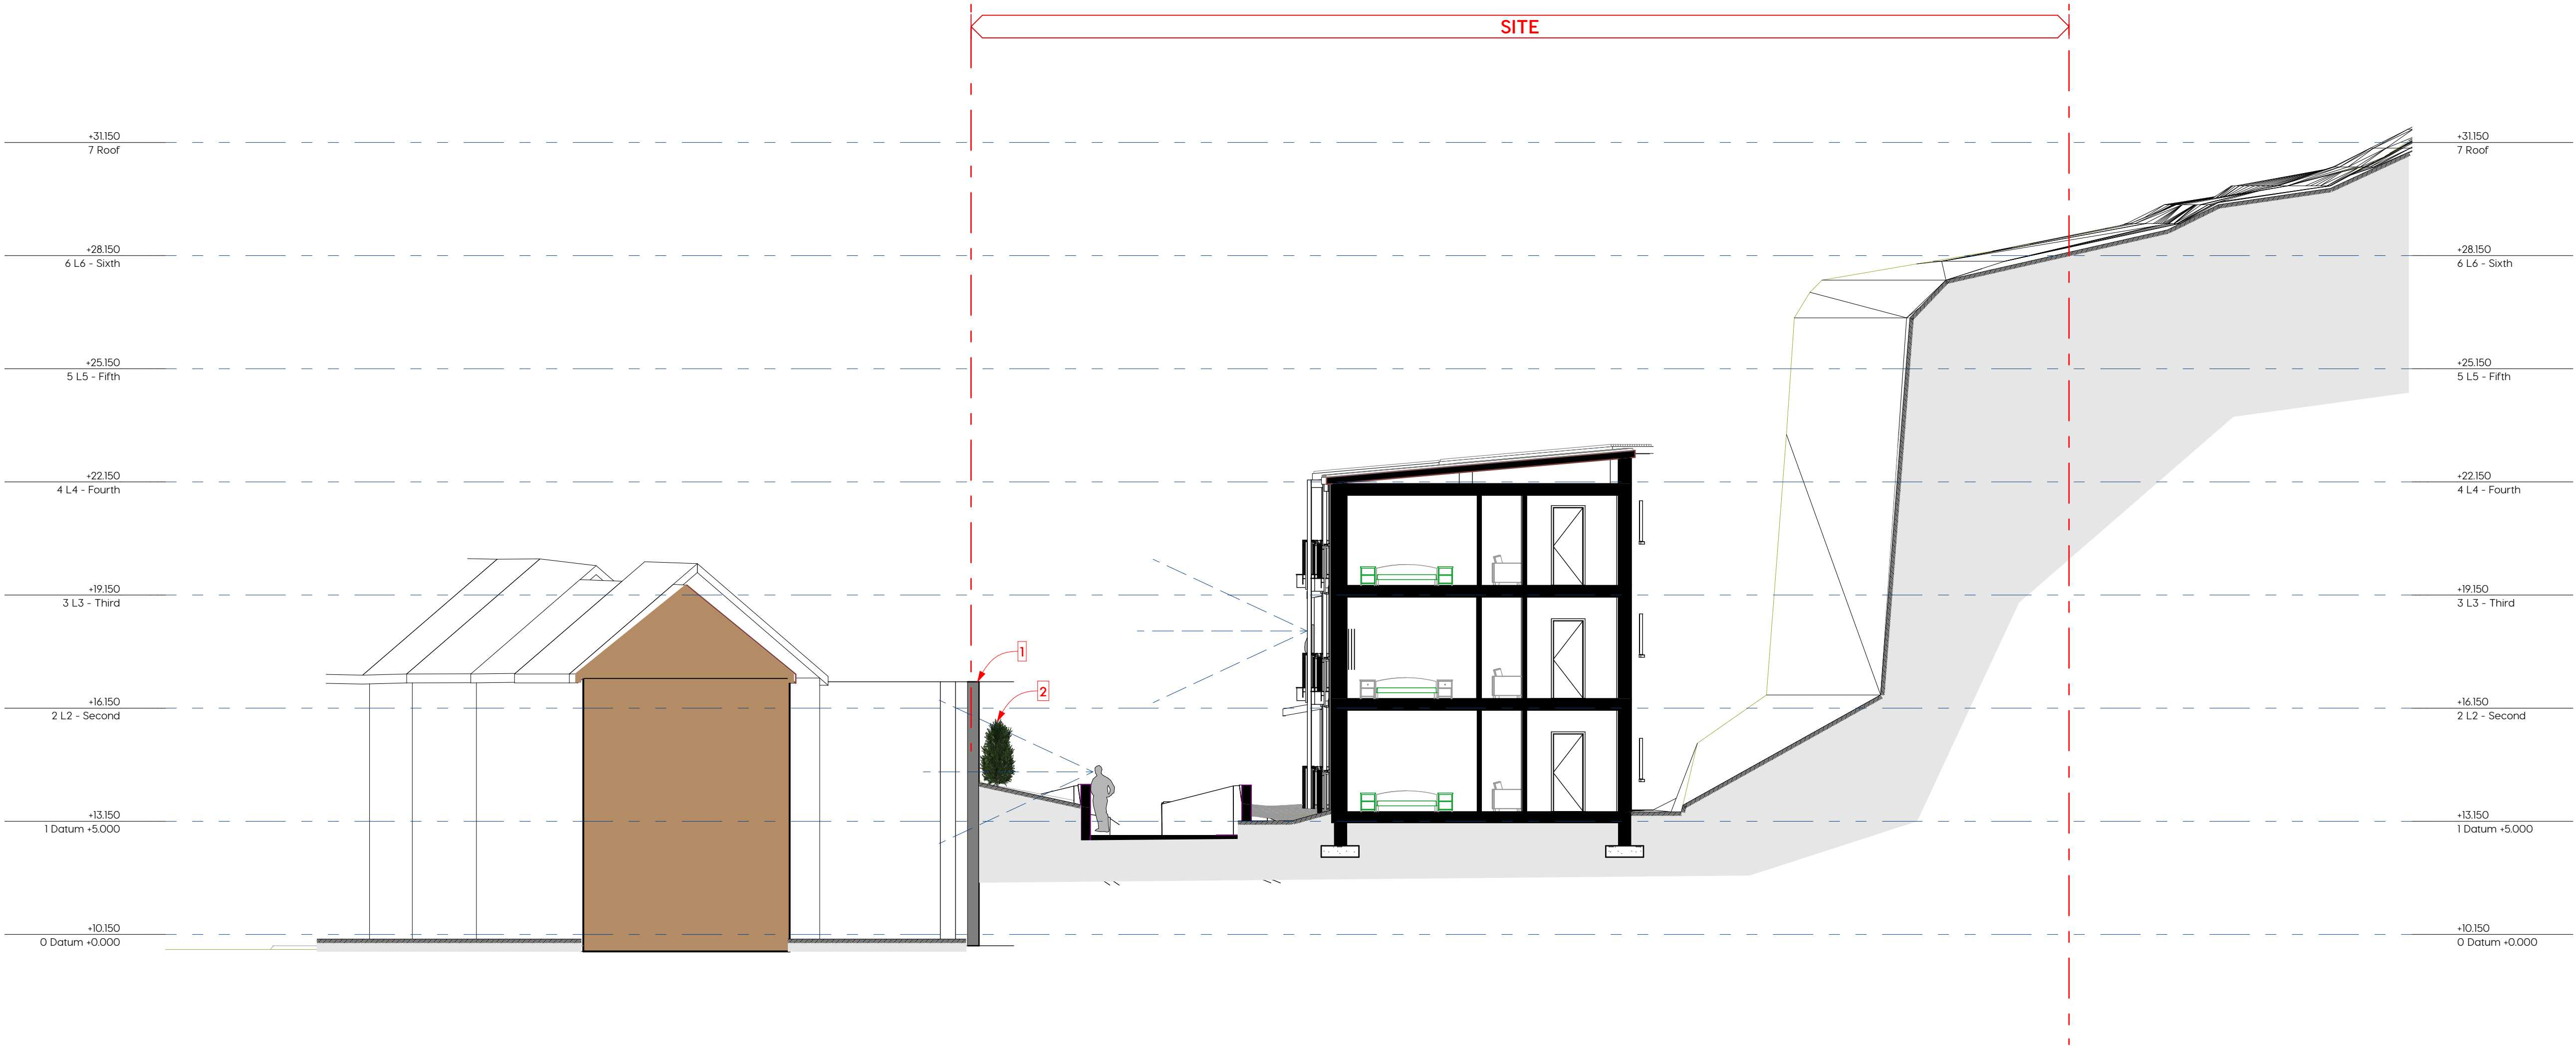



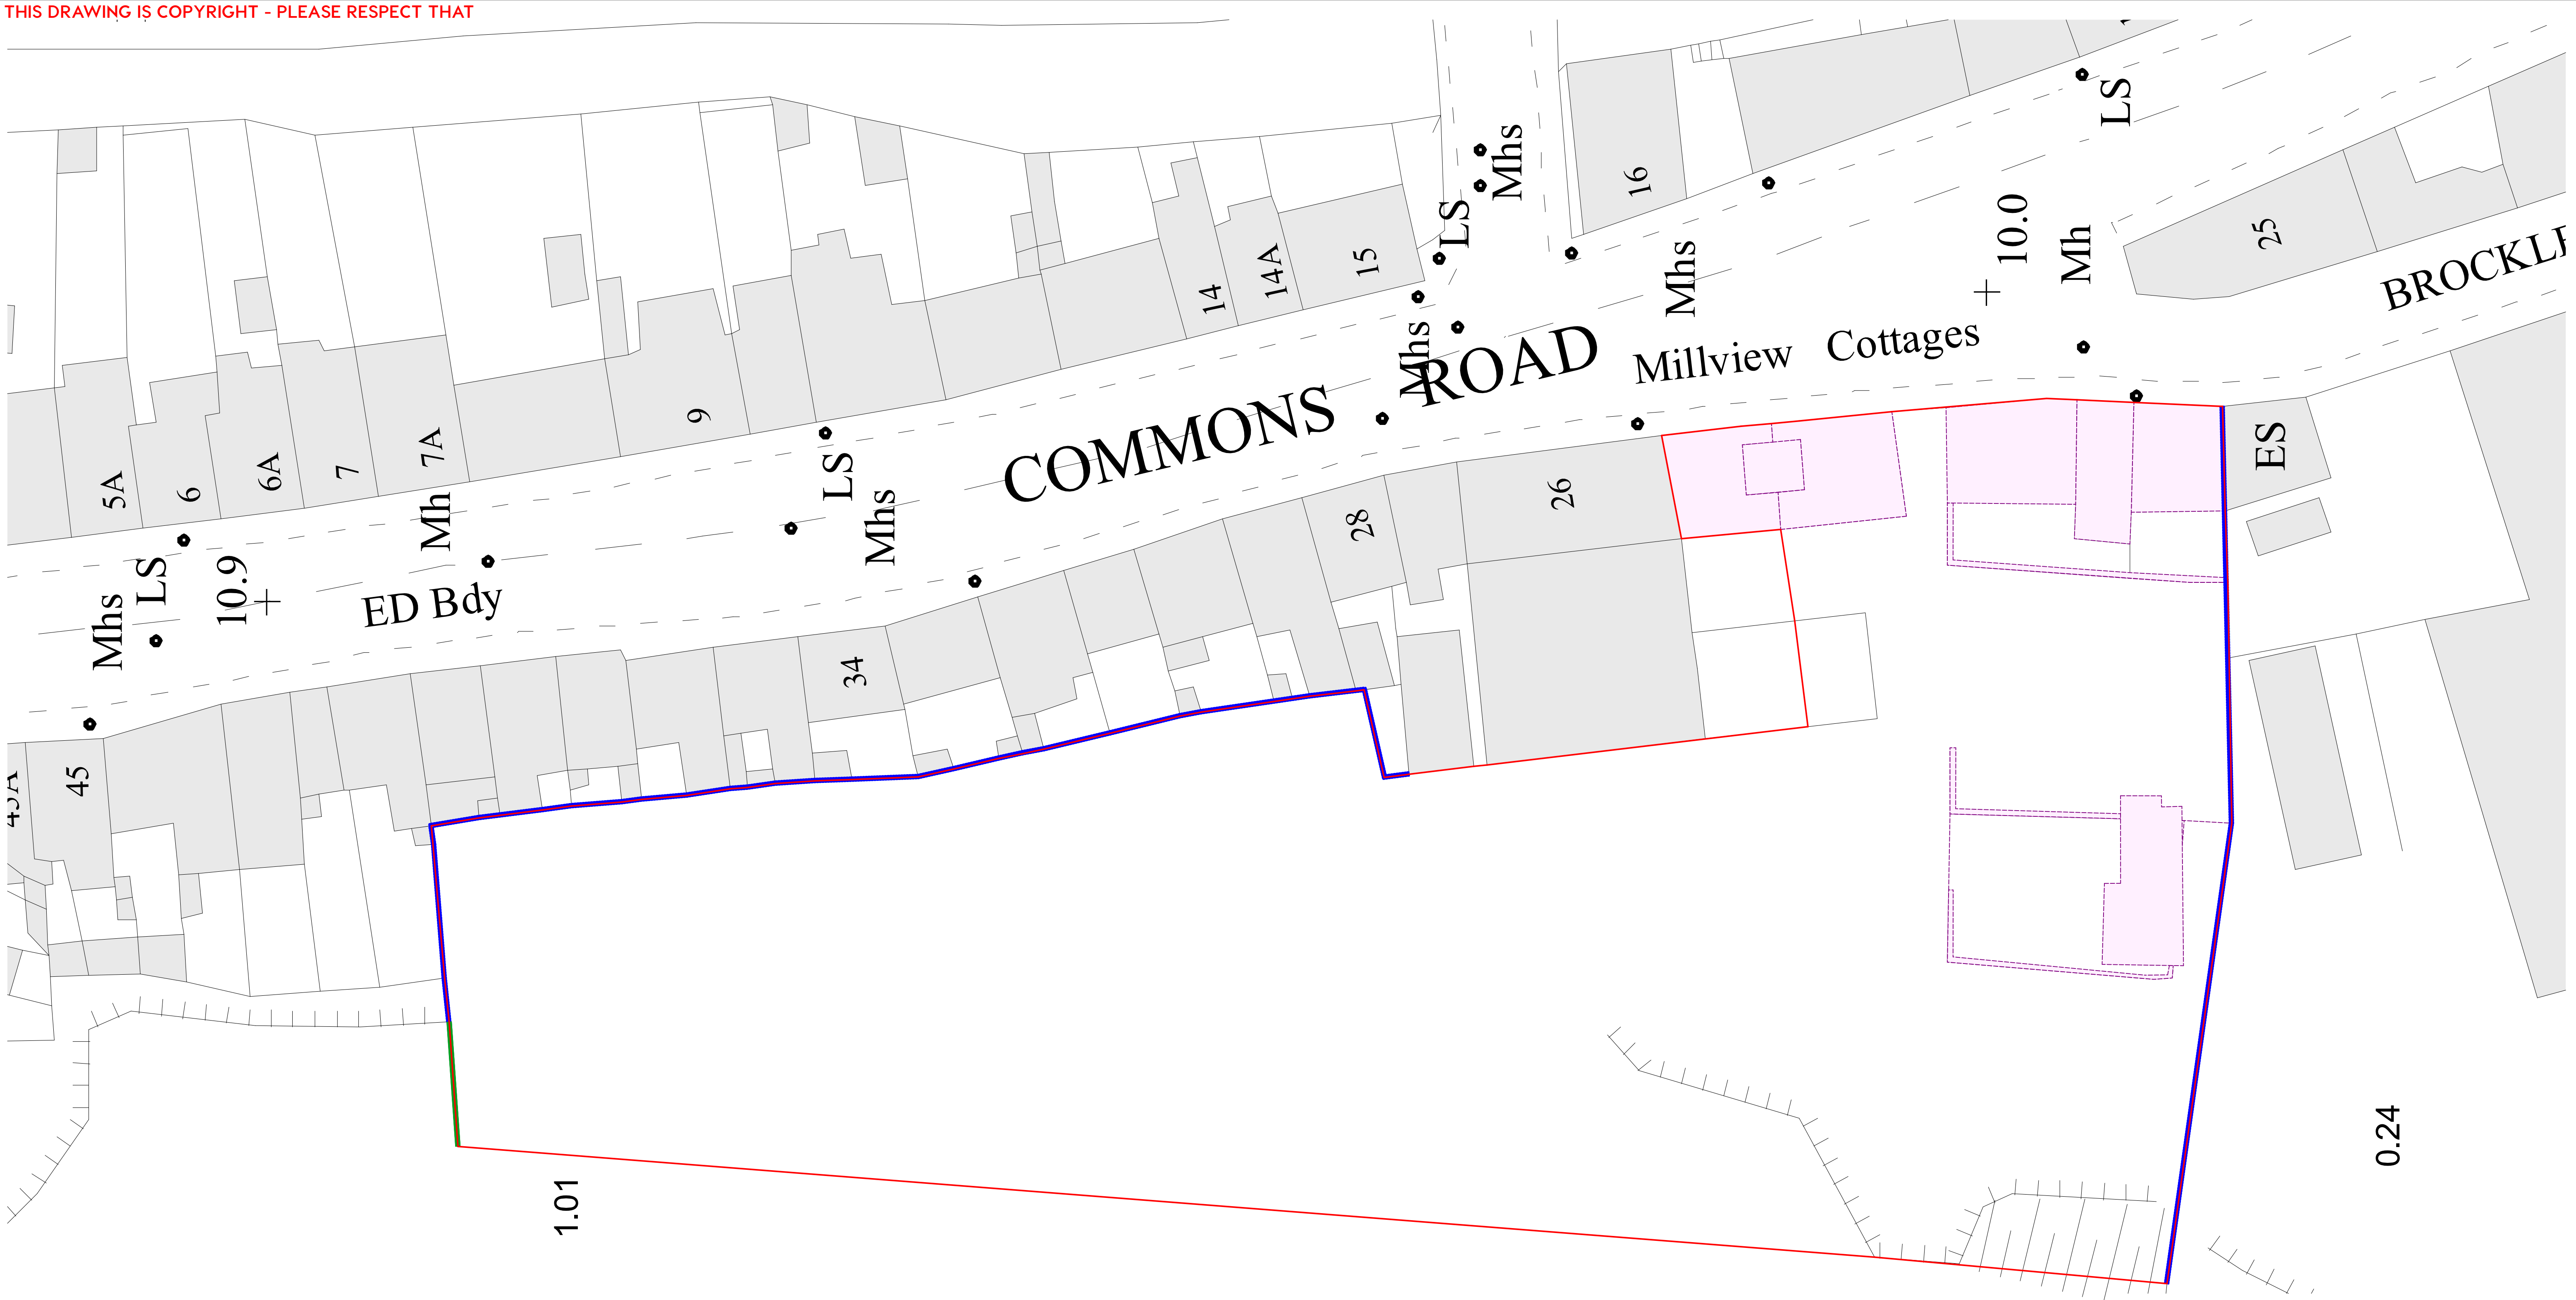




z 

 Existing Stone Wall Retained

 2m High Palisade Fence

- KEY:
- 1 Sand & cement render with paint finish.
 - 2 Selected brick finish.
 - 3 Double glazed PVC framed windows & doors.
 - 4 Balconies on independent powder coated metal frame.
 - 5 Intergrated planters to detail.
 - 6 Powder coated metal railings with perforated metal infill panels.
 - 7 Full height privacy divider screens to ground floor private areas.

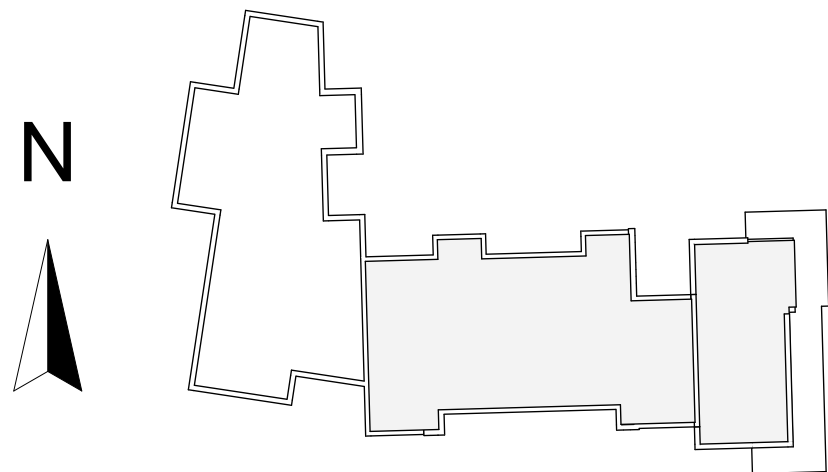




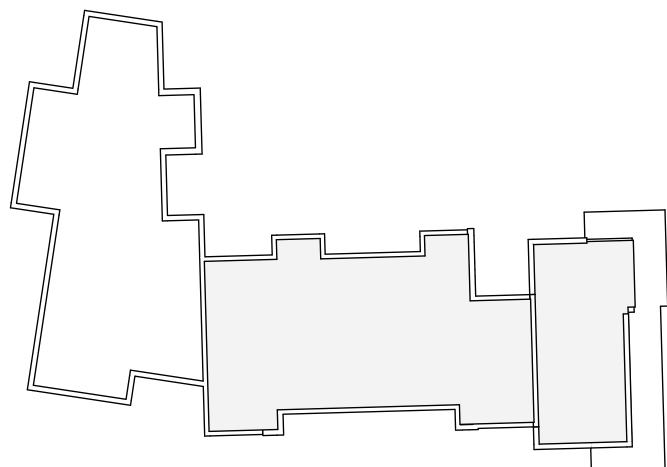
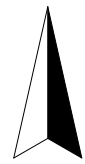


Key Plan
1:500







- KEY:**
- 1 Sand & cement render with paint finish.
 - 2 Selected brick finish.
 - 3 Double glazed PVC framed windows & doors.
 - 4 Balconies on independent powder coated metal frame.
 - 5 Integrated planters to detail.
 - 6 Powder coated metal railings with perforated metal infill panels.
 - 7 Entrance to plant room.

- KEY:
- 1 Sand & cement render with paint finish.
 - 2 Selected brick finish.
 - 3 Double glazed PVC framed windows & doors.
 - 4 Balconies on independent powder coated metal frame.
 - 5 Intergrated planters to detail.
 - 6 Powder coated metal railings with perforated metal infill panels.

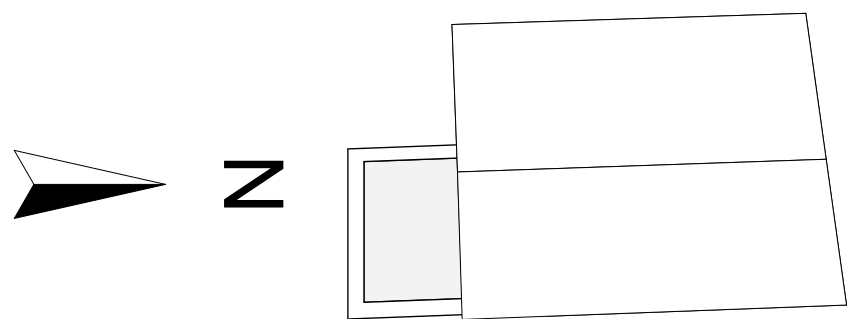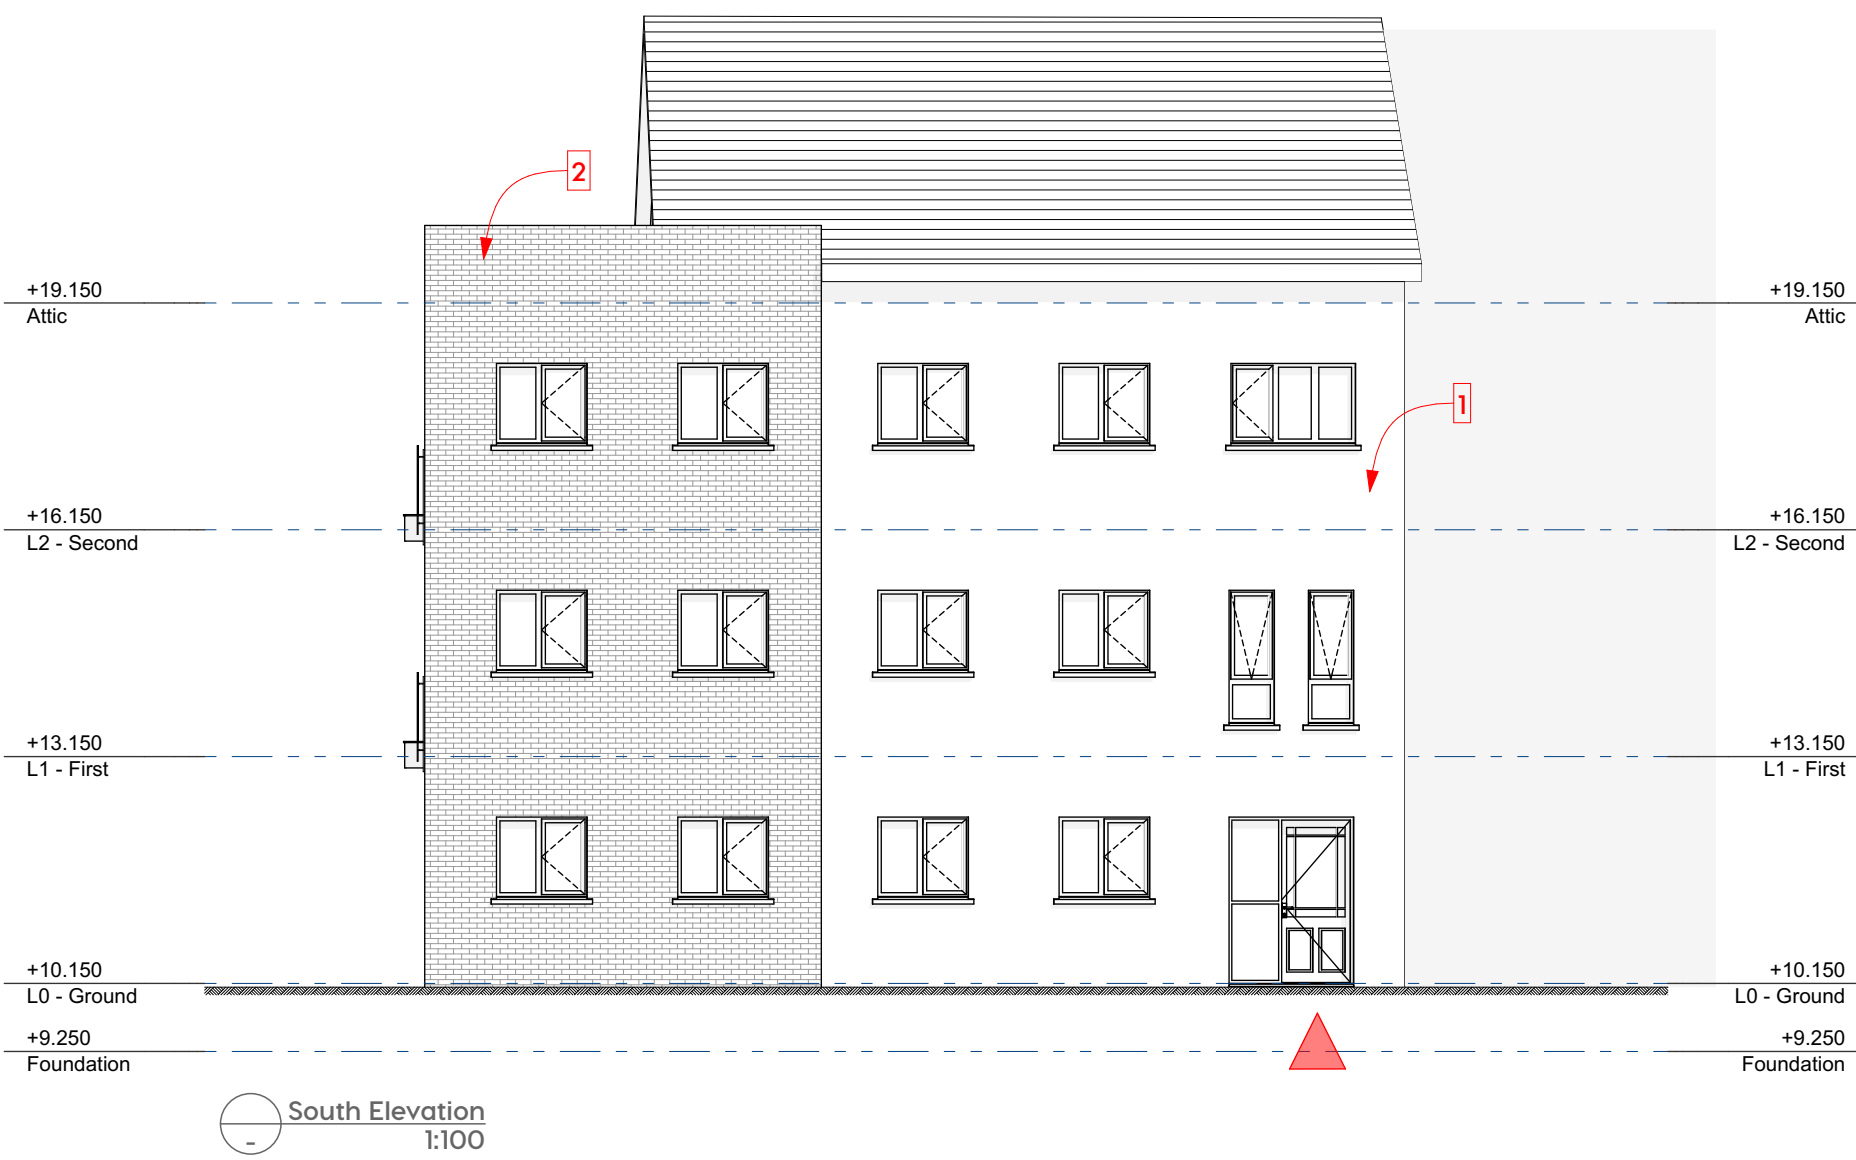
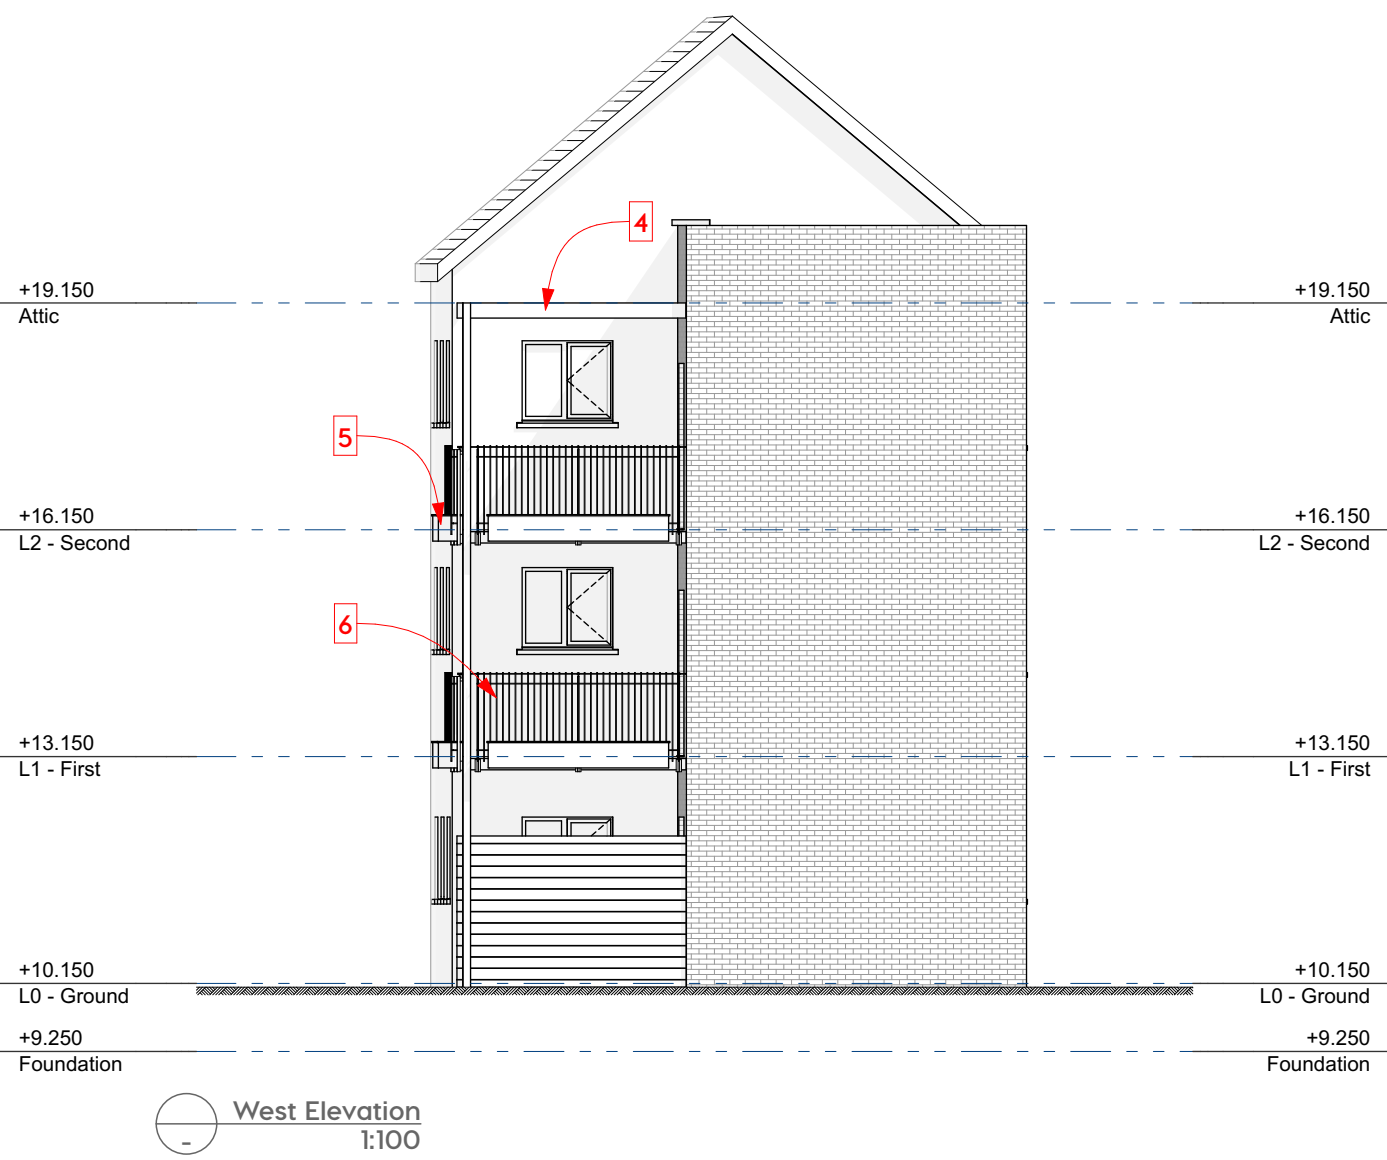
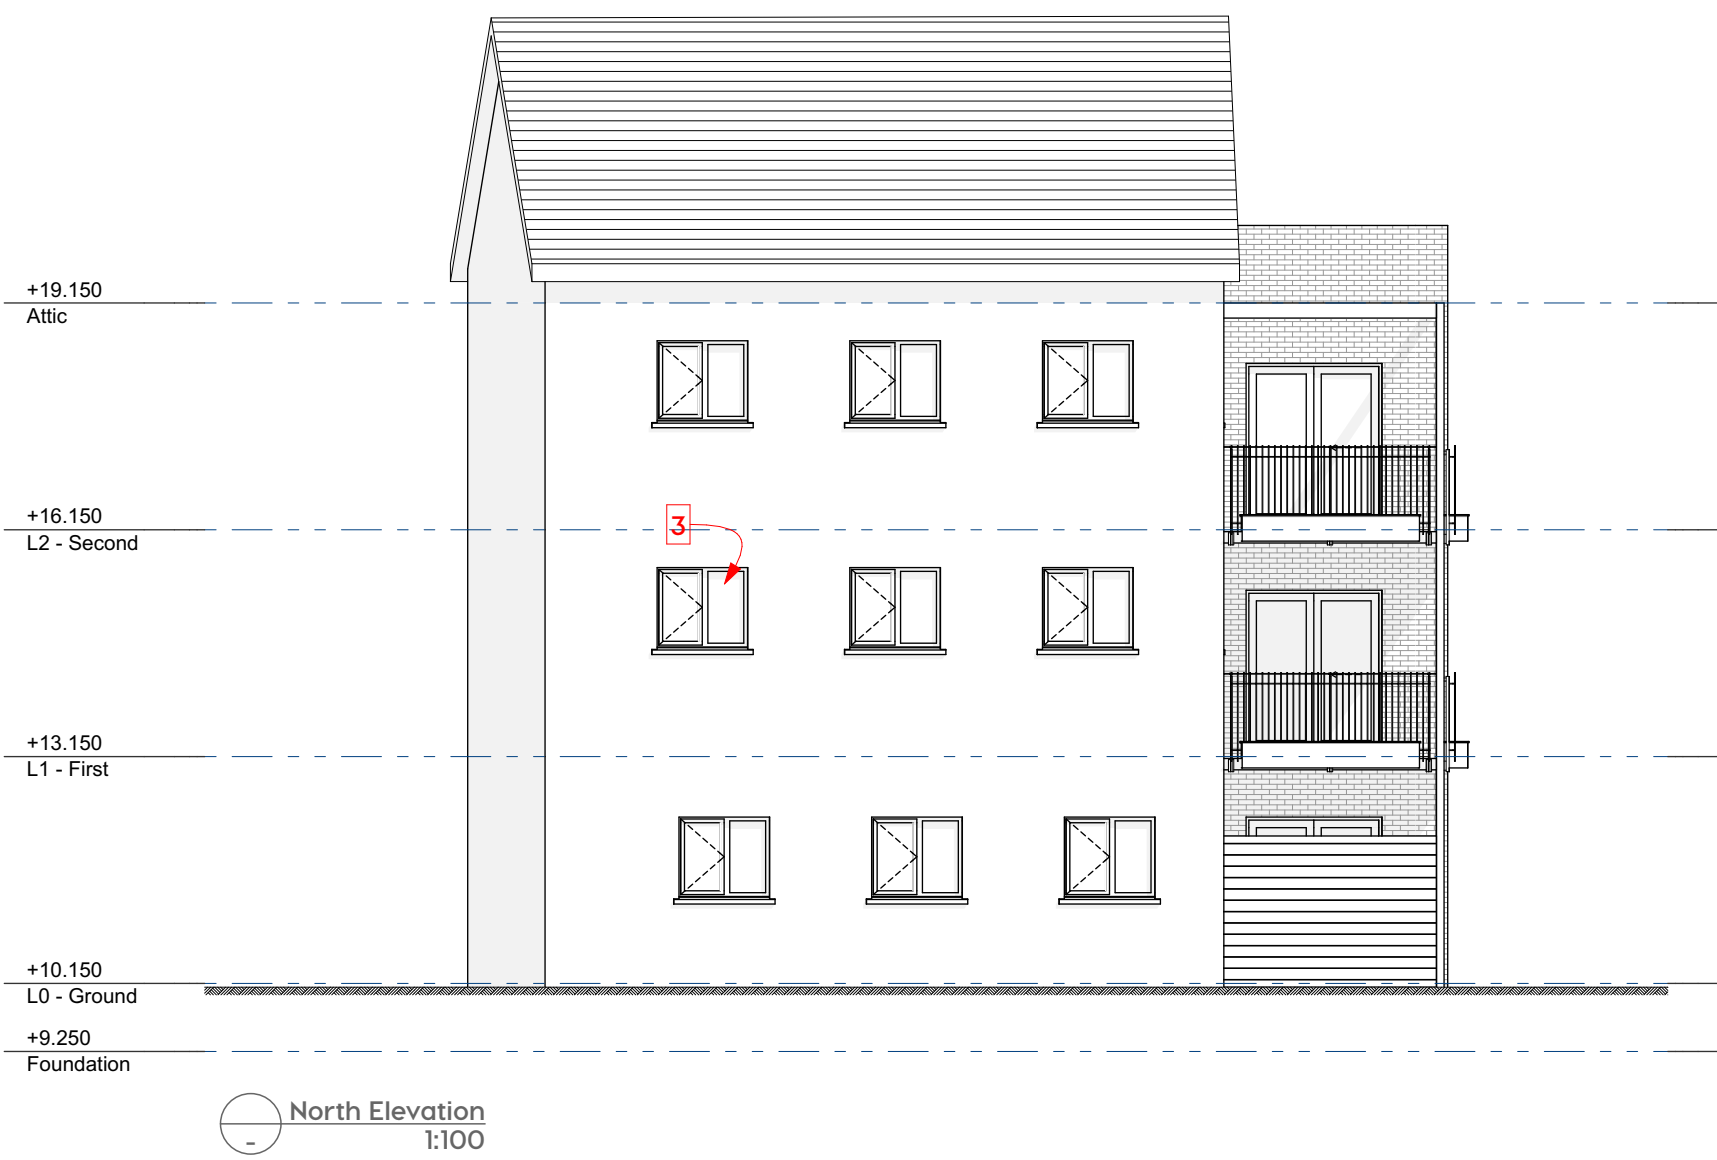
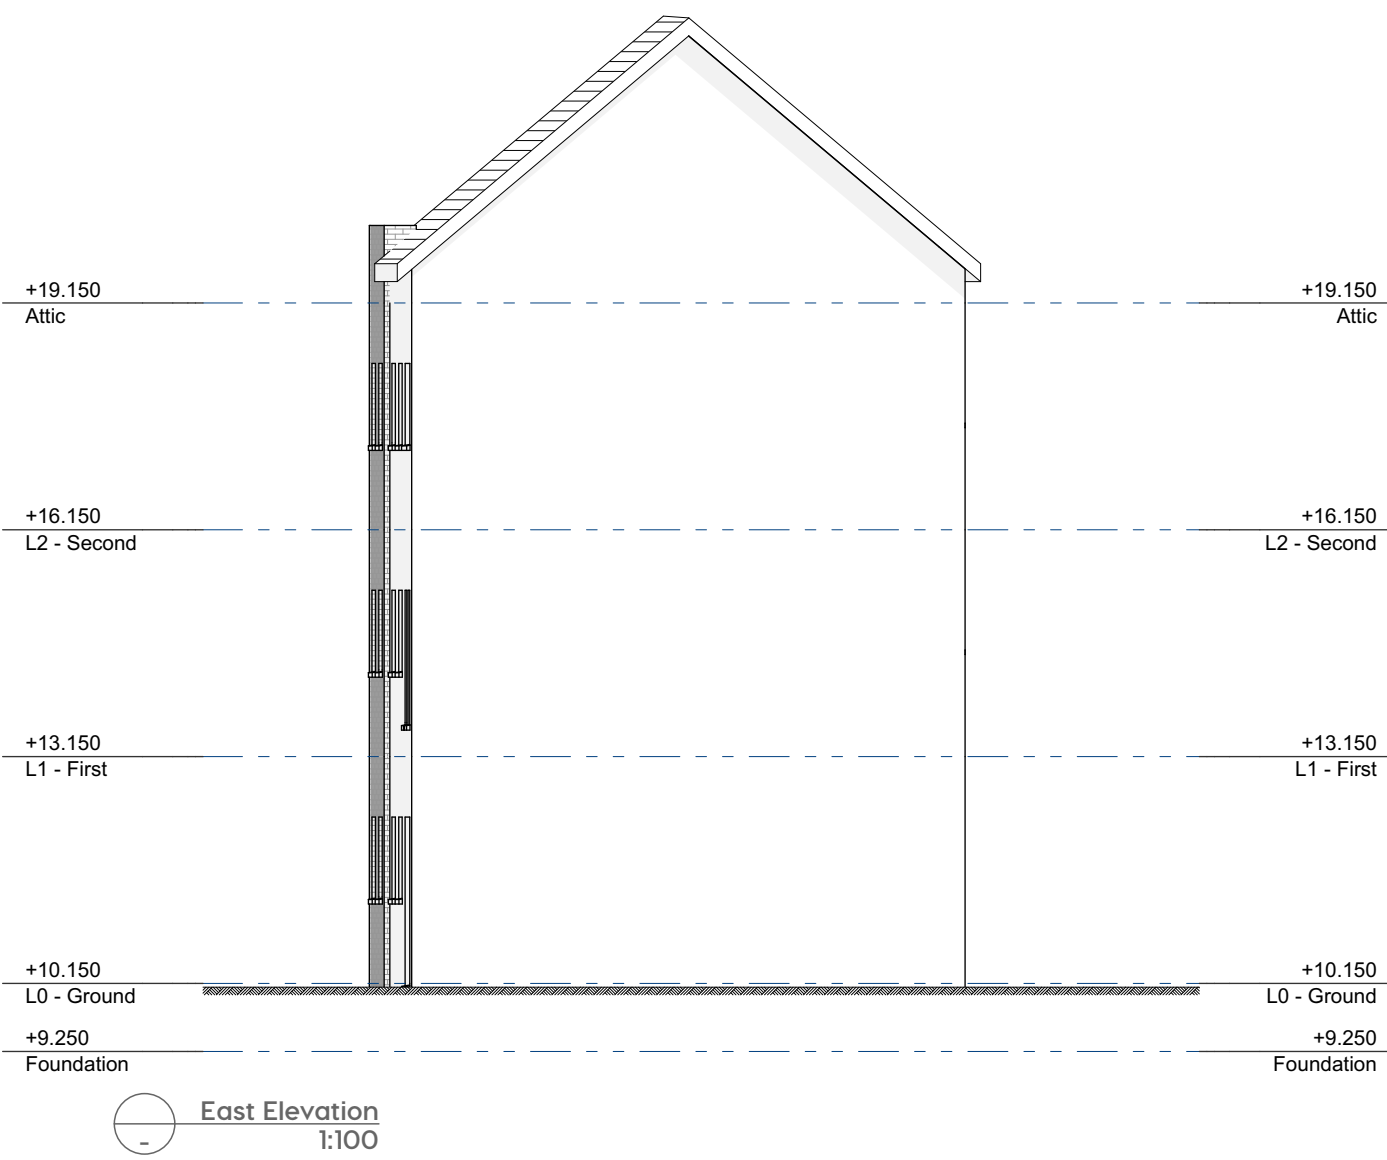


Key Plan
1:200

- KEY:
- 1 Sand & cement render with paint finish.
 - 2 Selected raised profile metal cladding.
 - 3 Double glazed PVC framed windows & doors.
 - 4 Balconies on independent powder coated metal frame.
 - 5 Intergrated planters to detail.
 - 6 Powder coated metal railings with perforated metal infill panels.

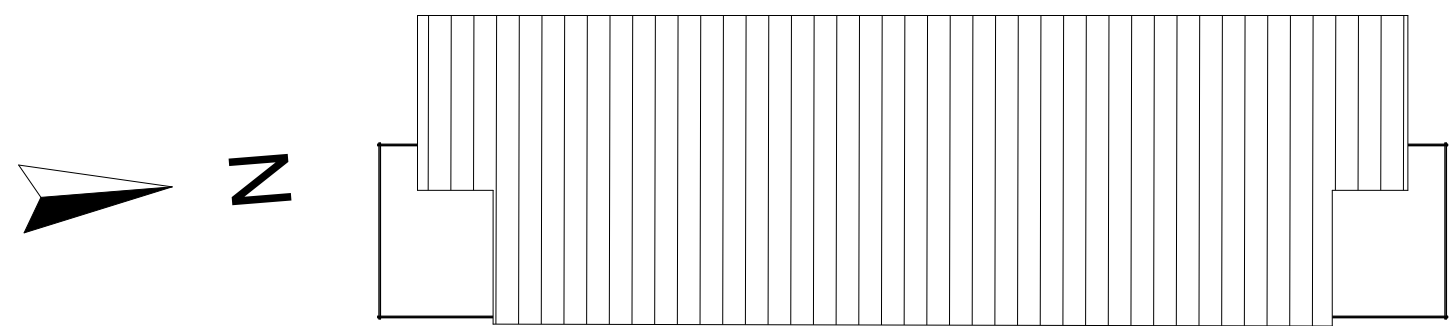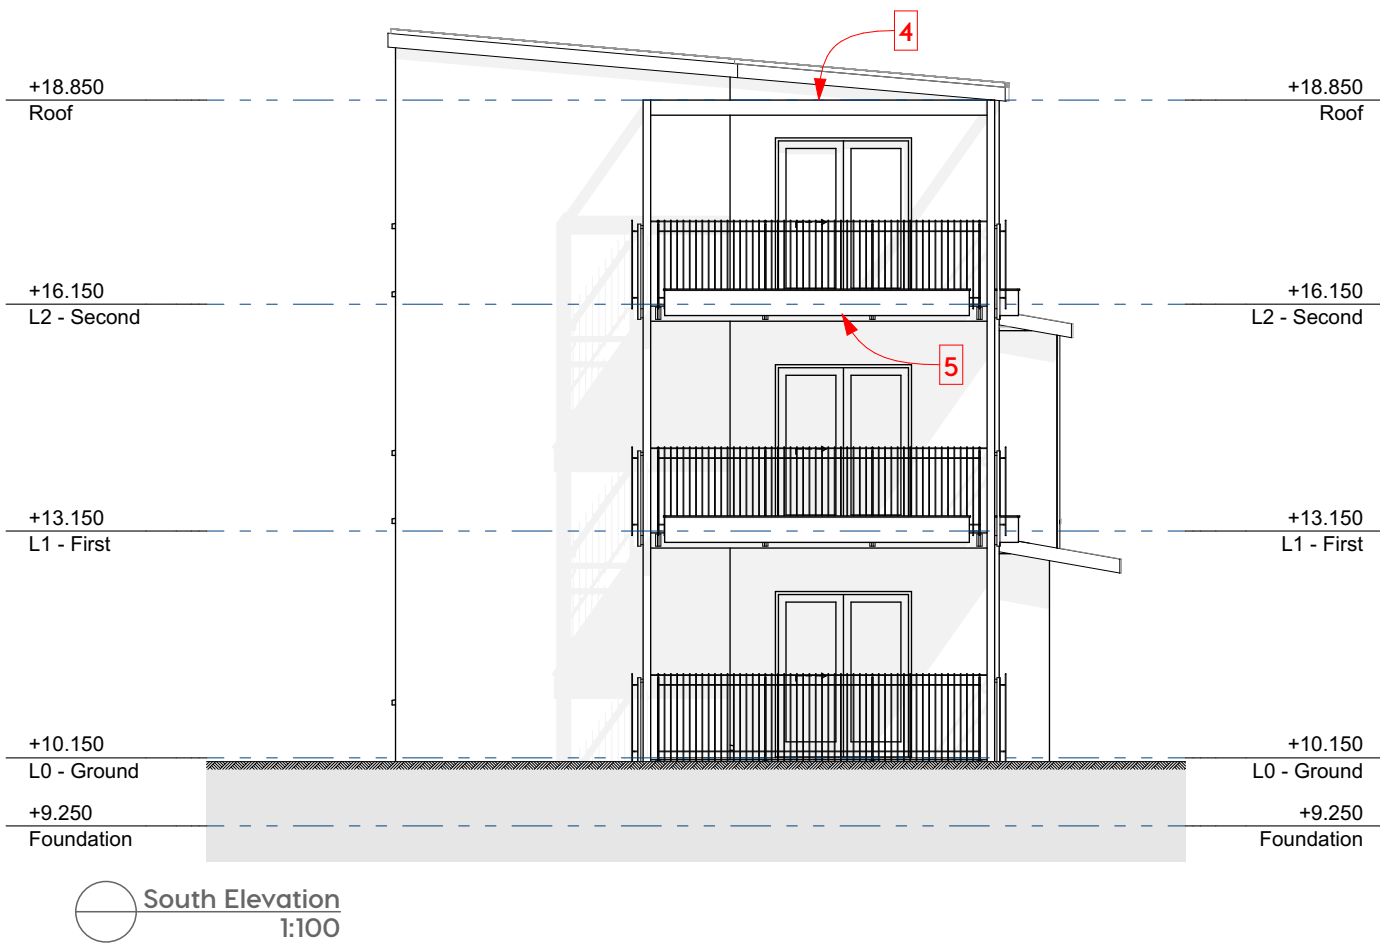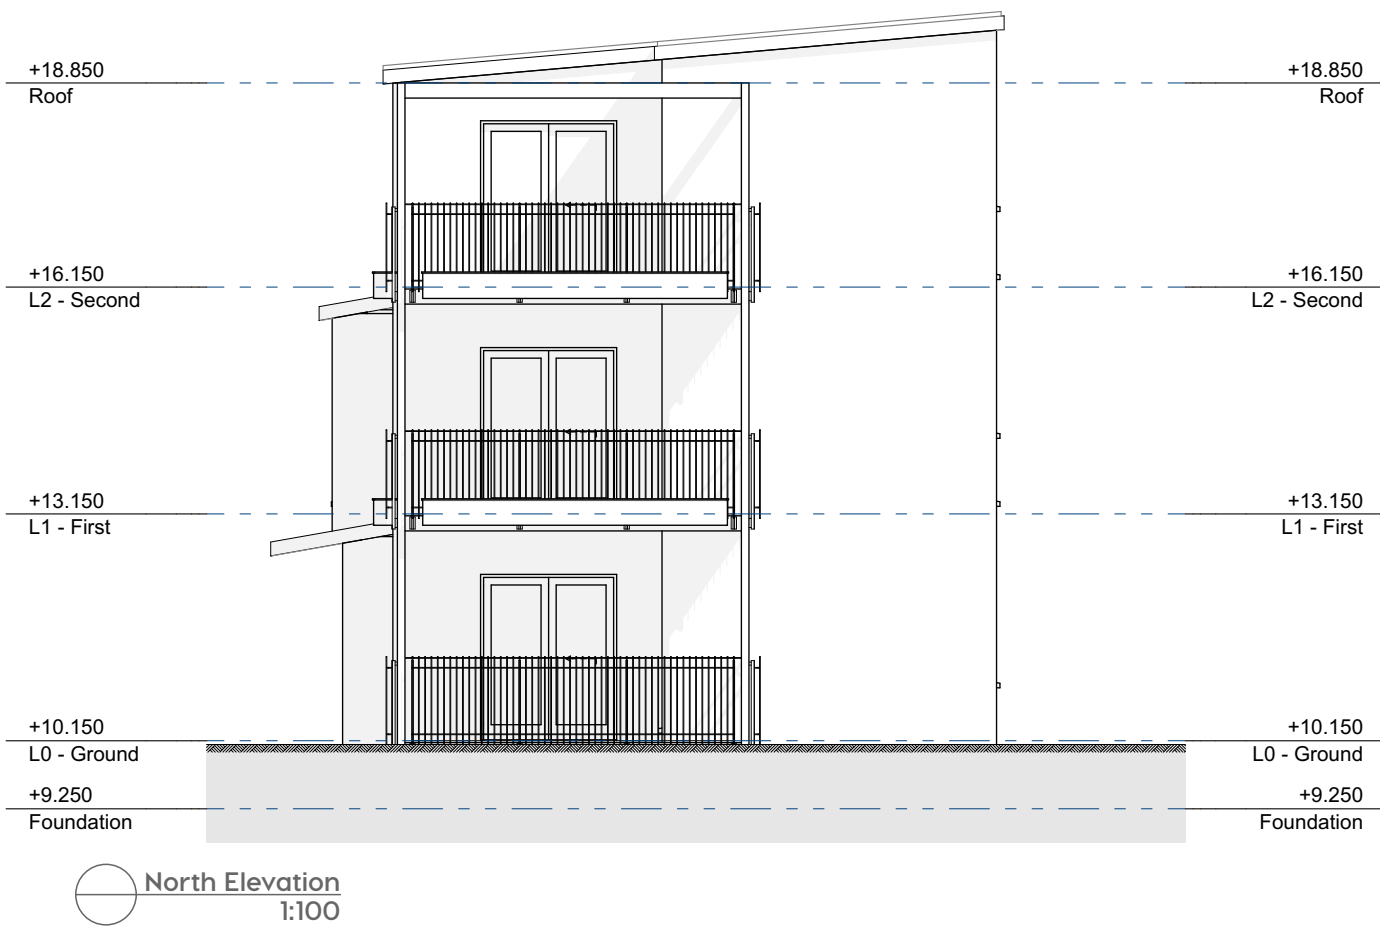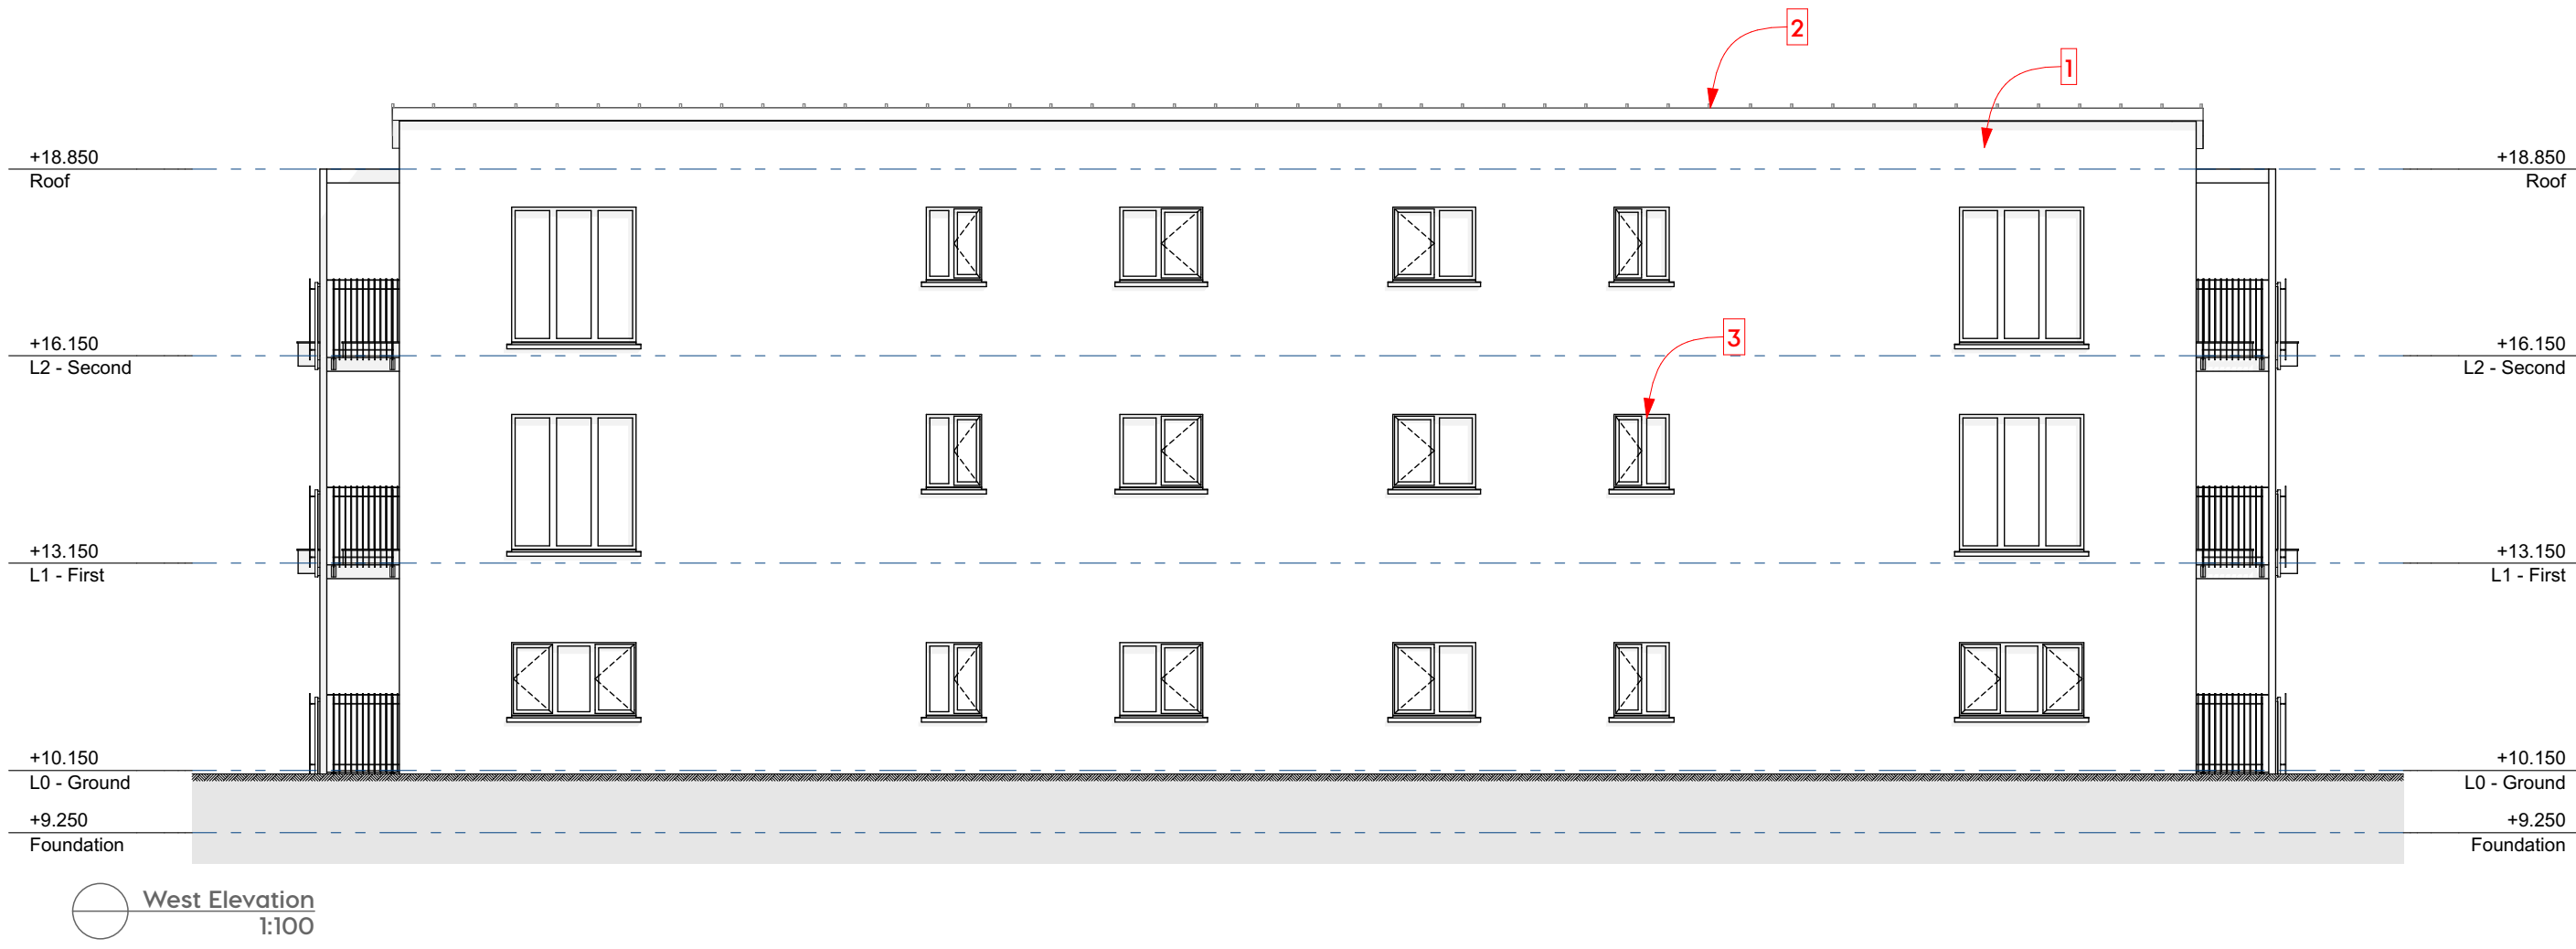

- KEY:
- 1 Sand & cement render with paint finish.
 - 2 Selected raised profile metal cladding.
 - 3 Double glazed PVC framed windows & doors.
 - 4 Balconies on independent powder coated metal frame.
 - 5 Intergrated planters to detail.
 - 6 Powder coated metal railings with perforated metal infill panels.

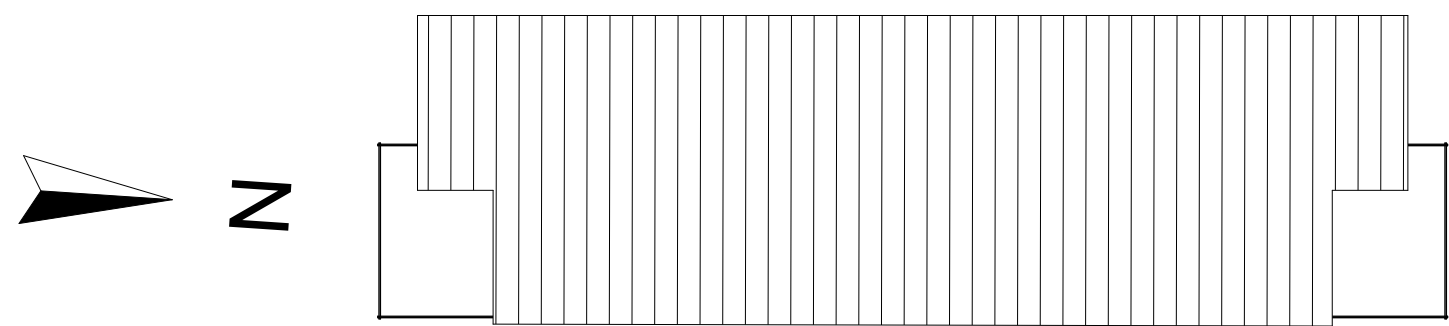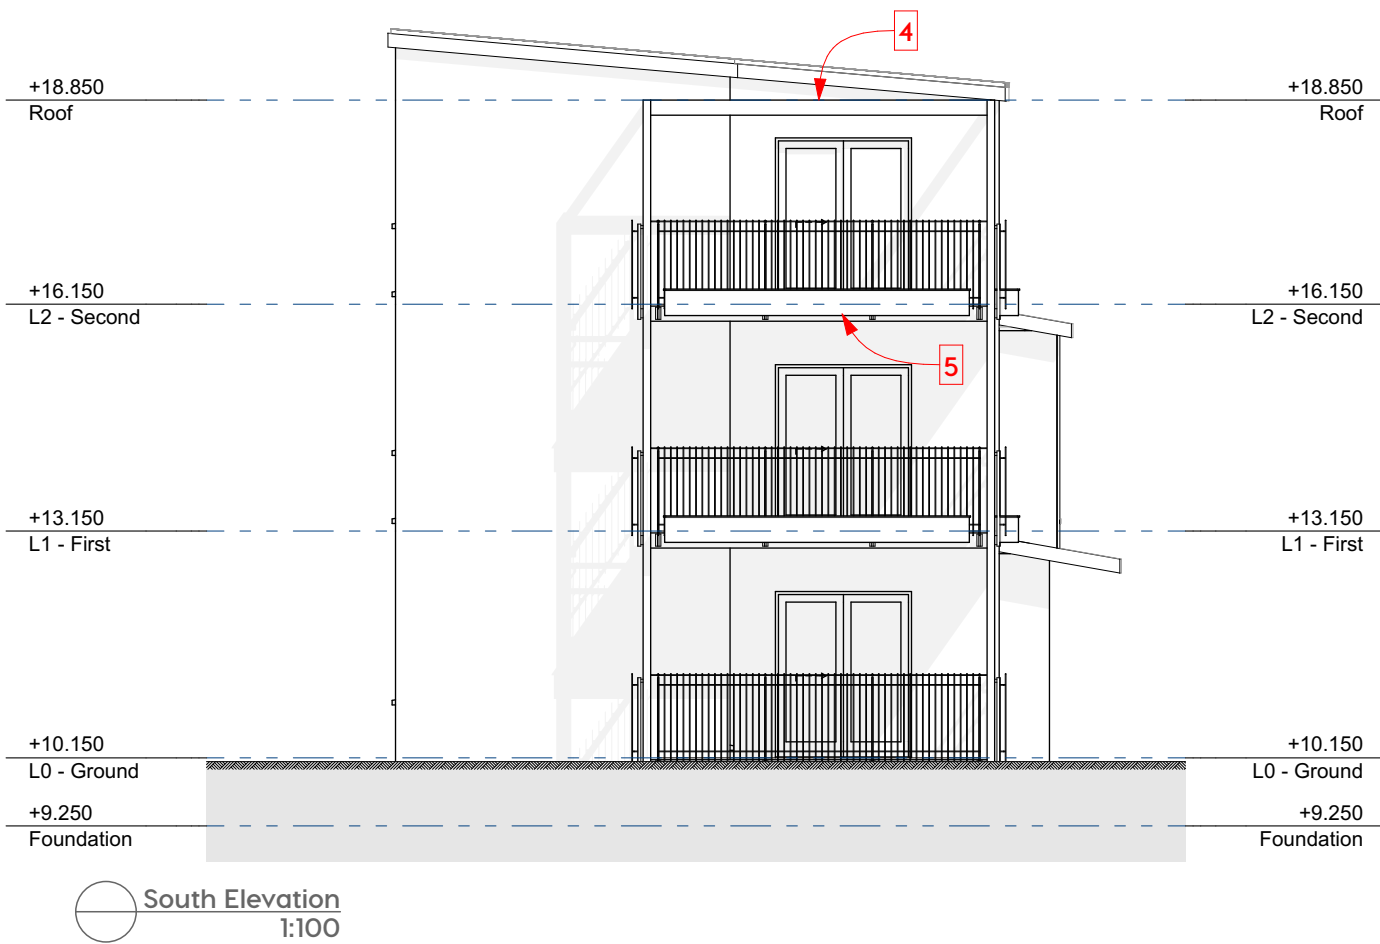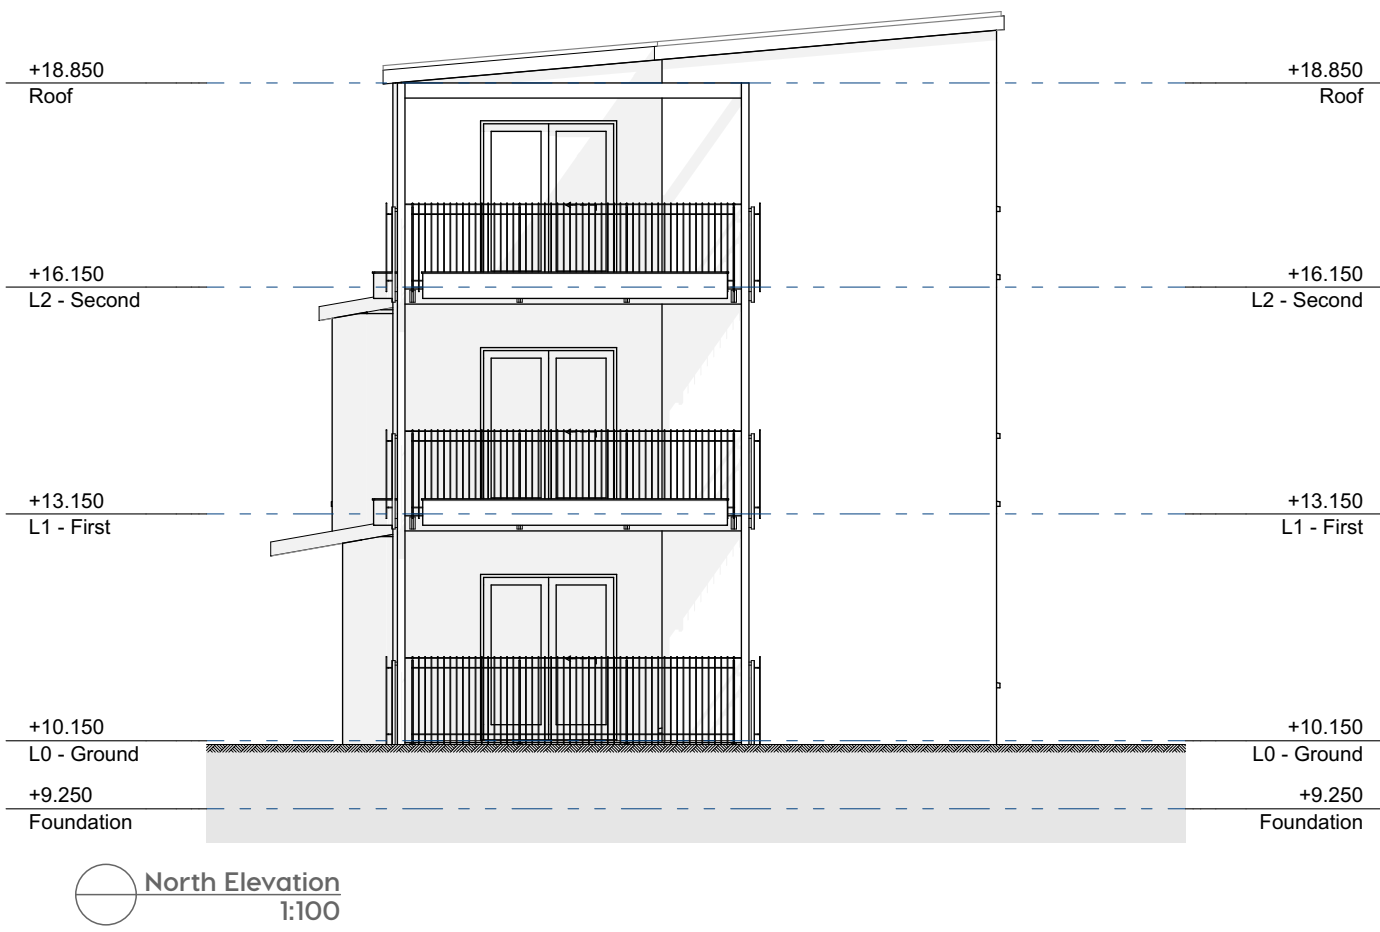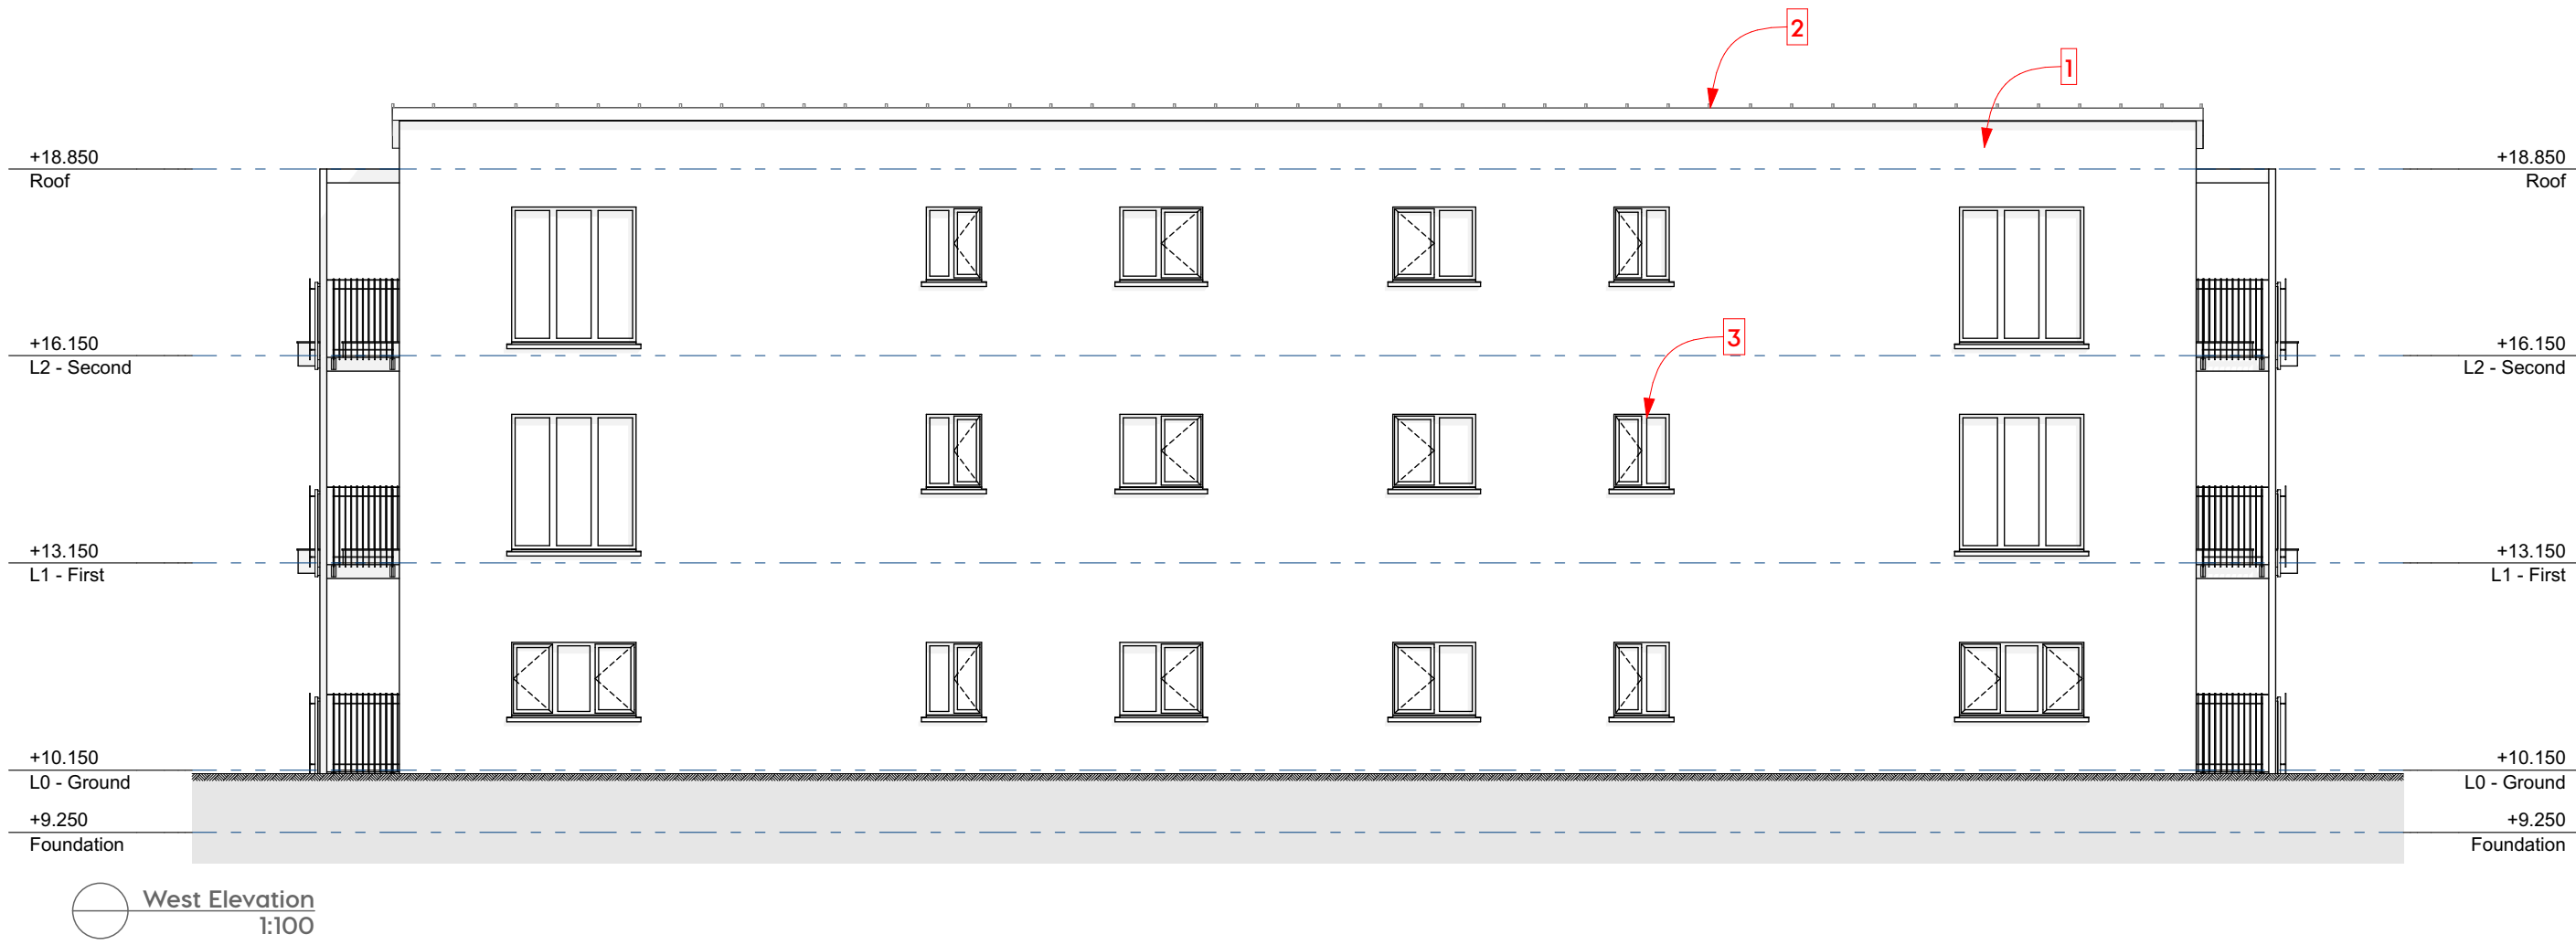

Development Description

Development comprising the construction a total of 49 no. dwellings (27 no. 1 bedroom, 22 no. 2 bedroom apartments), all on a site of approximately 0.40 hectares at Commons Road, Blackpool, Cork.

Development Summary

	Total	%	Avg Area	Avg Living	Avg Storage	Avg Amenity
One Bed Apt	27 Apts	55%	51.8 m ² +15.1%	25.5 m ² +11.0%	3.5 m ² +17.9%	8.1 m ² +62.0%
Two Bed Apt	22 Apts	45%	75.6 m ² +3.5%	32.5 m ² +8.2%	6.6 m ² +10.2%	18.4 m ² +162.8%
Total:		49 Dwellings				

Site Usage Summary

	Existing	Proposed
Site Area	4017.0 m ²	4017.0 m ²
Footprint	227.4 m ²	1071.1 m ²
Development	454.8 m ²	4141.6 m ²
Site Ratio:	11.3%	103.1%
Site Coverage:	5.7%	26.7%

Development Floor Area (Totals)

	Existing	Proposed	Extension
Ground Floor	227.4 m ²	591.0 m ²	- m ²
First Floor	227.4 m ²	1071.1 m ²	- m ²
Second Floor	- m ²	1071.1 m ²	- m ²
Third Floor	- m ²	927.4 m ²	- m ²
Fourth Floor	- m ²	481.0 m ²	- m ²
Fifth Floor	- m ²	- m ²	- m ²
Totals:	454.8 m ²	4141.6 m ²	- m ²

Public Open Space

	Required	Proposed	Excess
Open space	289.0 m ²	1473.0 m ²	1184.0 m ² + 409.7%

Public Open space as a percentage of site = 36.7%

DoECLG Public Space Requirement per Apartment:

One Bed:	5 m ²	27 Apts	=	135 m ²
Two Bed:	7 m ²	22 Apts	=	154 m ²
				289 m ²

Bicycle Storage

	Required	Proposed	Excess
Bicycle storage spaces	25	48	+95.9%

DoECLG Requirement per Apartment:

Maximum 0.5 / Apt = 25 Spaces required

Cork City Council Development Plan Requirement:

As per DoECLG

Car Parking

	Required	Proposed	Excess
Spaces req DoECLG	5	7	+8.6%
Spaces req Cork City Co	25	7	-18 -35.7%

DoECLG Requirement per Apartment:

Maximum 0.1 / Apt = 5 Spaces required

Cork City Council Development Plan Requirement:

Maximum 0.50 / Apt = 25 Spaces required

Bin & Waste

	Bins	Total
Recyclable Material	4 x 1100 l bins	4400 l
Waste	2 x 1100 l bins	2200 l
6 bins		6600 l

Accommodation Summary

Unit Number & Type	Floor Area	Living Area	Bedroom 1	Bedroom 2	Bedroom 3	Storage	Private Amenity Space	Room Widths	
Block A									
Total Apartments this Block = 34									
L0	Unit 1 - Two Bed Apt	77.0 m ² +5.5%	30.9 m ² +3.0%	11.7 m ² +2.6%	11.6 m ² +63.4%	m ² -	6.5 m ² +8.3%	6.9 m ²	3.9 m +8.3%
	Unit 2 - One Bed Apt	51.6 m ² +14.7%	24.0 m ² +4.3%	10.3 m ²	m ² -	m ² -	3.7 m ² +23.3%	6.9 m ² +38.0%	5.5 m +65.2%
	Unit 3 - Two Bed Apt	73.5 m ² +0.7%	35.6 m ² +18.7%	13.3 m ² +16.7%	7.6 m ² +7.0%	m ² -	6.0 m ²	34.6 m ² +394.3%	6.1 m +69.4%
	Unit 4 - Two Bed Apt	78.4 m ² +7.4%	40.7 m ² +35.7%	13.3 m ² +16.7%	7.6 m ² +7.0%	m ² -	6.0 m ²	22.0 m ² +214.3%	6.1 m +69.4%
	Unit 5 - One Bed Apt	49.6 m ²	23.3 m ² +1.3%	11.5 m ² +0.9%	m ² -	m ² -	3.0 m ²	16.4 m ²	4.4 m +33.3%
L1	Unit 6 - One Bed Apt	58.6 m ²	30.3 m ² +31.7%	12.7 m ² +11.4%	m ² -	m ² -	3.4 m ² +13.3%	7.9 m ²	3.9 m +18.2%
	Unit 7 - One Bed Apt	46.8 m ² +4.0%	22.5 m ² +2.2%	12.7 m ² +11.4%	m ² -	m ² -	3.4 m ² +13.3%	5.6 m ² +12.0%	6.1 m +84.8%
	Unit 8 - One Bed Apt	46.8 m ² +4.0%	22.5 m ² +2.2%	12.7 m ² +11.4%	m ² -	m ² -	4.1 m ² +36.7%	5.6 m ² +12.0%	6.1 m +84.8%
	Unit 9 - Two Bed Apt	75.0 m ² +2.7%	32.3 m ² +7.7%	14.5 m ² +27.2%	12.1 m ² +70.4%	m ² -	6.5 m ²	6.9 m ²	5.5 m +51.4%
	Unit 10 - One Bed Apt	50.7 m ² +12.7%	28.2 m ² +22.6%	10.6 m ²	m ² -	m ² -	3.0 m ²	6.9 m ² +38.0%	3.6 m +9.1%
	Unit 23 - One Bed Apt	51.5 m ² +14.4%	23.3 m ² +1.3%	15.0 m ² +31.6%	m ² -	m ² -	3.4 m ² +13.3%	10.1 m ² +102.0%	5.5 m +66.7%
	Unit 24 - One Bed Apt	49.8 m ² +10.7%	23.8 m ² +3.5%	12.9 m ² +13.2%	m ² -	m ² -	3.7 m ² +23.3%	9.6 m ² +92.0%	4.6 m +39.4%
	Unit 25 - Two Bed Apt	73.8 m ² +1.1%	30.0 m ²	12.3 m ² +7.9%	11.5 m ² +62.0%	m ² -	6.0 m ²	33.1 m ²	4.5 m +25.0%
	Unit 11 - One Bed Apt	58.6 m ²	30.3 m ² +31.7%	12.7 m ² +11.4%	m ² -	m ² -	3.4 m ² +13.3%	7.9 m ²	3.9 m +18.2%
	Unit 12 - One Bed Apt	46.8 m ² +4.0%	22.5 m ² +2.2%	12.7 m ² +11.4%	m ² -	m ² -	3.4 m ² +13.3%	5.6 m ² +12.0%	6.1 m +84.8%
L2	Unit 13 - One Bed Apt	46.8 m ² +4.0%	22.5 m ² +2.2%	12.7 m ² +11.4%	m ² -	m ² -	4.1 m ² +36.7%	5.6 m ² +12.0%	6.1 m +84.8%
	Unit 14 - Two Bed Apt	75.0 m ² +2.7%	32.3 m ² +7.7%	14.5 m ² +27.2%	12.1 m ² +70.4%	m ² -	6.5 m ²	6.9 m ²	5.5 m +51.4%
	Unit 15 - One Bed Apt	50.7 m ² +12.7%	28.2 m ² +22.6%	10.6 m ²	m ² -	m ² -	3.0 m ²	6.9 m ² +38.0%	3.6 m +9.1%
	Unit 26 - One Bed Apt	51.5 m ² +14.4%	23.3 m ² +1.3%	15.0 m ² +31.6%	m ² -	m ² -	3.4 m ² +13.3%	10.1 m ² +102.0%	5.5 m +66.7%
	Unit 27 - One Bed Apt	49.8 m ² +10.7%	23.8 m ² +3.5%	12.9 m ² +13.2%	m ² -	m ² -	3.7 m ² +23.3%	9.6 m ² +92.0%	4.6 m +39.4%
	Unit 28 - Two Bed Apt	73.8 m ² +1.1%	30.0 m ²	12.3 m ² +7.9%	11.5 m ² +62.0%	m ² -	6.0 m ²	33.1 m ²	4.5 m +25.0%
	Unit 16 - One Bed Apt	58.6 m ²	30.3 m ² +31.7%	12.7 m ² +11.4%	m ² -	m ² -	3.4 m ² +13.3%	7.9 m ²	3.9 m +18.2%
	Unit 17 - One Bed Apt	46.8 m ² +4.0%	22.5 m ² +2.2%	12.7 m ² +11.4%	m ² -	m ² -	3.4 m ² +13.3%	5.6 m ² +12.0%	6.1 m +84.8%
	Unit 18 - One Bed Apt	46.8 m ² +4.0%	22.5 m ² +2.2%	12.7 m ² +11.4%	m ² -	m ² -	4.1 m ² +36.7%	5.6 m ² +12.0%	6.1 m +84.8%
	Unit 19 - Two Bed Apt	77.2 m ² +5.8%	30.9 m ² +3.0%	14.2 m ² +24.6%	11.9 m ² +67.6%	m ² -	6.0 m ²	52.2 m ² +645.7%	5.0 m +38.9%
L3	Unit 29 - One Bed Apt	51.5 m ² +14.4%	23.3 m ² +1.3%	15.0 m ² +31.6%	m ² -	m ² -	3.4 m ² +13.3%	10.1 m ² +102.0%	5.5 m +66.7%
	Unit 30 - One Bed Apt	49.8 m ² +10.7%	23.8 m ² +3.5%	12.9 m ² +13.2%	m ² -	m ² -	3.7 m ² +23.3%	9.6 m ² +92.0%	4.6 m +39.4%
	Unit 31 - Two Bed Apt	73.8 m ² +1.1%	30.0 m ²	12.3 m ² +7.9%	11.5 m ² +62.0%	m ² -	6.0 m ²	33.1 m ²	4.5 m +25.0%
	Unit 20 - One Bed Apt	58.6 m ²	30.3 m ² +31.7%	12.7 m ² +11.4%	m ² -	m ² -	3.4 m ² +13.3%	7.9 m ²	3.9 m +18.2%
	Unit 21 - One Bed Apt	46.8 m ² +4.0%	22.5 m ² +2.2%	12.7 m ² +11.4%	m ² -	m ² -	3.4 m ² +13.3%	5.6 m ² +12.0%	6.1 m +84.8%
	Unit 22 - One Bed Apt	46.8 m ² +4.0%	22.5 m ² +2.2%	12.7 m ² +11.4%	m ² -	m ² -	4.1 m ² +36.7%	5.6 m ² +12.0%	6.1 m +84.8%
	Unit 32 - One Bed Apt	51.5 m ² +14.4%	23.3 m ² +1.3%	15.0 m ² +31.6%	m ² -	m ² -	3.4 m ² +13.3%	10.1 m ² +102.0%	5.5 m +66.7%
	Unit 33 - One Bed Apt	49.8 m ² +10.7%	23.8 m ² +3.5%	12.9 m ² +13.2%	m ² -	m ² -	3.7 m ² +23.3%	9.6 m ² +92.0%	4.6 m +39.4%
	Unit 34 - Two Bed Apt	73.8 m ² +1.1%	30.0 m ²	12.3 m ² +7.9%	11.5 m ² +62.0%	m ² -	6.0 m ²	33.1 m ²	4.5 m +25.0%
	Unit 2 - One Bed Apt	60.7 m ² +34.9%	32.0 m ² +39.1%	11.9 m ² +4.4%	m ² -	m ² -	3.6 m ² +20.0%	8.8 m ² +76.0%	3.5 m +6.1%
Block B									
Total Apartments this Block = 3									
L1	Unit 3 - One Bed Apt	60.7 m ² +34.9%	32.0 m ² +39.1%	11.9 m ² +4.4%	m ² -	m ² -	3.6 m ² +20.0%	8.8 m ² +76.0%	3.5 m +6.1%
L2	Unit 4 - One Bed Apt	60.7 m ² +34.9%	32.0 m ² +39.1%	11.9 m ² +4.4%	m ² -	m ² -	3.6 m ² +20.0%	8.8 m ² +76.0%	3.5 m +6.1%
Block C									
Total Apartments this Block = 6									
L0	Unit 1 - Two Bed Apt	76.1 m ² +4.2%	32.6 m ² +8.7%	11.5 m ² +0.9%	8.0 m ² +12.7%	m ² -	7.0 m ²	11.9 m ² +70.0%	5.5 m +52.8%
	Unit 2 - Two Bed Apt	76.1 m ² +4.2%	32.6 m ² +8.7%	11.5 m ² +0.9%	8.0 m ² +12.7%	m ² -	7.0 m ²	11.9 m ² +70.0%	5.5 m +52.8%
L1	Unit 3 - Two Bed Apt	73.1 m ² +0.1%	32.6 m ² +8.7%	11.4 m ²	8.5 m ² +19.7%	m ² -	7.0 m ²	11.9 m ² +70.0%	5.5 m +52.8%
	Unit 4 - Two Bed Apt	73.1 m ² +0.1%	32.6 m ² +8.7%	11.4 m ²	8.5 m ² +19.7%	m ² -	7.0 m ²	11.9 m ² +70.0%	5.5 m +52.8%
L2	Unit 5 - Two Bed Apt	78.5 m ² +7.5%	32.6 m ² +8.7%	12.3 m ² +7.9%	8.0 m ² +12.7%	m ² -	7.0 m ²	11.9 m ² +70.0%	5.5 m +52.8%
	Unit 6 - Two Bed Apt	78.5 m ² +7.5%	32.6 m ² +8.7%	12.3 m ² +7.9%	8.0 m ² +12.7%	m ² -	7.0 m ²	11.9 m ² +70.0%	5.5 m +52.8%
Block D									
Total Apartments this Block = 6									
L0	Unit 1 - Two Bed Apt	76.1 m ² +4.2%	32.6 m ² +8.7%	11.5 m ² +0.9%	8.0 m ² +12.7%	m ² -	7.0 m ²	11.9 m ² +70.0%	5.5 m +52.8%
	Unit 2 - Two Bed Apt	76.1 m ² +4.2%	32.6 m ² +8.7%	11.5 m ² +0.9%	8.0 m ² +12.7%	m ² -	7.0 m ²	11.9 m ² +70.0%	5.5 m +52.8%
L1	Unit 3 - Two Bed Apt	73.1 m ² +0.1%	32.6 m ² +8.7%	11.4 m ²	8.5 m ² +19.7%	m ² -	7.0 m ²	11.9 m ² +70.0%	5.5 m +52.8%
	Unit 4 - Two Bed Apt	73.1 m ² +0.1%	32.6 m ² +8.7%	11.4 m ²	8.5 m ² +19.7%	m ² -	7.0 m ²	11.9 m ² +70.0%	5.5 m +52.8%
L2	Unit 5 - Two Bed Apt	78.5 m ² +7.5%	32.6 m ² +8.7%	12.3 m ² +7.9%	8.0 m ² +12.7%	m ² -	7.0 m ²	11.9 m ² +70.0%	5.5 m +52.8%
	Unit 6 - Two Bed Apt	78.5 m ² +7.5%	32.6 m ² +8.7%	12.3 m ² +7.9%	8.0 m ² +12.7%	m ² -	7.0 m ²	11.9 m ² +70.0%	5.5 m +52.8%

DoECLG Requirement:

	Area Required:	Living Space:	Main Bedroom Size:	Minimum 2 nd Bedroom:	Minimum 3 rd Bedroom:	Storage Space:	Private Amenity Space:	Min. Living Width:	Min. Bedroom Width:
One Bed Apartment:	45 m ²	23 m ²	11.4 m ²	7.1 m ²	7.1 m ²	3 m ²	5 m ²	3.3 m	2.8 m
Two Bed Apartment:	73 m ²	30 m ²	11.4 m ²	7.1 m ²	7.1 m ²	6 m ²	7 m ²	3.6 m	2.8 m
Three Bed Apartment:	90 m ²	34 m ²	11.4 m ²	7.1 m ²	7.1 m ²	9 m ²	9 m ²	3.6 m	2.8 m









