

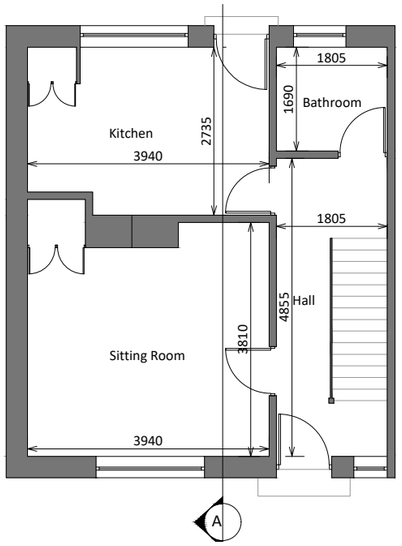



Existing Ground Floor
Scale 1 : 100

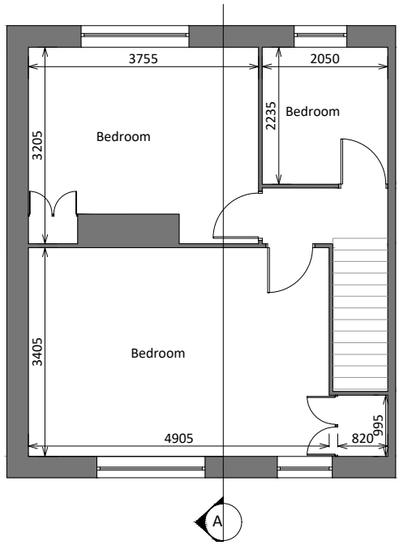


Existing First Floor
Scale 1 : 100

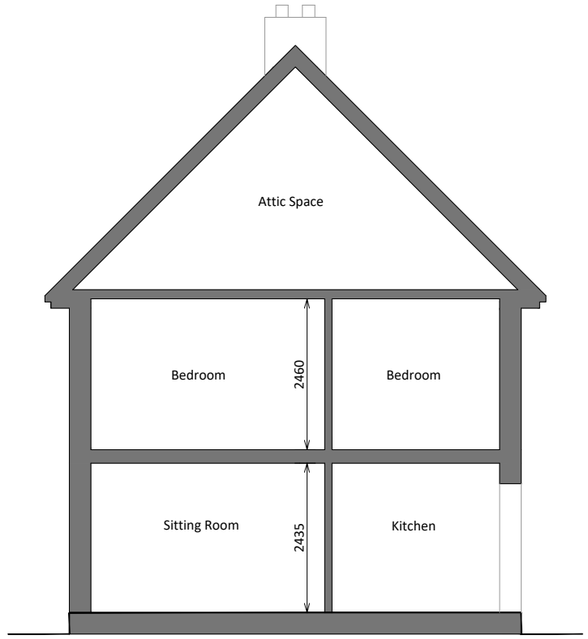

Section A-A
Scale 1 : 100

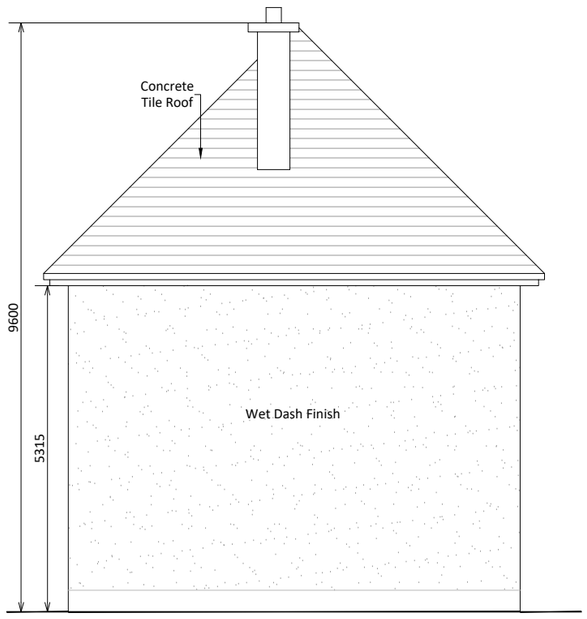

Side Elevation (West)
Scale 1 : 100

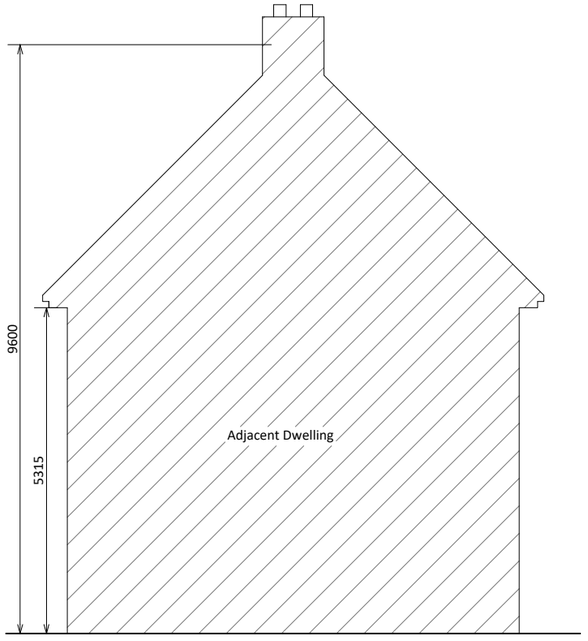

Side Elevation (East)
Scale 1 : 100

Figured dimensions only to be taken from this drawing. All dimensions to be checked on site. Design Office to be informed immediately of any discrepancies before work proceeds.

REV.	BY	CHKD.	APPR.	DATE	DESCRIPTION

CITY NORTHWEST QUARTER REGENERATION

PROJECT:
294 Cathedral Road, Gurranabraher, Cork

TITLE:
Existing Floor Plans

Comhairle Cathrach Chorcaí
Cork City Council

HOUSING DIRECTORATE |
CITY NORTHWEST QUARTER REGENERATION
NORTHWEST HOUSING OFFICE,
HARBOUR VIEW ROAD, CORK T23 HD32
021 492 5537
CITYNORTHWEST@CORKCITY.IE

CITY NORTHWEST QUARTER REGENERATION

DRAWN: MK	SCALE: 1:100		
CHECKED: EL	DATE: 06/03/26	DRAWING NO: PL-04	REV: A
APPROVED: EL	STATUS: Planning		