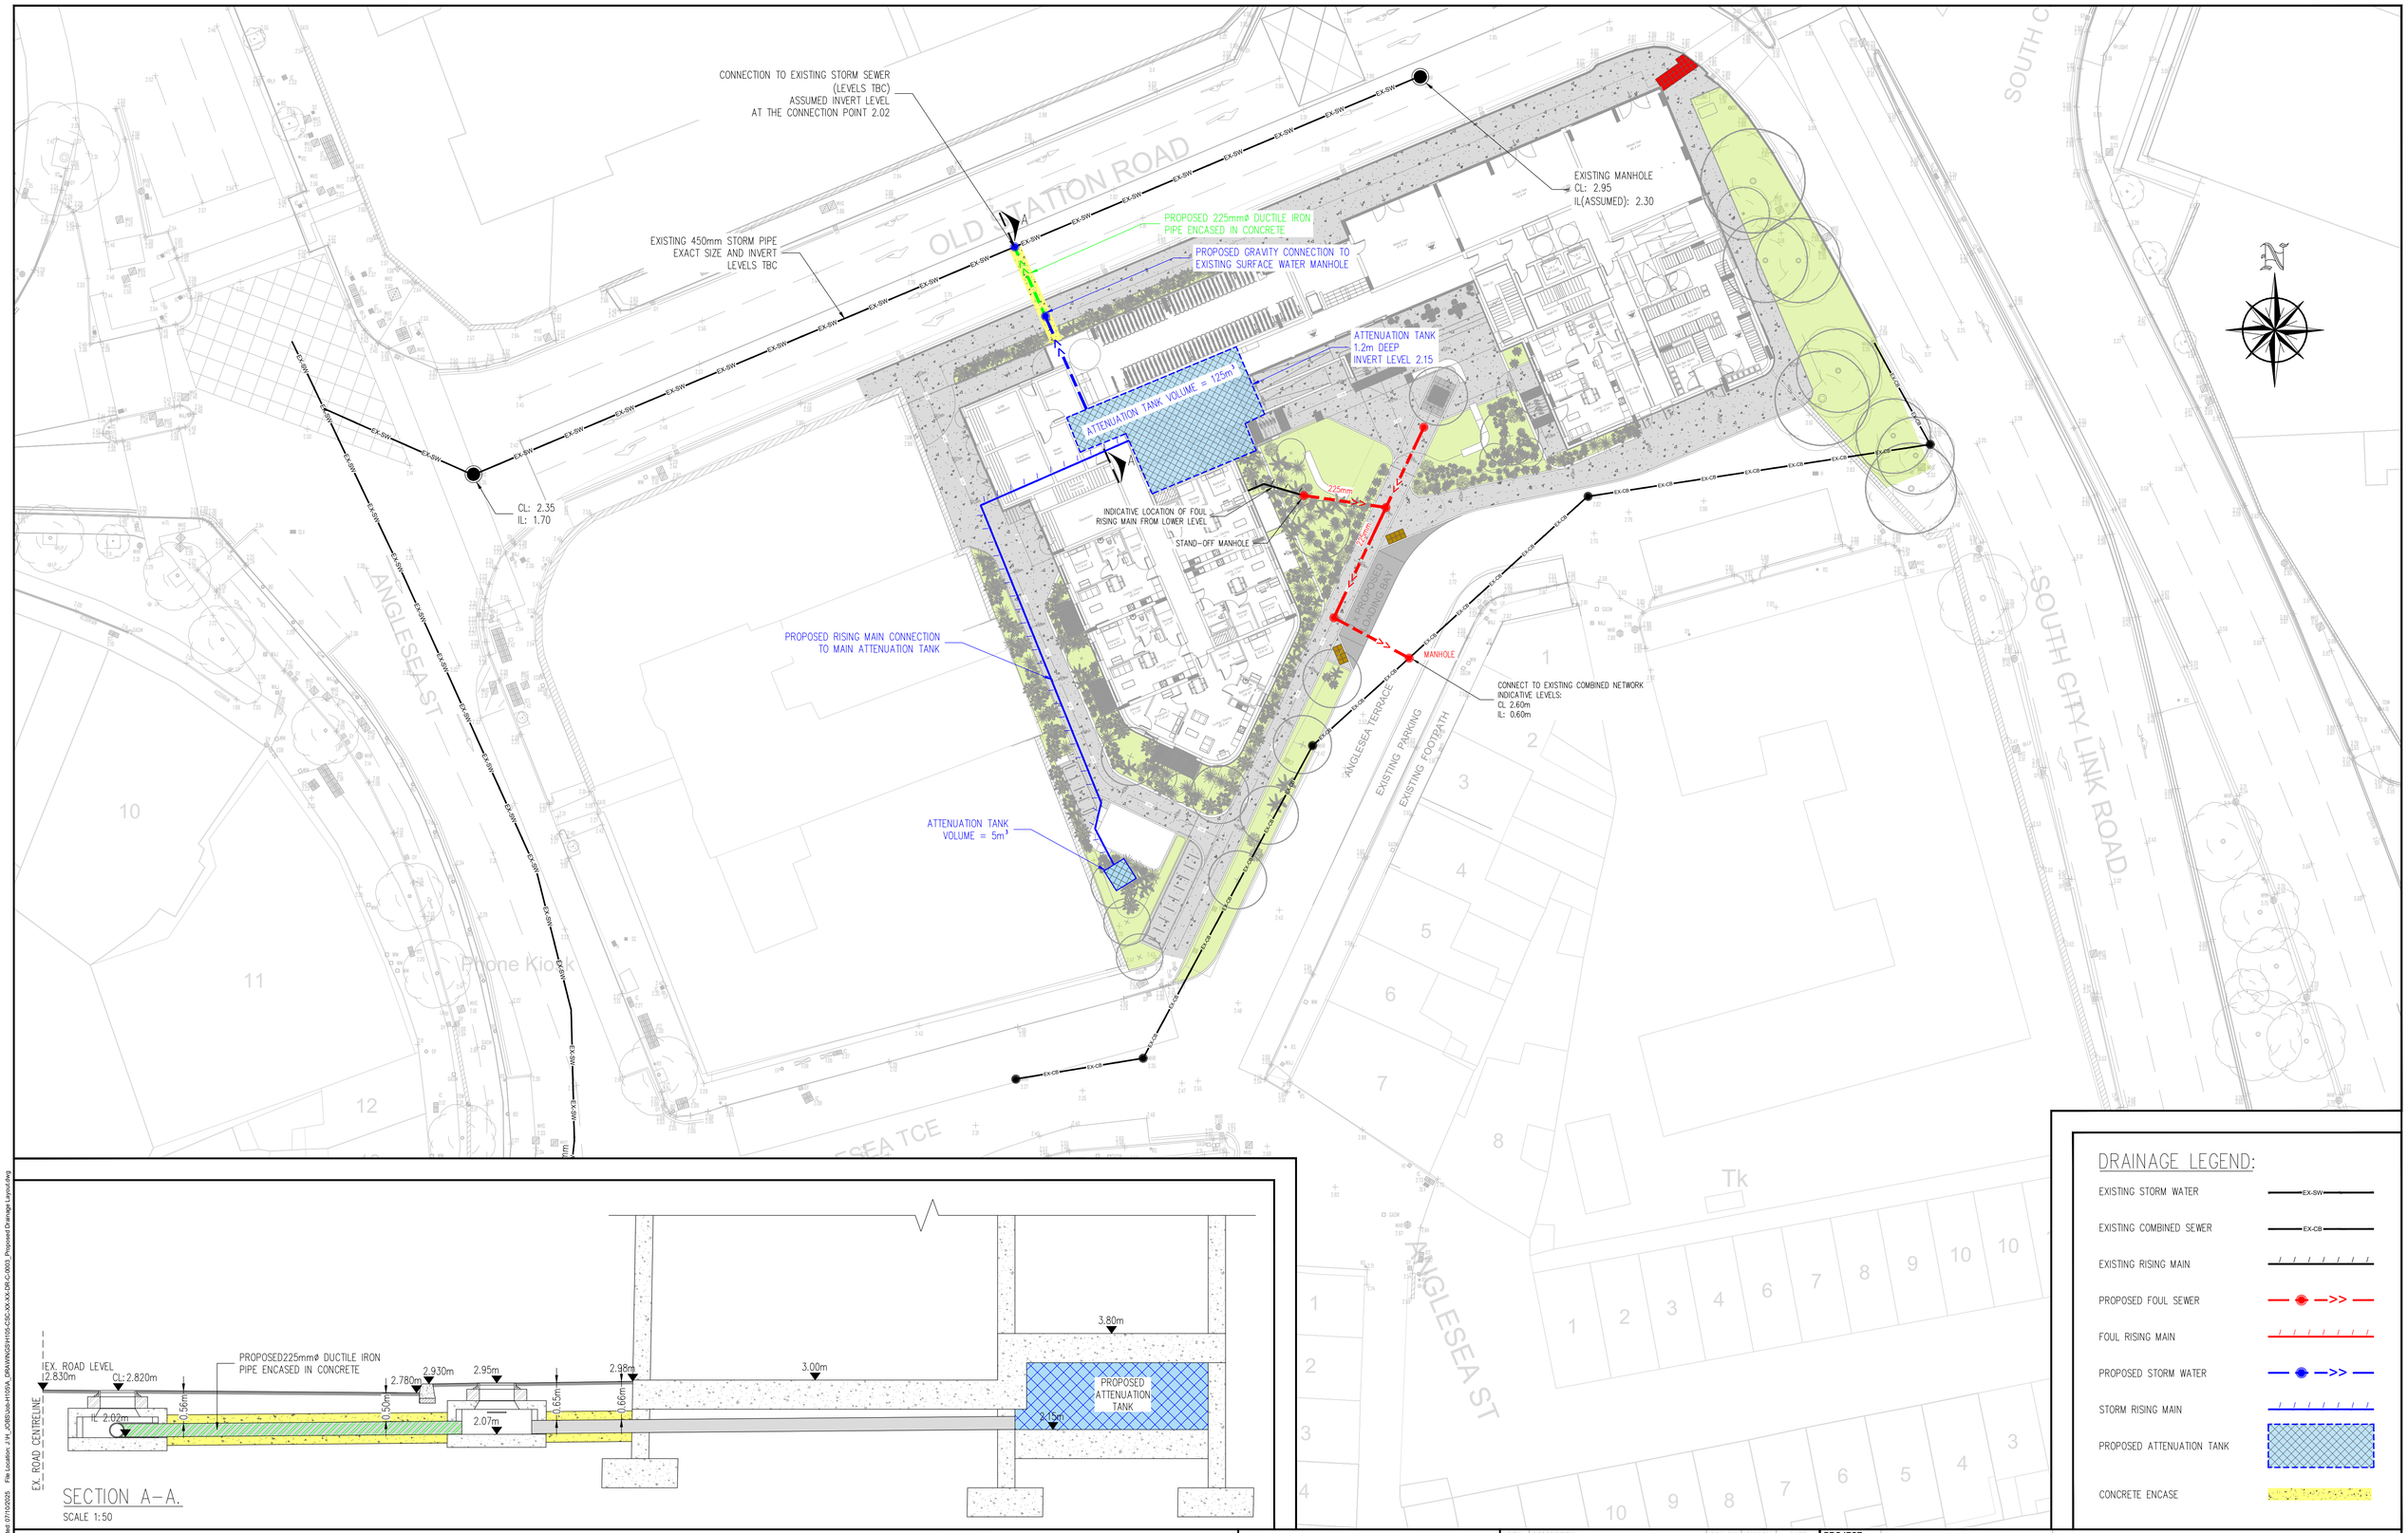

SECTION A–A.

SCALE 1:50

DRAINAGE LEGEND:

- EXISTING STORM WATER — EX-SW
- EXISTING COMBINED SEWER — EX-CB
- EXISTING RISING MAIN
- PROPOSED FOUL SEWER
- FOUL RISING MAIN
- PROPOSED STORM WATER
- STORM RISING MAIN
- PROPOSED ATTENUATION TANK
- CONCRETE ENCASE

PLANNING DRAWING.

NOT FOR CONSTRUCTION.
ALL LEVELS GIVEN ARE
RELATIVE TO ORDNANCE DATUM.

THIS DRAWING HAS BEEN ISSUED FOR INFORMATION PURPOSES ONLY AND MUST NOT BE USED FOR CONSTRUCTION UNDER ANY CIRCUMSTANCES

NOTES

1. For setting out refer to Architect's drawings.
2. This drawing to be read in conjunction with all other Architectural and Engineering drawings and all other relevant drawings and Specifications.
3. DO NOT SCALE THIS DRAWING. Use figured dimensions only.
4. No part of this document may be reproduced or transmitted in any form or stored in any retrieval system of any nature without the written permission as copyright holder except as agreed for use on the project for which the document was originally issued.
5. Ordnance Survey Ireland Licence Number EN 0074025.

REV	DESCRIPTION	DRN. BY	CHK. BY	DATE
P01	ISSUED FOR INFORMATION	IK	LJ	07.05.2025
P02	ISSUED FOR PRE-PLANNING	JS	LJ	20.06.2025
P03	ISSUED IN DRAFT FOR LEGAL REVIEW	JS	LJ	15.09.2025
P04	PRE PART-8 ISSUE	JS	LJ	07.10.2025

PROJECT	ANGLESEA TERRACE
CLIENT	The Land Development Agency on behalf of Cork City Council
JOB No.	H105
DRAWING No.	H105-CSC-XX-XX-DR-C-0003
STATUS	SUITABLE FOR INFORMATION
DRAWN BY	JS
CHECKED BY	LJ
REVISION	P04
TITLE	PROPOSED DRAINAGE LAYOUT
SCALE	1:250 @ A1
DATE	Apr. '25

CS CONSULTING
Civil , Structural & Traffic Engineering
Head Office: 19-22 Dame Street, Dublin 2.
t: +353 (0)1 5480863 e: info@csconsulting.ie w: www.csconsulting.ie

Last saved by: Juan Soriano(07/10/2025) Last Plotted: 07/10/2025 File Location: J:\H_JOBS\Job H105\A_DRAWINGS\H105-CSC-XX-XX-DR-C-0003_Proposed Drainage Layout.dwg