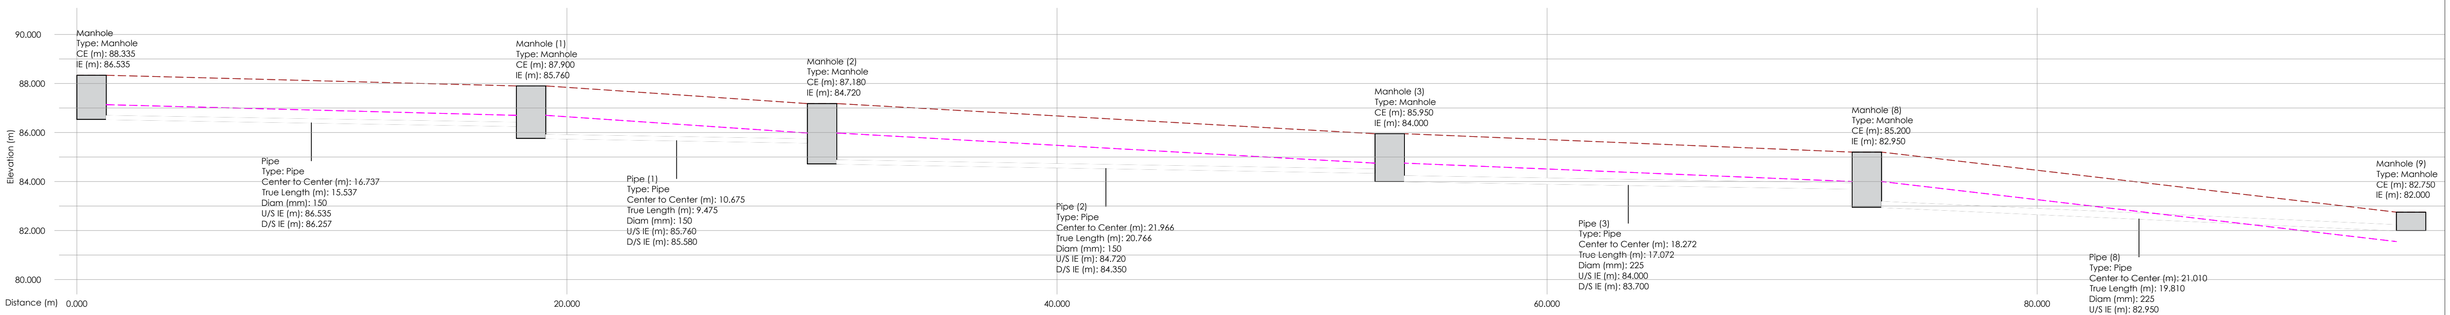

Longitudinal Foul Sewer Section MH's FS.01 - FS.0109

Scale 1:125

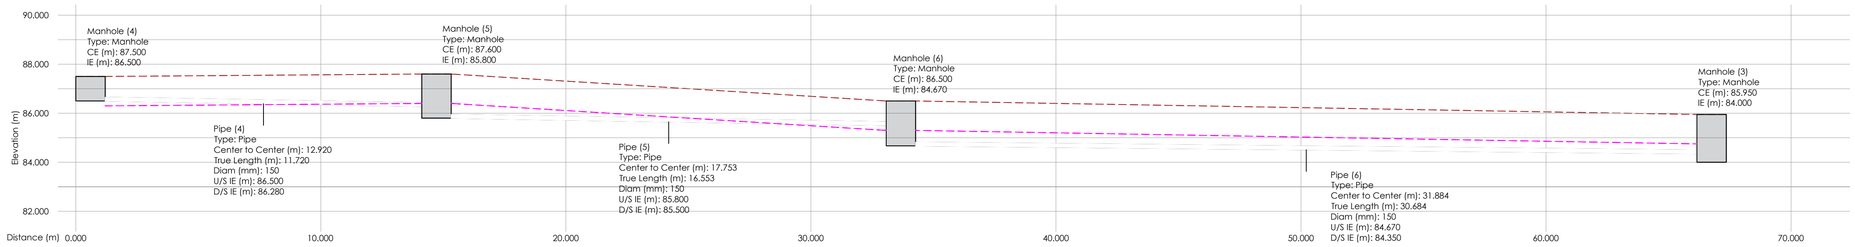

Longitudinal Foul Sewer Section MH's FS.03 - FS.005

Scale 1:125

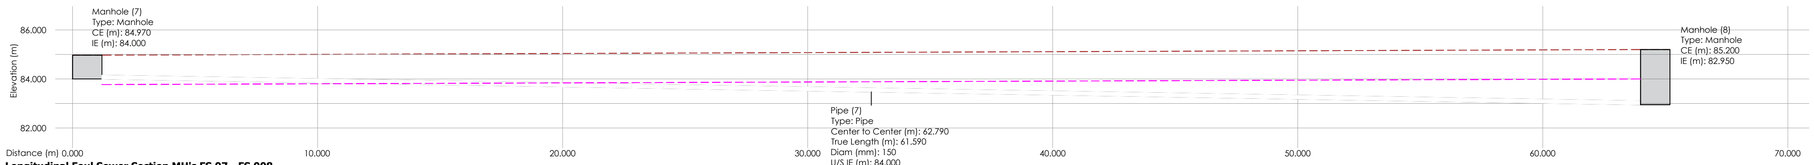

Longitudinal Foul Sewer Section MH's FS.07 - FS.008

Scale 1:125

DOSA
DENIS O'SULLIVAN & ASSOCIATES
CONSULTING ENGINEERS

Joyce House
Barrack Square
Ballincollig
Cork
P31 KP84

021 4871781
info@dosa.ie
www.dosa.ie

© THIS DRAWING IS COPYRIGHT, NO PART OF THIS DOCUMENT MAY BE RE-PRODUCED OR TRANSMITTED IN ANY FORM OR STORED IN ANY RETRIEVAL SYSTEM OF ANY NATURE WITHOUT THE WRITTEN PERMISSION OF THE ENGINEER AS COPYRIGHT HOLDER EXCEPT AS AGREED FOR USE ON THE PROJECT FOR WHICH THE DOCUMENT WAS ORIGINALLY ISSUED.

REV.	DRAWN	CHKD	APPRVD	DATE	DETAILS
B	E.C.	B.O'S.	C.O'S.	04.07.'24	Issued For Part 8 Planning
A	G.S.	B.O'S	B.O'S	02.04.'24	Issued for Planning

CLIENT

PROJECT
Scairt Cross, Douglas, Cork

DRAWING TITLE
Proposed Foul Sewer Longitudinal Sections

SHEET
A1

SCALE
1:125

PROJECT NO. 6415 _ DRAWING NO. 5060 _ STATUS/ISSUE B