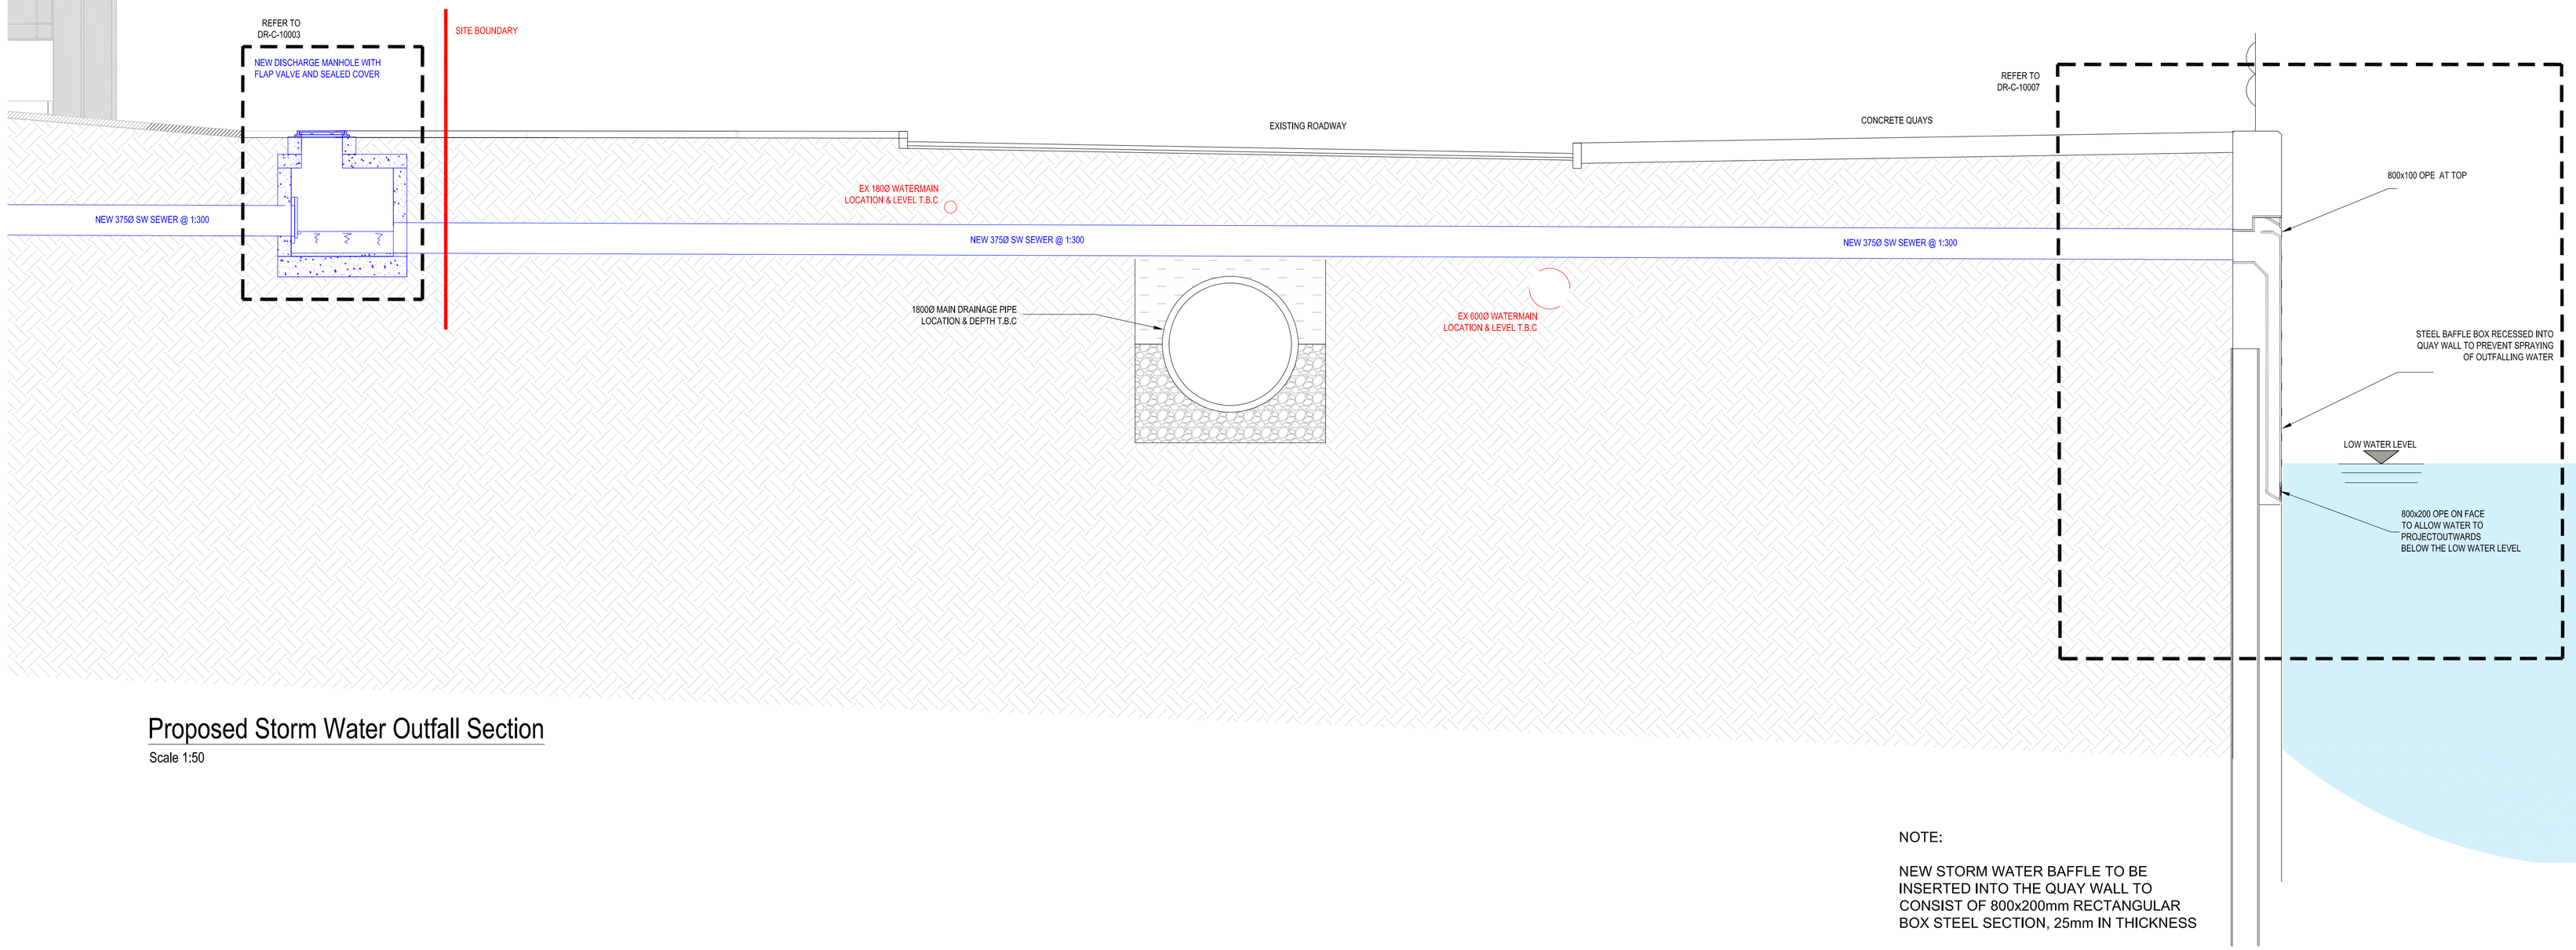


## Proposed Storm Water Outfall Section

Scale 1:50

NOTE:

NEW STORM WATER BAFFLE TO BE INSERTED INTO THE QUAY WALL TO CONSIST OF 800x200mm RECTANGULAR BOX STEEL SECTION, 25mm IN THICKNESS

STEEL BAFFLE BOX TO BE PRE-FABRICATED OFF SITE AND FINISHED IN ANTI-CORROSION PAINT TO THE SATISFACTION OF THE PORT OF CORK

ALL WORKS ARE SUBJECT TO THE APPROVAL OF THE PORT OF CORK




## Proposed Foul Longitudinal Section

Scale 1:50

| Rev | Sts | Description | Date |
|---|---|---|---|
| P01 | S2 | ISSUE FOR PLANNING | 10.06.24 |
| P02 | S2 | ISSUE FOR PLANNING | 01.08.24 |

MMOS
MURPHY · MATSON · O'SULLIVAN
CONSULTING CIVIL & STRUCTURAL ENGINEERS
Lane Business Park,
Monahan Road,
Cork.
Tel : 353 21 4317608

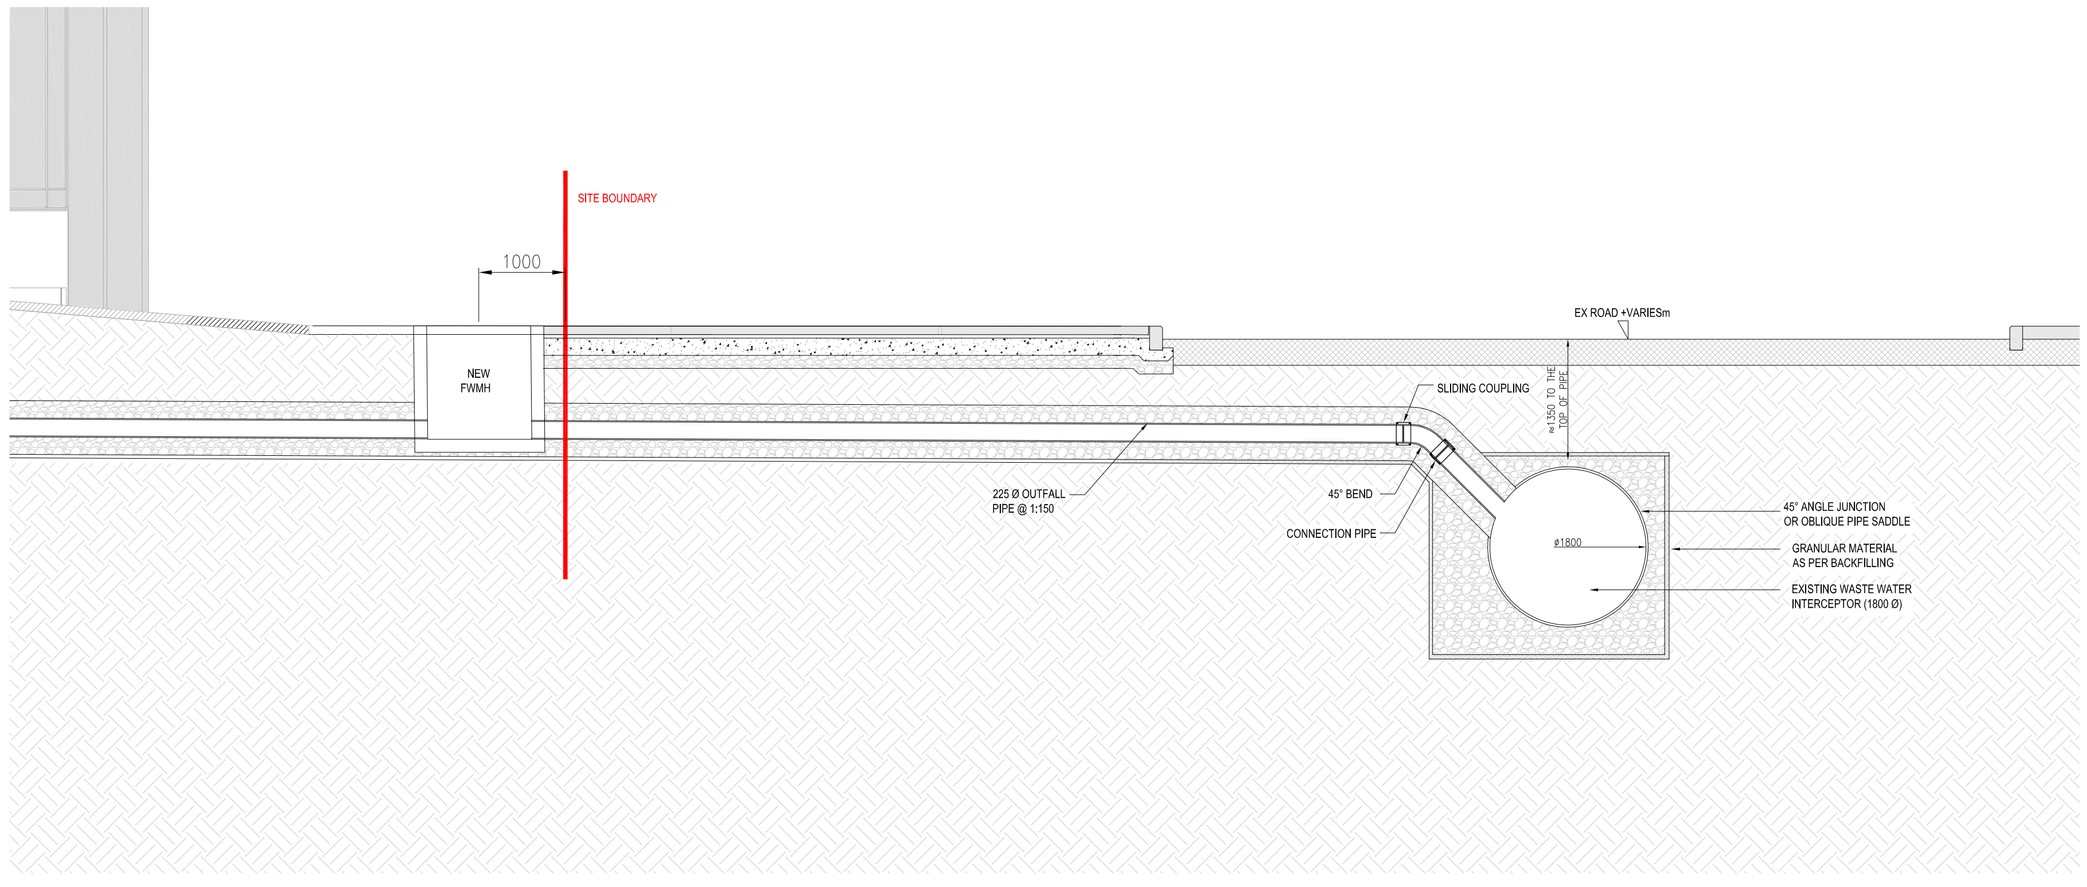PROJECT
The Railyard Apartments,
Cork

CLIENT
Progressive Commercial
Construction Limited

TITLE
Storm & Foul Water Outfall Sections

| DRAWN BY | CHECKED BY | APPROVED BY |
|---|---|---|
| T.O.C | P.M | M.M. |

| SCALE | PROJECT NUMBER |
|---|---|
| As Shown | 18254 |

DOCUMENT REFERENCE
18254-MMS-ZZ-ST-DR-C-10002

STATUS: S2
REV: P02

PROJECT-ORIGINATOR-ZONE-LEVEL-TYPE-DICIPLINE-NUMBER