NOTE
ALL DIMENSIONS TO BE CHECKED ON SITE
NO DIMENSIONS TO BE SCALED FROM THIS DRAWING
THIS DRAWING IS TO BE READ IN CONJUNCTION WITH
RELEVANT CONSULTANTS DRAWINGS

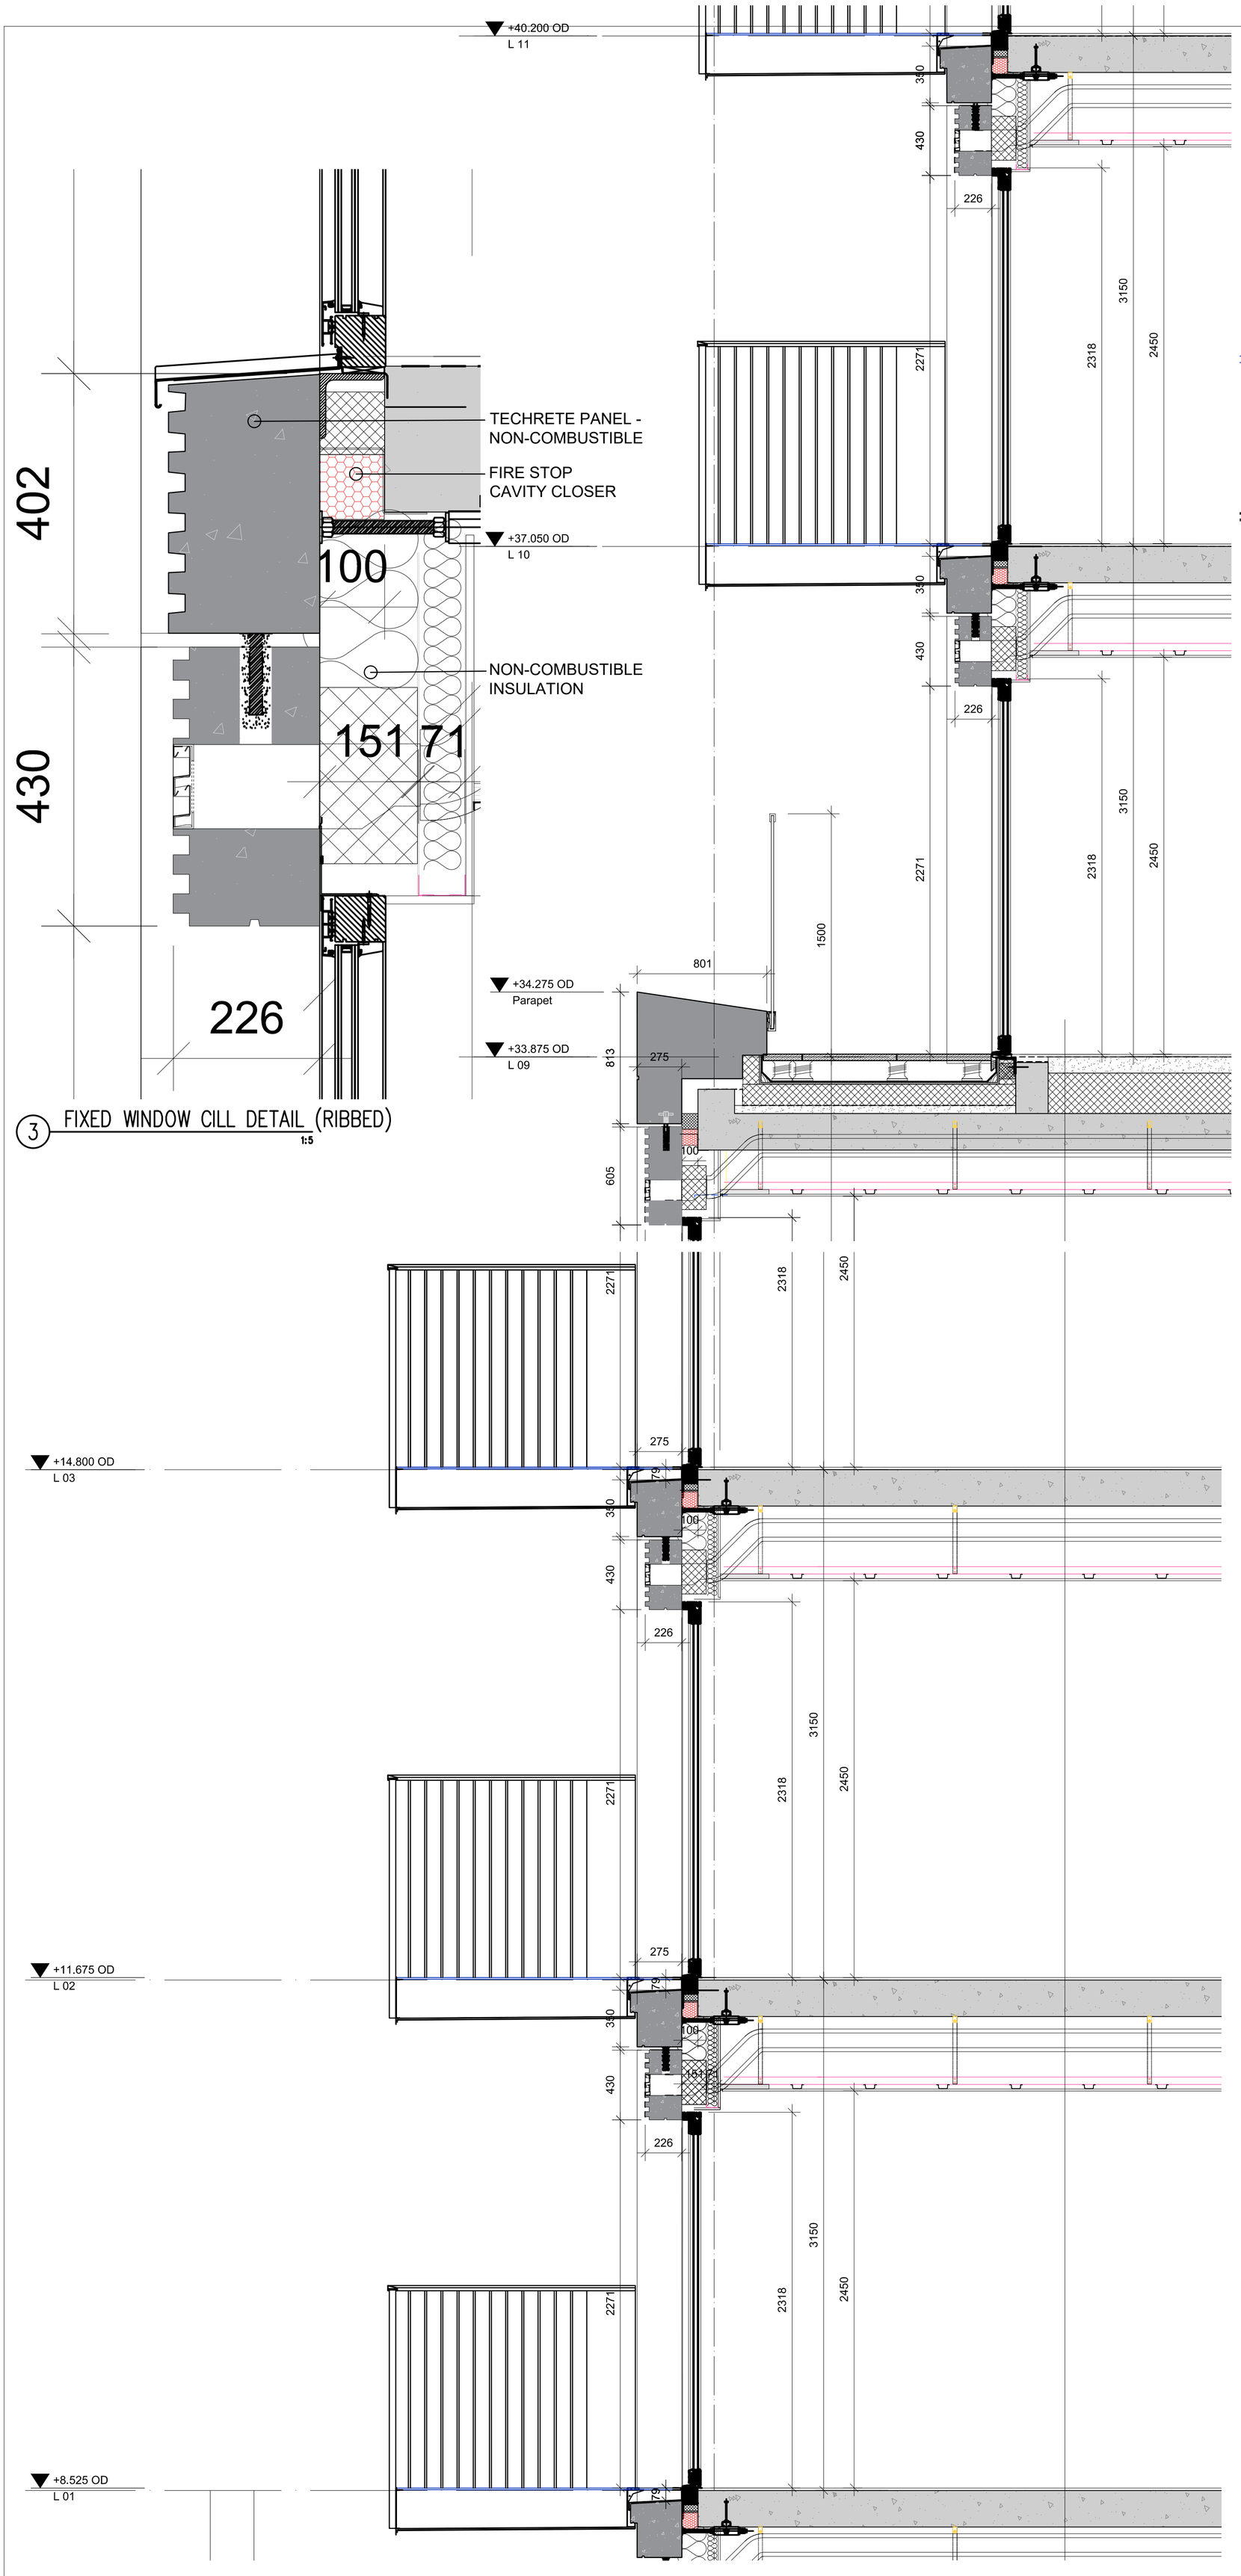

3 FIXED WINDOW CILL DETAIL (RIBBED) 1:5

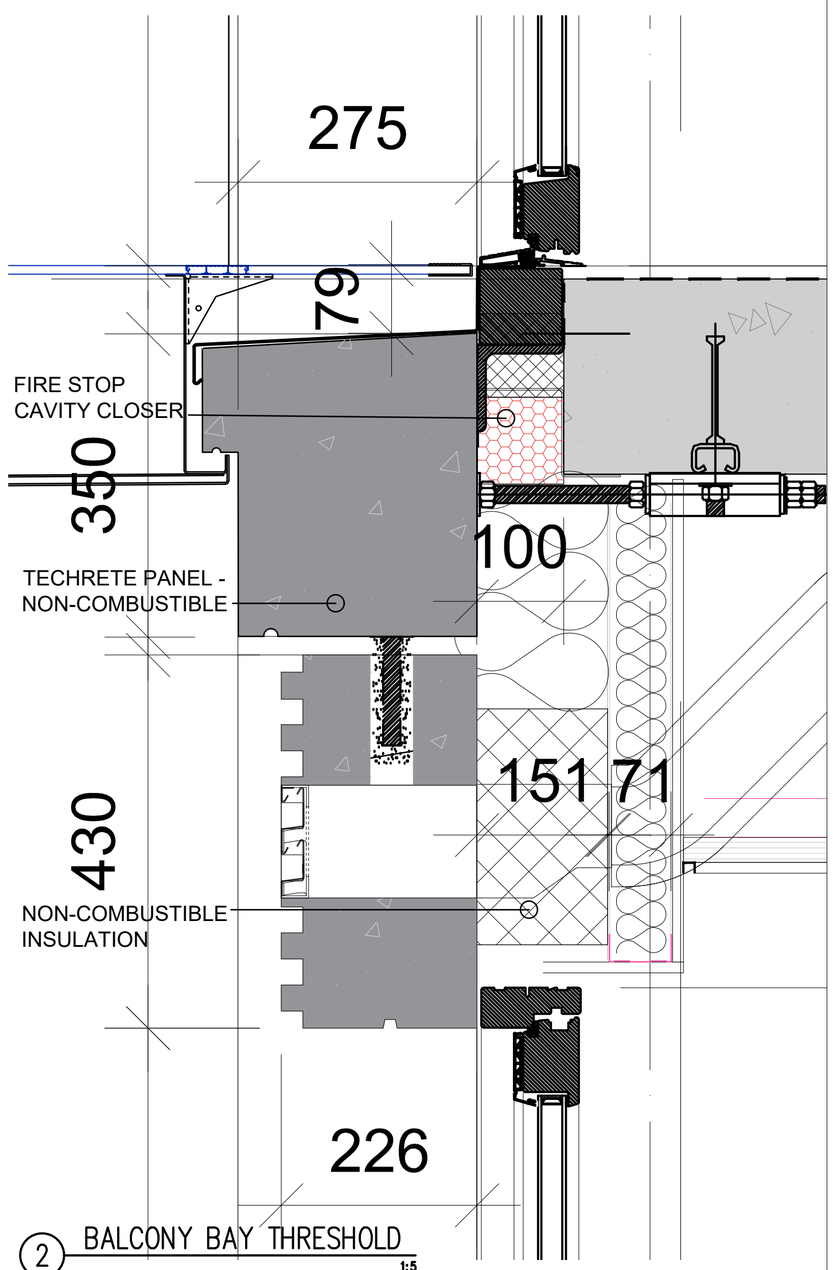

2 BALCONY BAY THRESHOLD 1:5

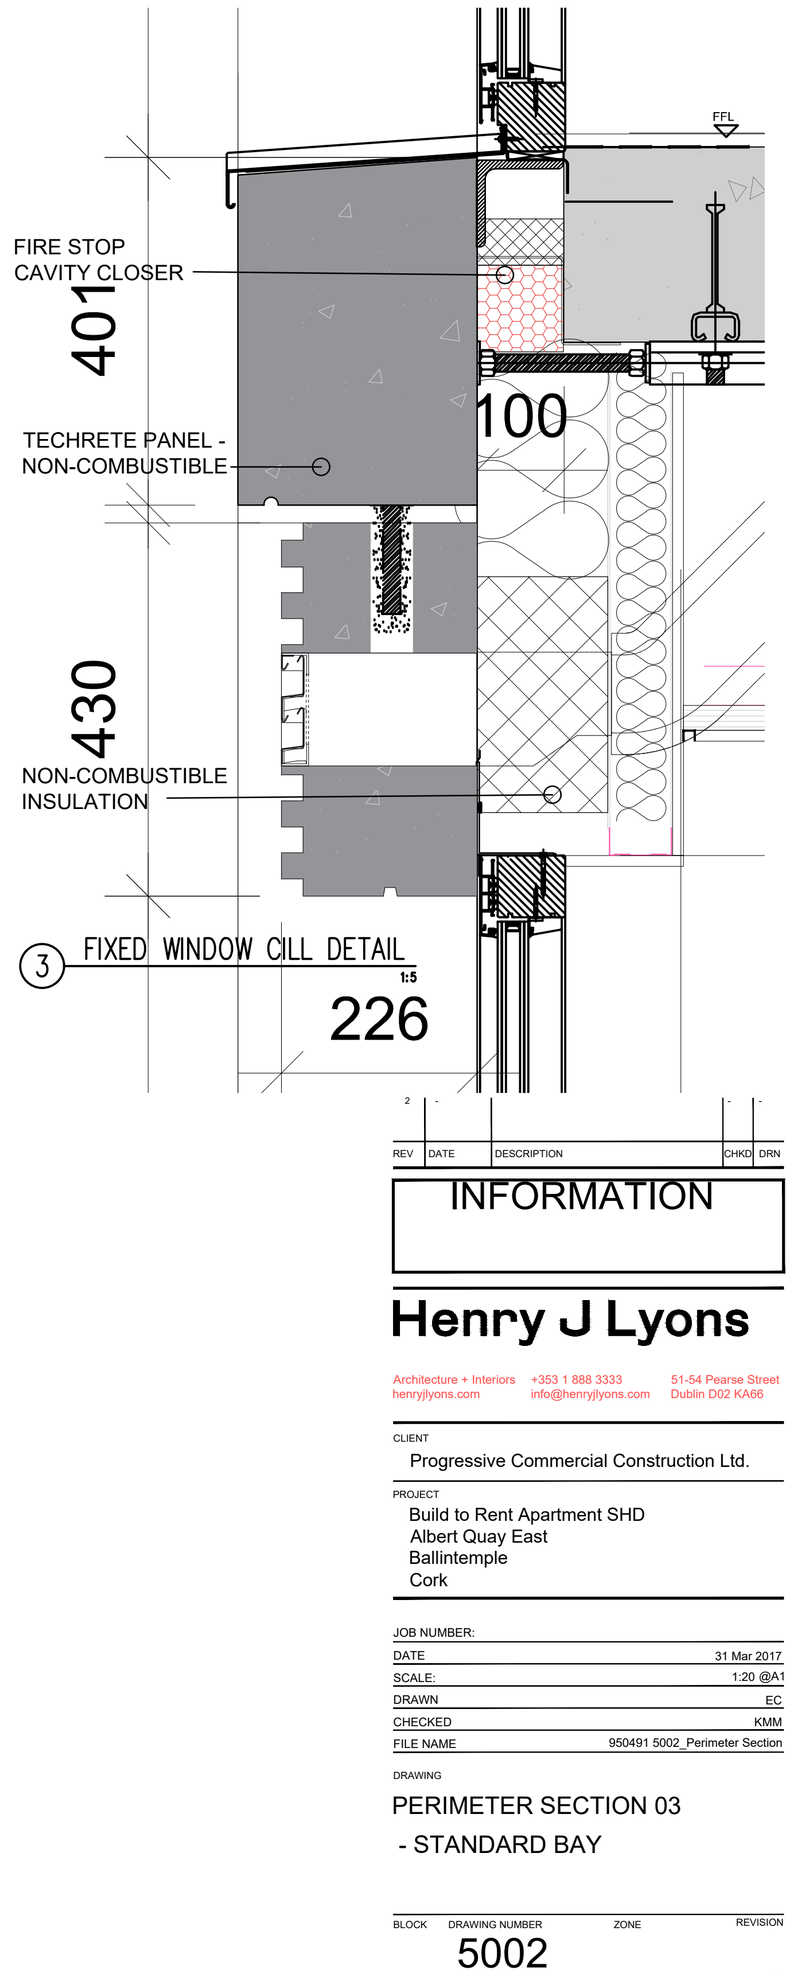

3 FIXED WINDOW CILL DETAIL 1:5

1 BALCONY BAY SECTION 1:20

REV	DATE	DESCRIPTION	CHKD	DRN
2	-		-	-

INFORMATION

Henry J Lyons
Architecture + Interiors +353 1 888 3333 51-54 Pearse Street
henryjlyons.com info@henryjlyons.com Dublin D02 KA66

CLIENT
Progressive Commercial Construction Ltd.

PROJECT
Build to Rent Apartment SHD
Albert Quay East
Ballintemple
Cork

JOB NUMBER:	
DATE	31 Mar 2017
SCALE:	1:20 @A1
DRAWN	EC
CHECKED	KMM
FILE NAME	950491 5002_Perimeter Section

DRAWING
PERIMETER SECTION 03
- STANDARD BAY

BLOCK	DRAWING NUMBER	ZONE	REVISION
	5002		-

© Henry J Lyons

R:\jobs\90-\950491 Project Clover\CAD\Export\02 MSA\20240306_perimeter section, gf plan