ALL DIMENSIONS TO BE CHECKED ON SITE
NO DIMENSIONS TO BE SCALED FROM THIS DRAWING
DRAWING IS TO BE READ IN CONJUNCTION WITH RELEVANT CONSULTANTS DRAWINGS
ALL MEASUREMENTS ARE METRIC. ALL LONGITUDINAL MEASUREMENTS AND SELECTED VERTICAL SEPERATION DISTANCES IN MM (ie 4020). ALL VERTICAL REFERENCE HEIGHTS IN METRES OD (ie +27.600). ALL FFL IN METRES OF (ie +3.800)

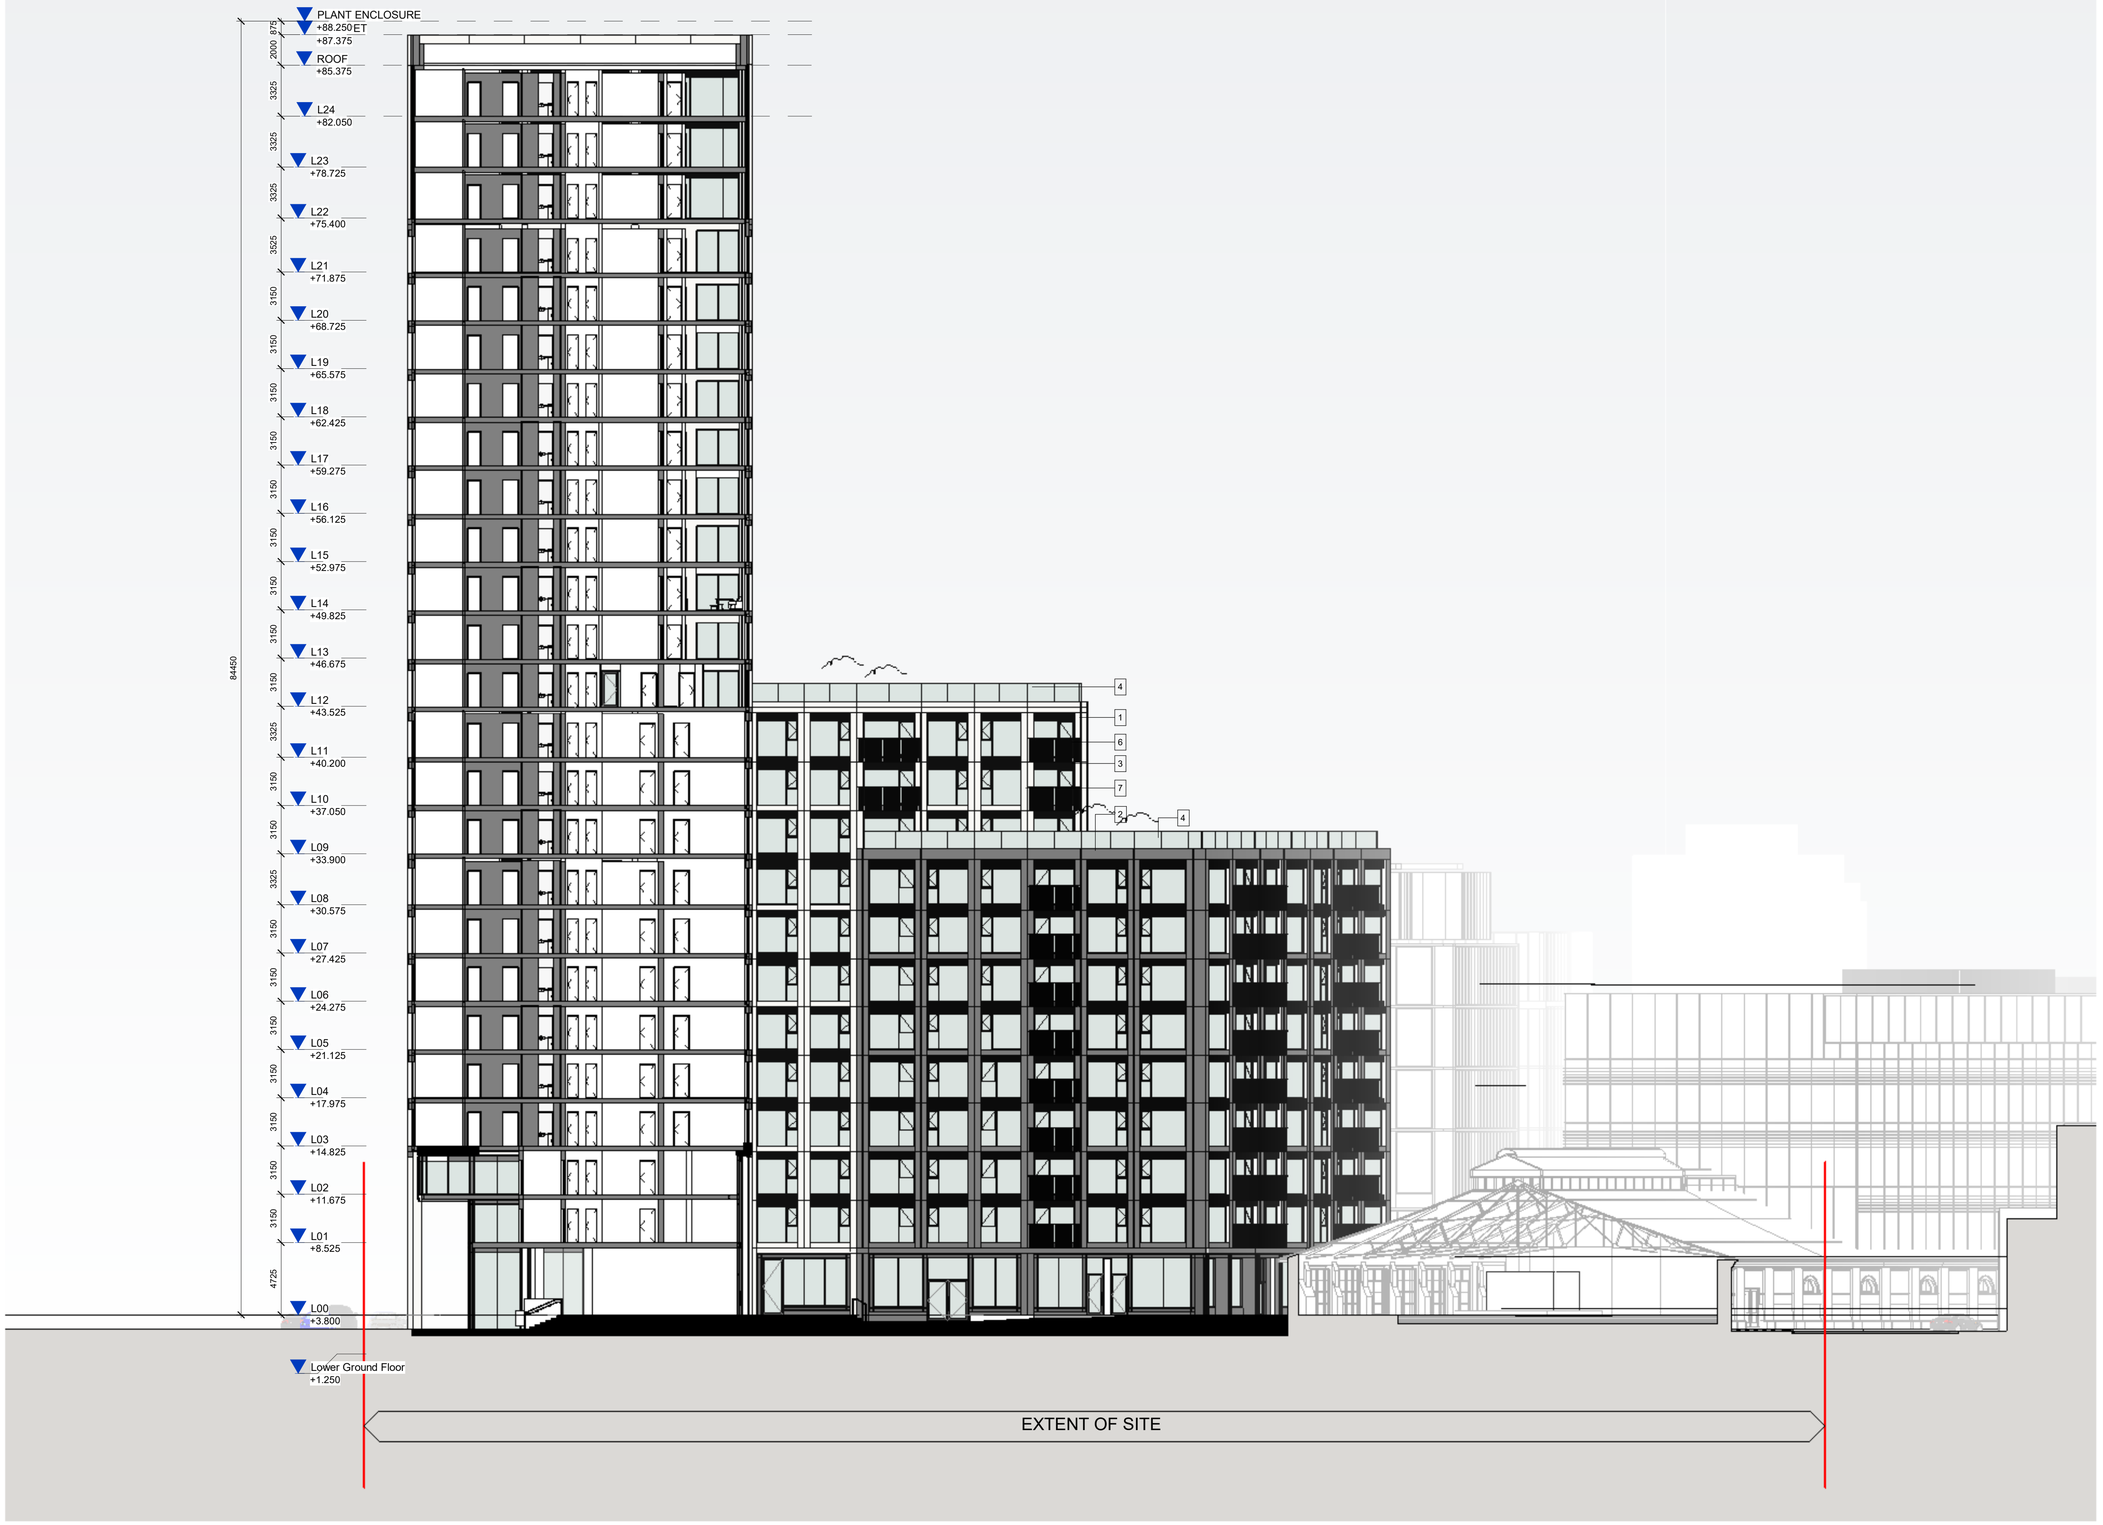

A-A **SECTION A-A**
1 : 200

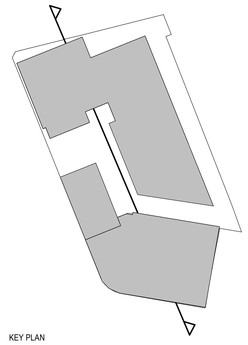

KEY PLAN

MATERIALS LEGEND:

1. WHITE CAST MASONRY / RECONSTITUTED STONE CLADDING
2. GREY CAST MASONRY / RECONSTITUTED STONE CLADDING
3. DARK CAST MASONRY / RECONSTITUTED STONE CLADDING
4. GLASS BALUSTRADE
5. ALUMINIUM FRAMED CURTAIN WALL GLAZING WITH FRAMELESS JOINTS
6. ALUMINIUM FRAMED WINDOW/DOOR TO SELECTED RAL COLOUR
7. BALCONY WITH METAL RAILING BALUSTRADE TO SELECTED RAL COLOUR
8. ALUMINIUM LOUVRED CLADDING TO SELECTED RAL COLOUR

REV	DATE	DESCRIPTION	CKH	DRN
P2	14/06/2024	PLANNING APPLICATION	KMM	DOS
P1	31/10/2023	PRE-PLANNING APPLICATION	KMM	DG

STATUS CODE DESCRIPTION

PLANNING

CLIENT

PROGRESSIVE COMMERCIAL CONSTRUCTION LIMITED

PROJECT

THE RAILYARD APARTMENTS

DRAWING

SECTIONS
SECTION A-A

PROJECT NUMBER	DATE
950491	XX/XX/XX
SCALE@ A1: 1 : 200	DRAWN/CHECKED: DG/ KMM

STATUS CODE:	DRAWING NUMBER	REVISION
P1	AQ2-HJL-ZZ-ZZ-DR-A-P3000	P2

Henry J Lyons

Architecture + Interiors
henryjlyons.com

+353 21 422 2002
infocork@hjlyons.com

16 Lavitt's Quay
Cork T12 ED74