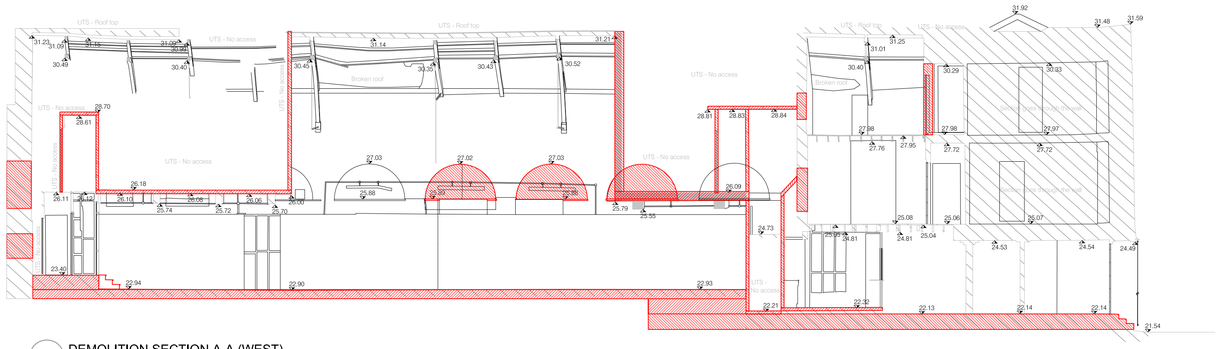

DEMOLITION SECTION A-A (WEST)
1:100

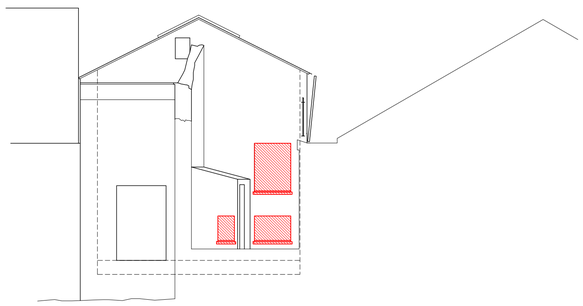

DEMOLITION REAR ELEVATION (SOUTH)
1:100

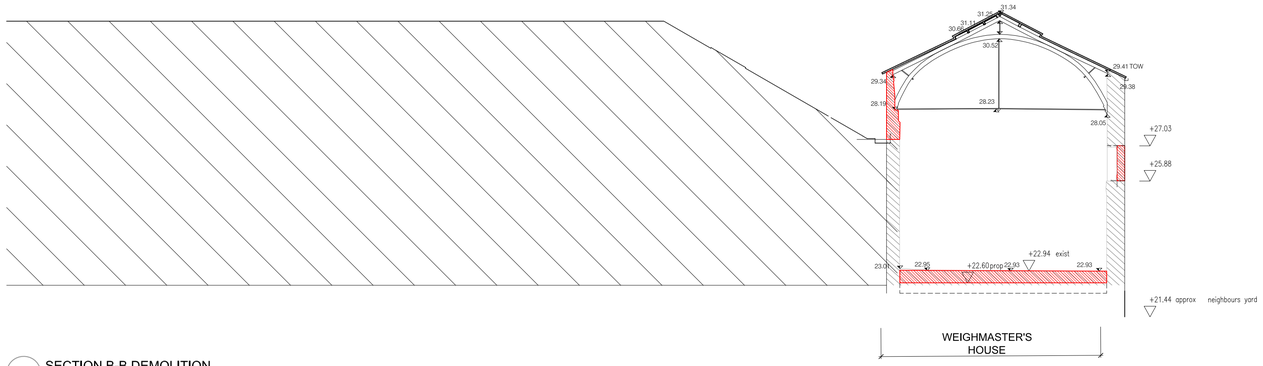

SECTION B-B DEMOLITION
1:100

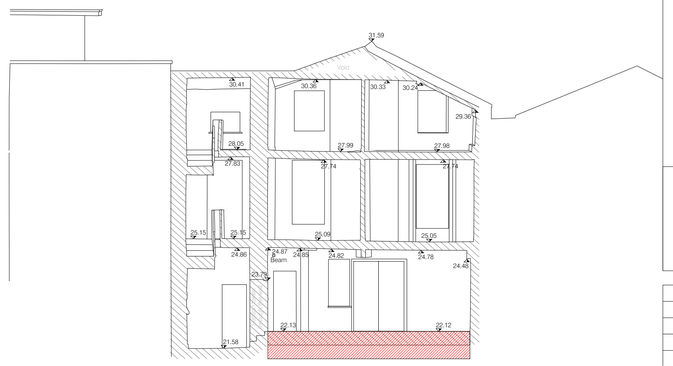

DEMOLITION SECTION D-D
1:100

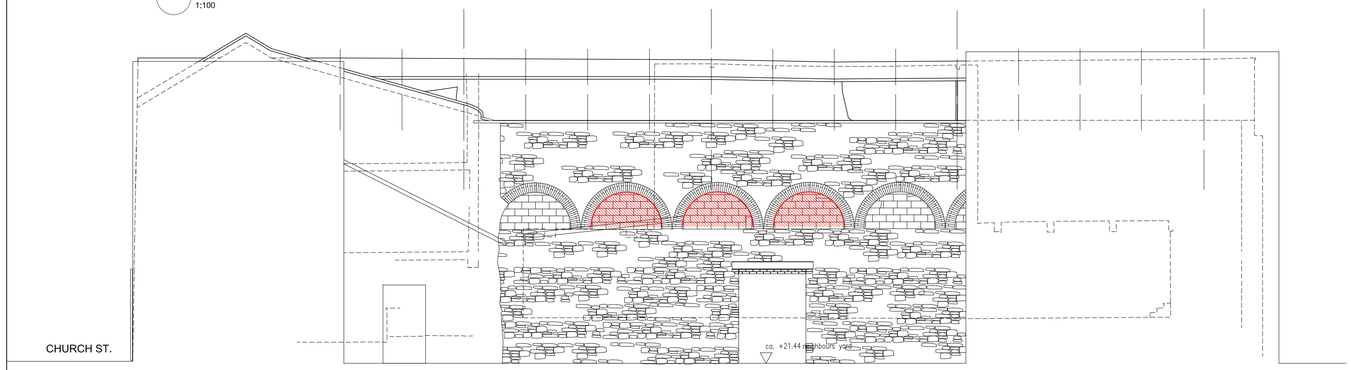

ELEVATION (WEST) DEMOLITION
1:100

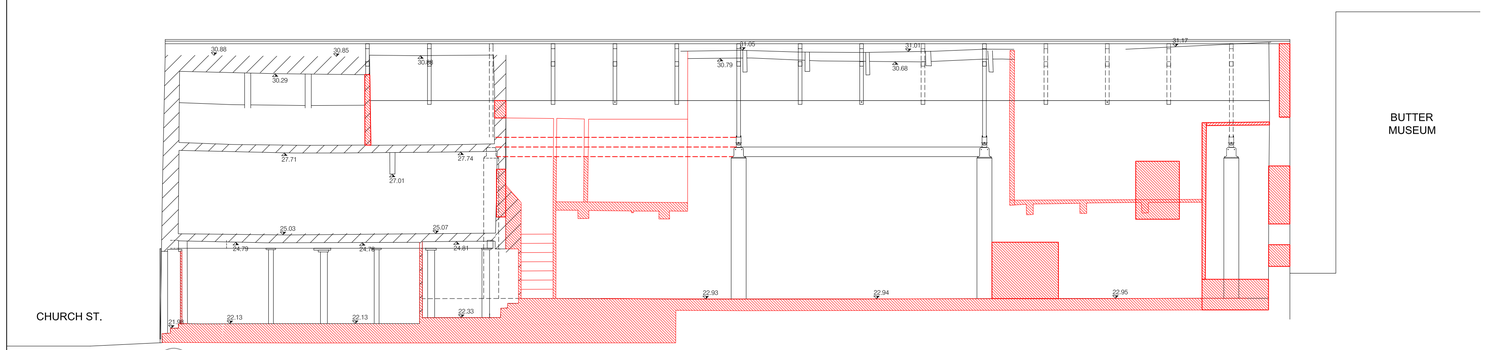

LONG SECTION (EAST) DEMOLITION
1:100

Do not scale from drawings. Use dimensioned figure only.
Contractor to check all dimensions on site.
City Architect to be informed of any discrepancies before work proceeds.

Notes

We are Cork.

CITY NORTHWEST QUARTER REGENERATION

Rev.	Description	Date
	Revisions	

CITY ARCHITECT'S DEPARTMENT

Telephone 021 4924335
Facsimile 021 4924609
E-mail city_architect@corkcity.ie

MAIREAD POWER, A / CITY ARCHITECT,
CORK CITY COUNCIL, CITY HALL, CORK, T12 T997

Team Leader	-
Project Architects	
Project Technicians	
Project Supervisor	
Quantity Surveyor	
Civil/Structural Consultant	
M & E Consultant	
Landscape Architect	
Fire Consultant	

Title

DEMOLTION EXISTING ELEVATIONS & SECTIONS

Scale	1:100 @ A1
Date	NOV 2024
Drawn By	AD,BC
Checked By	COB

Plotfiles Ref.
H:\1. PROJECTS\CIVIC\Corp Affairs PROJECTS\Weighmaster's House\CAD

Drawing No.		Status	Rev.
WMH-XXX-ZZZ-DR-CCiC-AR	1501	PART 8	0

Project
WEIGHMASTER'S HOUSE