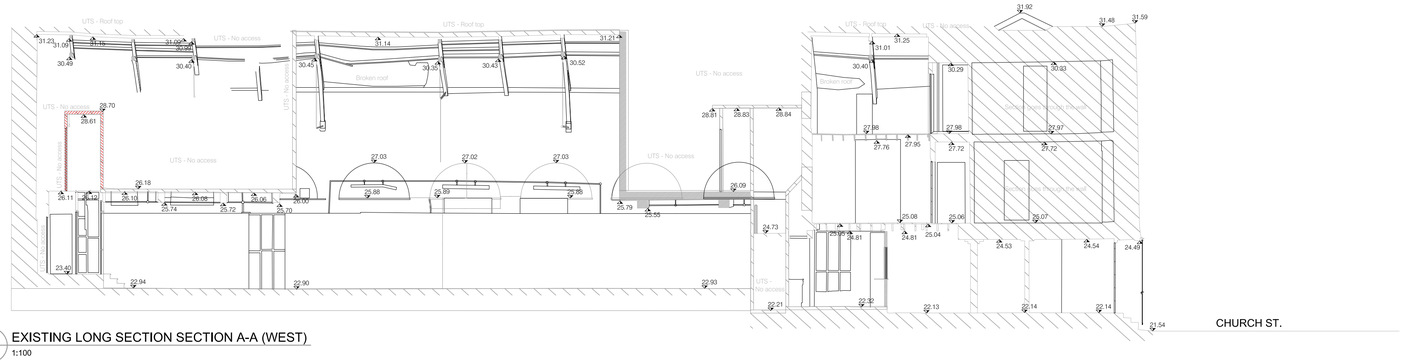

EXISTING LONG SECTION SECTION A-A (WEST)
1:100

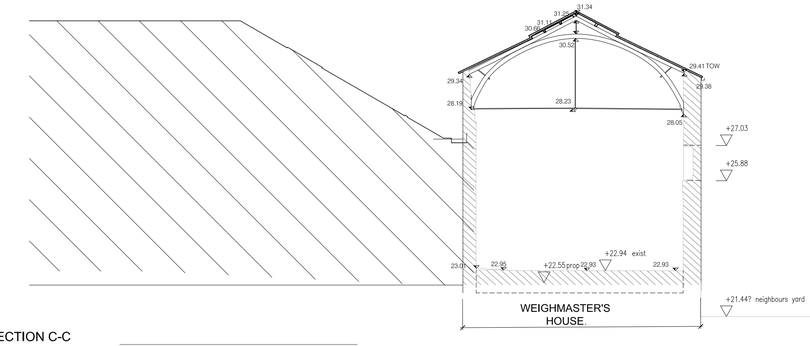

EXISTING SECTION C-C
1:100

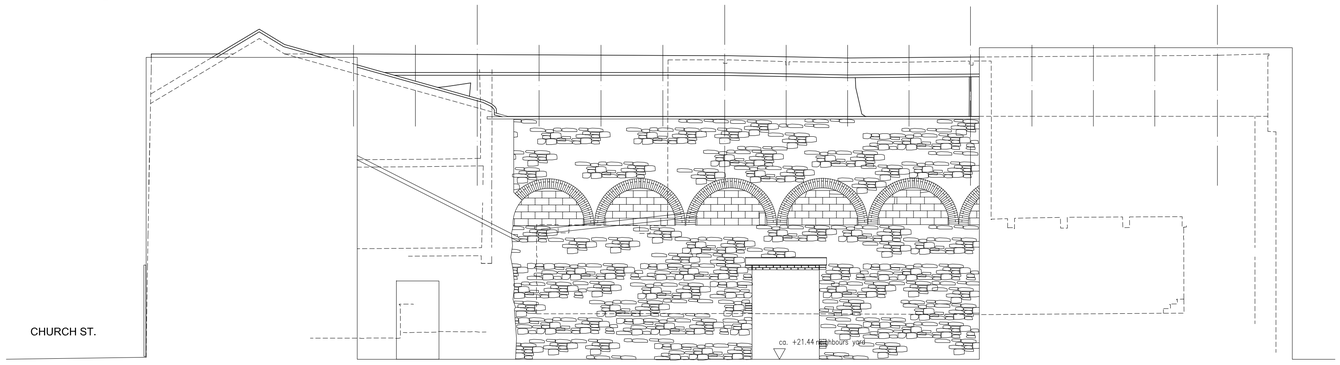

EXISTING ELEVATION (WEST)
1:100

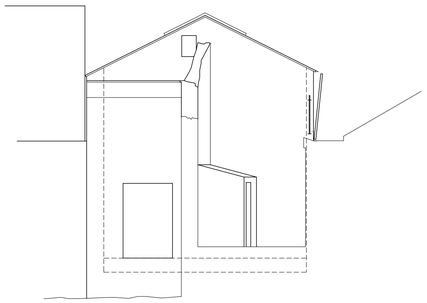

EXISTING REAR ELEVATION (SOUTH)
1:100

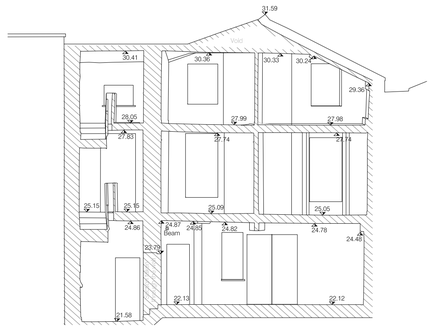

EXISTING SECTION D-D
1:100

Do not scale from drawings. Use dimensioned figure only.
Contractor to check all dimensions on site.
City Architect to be informed of any discrepancies before work proceeds.

Notes

We are Cork.

CITY NORTHWEST QUARTER REGENERATION

Rev.	Description	Date

Revisions

CITY ARCHITECT'S DEPARTMENT

Telephone 021 4924335
Facsimile 021 4924609
E-mail city_architect@corkcity.ie

MAIREAD POWER, A / CITY ARCHITECT,
CORK CITY COUNCIL, CITY HALL, CORK, T12 T997

Team Leader -
Project Architects
Project Technicians
Project Supervisor
Quantity Surveyor
Civil/Structural Consultant
M & E Consultant
Landscape Architect
Fire Consultant

Title

EXISTING ELEVATIONS & SECTIONS

Scale 1:100 @ A1
Date NOV 2024
Drawn By AD,BC
Checked By COB

Plotfiles Ref.
H:\1. PROJECTS\CIVIC\Corp Affairs PROJECTS\Weighmaster's House\CAD

Drawing No.		Status	Rev.
WMH-XXX-ZZZ-DR-CCiC-AR	2501	PART 8	0

Project
WEIGHMASTER'S HOUSE