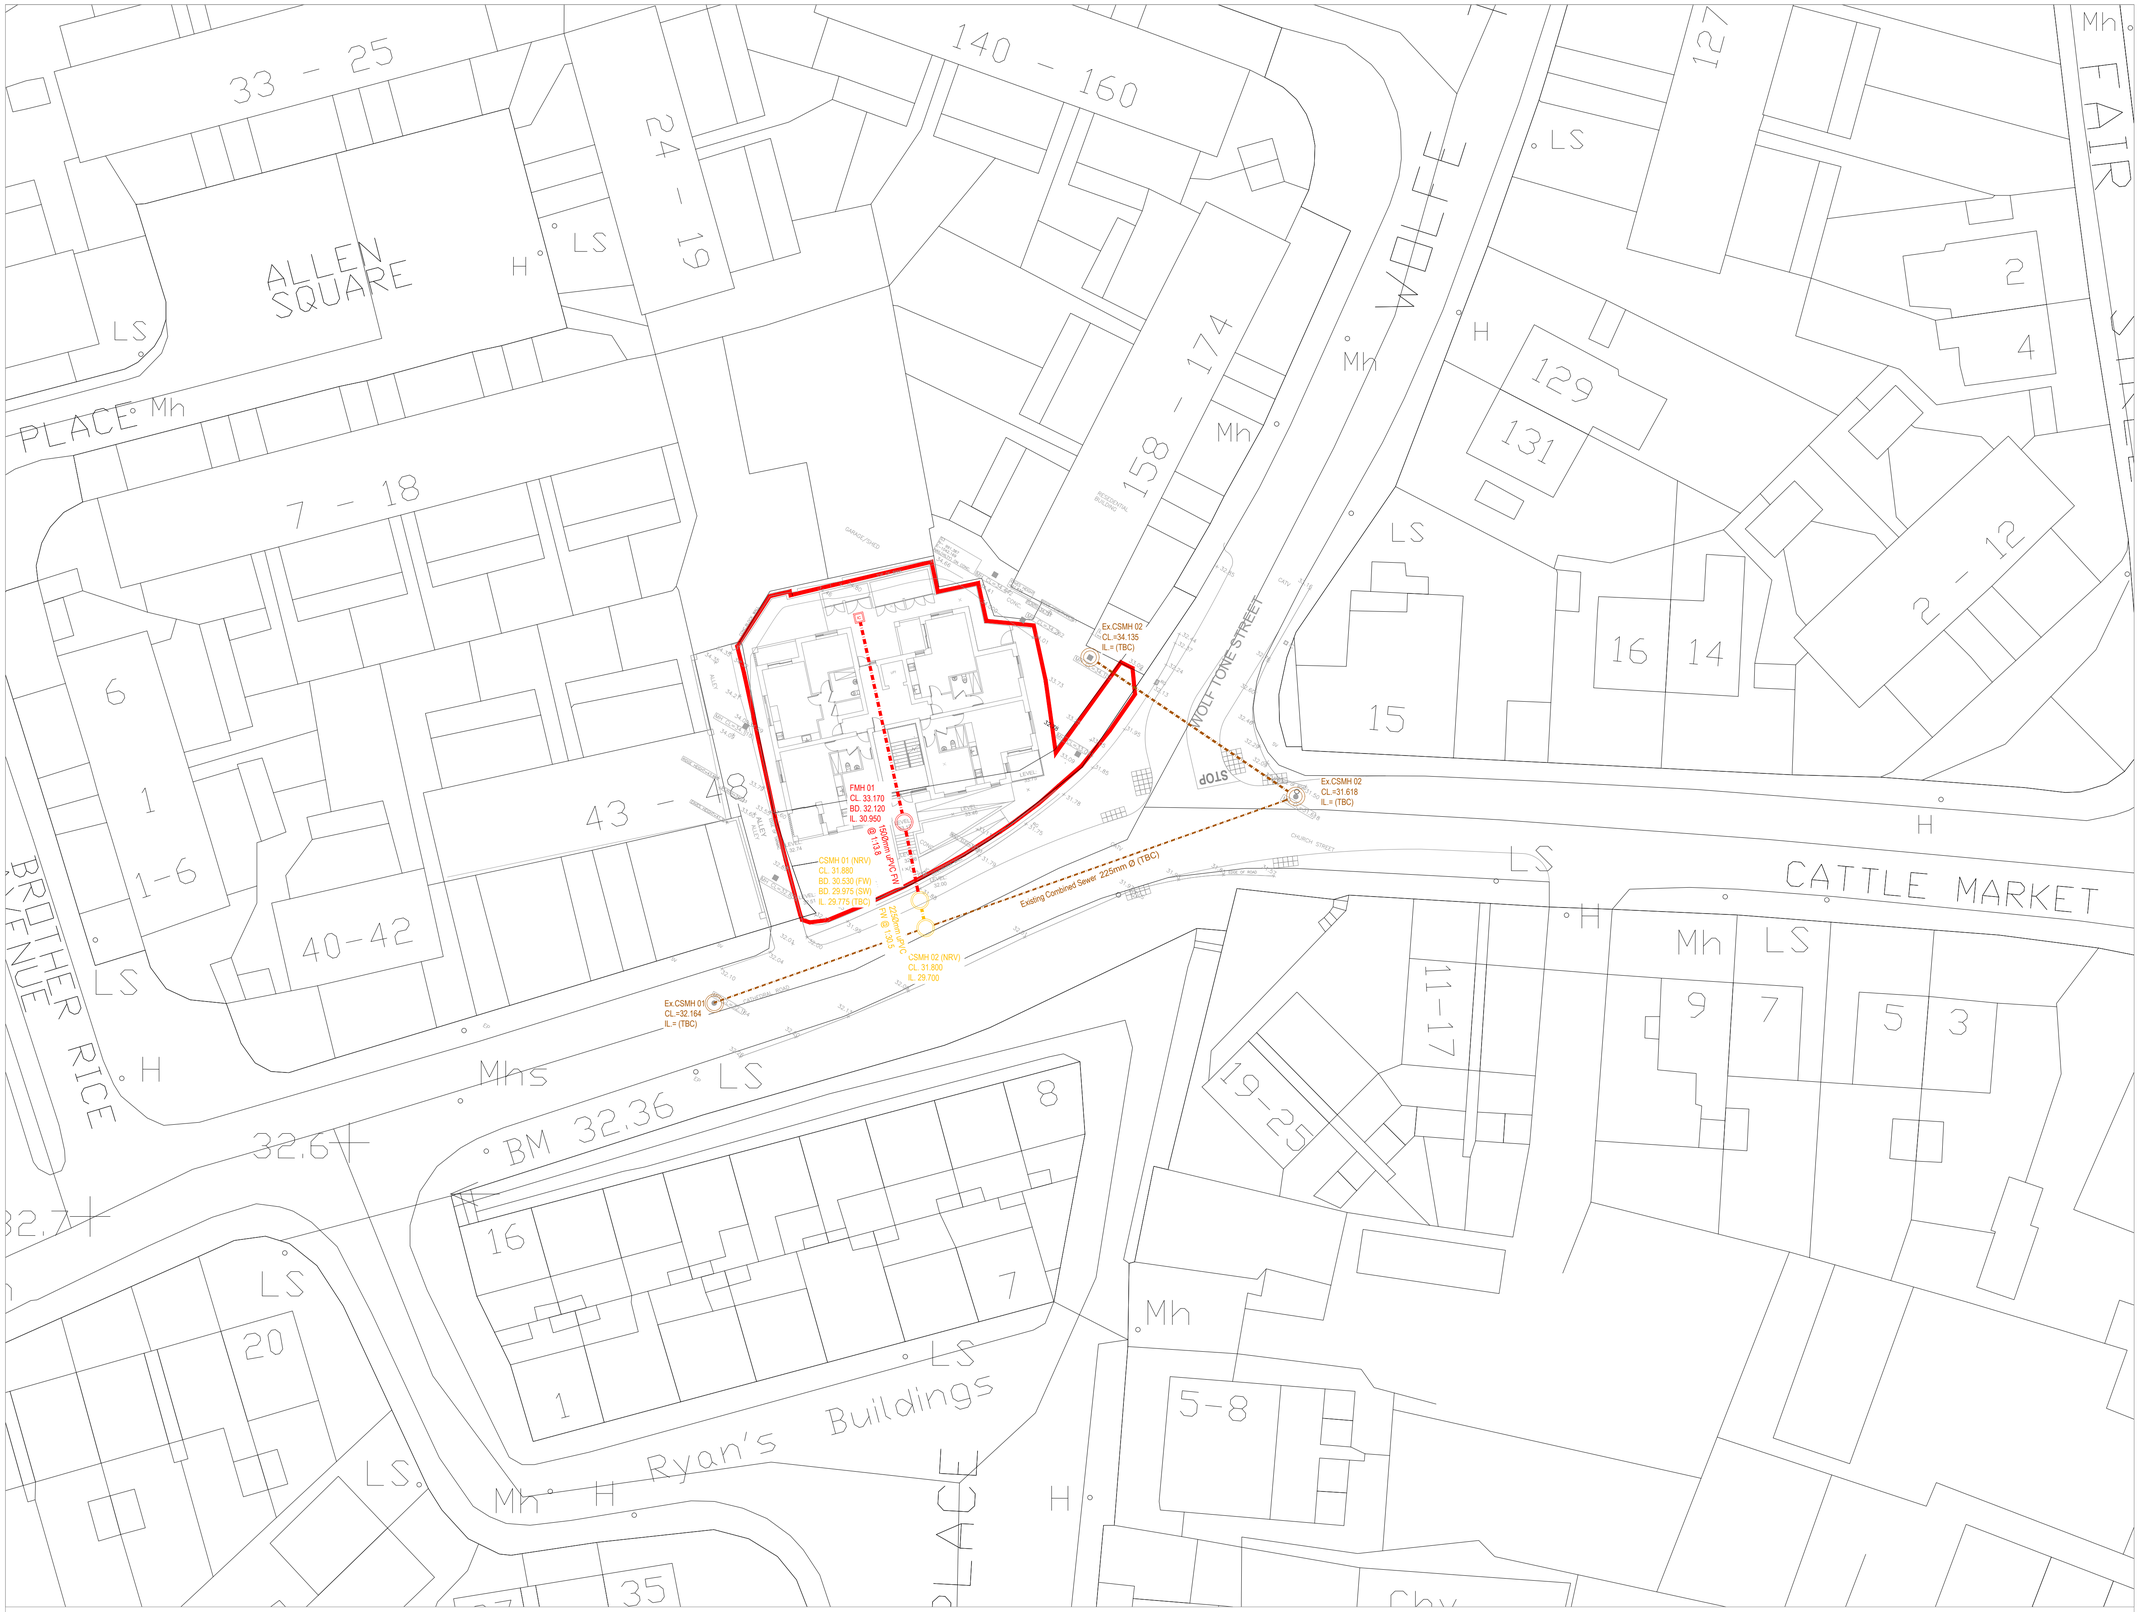

PROPOSED WASTEWATER DRAINAGE LAYOUT

Scale 1:250 (A1) / 1:500 (A3)

LEGEND:

DENOTES PLANNING BOUNDARY

CIVIL LEGEND

- Ex. WATERMAIN
- IW APPROVED WATERMAIN 110MMØ HDPE
- PROPOSED COMBINED
- Ex. COMBINED SEWER
- PROPOSED WASTEWATER
- PROPSOED STORMWATER
- ATTENUATION TANK
- PERMEABLE PAVING
- TREE PIT
- RAIN GARDEN
- SLUICE VALVE (SV)
- FIRE HYDRANT (FH)
- METER BOX / MANIFOLD
- INSPECTION CHAMBER (IC)
- ACCESS JUNCTION (AJ)

Rev	Sts.	Description	Date
P01	S2	Issue for Planning	25.09.25

MMOS
MURPHY · MATSON · O'SULLIVAN
CONSULTING CIVIL & STRUCTURAL ENGINEERS
The Chapel, Blackrock House, Blackrock Road, Cork.
Tel : 353 21 4317608

PROJECT
Proposed Residential Development at 49/50 Old Market Place, Cork

CLIENT
HRP Construction

TITLE
Proposed Wastewater Drainage Layout Plan

DRAWN BY	CHECKED BY	APPROVED
KC	PM	PM

SCALE	PROJECT NUMBER
As Shown	21021

DOCUMENT REFERENCE
21021-MMS-ZZ-ST-DR-C-10003

STATUS: S2

REV: P01

PROJECT-ORIGINATOR-ZONE-LEVEL-TYPE-DICIPLINE-NUMBER