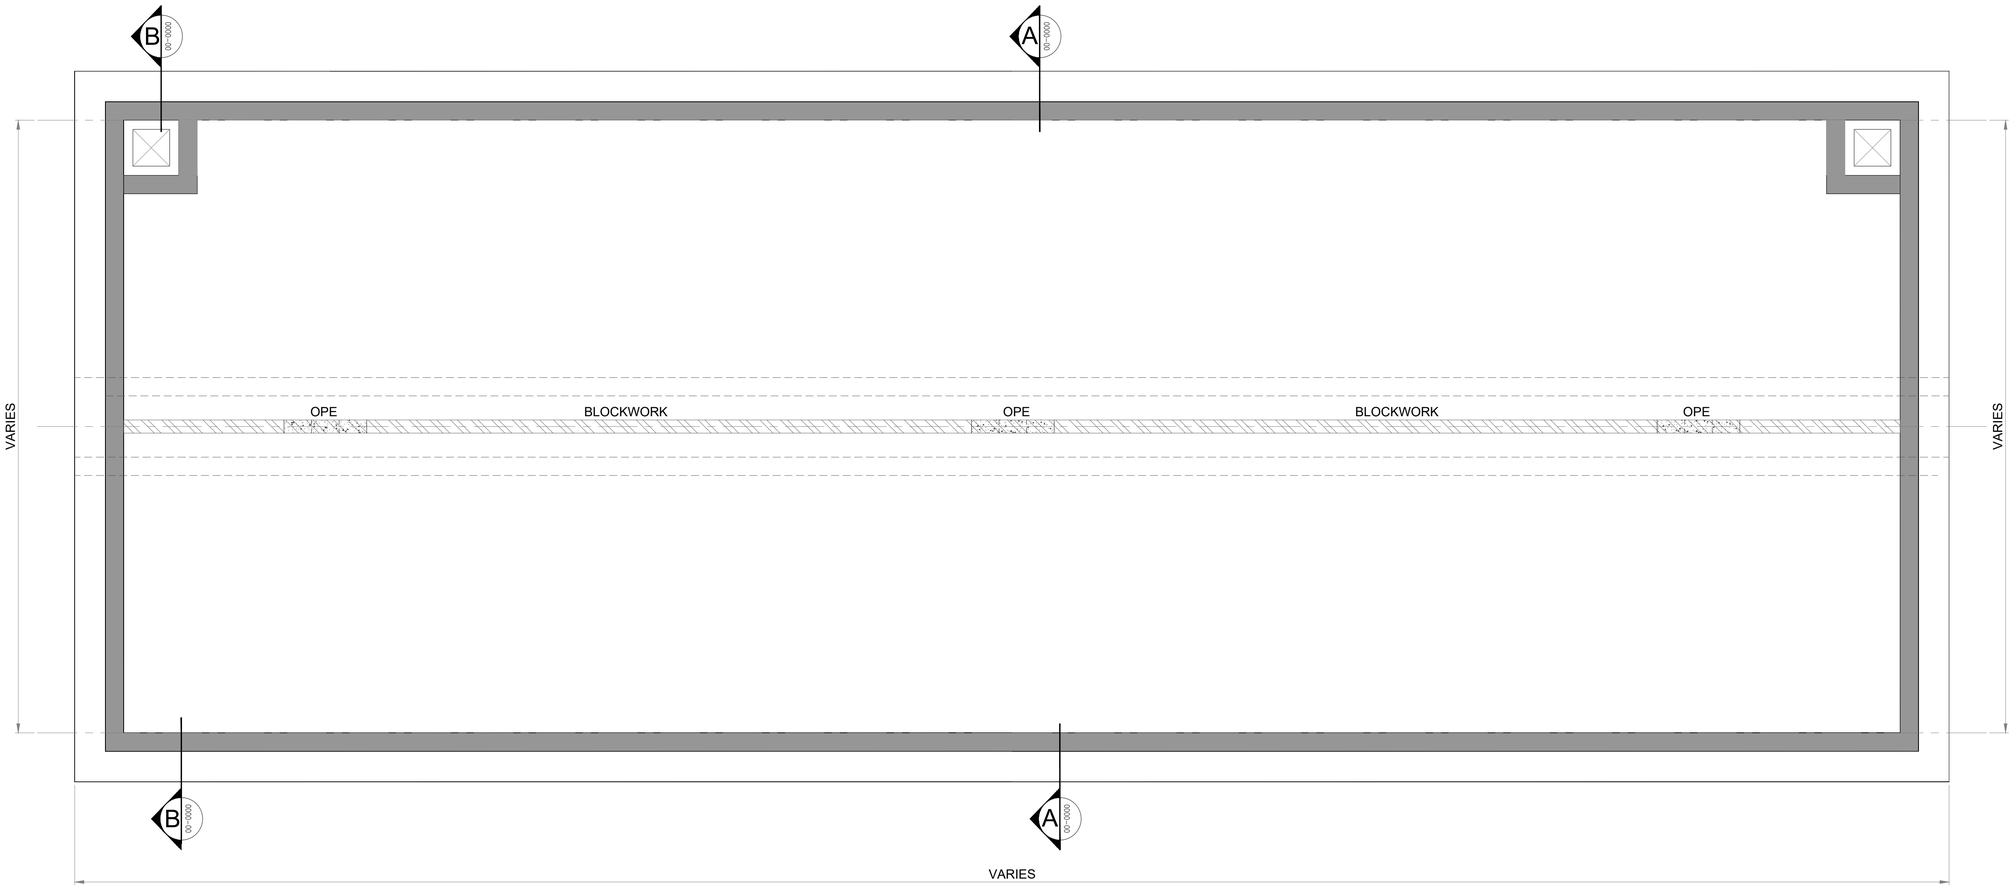

ATTENUATION TANK PLAN

Scale 1:50

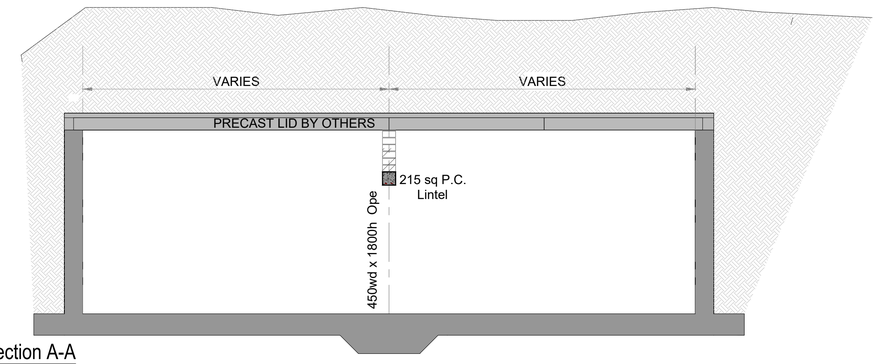

Section A-A

Scale 1:50

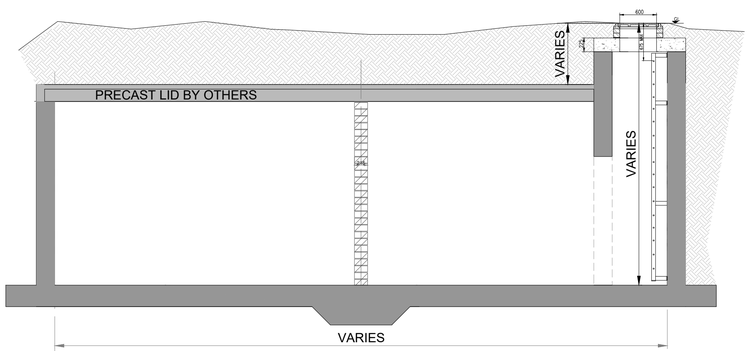

Section B-B

Scale 1:50

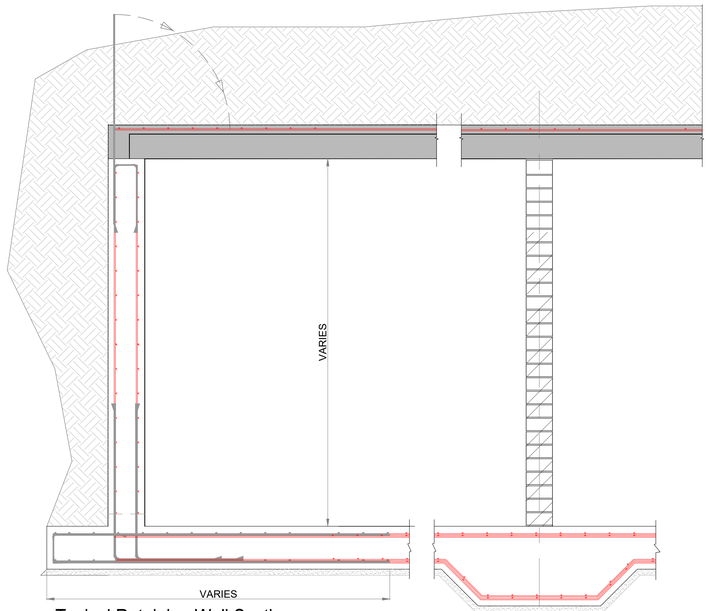

Typical Retaining Wall Section

Scale 1:25

GENERAL NOTES:

1. THIS DRAWING IS FOR REBAR PLACEMENT PURPOSES ONLY AND IS TO BE READ IN CONJUNCTION WITH ALL OTHER RELEVANT MMOS GENERAL ARRANGEMENT DRAWINGS. THIS DRAWING IS ALSO TO BE READ IN CONJUNCTION WITH ALL OTHER RELEVANT M&E, ARCHITECTURAL & SUB-CONTRACTOR DRAWINGS.

2. REFER TO ARCHITECTS DRAWINGS FOR SET-OUT OF ALL RC ELEMENTS

R.C NOTES:

1. ALL CONCRETE TO BE GRADE C35/45

2. ALL REBAR TO BE GRADE B500B.

3. CONCRETE COVER : 50mm BTM / 50mm ALL OTHER FACES U.N.O.

4. TO BE READ IN CONJUNCTION WITH BENDING SCHEDULE 23141-MMS-ZZ-ST- DR-C-10002

5. REFER TO STORMWATER PLAN (DR-C-10002) FOR ATTENUATION TANK LOCATION

Rev	Sts	Description	Date
P01	S2	Issued For Information	05.02.26

MMOS
MURPHY · MATSON · O'SULLIVAN
CONSULTING CIVIL & STRUCTURAL ENGINEERS
The Chapel,
Blackrock House,
Blackrock Road
Cork, T12 KRK7
Tel : 353 21 4317608

PROJECT
Proposed Residential Development at Blarney, Co. Cork.

CLIENT
HRP Construction

TITLE
Typical Concrete Attenuation Tank

DRAWN BY	CHECKED BY	APPROVED BY
A.N.	S.L.	P.M.

SCALE	PROJECT NUMBER
As Shown	23141

DOCUMENT REFERENCE
23141-MMS-ST-ZZ-DR-SR-12000

STATUS: S2

REV: P01

PROJECT-ORIGINATOR-ZONE-LEVEL-TYPE-DICIPLINE-NUMBER