DO NOT SCALE

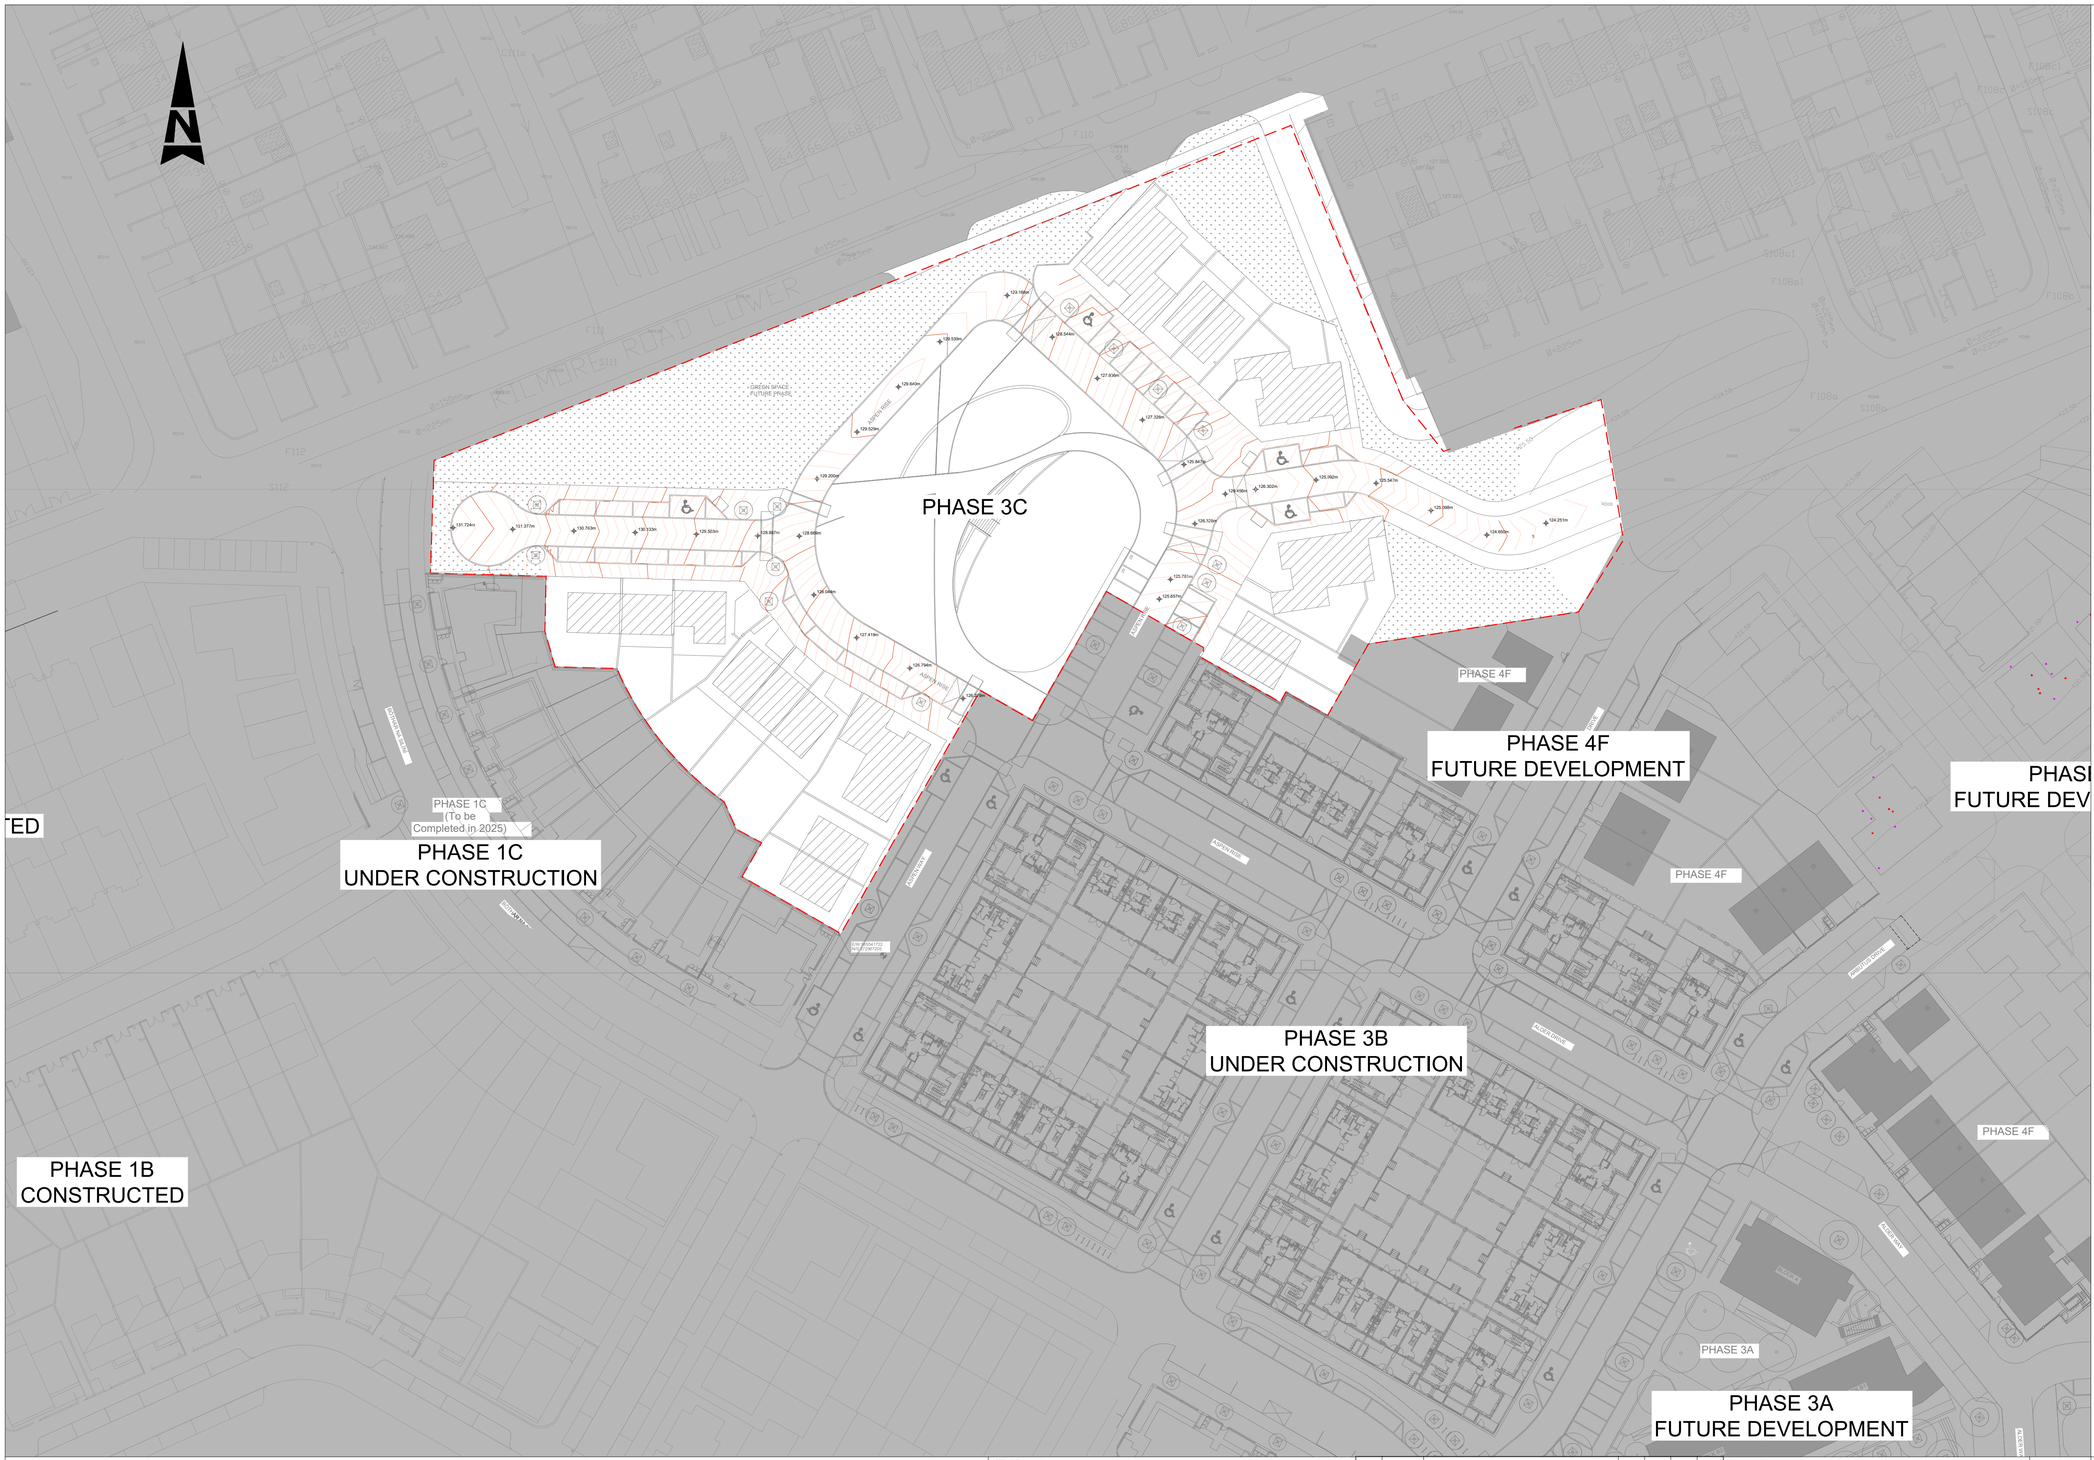

LEGEND:

- PHASE BOUNDARY
- 125.992m PROPOSED LEVEL
- MAJOR CONTOUR (0.5m INTERVAL)
- MINOR CONTOUR (0.1m INTERVAL)

GENERAL NOTES

1. ALL DIMENSIONS ARE IN MILLIMETRES UNLESS NOTED OTHERWISE
2. ONLY WRITTEN DIMENSIONS SHALL BE USED. NO DIMENSIONS SHALL BE SCALED FROM THE DRAWINGS
3. ALL LEVELS ARE IN METRES AND ARE TO MALIN HEAD DATUM
4. ALL COORDINATES ARE IN METRES AND ARE TO IRISH TRANSVERSE MERCATOR
5. DRAWINGS ARE TO BE READ IN CONJUNCTION WITH THE SPECIFICATION

KEY PLAN

Rev.	Date	Description	By	Rev'd	Chk'd	App'd
C01	08.04.26	ISSUED FOR PLANNING	AF	PP	MB	MOS
C00	27.03.26	ISSUED FOR PLANNING	AF	PP	MB	MOS

Drawing Status: FOR PLANNING

Suitability: A2

AtkinsRéalis

DUBLIN | CORK | GALWAY | DUNDALK

ATKINS HOUSE,150 AIRSIDE BUSINESS PARK,
SWORDS, DUBLIN, K67 K5W4.
Tel : +353 1 810 8000 Email : info.ie@atkinsréalis.com

Client: CORK CITY COUNCIL

Project Title: CNWQR - PHASE 3C

Drawing Title: PHASE 3C PROPOSED ROAD LEVELS

Scale	Drawn	Checked	Reviewed	Authorised
1:500	Af	pp	MB	MOS
Original Size: A1	Date: 27.03.26	Date: 27.03.26	Date: 27.03.26	Date: 27.03.26

Drawing Number: P3C-ZZZ-ZZZ-DR-ATK-CE-950710

Revision: C01

Atkins Project Number: 100119710

P:\ECWA\datastore\0119710\6 Dwgs-Graphics\62_P3C\61 AutoCad\P3C-ZZZ-ZZZ-DR-ATK-CE-950710.dwg

(C) ORDNANCE SURVEY IRELAND LICENSE NR.AR 0082525.
ORDNANCE SURVEY IRELAND & GOVERNMENT OF IRELAND

ATKINSREALIS WILL NOT BE HELD LIABLE FOR THE USE OF THIS DATA ON ANY PROJECT OTHER THAN THE PROJECT: