NOTE:
- DO NOT SCALE. USE FIGURED DIMENSIONS ONLY
- THIS DRAWING IS TO BE READ IN CONJUNCTION WITH ALL RELEVANT SPECIFICATIONS AND DRAWINGS.
- ALL DIMENSIONS TO BE CHECKED ON SITE.
- IN THE EVENT OF ANY DISCREPANCIES BETWEEN DRAWINGS THE CONTRACTOR IS TO INFORM THE ARCHITECT IMMEDIATELY

REV	DATE	DESCRIPTION	ISSUED BY
1	21.11.23	Issue for Review	
2	05.03.24	Pre-Part 8 Response_240305	
3	27.09.24	Part 8 Planning Application	
4	26.06.26	Part 8 Planning Application	

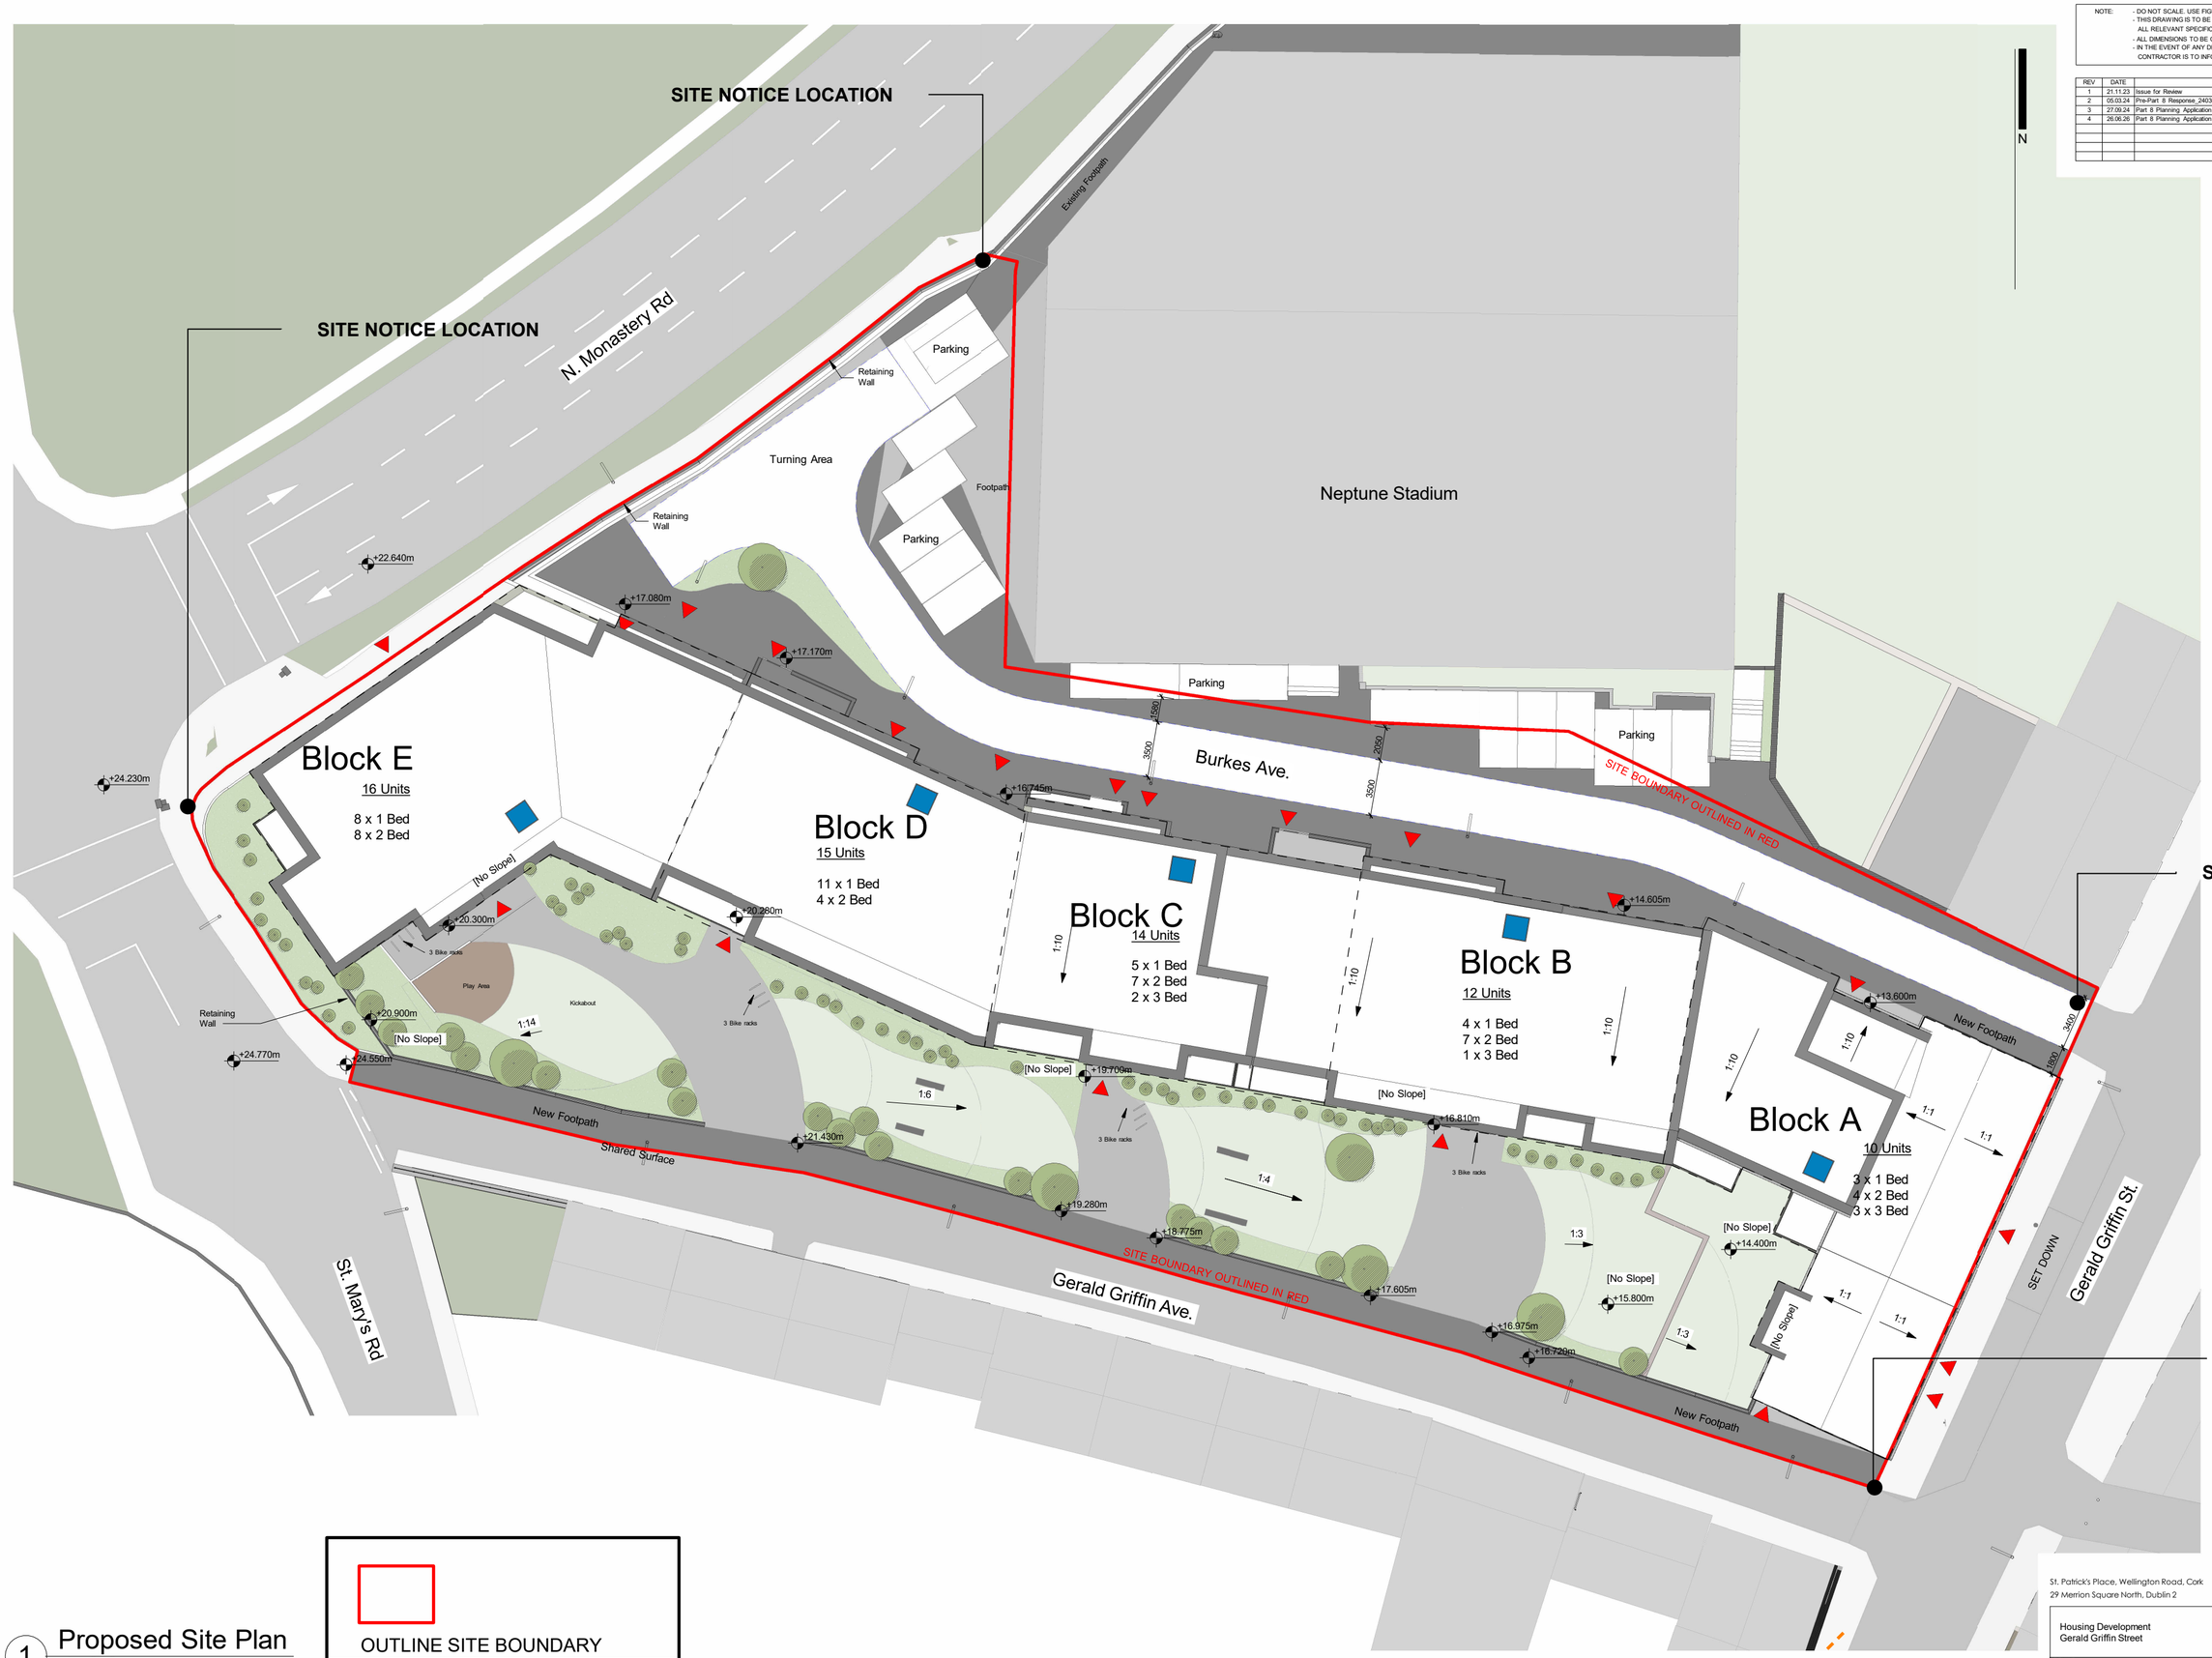

1 Proposed Site Plan
1 : 200

OUTLINE SITE BOUNDARY

WILSON ARCHITECTURE
OMM|W

St. Patrick's Place, Wellington Road, Cork
29 Merrion Square North, Dublin 2

t +353 (0)21 4555255
t +353 (0)1 6601866

info@wilsonarchitecture.ie
www.wilsonarchitecture.ie

Housing Development Gerald Griffin Street						Proposed Site Plan
FILE NAME	STATUS	REVISION	JOB NO	DRAWN	CHECKED	SCALE @ A1
GGS-WIL-ZZ-ST-DR-A-0150	S0	P01	2236	SC	MR	1 : 200

© COPYRIGHT This drawing or design may not be reproduced without permission.