
SECTION 38 PLANNING

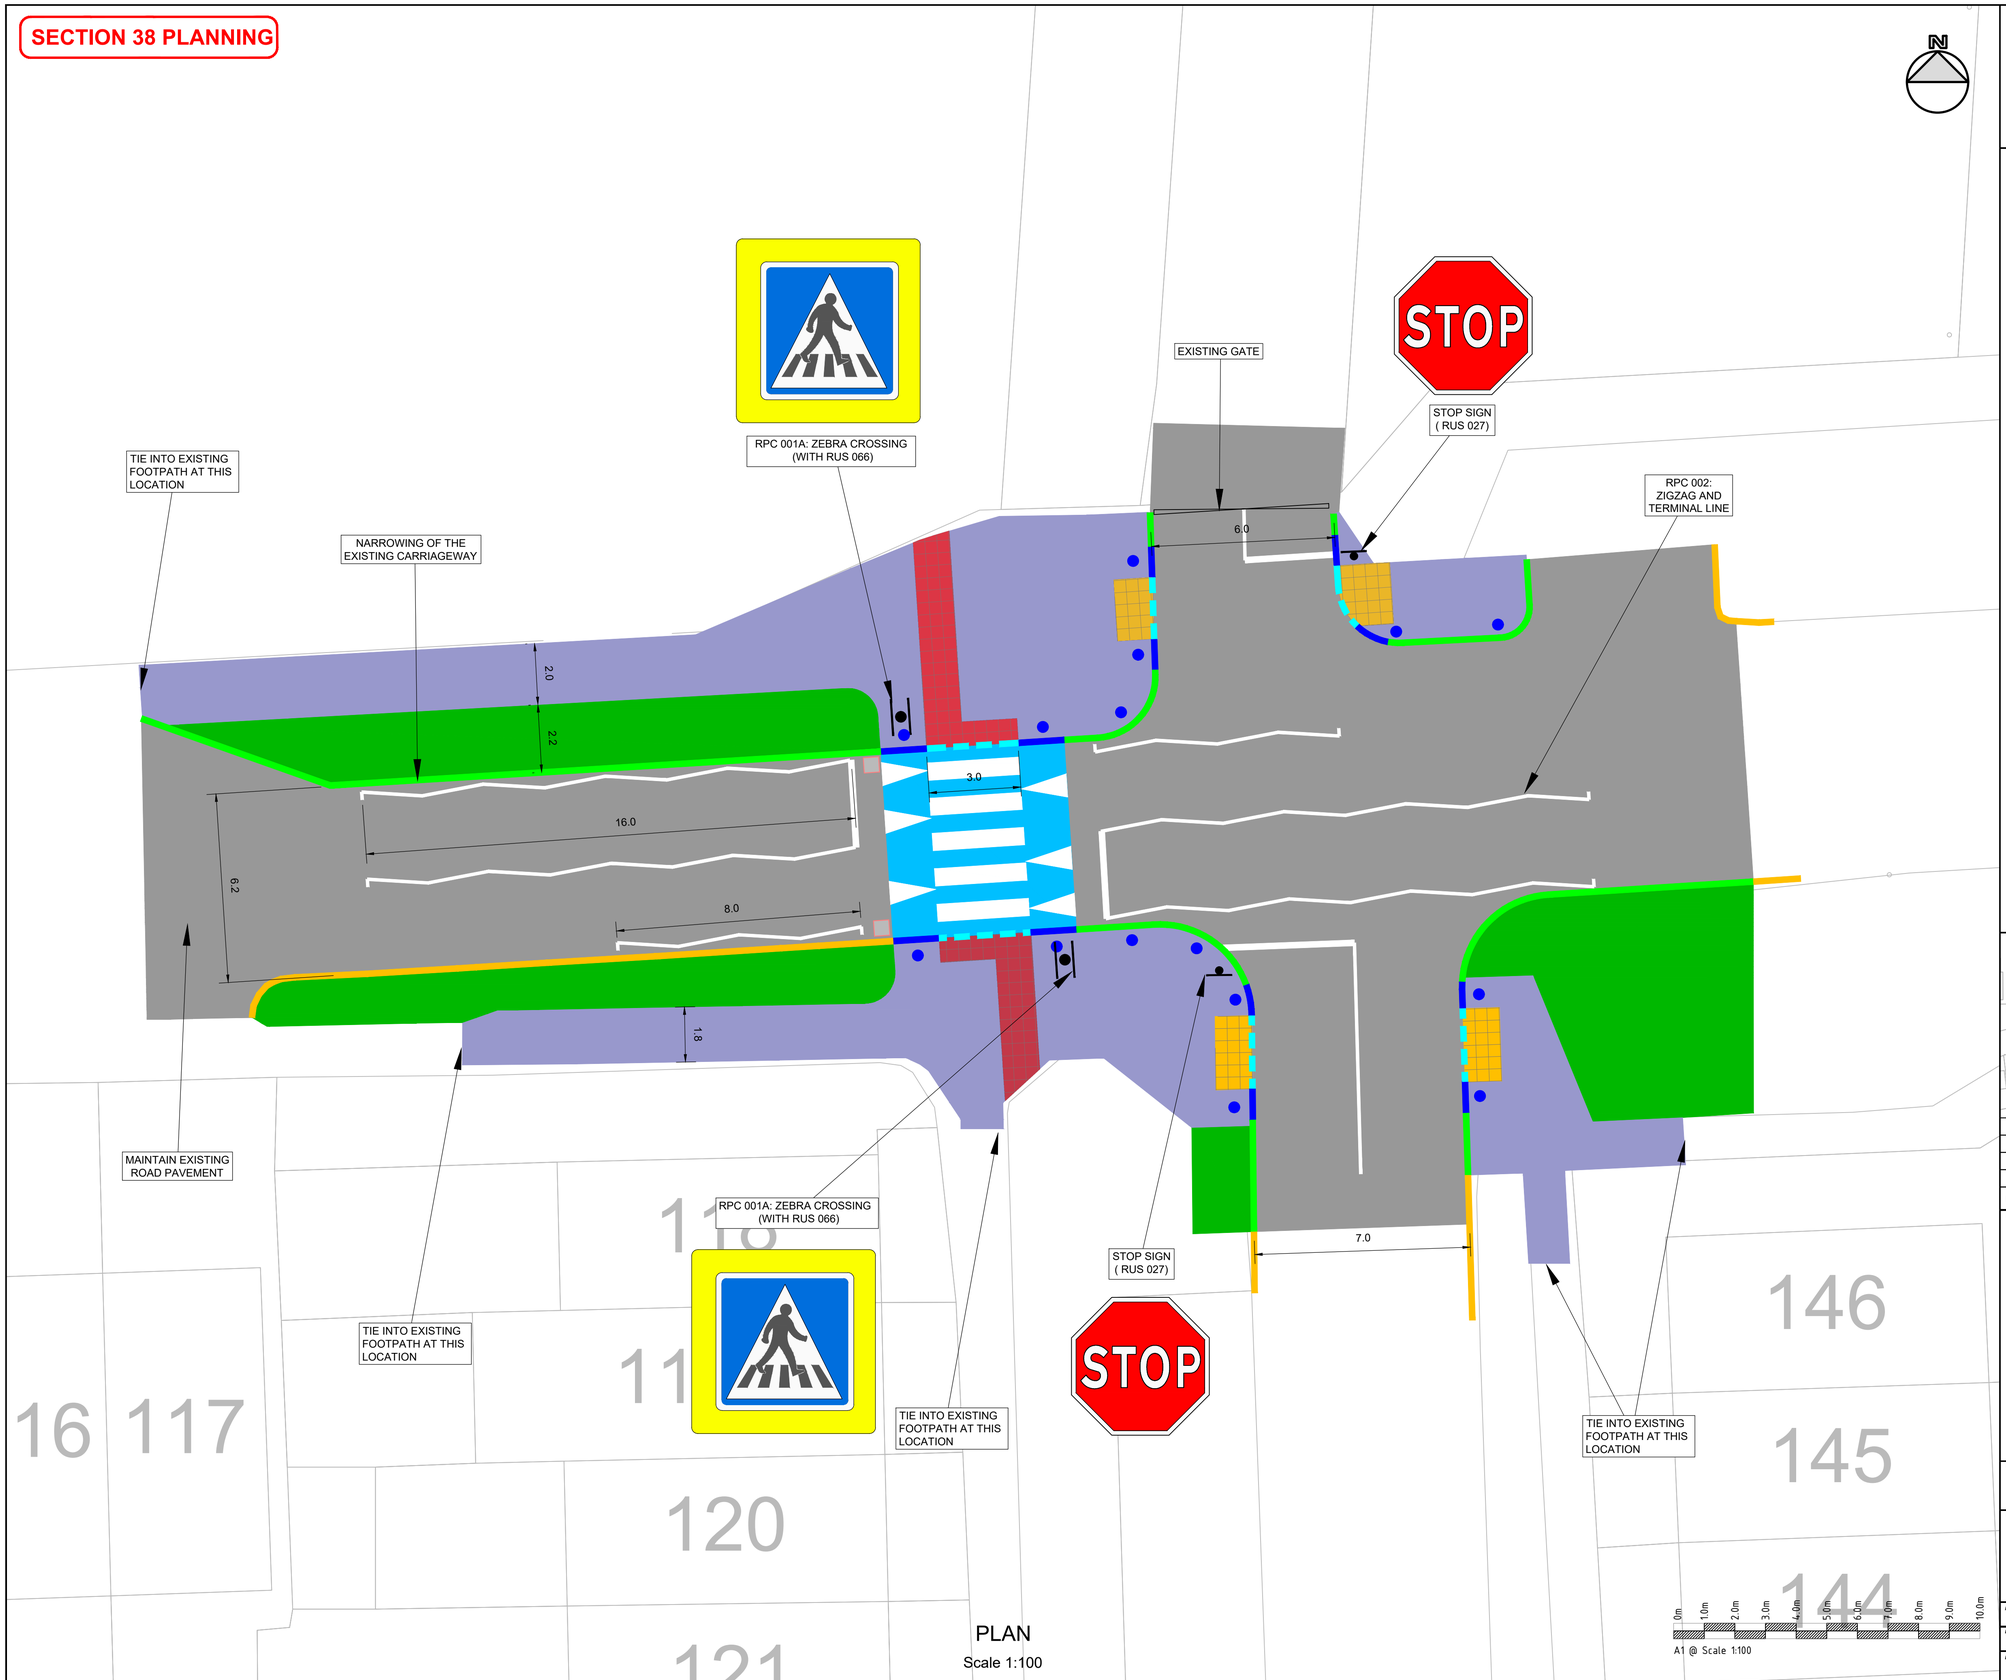

PLAN
Scale 1:100

NOTES

1. This drawing is the property of CCC. This drawing should not be relied on or used in circumstances other than those for which it was originally prepared and for which CCC was commissioned.
2. No part of this document may be reproduced or transmitted in any form or stored in any retrieval system of any nature without the written permission of CCC as copyright holder expect as agreed for use on the project for which the document was originally issued. Do not scale. Use figured dimensions only. Co-ordinate system used is Irish Transverse Mercator.

LEGEND

- EXISTING KERB TO BE RETAINED
- KERB HALF BATTERED
- KERB TRANSITION
- KERB (DROP 0-6mm)
- CARRIAGEWAY
- FOOTPATH
- PROPOSED SOFT LANDSCAPING
- TACTILE PAVING TO TII-SCD SCD-05136
- TACTILE PAVING TO TII-SCD SCD-05137
- RAISED UNCONTROLLED CROSSING
- IPL PENCIL BOLLARDS
- PROPOSED NEW GULLY
- PROPOSED SINGLE SIGN PLATE
- DOUBLED SIDED SIGN PLATE

KEY PLAN



REV	DATE	DESCRIPTION	BY	CHK	APD
P01	23/07/2026	FOR INFORMATION	CL	IOS	TM
P00	15/06/2026	FOR INFORMATION	CL	IOS	TM

CLIENT / CONSULTANT

Comhairle Chorcaí Cheantar Cork City Council

CLANDILLON
CIVIL CONSULTING

PROJECT

SCOIL OILIBHÉIR ROAD SAFETY SCHEME

DRAWING TITLE

GENERAL ARRANGEMENT
SCOIL OILIBHEIR
SHEET 1 OF 1

PURPOSE OF ISSUE	STATUS/SUITABILITY	
SECTION 38 PLANNING	S3 - SUITABLE FOR REVIEW AND COMMENT	
DATE	SCALE	SHEET SIZE
29/09/2026	1:100	A1

DRAWING NUMBER

SORS-CCC-S10-GA-DR-C-0001

REVISION

P01

No part of this document may be reproduced or transmitted in any form or stored in any retrieval system of any nature without the written permission of CCC as copyright holder except as agreed for use on the project for which the document was originally issued. Do not scale. Use figured dimensions only. If in doubt - Ask!