


NASH'S BOREEN PEDESTRIAN & CYCLE SCHEME

PART 8 DESIGN DRAWINGS



Drawing Index	
Sheet Number	Sheet Title
220200-X-04-Z00-DTM-DR-DBFL-CE-1101	Nash's Boreen Enhancement Works - Sheet 1 of 7
220200-X-04-Z00-DTM-DR-DBFL-CE-1102	Nash's Boreen Enhancement Works - Sheet 2 of 7
220200-X-04-Z00-DTM-DR-DBFL-CE-1103	Nash's Boreen Enhancement Works - Sheet 3 of 7
220200-X-04-Z00-DTM-DR-DBFL-CE-1104	Nash's Boreen Enhancement Works - Sheet 4 of 7
220200-X-04-Z00-DTM-DR-DBFL-CE-1105	Nash's Boreen Enhancement Works - Sheet 5 of 7
220200-X-04-Z00-DTM-DR-DBFL-CE-1106	Nash's Boreen Enhancement Works - Sheet 6 of 7
220200-X-04-Z00-DTM-DR-DBFL-CE-1107	Nash's Boreen Enhancement Works - Sheet 7 of 7

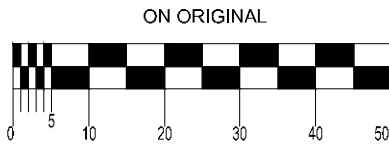

© COPYRIGHT OF THIS DRAWING IS RESERVED BY DBFL CONSULTING ENGINEERS. NO PART SHALL BE REPRODUCED OR TRANSMITTED WITHOUT THEIR WRITTEN PERMISSION.

NO CHANGES OF WHATSOEVER NATURE ARE TO BE MADE TO ANY DETAILS SET OUT OR CONTAINED IN ANY DBFL SPECIFICATIONS OR DRAWINGS UNLESS THE EXPRESS CONSENT HAS BEEN OBTAINED IN ADVANCE, IN WRITING, FROM DBFL.

NOTES:

ORDNANCE SURVEY IRELAND LICENCE
No EN CYAL50276885©
ORDNANCE SURVEY IRELAND
GOVERNMENT OF IRELAND

0	27-07-26	Planning Issue	JP	TJ
rev	date	description	by	chkd.

STATUS CODES	
purpose	acceptance
P3 - PLANNING PERMISSION	S - ISSUED

T: + 353 1 400 4000 | E: info@dbfl.ie | W: www.dbfl.ie

DUBLIN | CORK | GALWAY | WATERFORD

project ref.
NASH'S BOREEN PEDESTRIAN AND
CYCLE SCHEME

drawing title
NASH'S BOREEN ENHANCEMENT
WORKS - COVER SHEET

client
CORK CITY COUNCIL

designed by	author	scale	sheet size
TJ	JP	1:500	A1
drawing no.	revision		
220200-X-90-Z00-XXX-DR-DBFL-CE-1100	0		



ON ORIGINAL

0 5 10 20 30 40 50m

© COPYRIGHT OF THIS DRAWING IS RESERVED BY DBFL CONSULTING ENGINEERS. NO PART SHALL BE REPRODUCED OR TRANSMITTED WITHOUT THEIR WRITTEN PERMISSION.

NO CHANGES OF WHATSOEVER NATURE ARE TO BE MADE TO ANY DETAILS SET OUT OR CONTAINED IN ANY DBFL SPECIFICATIONS OR DRAWINGS UNLESS THE EXPRESS CONSENT HAS BEEN OBTAINED IN ADVANCE, IN WRITING, FROM DBFL.




NOTES:

GENERAL NOTES:

- ALL CO-ORDINATES ARE TO IRISH TRANSVERSE MERCATOR (BASED ON OS MAPPING)
- ALL LEVELS ARE TO ORDNANCE DATUM MALIN HEAD (BASED ON LIDAR SURVEY INFORMATION)
- ALL DIMENSIONS IN METERS UNLESS SPECIFIED OTHERWISE
- DO NOT SCALE FROM DRAWING

LEGEND:

- EXISTING KERBLINE / ROADEDGE
- EXISTING EMBANKMENT / BOUNDARY TREATMENT
- PROPOSED BOUNDARY LINE
- PROPOSED CARRAGEWAY
- EXISTING CARRAGEWAY RETAINED
- PROPOSED PEDESTRIAN FOOTWAY / TRAFFIC ISLAND
- EXISTING PEDESTRIAN FOOTWAY RETAINED
- PROPOSED RED CHIP SURFACING
- SHARED PEDESTRIAN / CYCLE PATH
- PROPOSED HERRINGBONE PAVING
- EXISTING GRAVEL PATH RETAINED
- RAISED TRAFFIC CALMING RAMP
- LANDSCAPED AREA
- CYCLE RAMP
- 60MM BEVEL KERB
- PROPOSED BOLT DOWN KERBING
- PROPOSED SIGNAL CONTROLLED TACTILE PAVING
- INDICATIVE LOCATION OF LIGHT POLE SPECIFIC LOCATION TO BE ESTABLISHED AT DETAIL DESIGN STAGE
- DROP KERB
- DEMOUNTABLE BOLLARDS

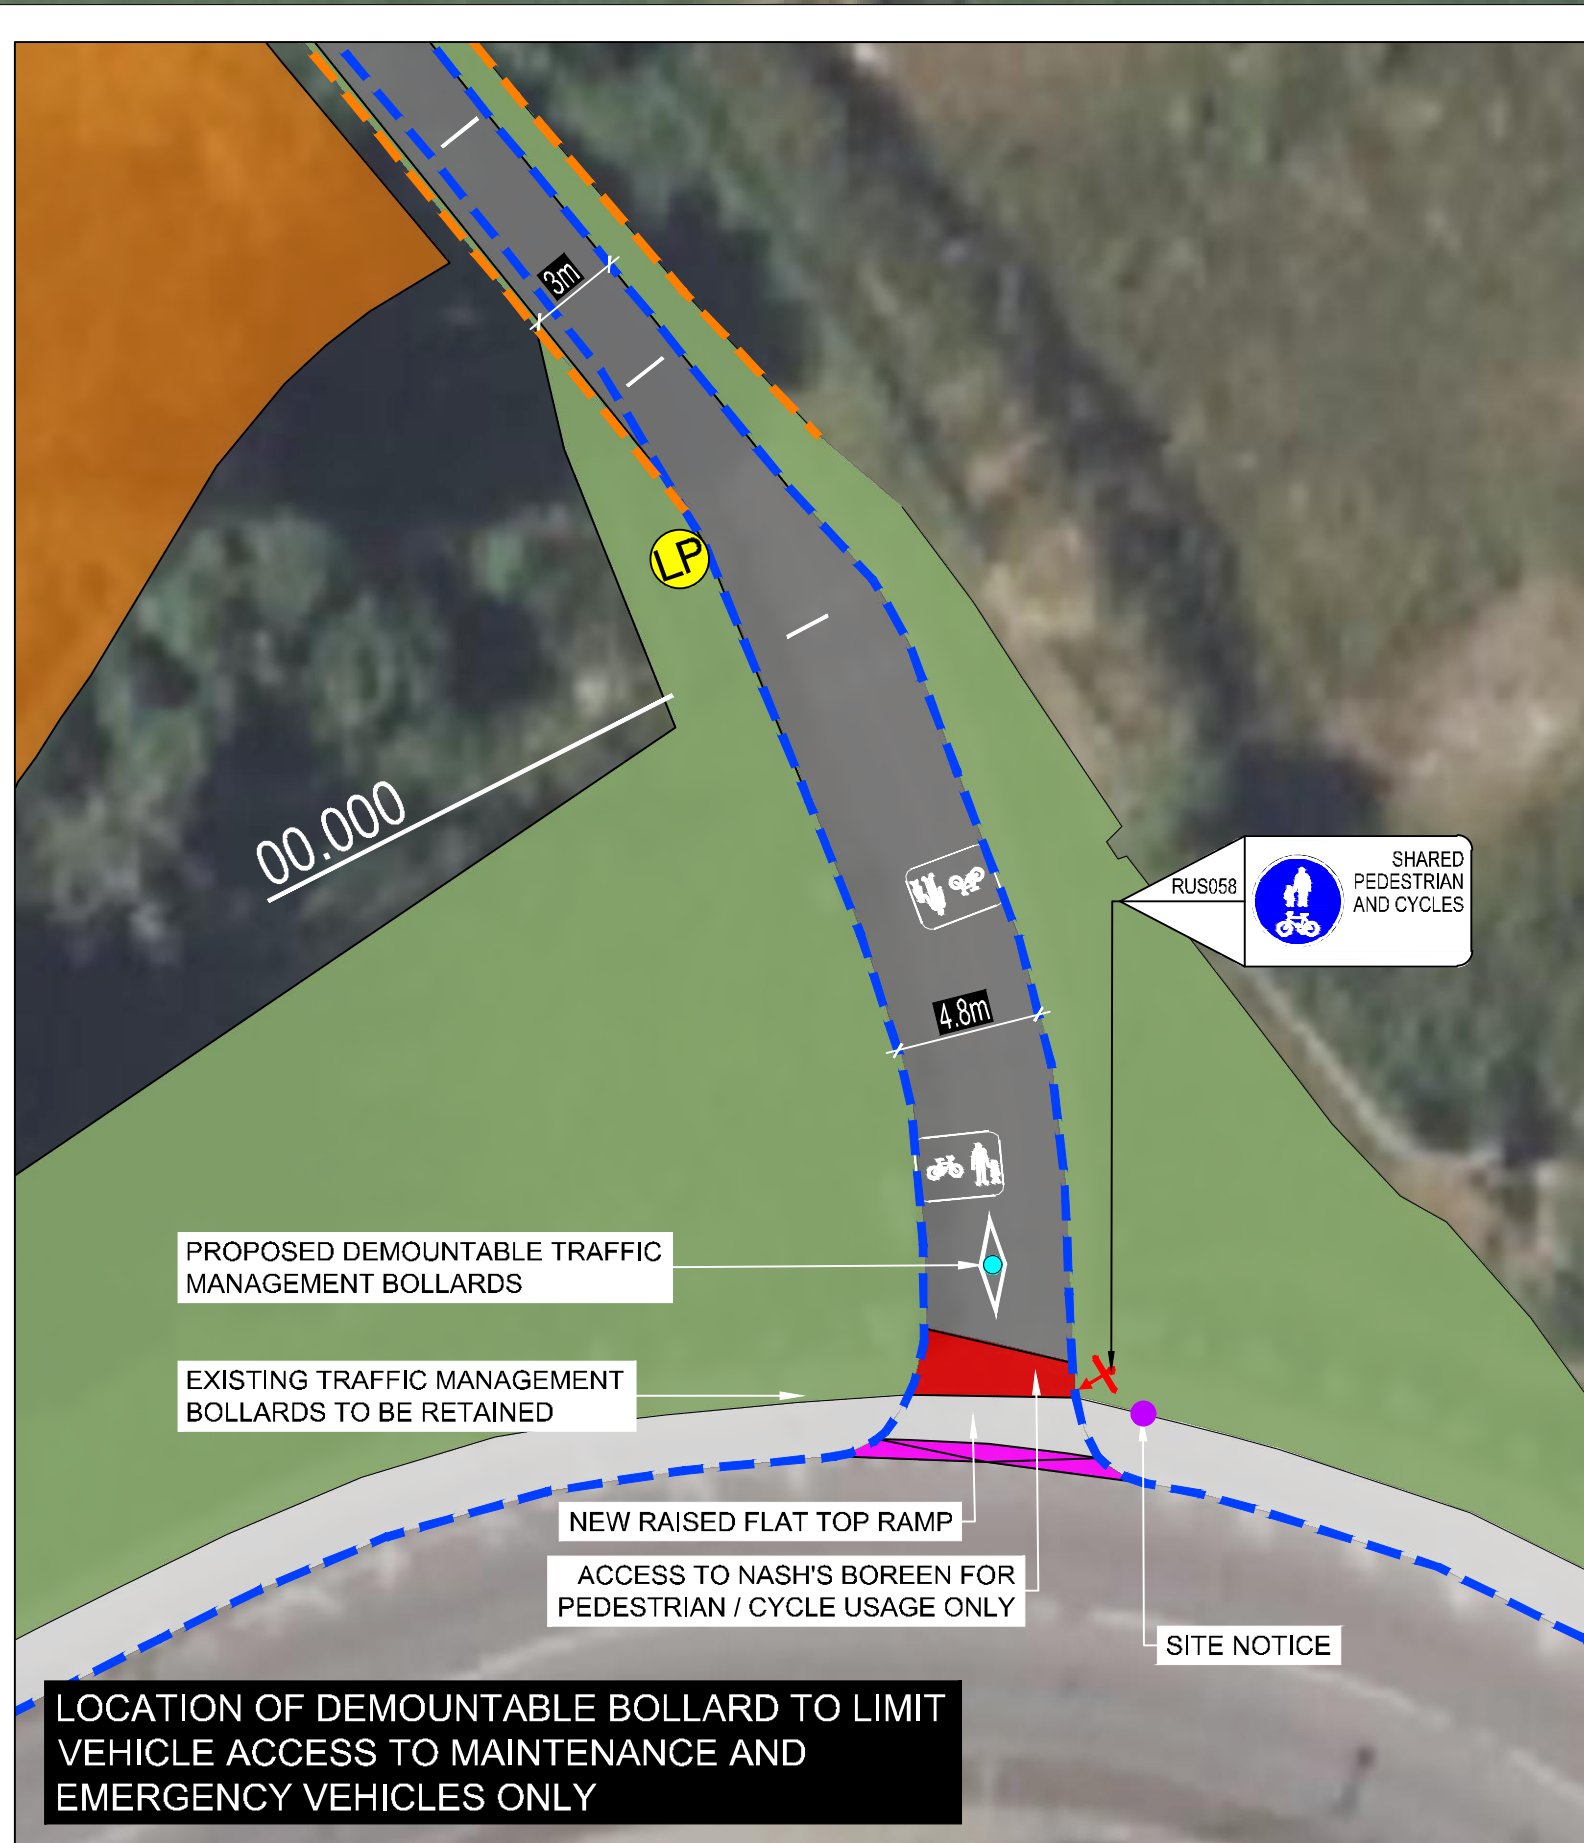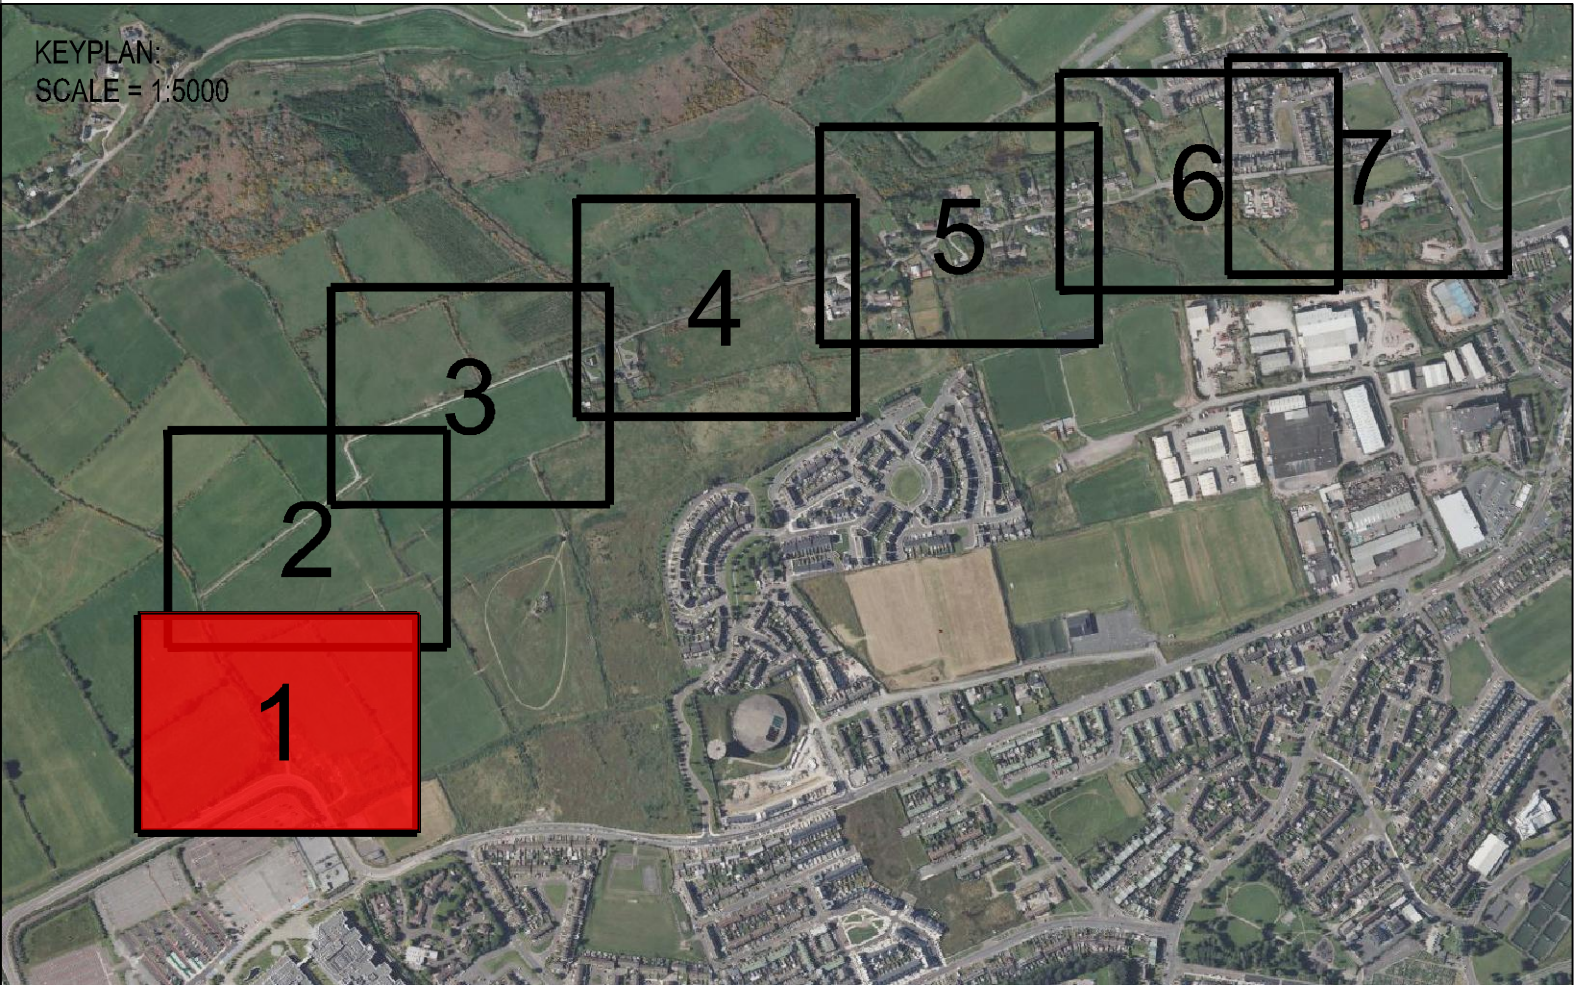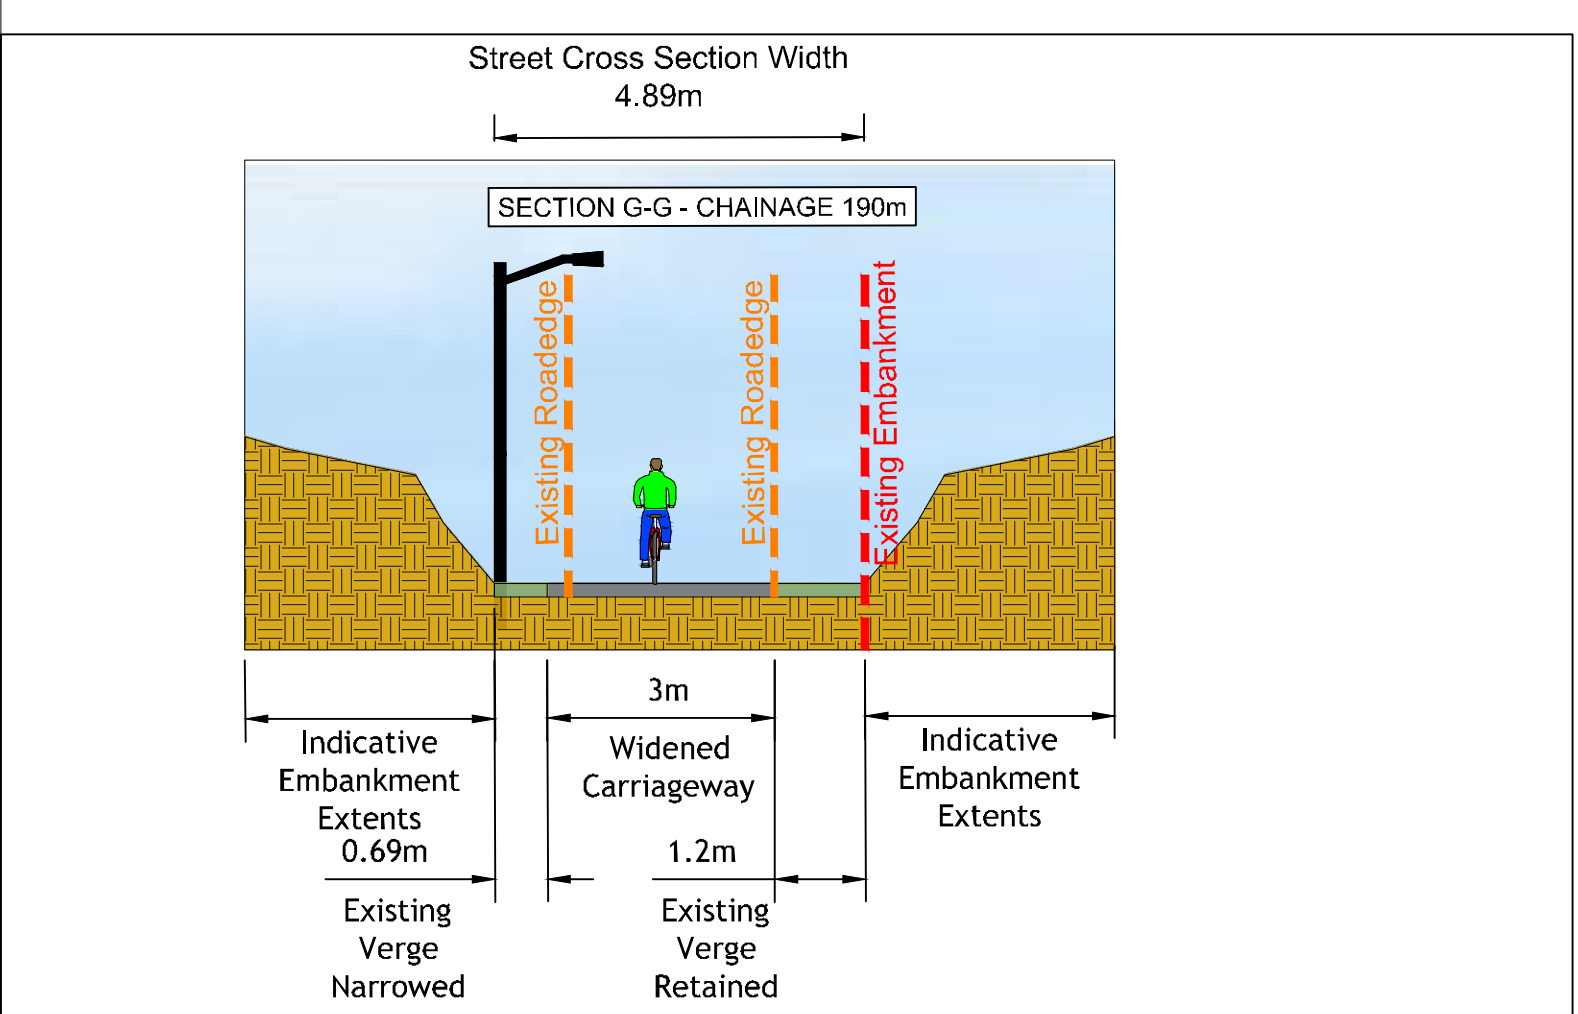

ORDNANCE SURVEY IRELAND LICENCE
No EN CYAL50276885©
ORDNANCE SURVEY IRELAND
GOVERNMENT OF IRELAND

rev	date	description	by	chkd.
6	28-07-26	Site Notice Provided	JP	TJ
5	27-08-26	CCC Comments Incorporated	JP	TJ
4	23-07-26	CCC Comments Incorporated	JP	TJ
3	11-10-24	CCC Comments Incorporated	JP	TJ
2	03-11-23	Third Issue	PJ	JP
1	25-10-23	Second Issue	PJ	JP
0	22-08-23	First Issue	JP	TJ

STATUS CODES

purpose P3 - PLANNING PERMISSION acceptance S - ISSUED

DBFL
CONSULTING ENGINEERS

T: +353 1 400 4000 | E: info@dbfl.ie | W: www.dbfl.ie

DUBLIN | CORK | GALWAY | WATERFORD



project ref. NASH'S BOREN PEDESTRIAN AND CYCLE SCHEME




drawing title NASH'S BOREN ENHANCEMENT WORKS - SHEET 1 OF 7

client CORK CITY COUNCIL

designed by	author	scale	sheet size
TJ	JP	1:500	A1

drawing no. 220200-X-90-Z00-XXX-DR-DBFL-CE-1101 revision 6

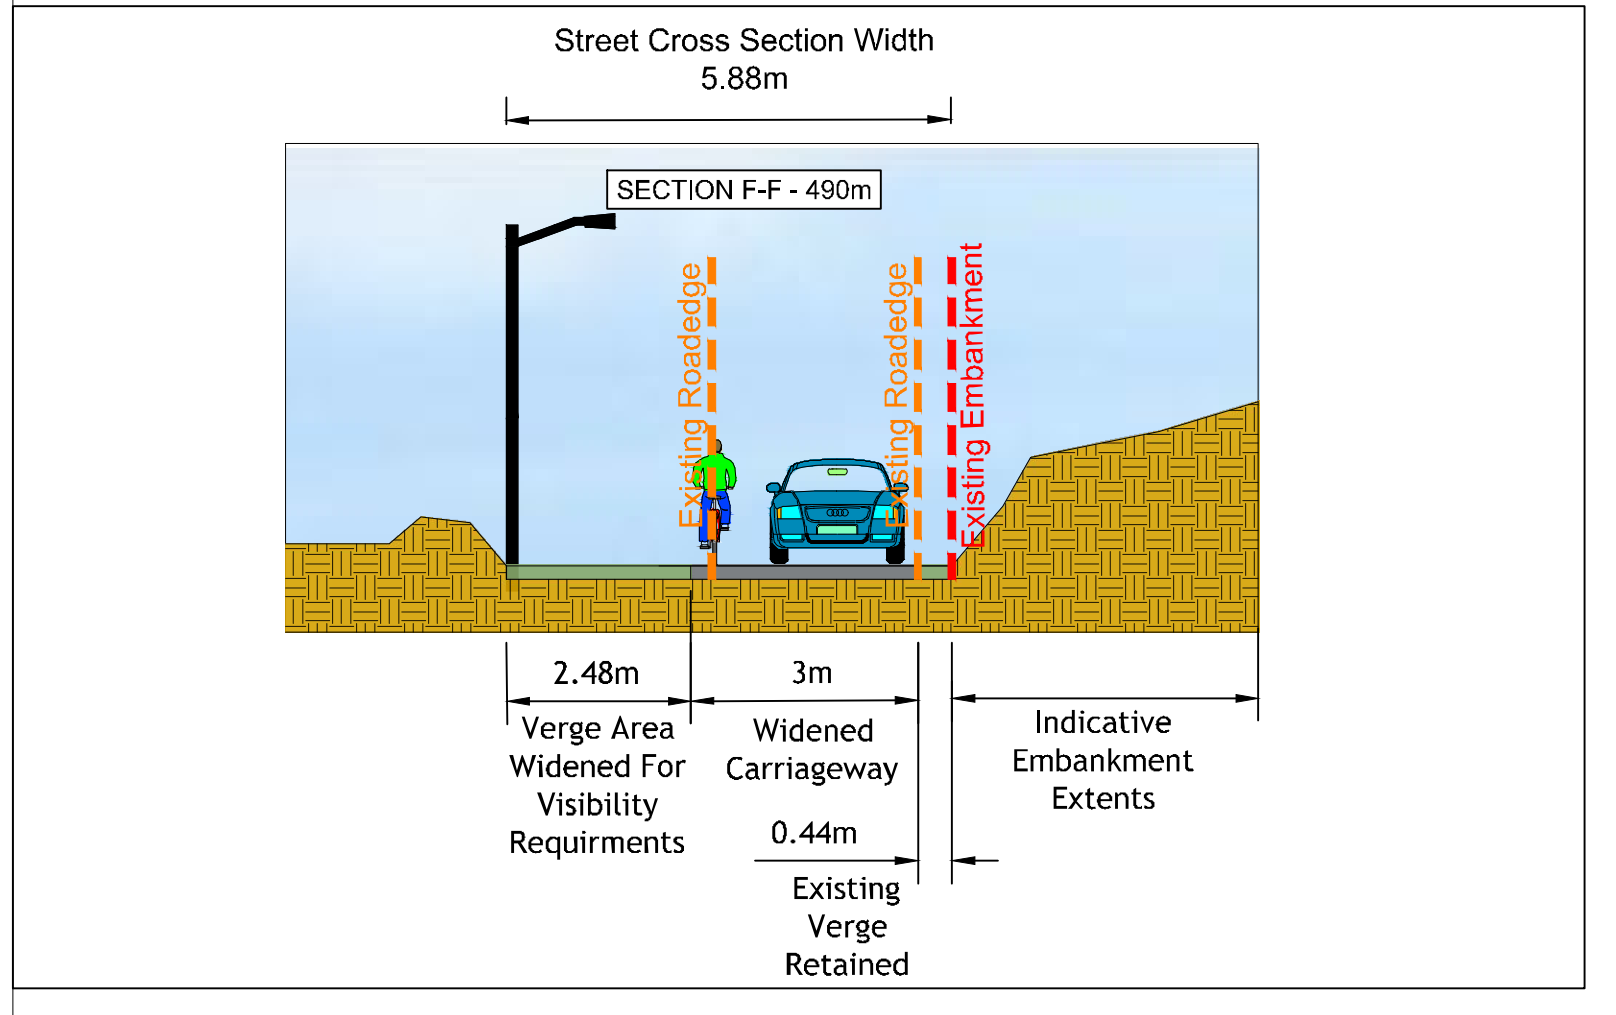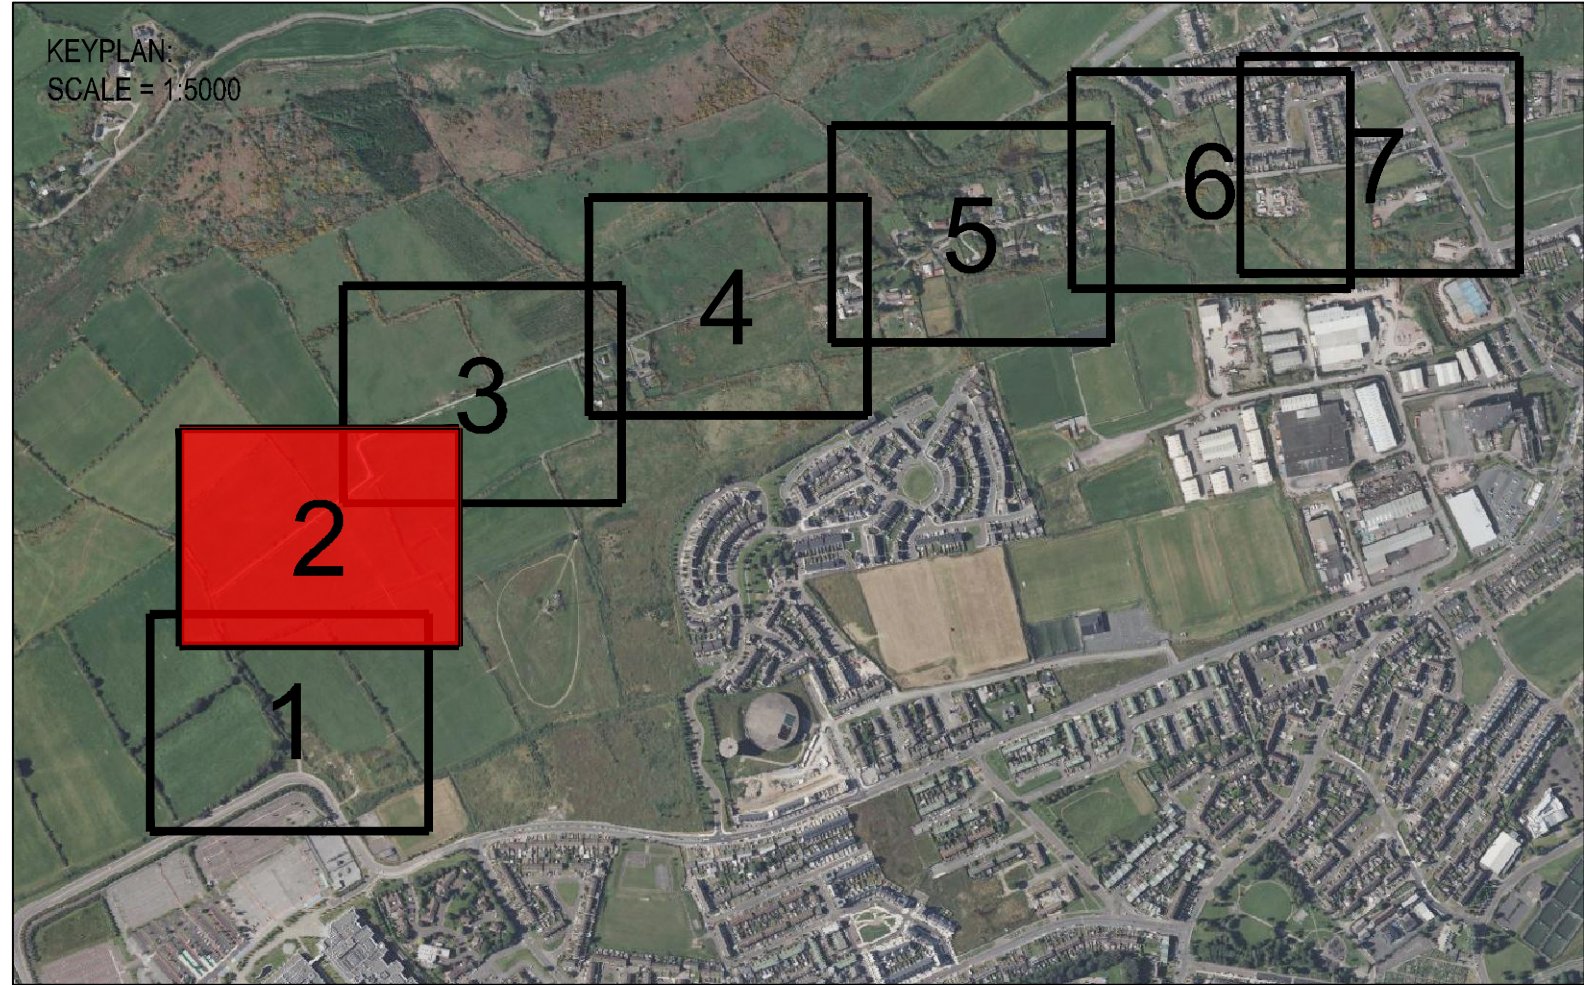

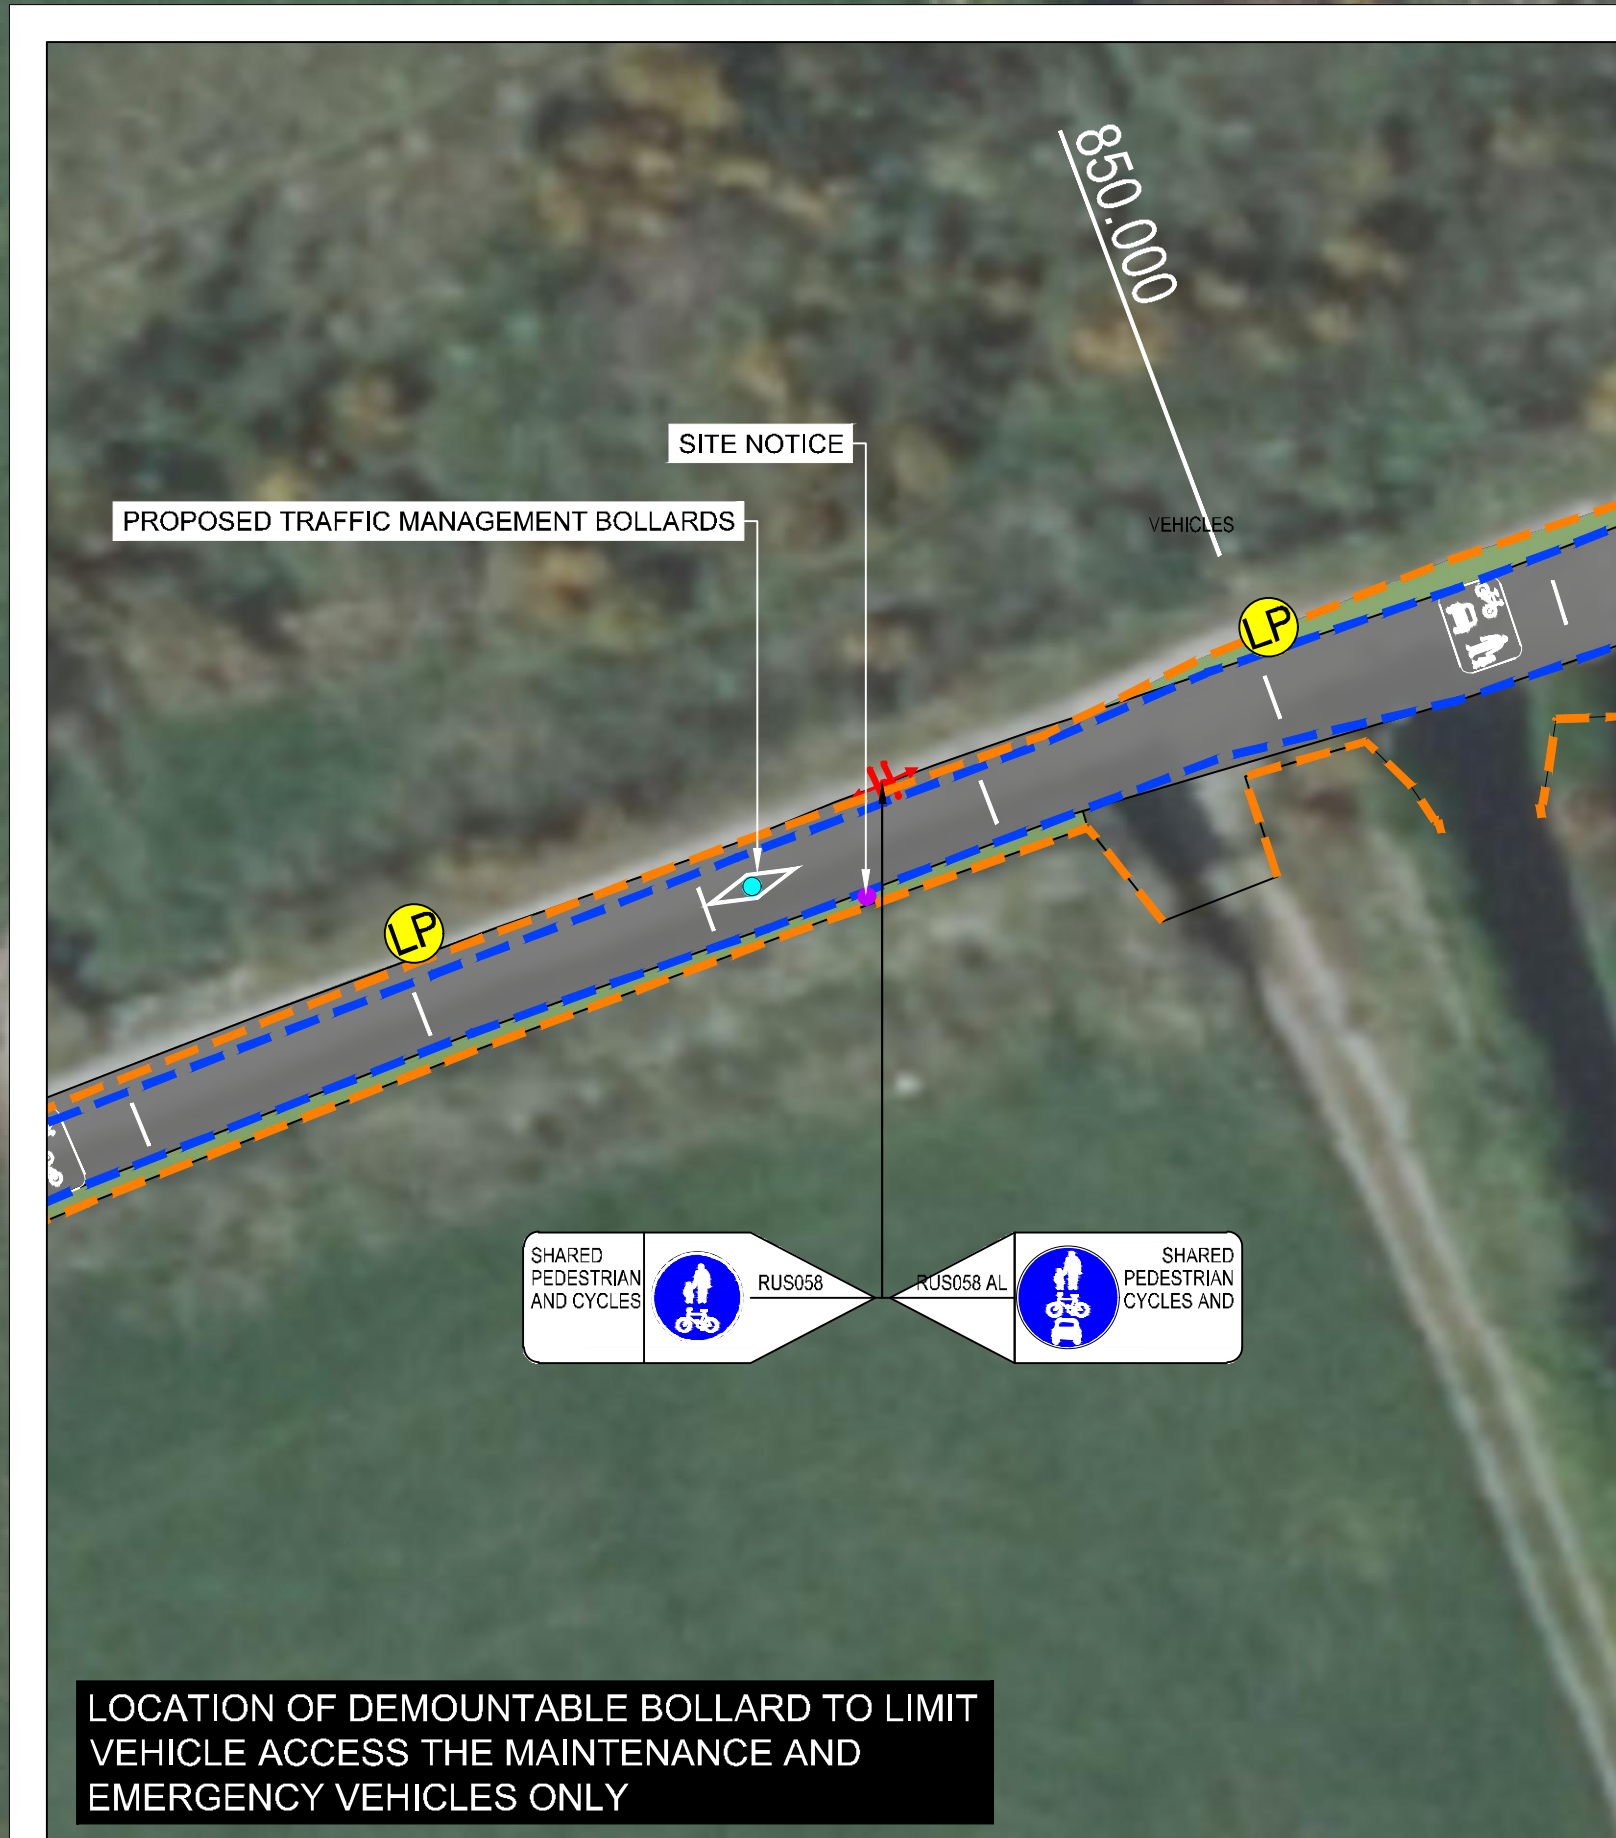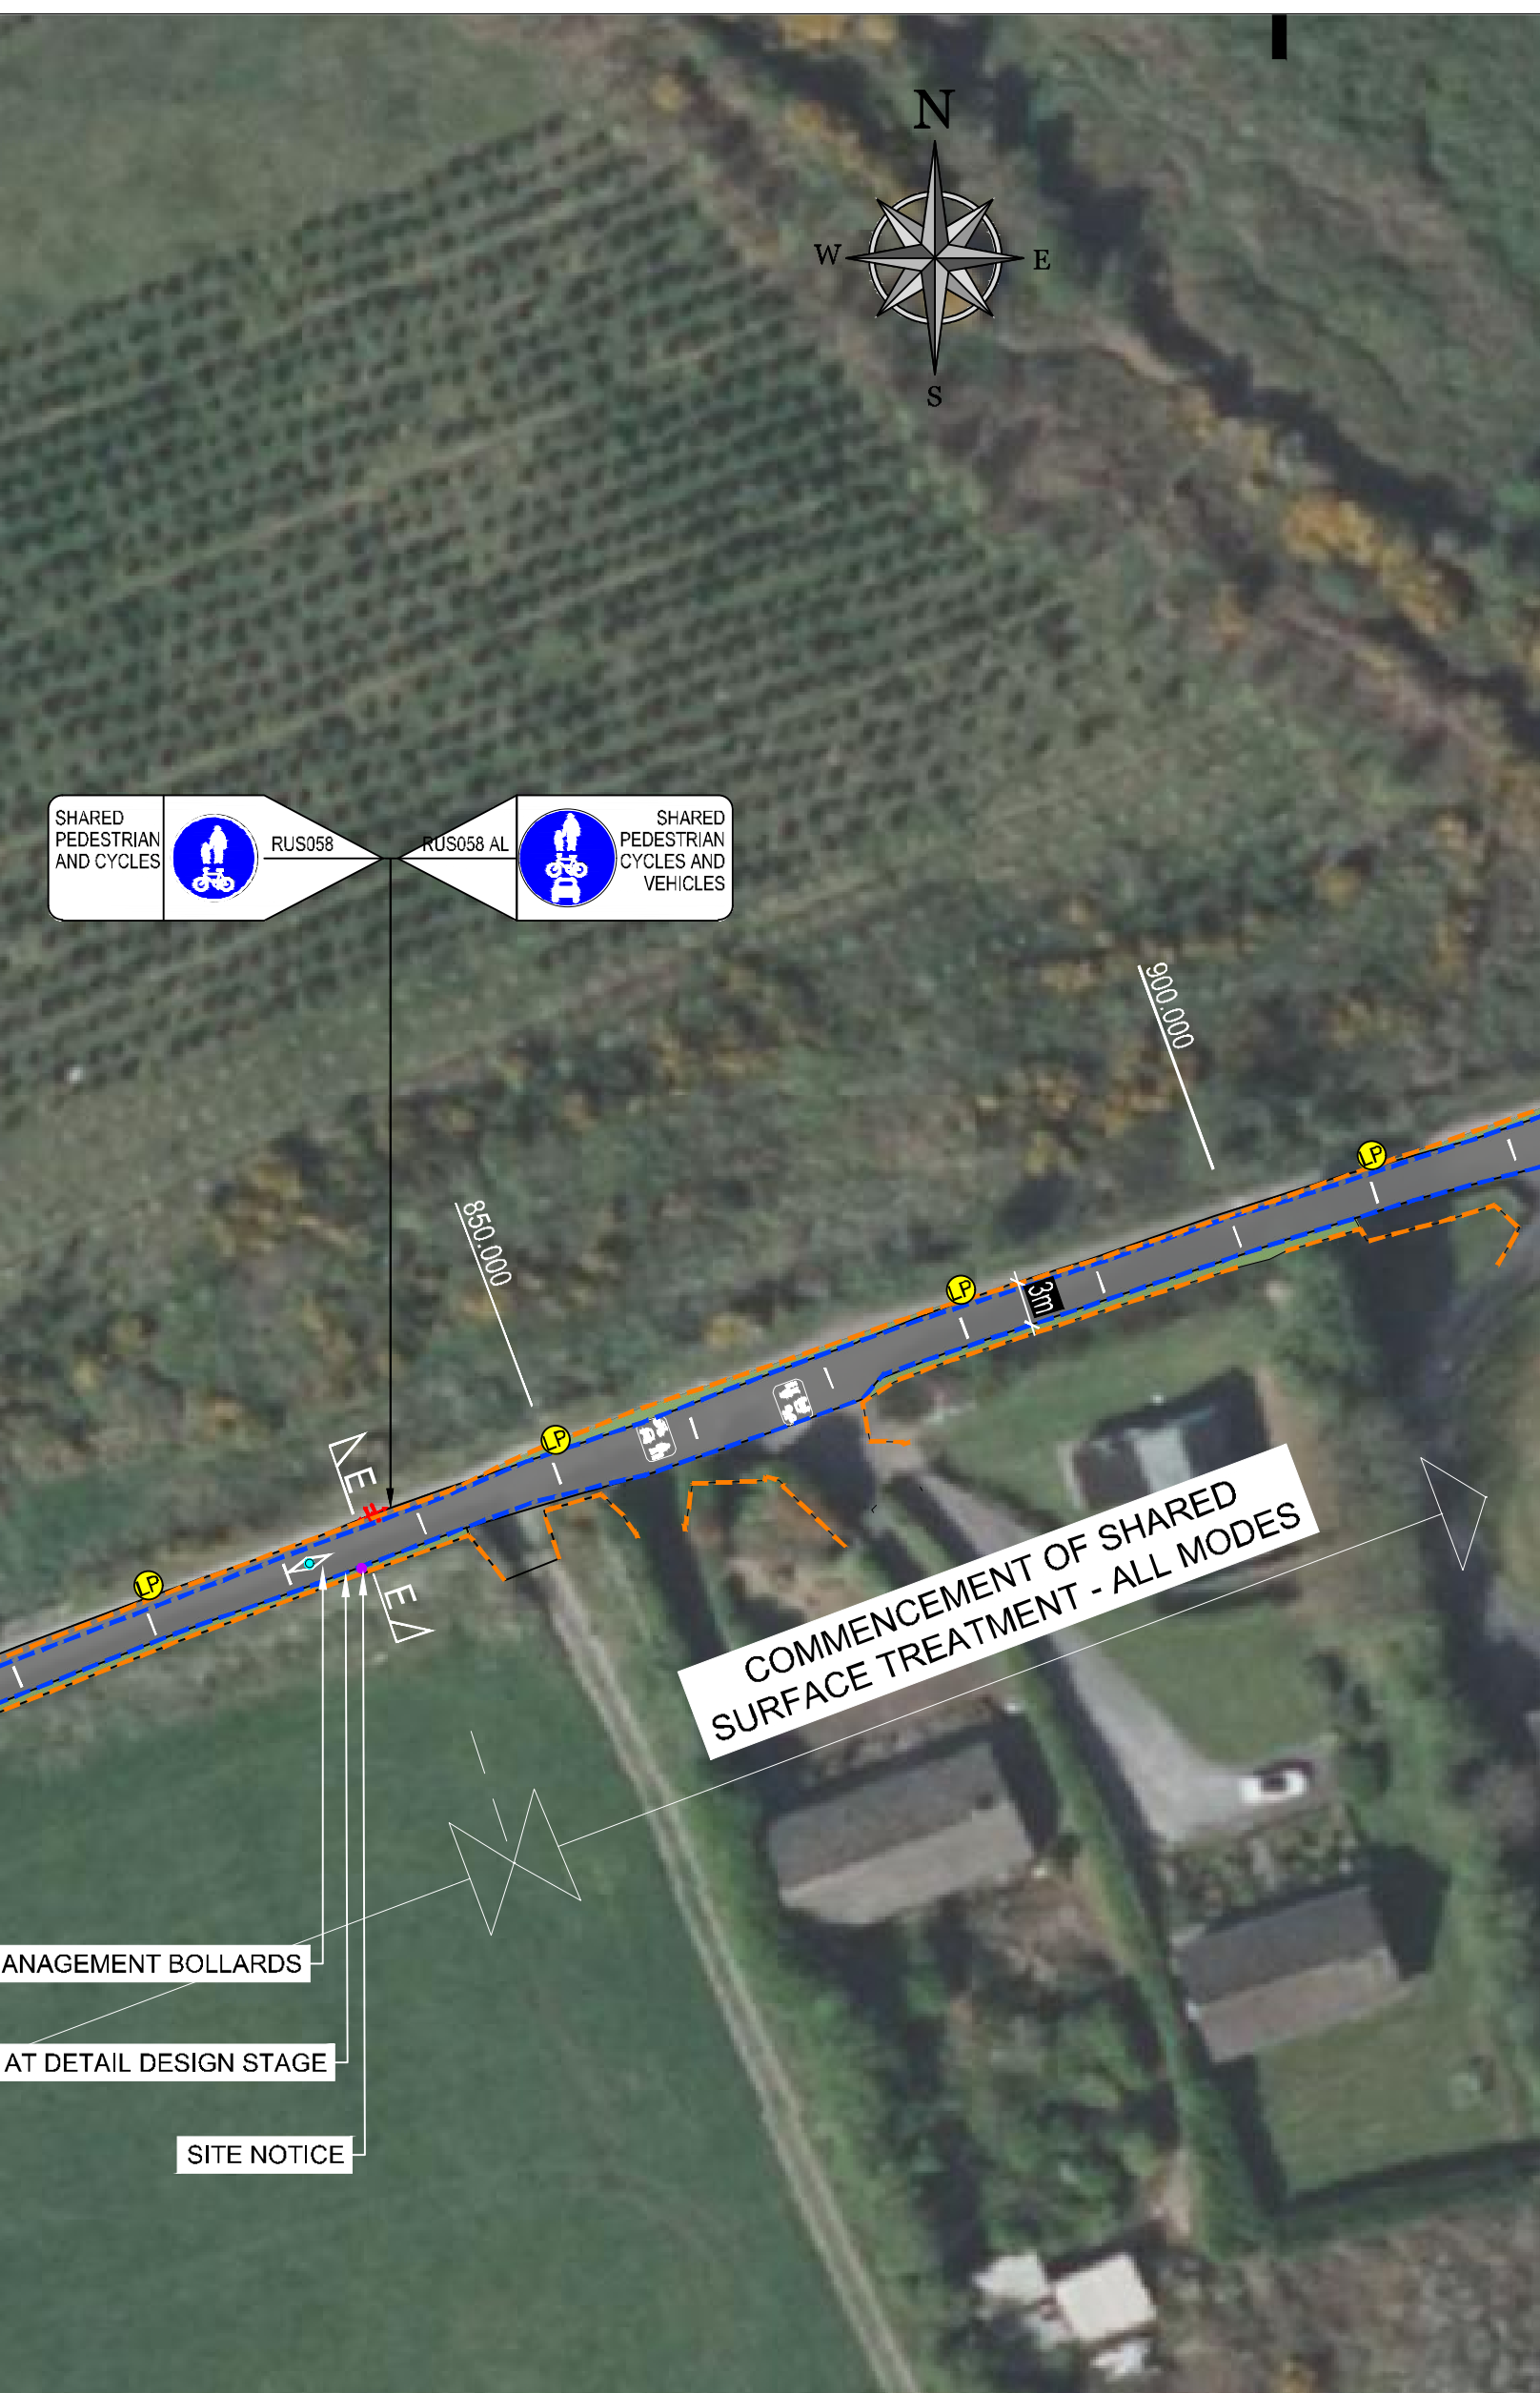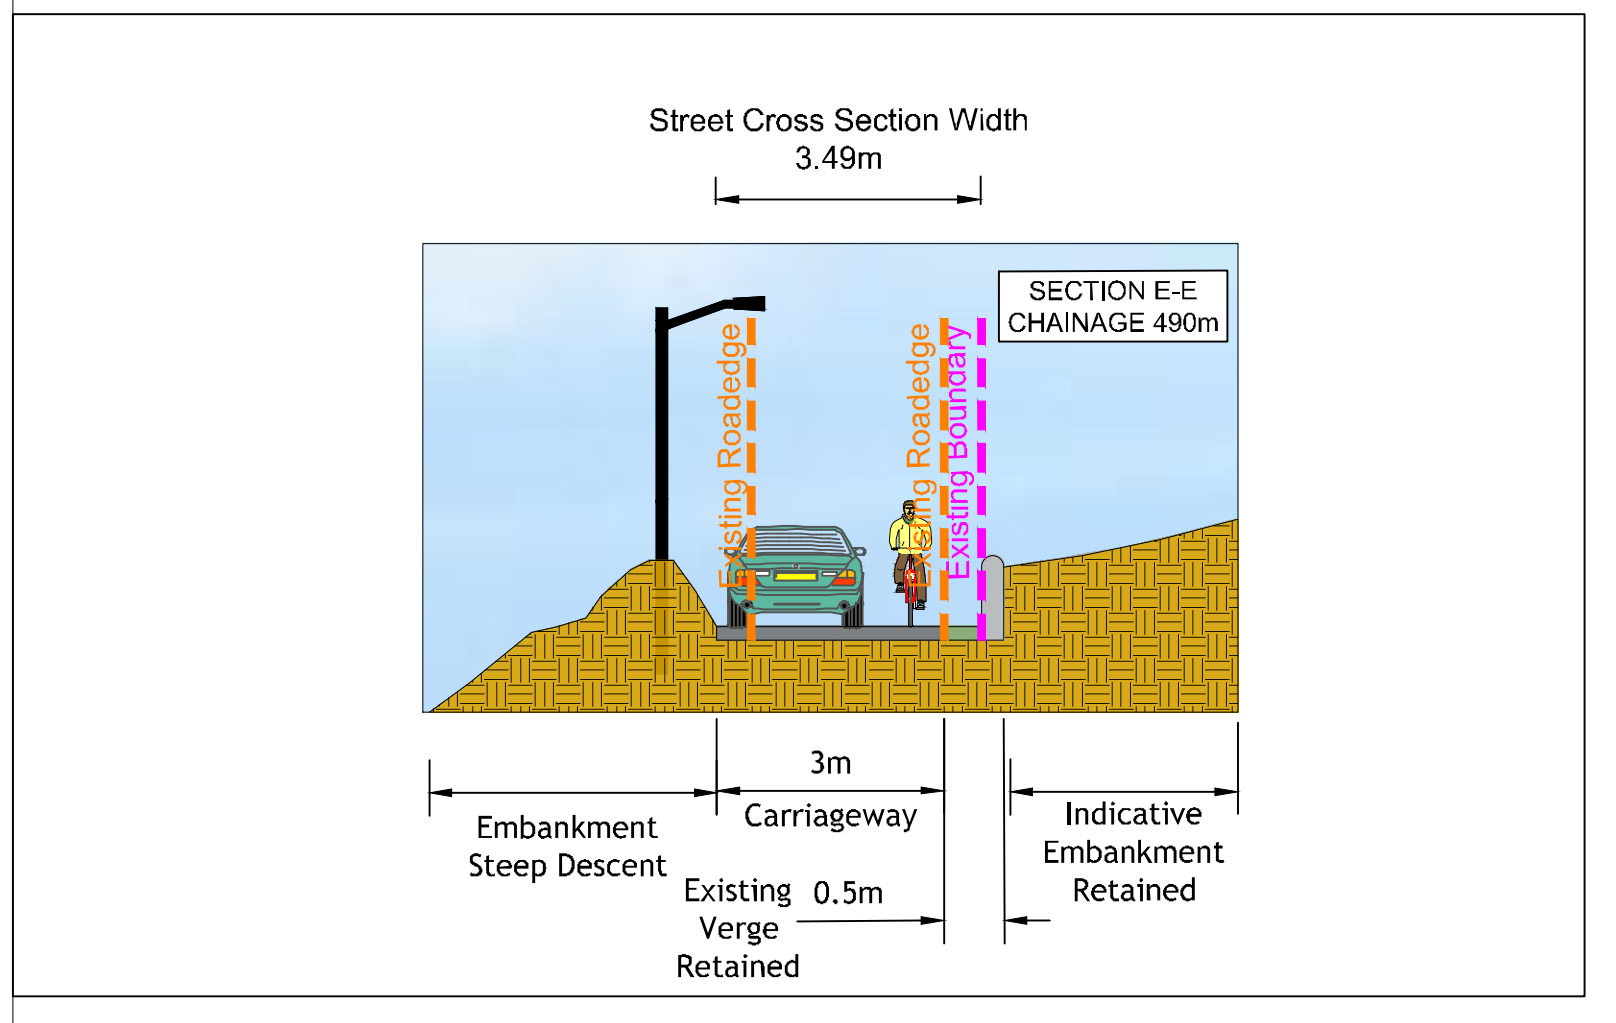

ON ORIGINAL

0 5 10 20 30 40 50m

© COPYRIGHT OF THIS DRAWING IS RESERVED BY DBFL CONSULTING ENGINEERS. NO PART SHALL BE REPRODUCED OR TRANSMITTED WITHOUT THEIR WRITTEN PERMISSION.

NO CHANGES OF WHATSOEVER NATURE ARE TO BE MADE TO ANY DETAILS SET OUT OR CONTAINED IN ANY DBFL SPECIFICATIONS OR DRAWINGS UNLESS THE EXPRESS CONSENT HAS BEEN OBTAINED IN ADVANCE. IN WRITING, FROM DBFL

NOTES:

GENERAL NOTES:

- ALL CO-ORDINATES ARE TO IRISH TRANSVERSE MERCATOR (BASED ON OS MAPPING)
- ALL LEVELS ARE TO ORDANCE DATUM MALIN HEAD (BASED ON LIDAR SURVEY INFORMATION)
- ALL DIMENSIONS IN METERS UNLESS SPECIFIED OTHERWISE
- DO NOT SCALE FROM DRAWING

LEGEND:

	EXISTING KERBLINE / ROADEDGE
	EXISTING EMBANKMENT / BOUNDARY TREATMENT
	PROPOSED BOUNDARY LINE
	PROPOSED CARRAIGEWAY
	EXISTING CARRAIGEWAY RETAINED
	PROPOSED PEDESTRIAN FOOTWAY / TRAFFIC ISLAND
	EXISTING PEDESTRIAN FOOTWAY RETAINED
	PROPOSED RED CHIP SURFACING
	SHARED PEDESTRIAN / CYCLE PATH
	PROPOSED HERRINGBONE PAVING
	EXISTING GRAVEL PATH RETAINED
	RAISED TRAFFIC CALMING RAMP
	LANDSCAPED AREA
	CYCLE RAMP
	60MM BEVEL KERB
	PROPOSED BOLT DOWN KERBING
	PROPOSED SIGNAL CONTROLLED TACTILE PAVING
	INDICATIVE LOCATION OF LIGHT POLE SPECIFIC LOCATION TO BE ESTABLISHED AT DETAIL DESIGN STAGE
	DROP KERB
	DEMOUNTABLE BOLLARDS

ORDNANCE SURVEY IRELAND LICENCE
 No EN CYAL50276885©
 ORDNANCE SURVEY IRELAND
 GOVERNMENT OF IRELAND

6	28-07-26	Site Notice Provided	JP	TJ
5	27-08-26	CCC Comments Incorporated	JP	TJ
4	23-07-26	CCC Comments Incorporated	JP	TJ
3	11-10-24	CCC Comments Incorporated	JP	TJ
2	03-11-24	Third Issue	PJ	JP
1	25-10-23	Second Issue	PJ	JP
0	22-08-23	First Issue	JP	TJ
rev	date	description	by	chkd.

STATUS CODES

purpose	acceptance
P3 - PLANNING PERMISSION	S - ISSUED

T: + 353 1 400 4000 | E: info@dbfl.ie | W: www.dbfl.ie

DUBLIN | CORK | GALWAY | WATERFORD

project ref.

NASH'S BOREEN PEDESTRIAN AND CYCLE SCHEME

drawing title

NASH'S BOREEN ENHANCEMENT WORKS - SHEET 3 OF 7

client

CORK CITY COUNCIL

designed by	author	scale	sheet size
TJ	JP	1:500	A1
drawing no.	revision		
220200-X-90-Z00-XXX-DR-DBFL-CE-1103	6		



ON ORIGINAL

0 5 10 20 30 40 50m

© COPYRIGHT OF THIS DRAWING IS RESERVED BY DBFL CONSULTING ENGINEERS. NO PART SHALL BE REPRODUCED OR TRANSMITTED WITHOUT THEIR WRITTEN PERMISSION.

NO CHANGES OF WHATSOEVER NATURE ARE TO BE MADE TO ANY DETAILS SET OUT OR CONTAINED IN ANY DBFL SPECIFICATIONS OR DRAWINGS UNLESS THE EXPRESS CONSENT HAS BEEN OBTAINED IN ADVANCE, IN WRITING, FROM DBFL.

NOTES:

GENERAL NOTES:

- ALL CO-ORDINATES ARE TO IRISH TRANSVERSE MERCATOR (BASED ON OS MAPPING)
- ALL LEVELS ARE TO ORDNANCE DATUM MALIN HEAD (BASED ON LIDAR SURVEY INFORMATION)
- ALL DIMENSIONS IN METERS UNLESS SPECIFIED OTHERWISE
- DO NOT SCALE FROM DRAWING

LEGEND:

- EXISTING KERBLINE / ROADEGE
- EXISTING EMBANKMENT / BOUNDARY TREATMENT
- PROPOSED BOUNDARY LINE
- PROPOSED CARRAIGWAY
- EXISTING CARRAIGWAY RETAINED
- PROPOSED PEDESTRIAN FOOTWAY / TRAFFIC ISLAND
- EXISTING PEDESTRIAN FOOTWAY RETAINED
- PROPOSED RED CHIP SURFACING
- SHARED PEDESTRIAN / CYCLE PATH
- PROPOSED HERRINGBONE PAVING
- EXISTING GRAVEL PATH RETAINED
- RAISED TRAFFIC CALMING RAMP
- LANDSCAPED AREA
- CYCLE RAMP
- 60MM BEVEL KERB
- PROPOSED BOLT DOWN KERBING
- PROPOSED SIGNAL CONTROLLED TACTILE PAVING
- INDICATIVE LOCATION OF LIGHT POLE SPECIFIC LOCATION TO BE ESTABLISHED AT DETAIL DESIGN STAGE
- DROP KERB

ORDNANCE SURVEY IRELAND LICENCE
No EN CYAL50276885©
ORDNANCE SURVEY IRELAND
GOVERNMENT OF IRELAND

5	27-08-26	27-08-26 CCC Comments Incorporated	JP	TJ
4	23-07-26	CCC Comments Incorporated	JP	TJ
3	11-10-24	CCC Comments Incorporated	JP	TJ
2	03-11-23	Third Issue	PJ	JP
1	25-10-23	Second Issue	PJ	JP
0	22-08-23	First Issue	JP	TJ
rev	date	description	by	chkd.

purpose		STATUS CODES	
P3 - PLANNING PERMISSION		acceptance	S - ISSUED

DBFL
CONSULTING ENGINEERS

T: +353 1 400 4000 | E: info@dbfl.ie | W: www.dbfl.ie



DUBLIN | CORK | GALWAY | WATERFORD

project ref.
NASH'S BOREEN PEDESTRIAN AND CYCLE SCHEME

drawing title
NASH'S BOREEN ENHANCEMENT WORKS - SHEET 4 OF 7

client
CORK CITY COUNCIL

designed by	author	scale	sheet size
TJ	JP	1:500	A1
drawing no.	revision		
220200-X-90-Z00-XXX-DR-DBFL-CE-1104	4		

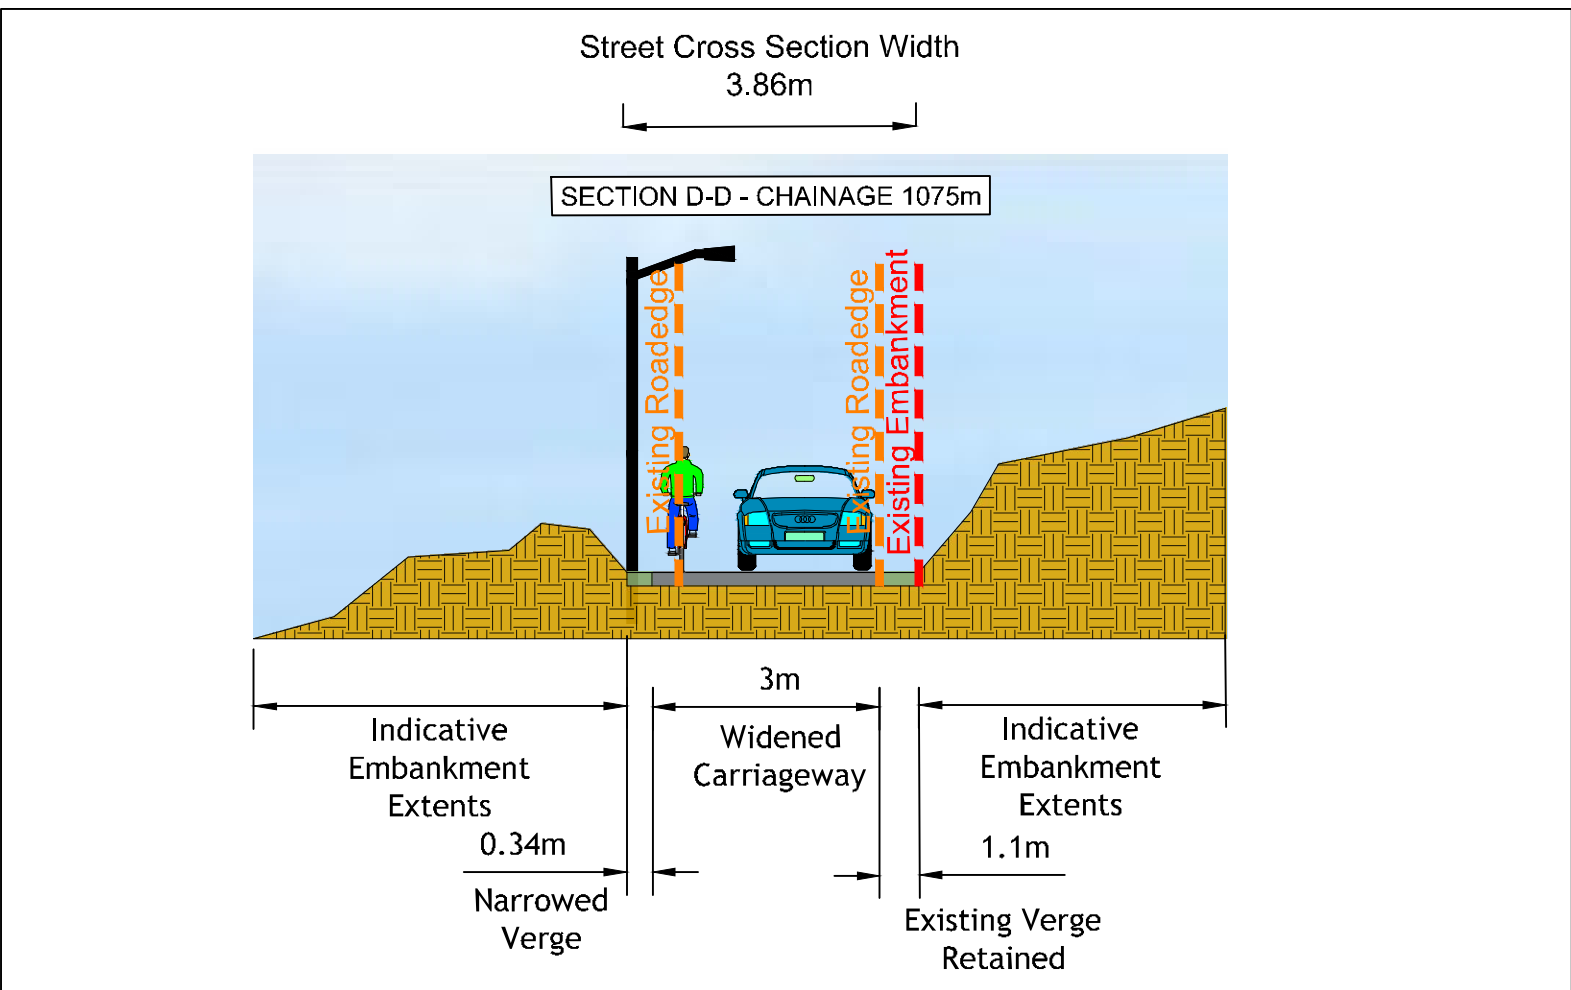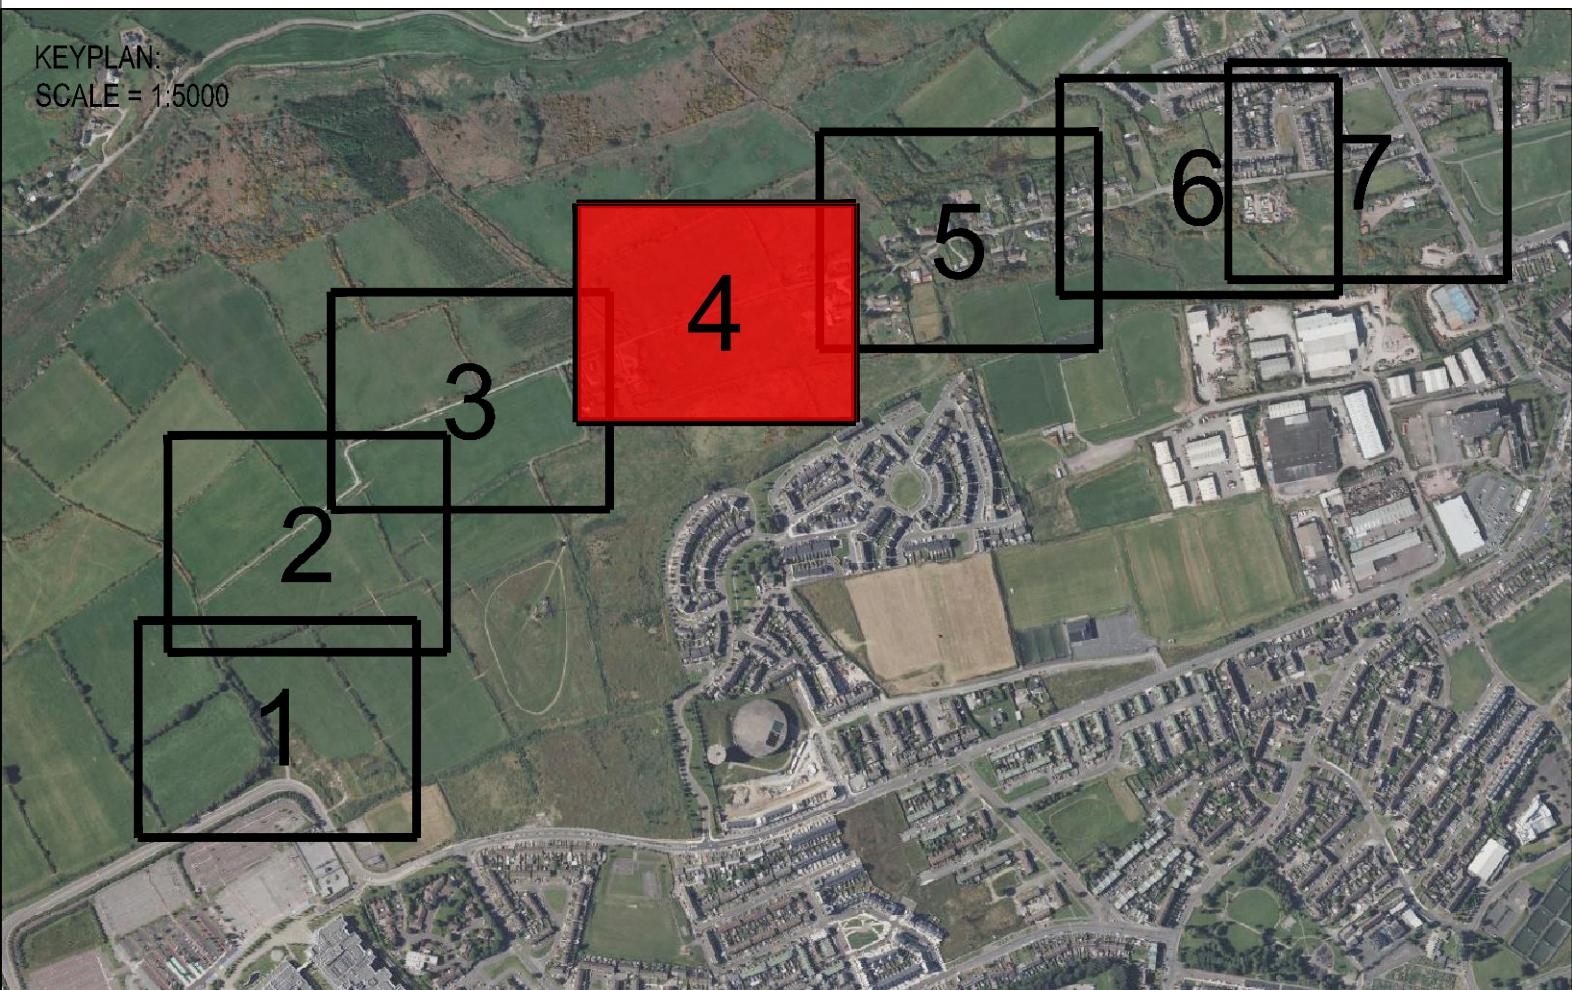



ON ORIGINAL

0 5 10 20 30 40 50m

© COPYRIGHT OF THIS DRAWING IS RESERVED BY DBFL CONSULTING ENGINEERS. NO PART SHALL BE REPRODUCED OR TRANSMITTED WITHOUT THEIR WRITTEN PERMISSION.

NO CHANGES OF WHATSOEVER NATURE ARE TO BE MADE TO ANY DETAILS SET OUT OR CONTAINED IN ANY DBFL SPECIFICATIONS OR DRAWINGS UNLESS THE EXPRESS CONSENT HAS BEEN OBTAINED IN ADVANCE, IN WRITING, FROM DBFL.

NOTES:



GENERAL NOTES:

- ALL CO-ORDINATES ARE TO IRISH TRANSVERSE MERCATOR (BASED ON OS MAPPING)
- ALL LEVELS ARE TO ORDNANCE DATUM MALIN HEAD (BASED ON LIDAR SURVEY INFORMATION)
- ALL DIMENSIONS IN METERS UNLESS SPECIFIED OTHERWISE
- DO NOT SCALE FROM DRAWING

LEGEND:

- EXISTING KERBLINE / ROADEDGE
- EXISTING EMBANKMENT / BOUNDARY TREATMENT
- PROPOSED BOUNDARY LINE
- PROPOSED CARRAIGWAY
- EXISTING CARRAIGWAY RETAINED
- PROPOSED PEDESTRIAN FOOTWAY / TRAFFIC ISLAND
- EXISTING PEDESTRIAN FOOTWAY RETAINED
- PROPOSED RED CHIP SURFACING
- SHARED PEDESTRIAN / CYCLE PATH
- PROPOSED HERRINGBONE PAVING
- EXISTING GRAVEL PATH RETAINED
- RAISED TRAFFIC CALMING RAMP
- LANDSCAPED AREA
- CYCLE RAMP
- 60MM BEVEL KERB
- PROPOSED BOLT DOWN KERBING
- PROPOSED SIGNAL CONTROLLED TACTILE PAVING
- INDICATIVE LOCATION OF LIGHT POLE SPECIFIC LOCATION TO BE ESTABLISHED AT DETAIL DESIGN STAGE
- DROP KERB
- DEMOUNTABLE BOLLARDS

ORDNANCE SURVEY IRELAND LICENCE
No EN CYAL50276885©
ORDNANCE SURVEY IRELAND
GOVERNMENT OF IRELAND

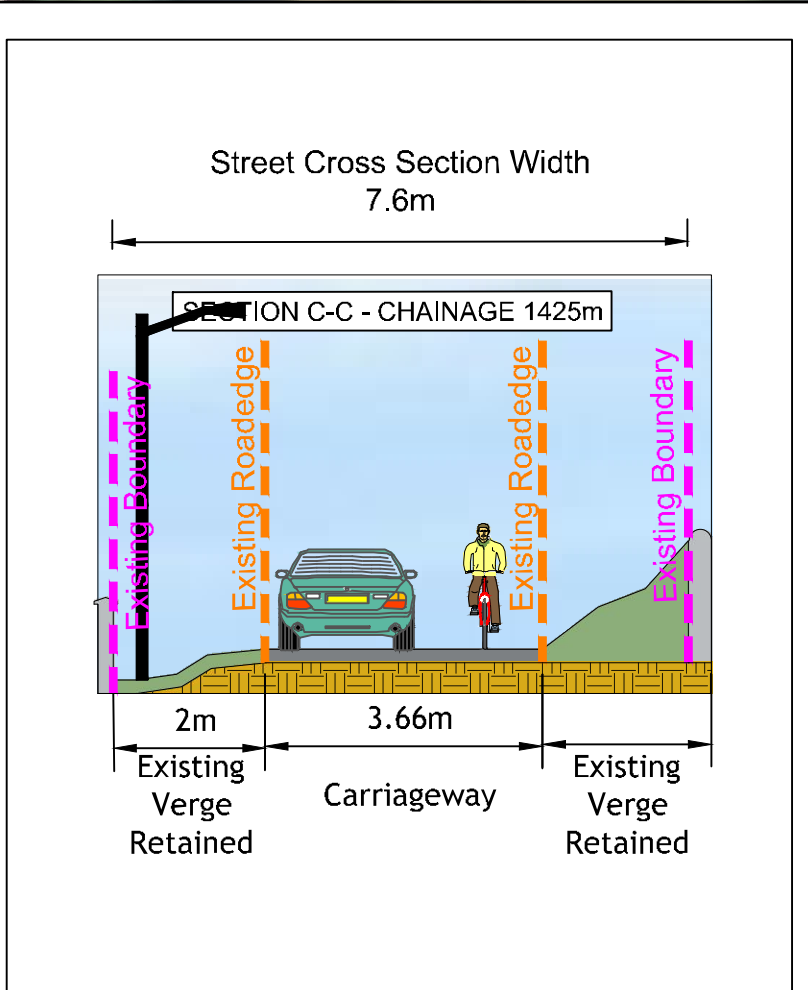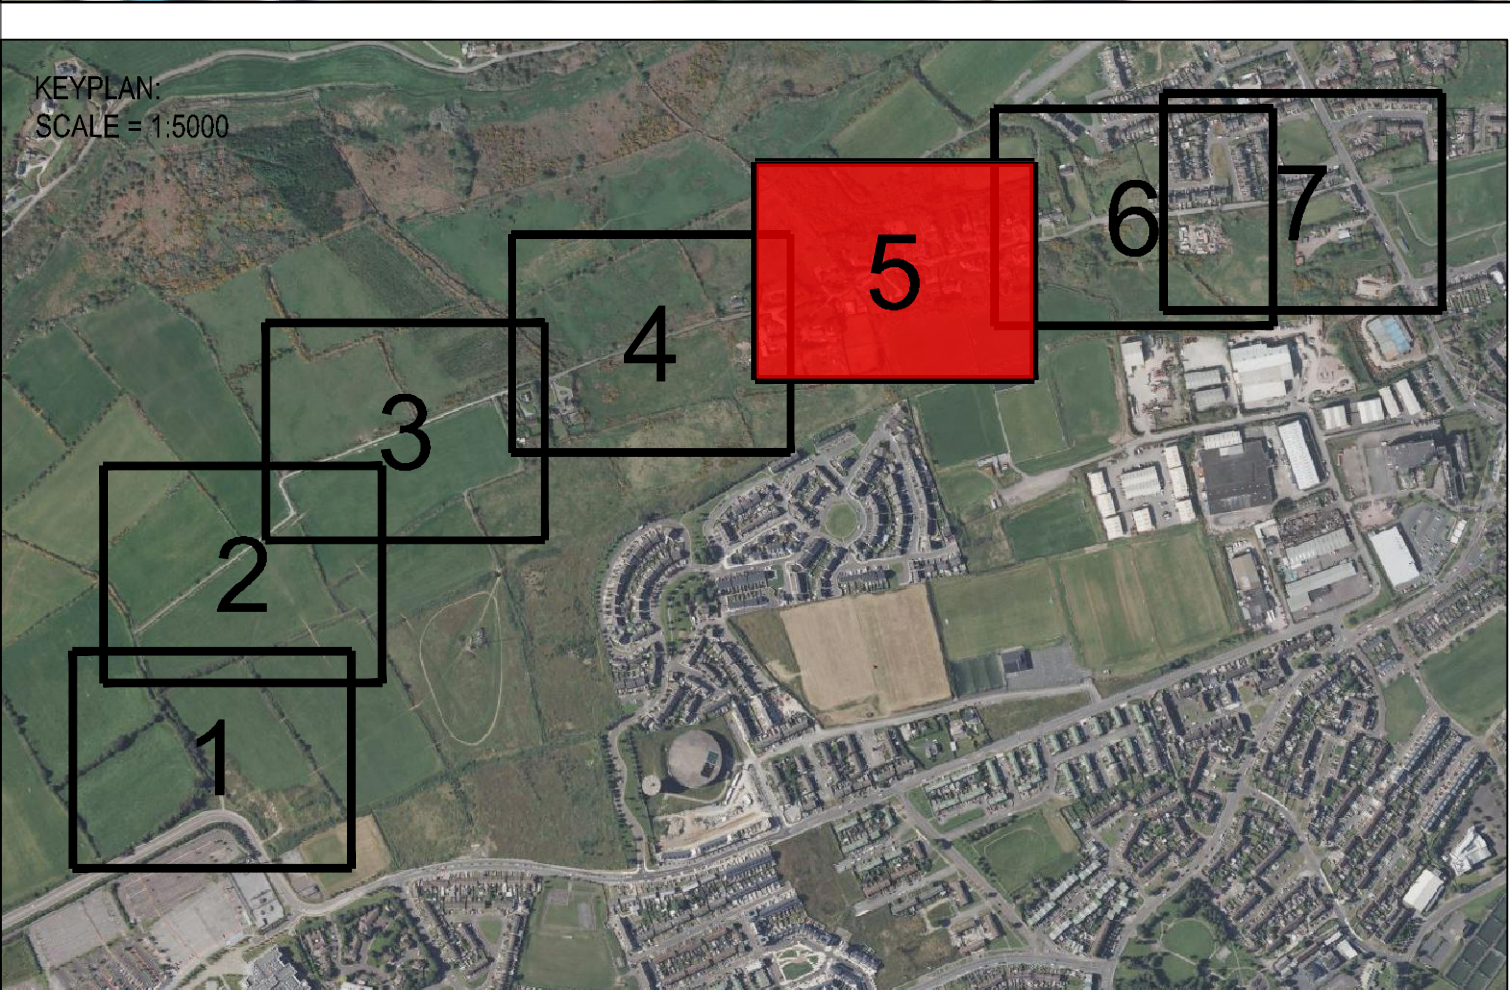

5	27-08-26	CCC Comments Incorporated	JP	TJ
4	23-07-26	CCC Comments Incorporated	JP	TJ
3	11-10-24	CCC Comments Incorporated	JP	TJ
2	03-11-23	Third Issue	PJ	JP
1	25-10-23	Second Issue	PJ	JP
0	22-08-23	First Issue	JP	TJ
rev	date	description	by	chkd.
STATUS CODES				
purpose		acceptance		
P3 - PLANNING PERMISSION		S - ISSUED		
DBFL CONSULTING ENGINEERS T: + 353 1 400 4000 E: info@dbfl.ie W: www.dbfl.ie DUBLIN CORK GALWAY WATERFORD				
project ref				
NASH'S BOREEN PEDESTRIAN AND CYCLE SCHEME				
drawing title				
NASH'S BOREEN ENHANCEMENT WORKS - SHEET 5 OF 7				
client				
CORK CITY COUNCIL				
designed by	author	scale	sheet size	
TJ	JP	1:500	A1	
drawing no.				revision
220200-X-90-Z00-XXX-DR-DBFL-CE-1105				4



ON ORIGINAL

0 10 20 30 40 50m

© COPYRIGHT OF THIS DRAWING IS RESERVED BY DBFL CONSULTING ENGINEERS. NO PART SHALL BE REPRODUCED OR TRANSMITTED WITHOUT THEIR WRITTEN PERMISSION.

NO CHANGES OF WHATSOEVER NATURE ARE TO BE MADE TO ANY DETAILS SET OUT OR CONTAINED IN ANY DBFL SPECIFICATIONS OR DRAWINGS UNLESS THE EXPRESS CONSENT HAS BEEN OBTAINED IN ADVANCE, IN WRITING, FROM DBFL.

NOTES:

GENERAL NOTES:

- ALL CO-ORDINATES ARE TO IRISH TRANSVERSE MERCATOR (BASED ON OS MAPPING)
- ALL LEVELS ARE TO ORDNANCE DATUM MALIN HEAD (BASED ON LIDAR SURVEY INFORMATION)
- ALL DIMENSIONS IN METERS UNLESS SPECIFIED OTHERWISE
- DO NOT SCALE FROM DRAWING

LEGEND:

- EXISTING KERBLINE / ROADEDGE
- EXISTING EMBANKMENT / BOUNDARY TREATMENT
- PROPOSED BOUNDARY LINE
- PROPOSED CARRAIGWAY
- EXISTING CARRAIGWAY RETAINED
- PROPOSED PEDESTRIAN FOOTWAY / TRAFFIC ISLAND
- EXISTING PEDESTRIAN FOOTWAY RETAINED
- PROPOSED RED CHIP SURFACING
- SHARED PEDESTRIAN / CYCLE PATH
- PROPOSED HERRINGBONE PAVING
- EXISTING GRAVEL PATH RETAINED
- RAISED TRAFFIC CALMING RAMP
- LANDSCAPED AREA
- CYCLE RAMP
- 60MM BEVEL KERB
- PROPOSED BOLT DOWN KERBING
- PROPOSED SIGNAL CONTROLLED TACTILE PAVING
- INDICATIVE LOCATION OF LIGHT POLE SPECIFIC LOCATION TO BE ESTABLISHED AT DETAIL DESIGN STAGE
- DROP KERB
- DEMOUNTABLE BOLLARDS

ORDNANCE SURVEY IRELAND LICENCE
No EN CYAL50276885©
ORDNANCE SURVEY IRELAND
GOVERNMENT OF IRELAND

rev	date	description	by	chkd.
6	27-08-26	CCC Comments Incorporated	JP	TJ
5	23-07-26	CCC Comments Incorporated	JP	TJ
4	13-07-26	Revised Alignment	JP	TJ
3	11-10-24	CCC Comments Incorporated	JP	TJ
2	03-11-23	Third Issue	PJ	JP
1	25-10-23	Second Issue	PJ	JP
0	22-08-23	First Issue	JP	TJ

purpose	acceptance
P3 - PLANNING PERMISSION	S - ISSUED

DBFL
CONSULTING ENGINEERS

T: +353 1 400 4000 | E: info@dbfl.ie | W: www.dbfl.ie

DUBLIN | CORK | GALWAY | WATERFORD

project ref.

NASH'S BOREEN PEDESTRIAN AND CYCLE SCHEME



drawing title

NASH'S BOREEN ENHANCEMENT WORKS - SHEET 6 OF 7

client

CORK CITY COUNCIL

designed by	author	scale	sheet size
TJ	JP	1:500	A1
drawing no.			revision
220200-X-90-Z00-XXX-DR-DBFL-CE-1106			5

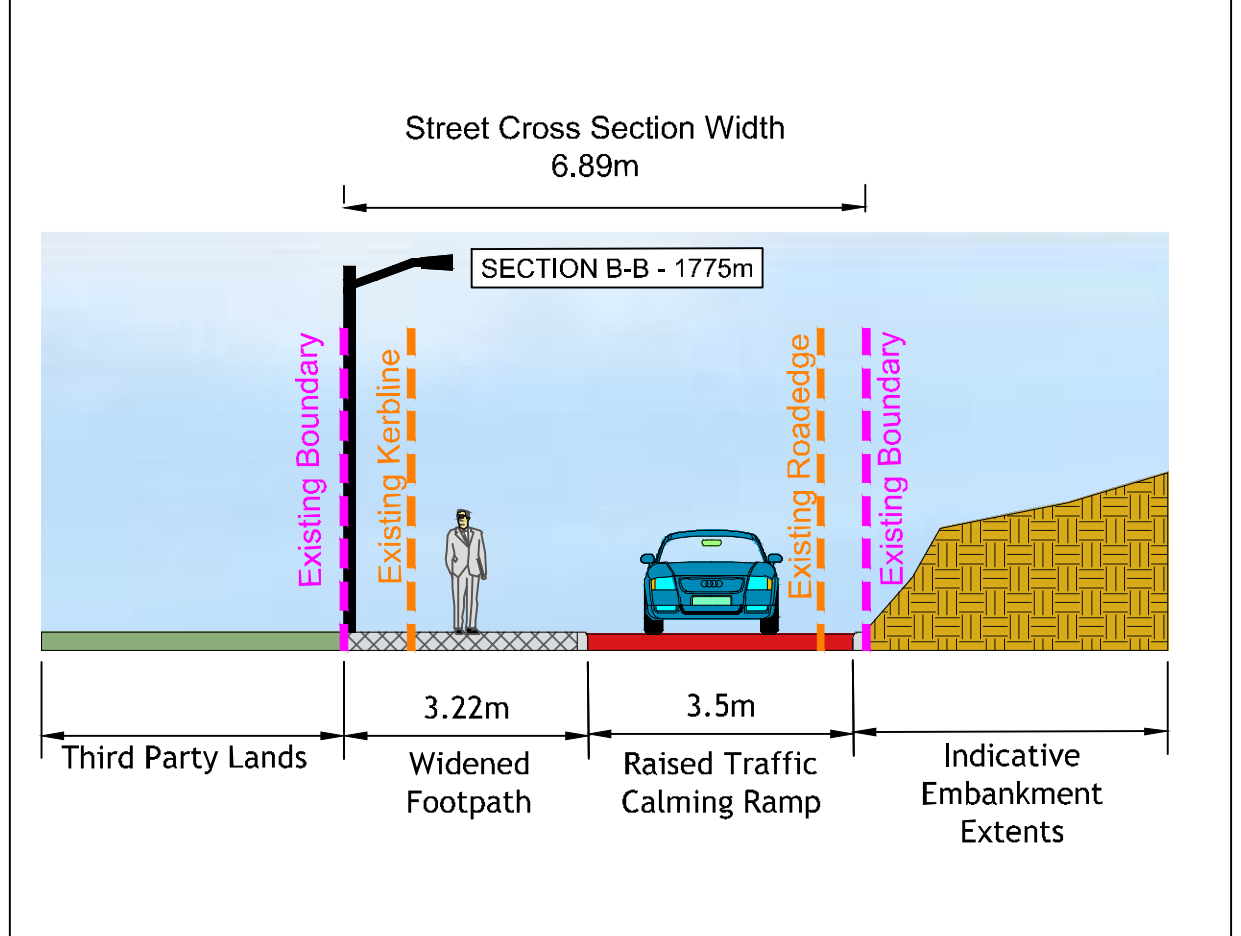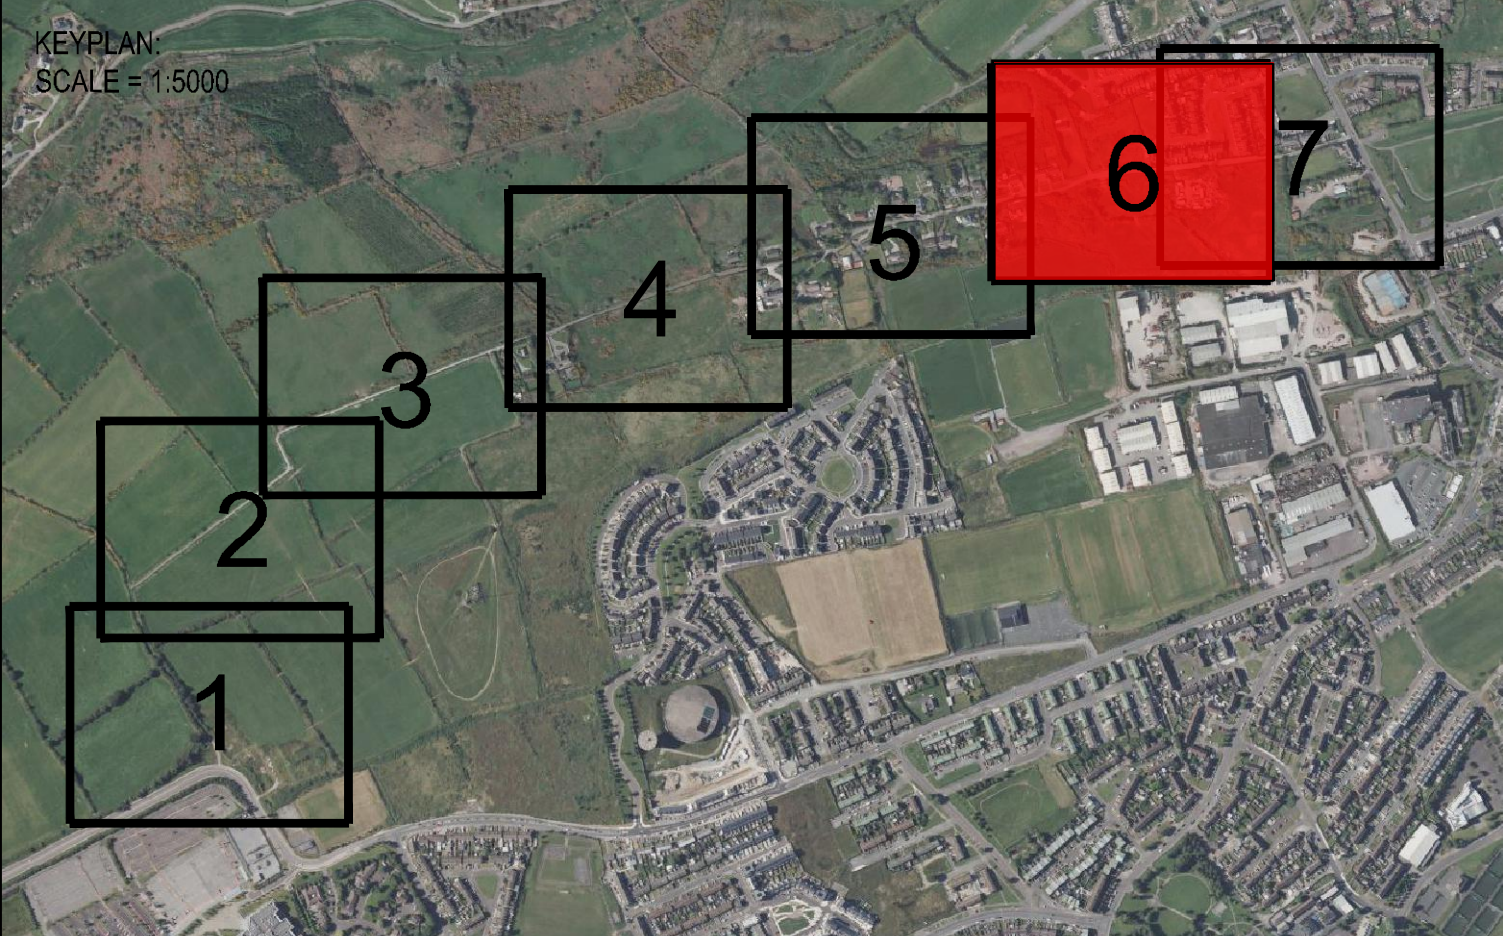



ON ORIGINAL

0

5

10

20

30

40

50m

© COPYRIGHT OF THIS DRAWING IS RESERVED BY DBFL CONSULTING ENGINEERS. NO PART SHALL BE REPRODUCED OR TRANSMITTED WITHOUT THEIR WRITTEN PERMISSION.

NO CHANGES OF WHATSOEVER NATURE ARE TO BE MADE TO ANY DETAILS SET OUT OR CONTAINED IN ANY DBFL SPECIFICATIONS OR DRAWINGS UNLESS THE EXPRESS CONSENT HAS BEEN OBTAINED IN ADVANCE, IN WRITING, FROM DBFL.

NOTES:

GENERAL NOTES:

1.

ALL CO-ORDINATES ARE TO IRISH TRANSVERSE MERCATOR (BASED ON OS MAPPING)

2.

ALL LEVELS ARE TO ORDNANCE DATUM MALIN HEAD (BASED ON LIDAR SURVEY INFORMATION)

3.

ALL DIMENSIONS IN METERS UNLESS SPECIFIED OTHERWISE

4.

DO NOT SCALE FROM DRAWING

LEGEND:

EXISTING KERBLINE / ROADEDGE

EXISTING EMBANKMENT / BOUNDARY TREATMENT

PROPOSED BOUNDARY LINE

PROPOSED CARRAGEWAY

EXISTING CARRAGEWAY RETAINED

PROPOSED PEDESTRIAN FOOTWAY / TRAFFIC ISLAND

EXISTING PEDESTRIAN FOOTWAY RETAINED

PROPOSED RED CHIP SURFACING

SHARED PEDESTRIAN / CYCLE PATH

PROPOSED HERRINGBONE PAVING

EXISTING GRAVEL PATH RETAINED

RAISED TRAFFIC CALMING RAMP

LANDSCAPED AREA

CYCLE RAMP

60MM BEVEL KERB

PROPOSED BOLT DOWN KERBING

PROPOSED SIGNAL CONTROLLED TACTILE PAVING

INDICATIVE LOCATION OF LIGHT POLE SPECIFIC LOCATION TO BE ESTABLISHED AT DETAIL DESIGN STAGE

DROP KERB

DEMOUNTABLE BOLLARDS

KEYPLAN:
SCALE = 1:5000

Street Cross Section Width 6.28m

SECTION A-A
-CHAINAGE 1960m

ORDNANCE SURVEY IRELAND LICENCE
No EN CYAL50276885©
ORDNANCE SURVEY IRELAND
GOVERNMENT OF IRELAND

7	28-07-26	Site Notice Provided	JP	TJ
6	27-07-26	CCC Comments Incorporated	JP	TJ
5	23-07-26	CCC Comments Incorporated	JP	TJ
4	13-07-26	Revised Alignment	JP	TJ
3	11-10-24	CCC Comments Incorporated	JP	TJ
2	03-11-23	Third Issue	PJ	JP
1	25-10-23	Second Issue	PJ	JP
0	22-08-23	First Issue	JP	TJ
rev	date	description	by	chkd.

STATUS CODES

purpose	acceptance
P3 - PLANNING PERMISSION	S - ISSUED

DBFL

CONSULTING ENGINEERS

T: + 353 1 400 4000 | E: info@dbfl.ie | W: www.dbfl.ie

DUBLIN | CORK | GALWAY | WATERFORD

project ref.

NASH'S BOREEN PEDESTRIAN AND CYCLE SCHEME

drawing title

NASH'S BOREEN ENHANCEMENT WORKS - SHEET 7 OF 7

client

CORK CITY COUNCIL

designed by	author	scale	sheet size
TJ	JP	1:500	A1
drawing no.	revision		
220200-X-90-Z00-XXX-DR-DBFL-CE-1107	7		