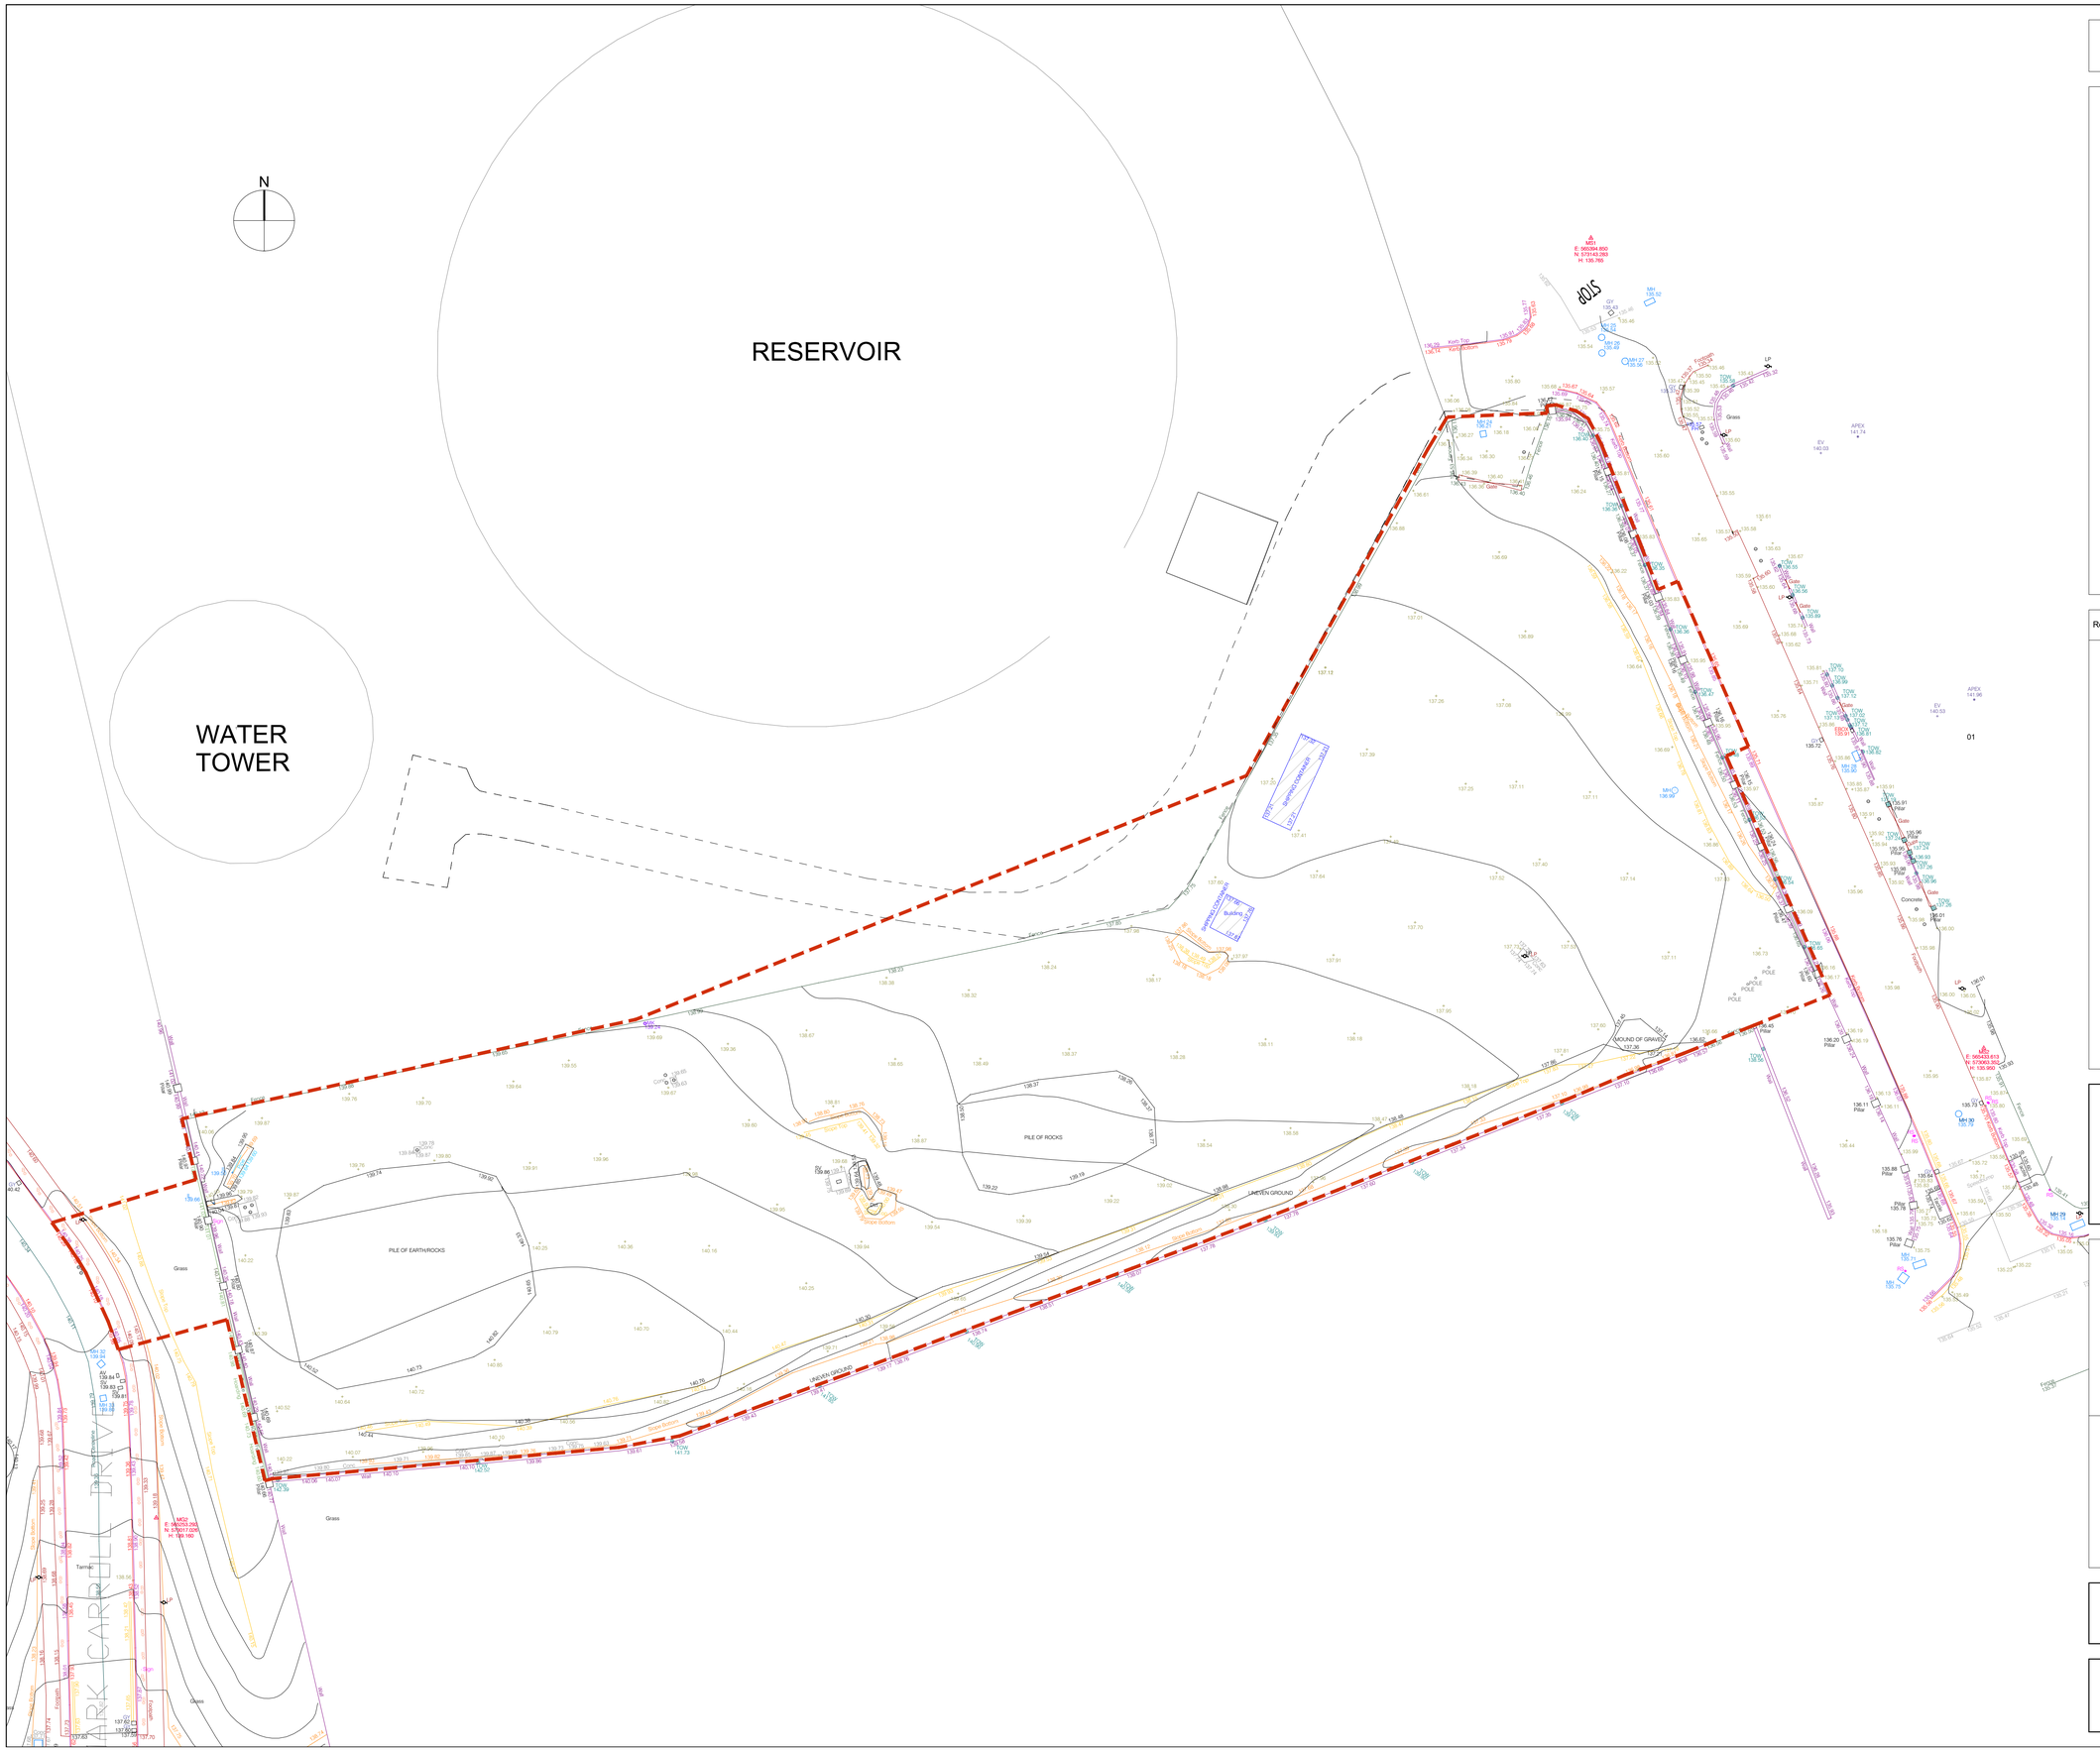


Do not scale from drawings. Use dimensioned figure only.
Contractor to check all dimensions on site.
City Architect to be informed of any discrepancies before work proceeds.

Notes

CYAL50441117
© Tailte Éireann - Surveying.

SITE BOUNDARY

Rev.	Description	Date
	.	.

CITY ARCHITECT'S DEPARTMENT

Telephone: 021 4924335
E-mail: city_architect@corkcity.ie
Web: http://www.corkcity.ie

CATHAL O'BOYLE, CITY ARCHITECT,
CORK CITY COUNCIL, CITY HALL, CORK, T12 T997

Team Leader	MAIREAD POWER
Project Architects	ALEKSANDRA CZARNECKA
Project Technicians	
Project Supervisor	ATKINS
Quantity Surveyor	HARRIS COYLE BREEN
Civil/Structural Consultant	ATKINS
M & E Consultant	ATKINS
Landscape Architect	
Fire Consultant	

Title

EXISTING SITE SURVEY

Scale	1:300 @ A1
Date	July 2026
Drawn By	AC
Checked By	MP

Plotfiles Ref.

-

Drawing Status	Job No.	Drawing No.	Rev.
Part 8	2025.11	PL02	0

Project

CNWQR PHASE 4C WEST