





SITE SECTION 1 - SCALE 1:200

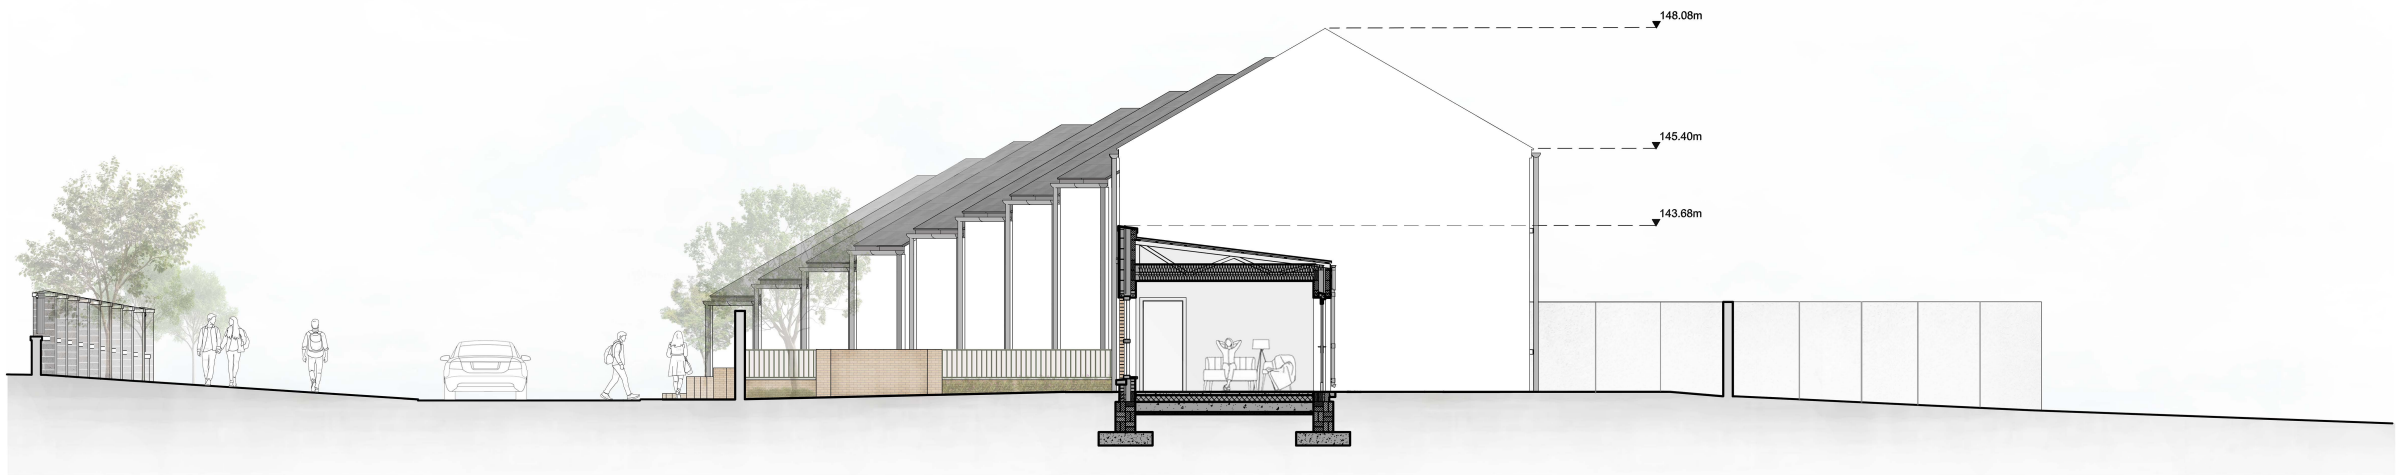


SITE SECTION 2 - SCALE 1:100

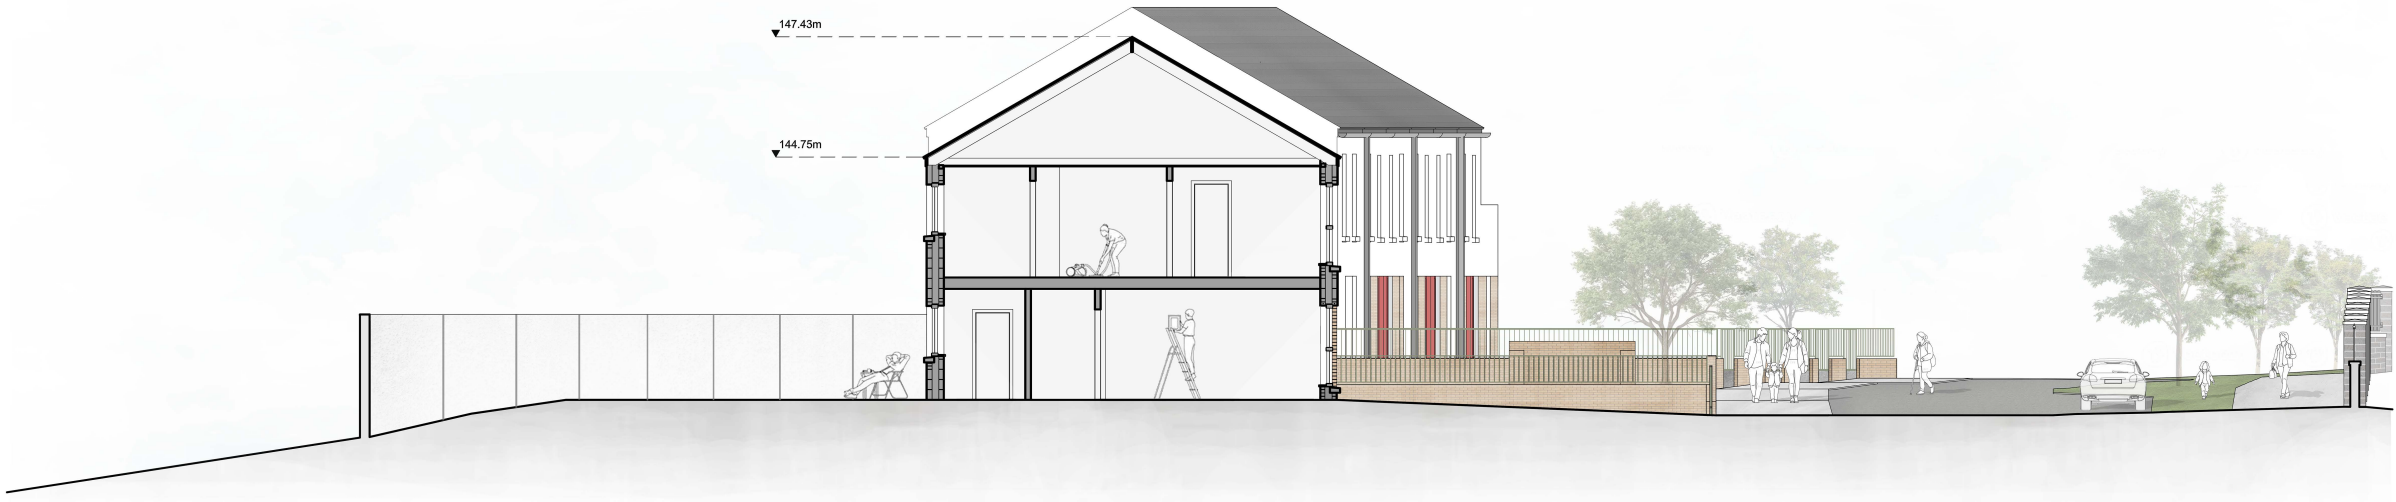

SITE SECTION 3 - SCALE 1:100

Do not scale from drawings. Use dimensioned figure only.
Contractor to check all dimensions on site.
City Architect to be informed of any discrepancies before work proceeds.

Notes

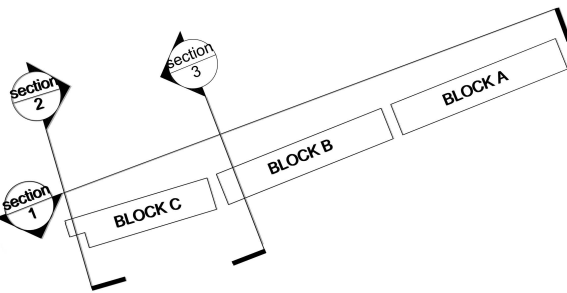

Rev.	Description	Date

CITY ARCHITECT'S
DEPARTMENT

Telephone: 021 4924335
E-mail: city_architect@corkcity.ie
Web: http://www.corkcity.ie

CATHAL O'BOYLE, CITY ARCHITECT,
CORK CITY COUNCIL, CITY HALL, CORK, T12 T997



Team Leader	MAIREAD POWER
Project Architects	ALEKSANDRA CZARNECKA
Project Technicians	
Project Supervisor	ATKINS
Quantity Surveyor	HARRIS COYLE BREEN
Civil/Structural Consultant	ATKINS
M & E Consultant	ATKINS
Landscape Architect	
Fire Consultant	

Title	Scale	1:100 @ A1
HOUSE TYPE 1 GENERAL ARRANGEMENT BLOCK A&B	Date	July 2026
	Drawn By	AC
	Checked By	-
Plotfiles Ref.		

Drawing Status	Job No.	Drawing No.	Rev.
Part 8	2025.11	PL05	0

Project
CNWQR PHASE 4C WEST