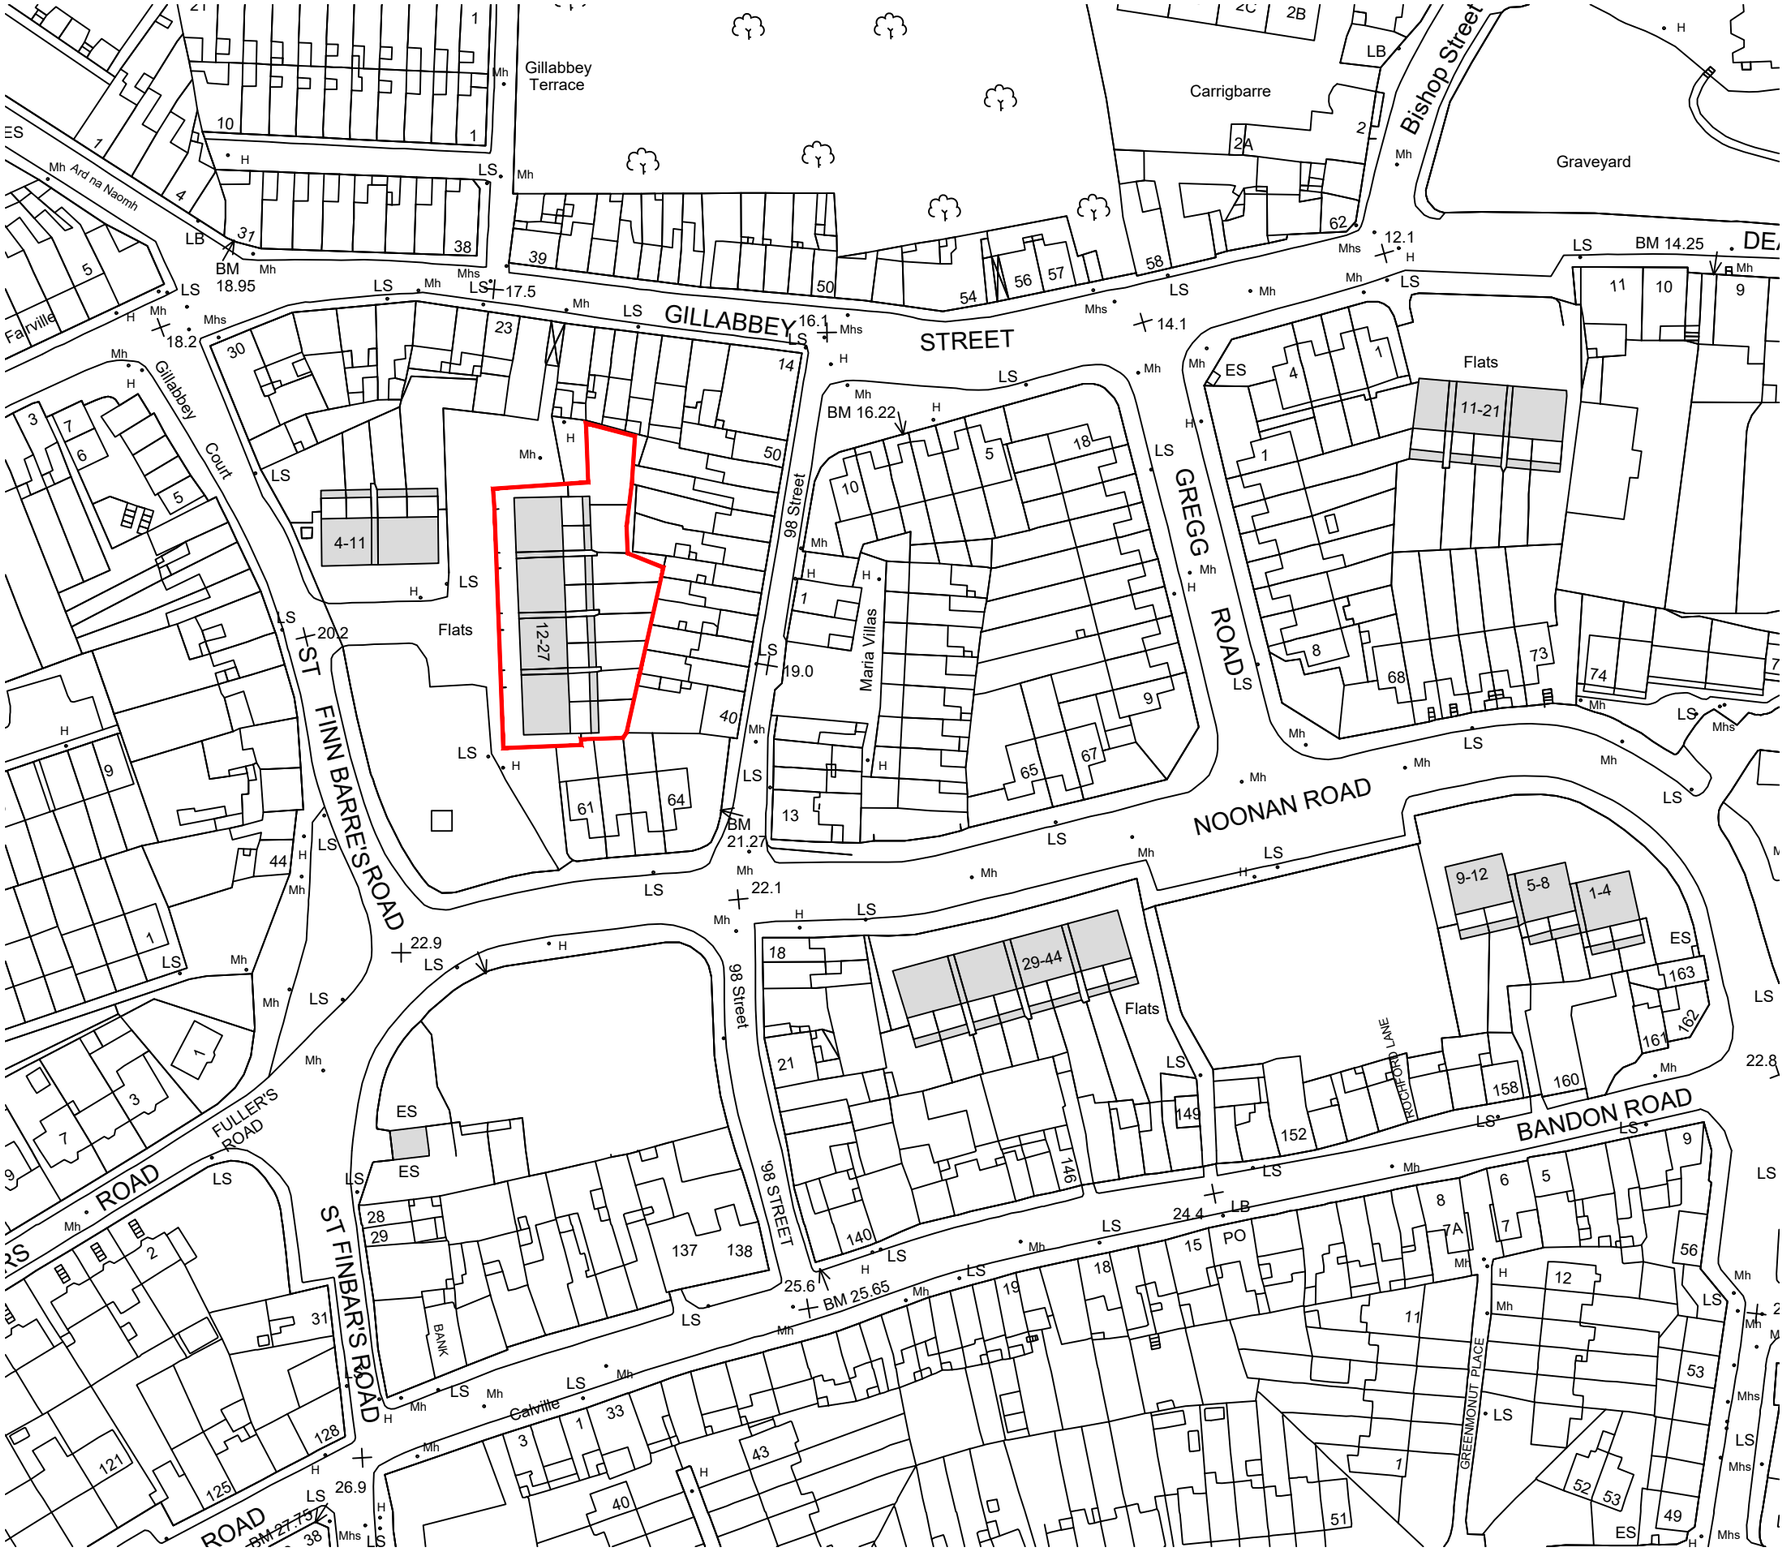


LEGEND

PROPERTIES TO BE DEMOLISHED

Figured dimensions only to be taken from this drawing. All dimensions to be checked on site. Design Office to be informed immediately of any discrepancies before work proceeds.

REV.	BY	CHKD.	APPR.	DATE	DESCRIPTION

PROJECT:
12-27 St Finbarr's Road, Cork

TITLE:
12-27 Demolition & Lanscaping - Part 8
Planning Application - Layout & Site Location

Comhairle Cathrach Chorcaí
Cork City Council

HOUSING DIRECTORATE |
CITY NORTHWEST QUARTER REGENERATION
NORTHWEST HOUSING OFFICE,
HARBOUR VIEW ROAD, CORK T23 HD32
021 492 5537
CITYNORTHWEST@CORKCITY.IE

NOONAN ROAD REGENERATION

DRAWN:	SCALE:		
DS	1:1000		
CHECKED: SK	DATE: 30/07/26	DRAWING NO: SFR-12-27-001	REV: A
APPROVED: EL	STATUS: Planning		