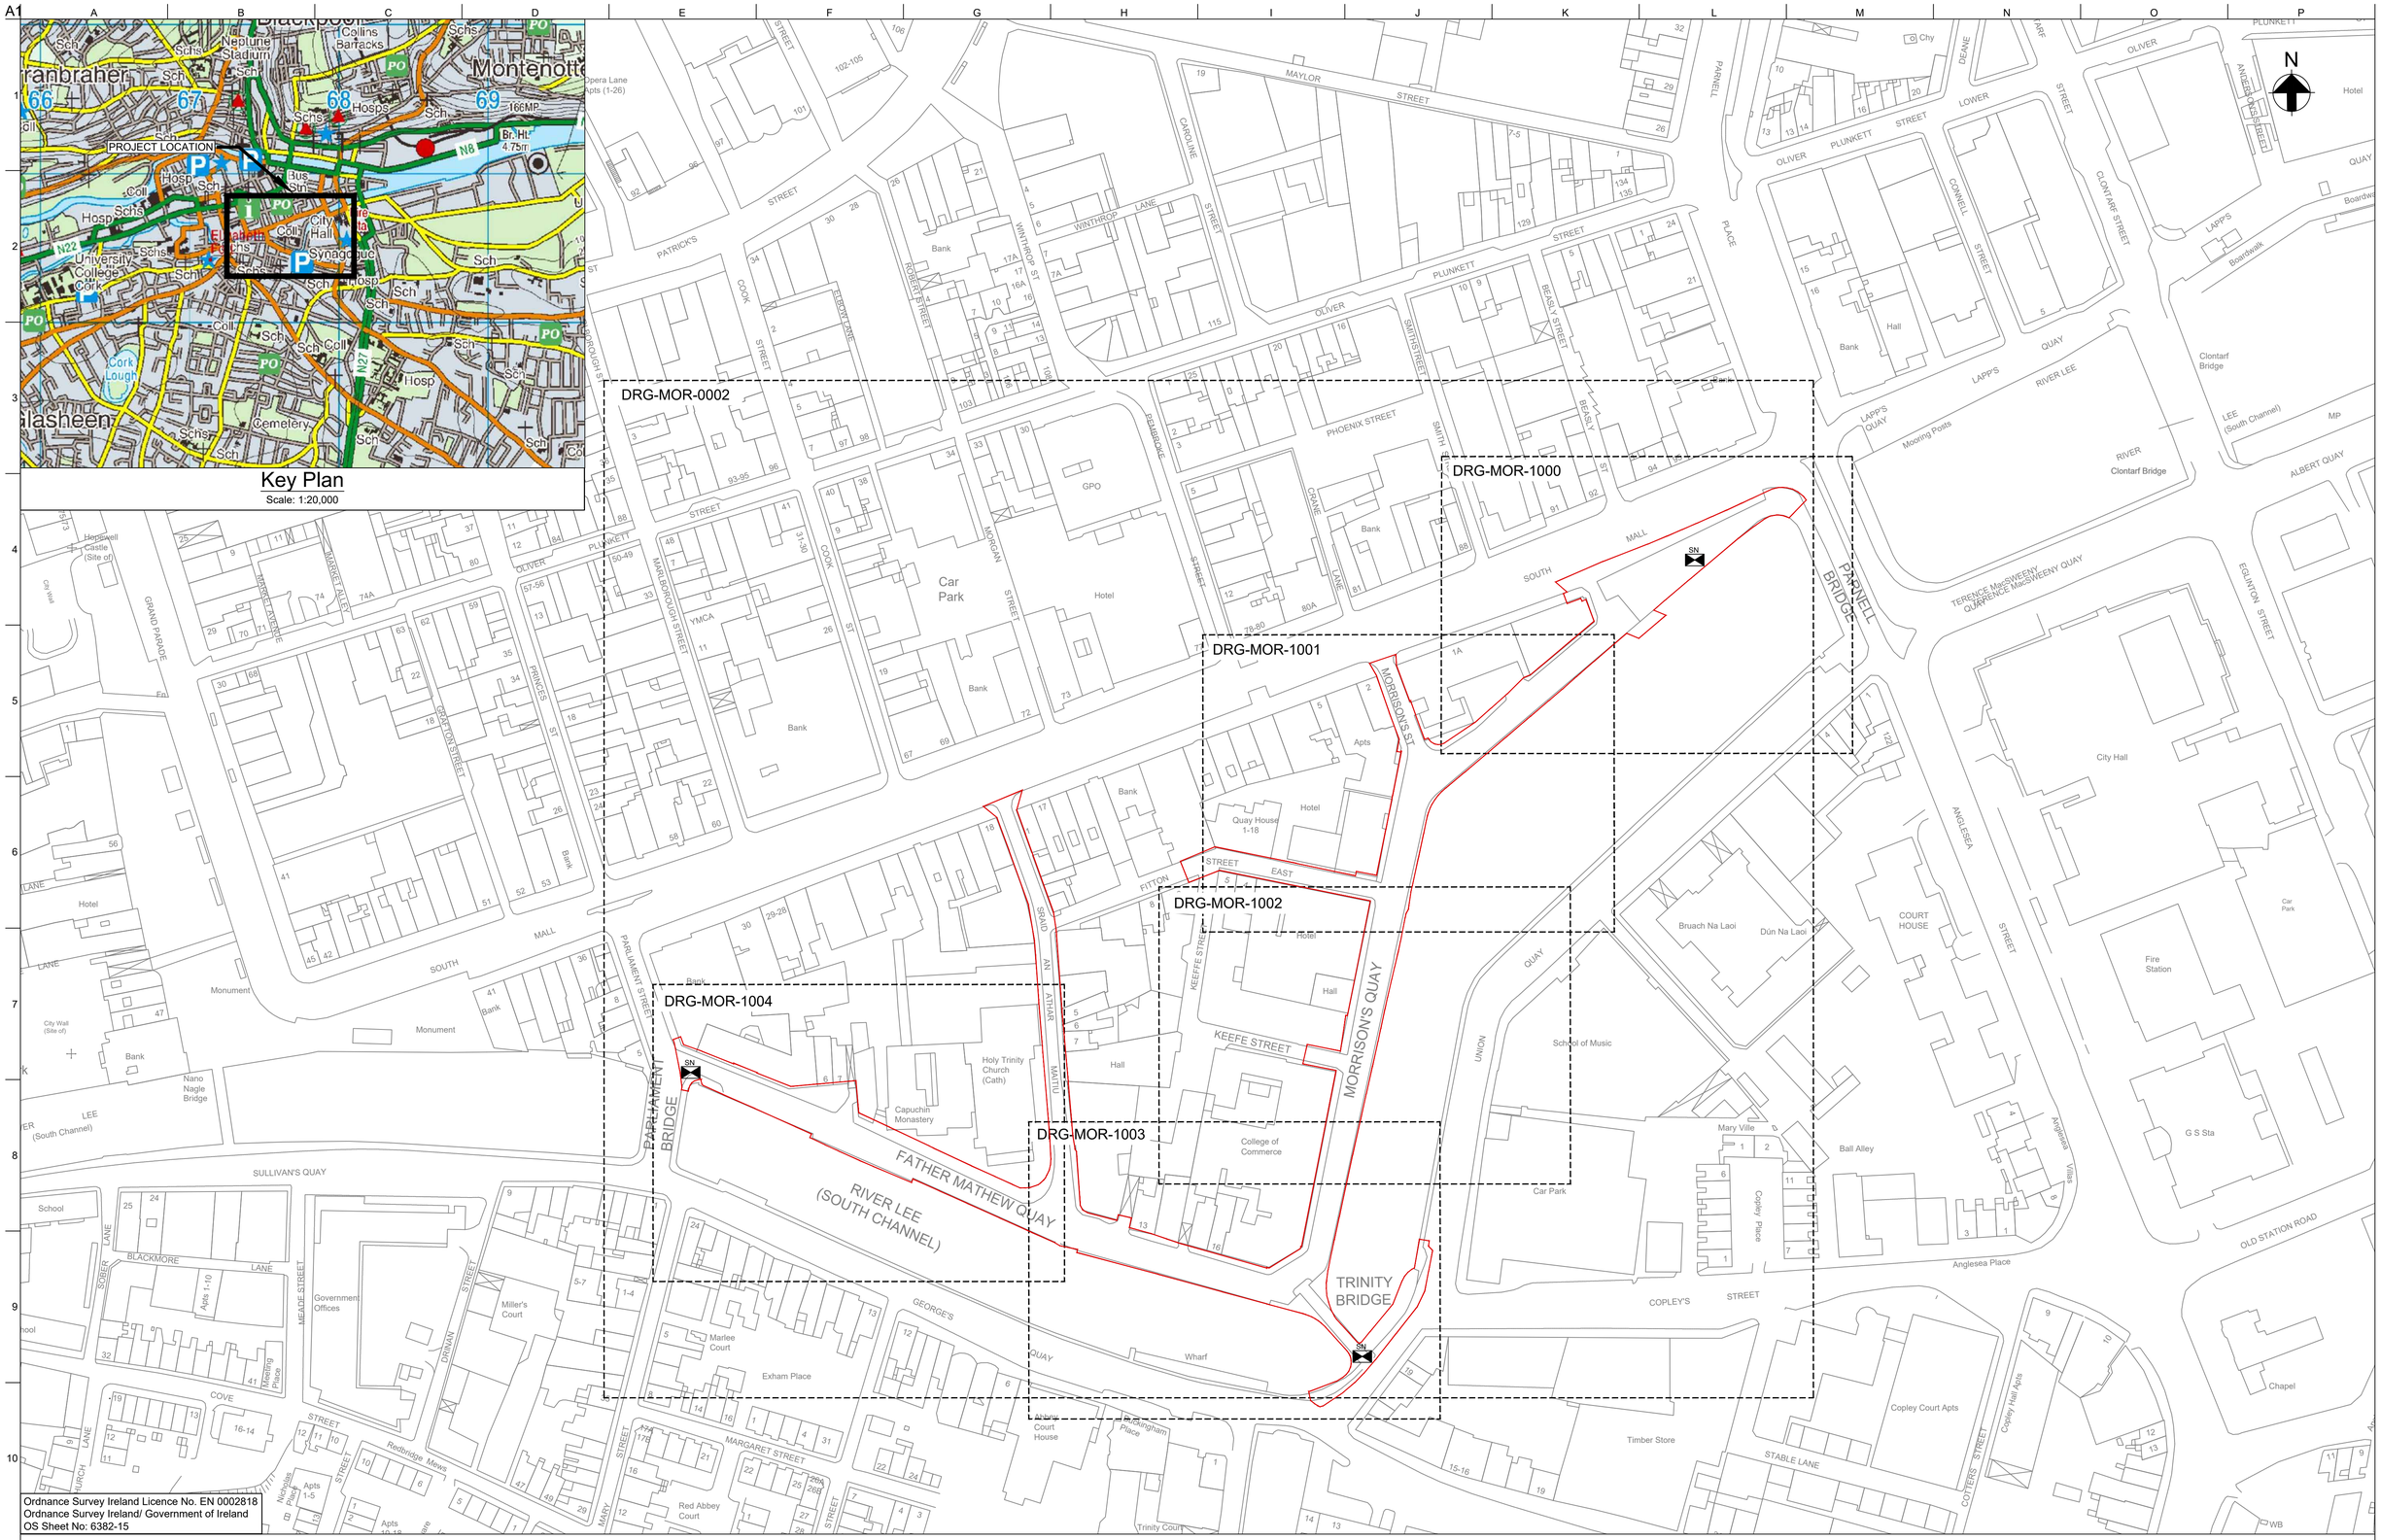

Ordnance Survey Ireland Licence No. EN 0002818
Ordnance Survey Ireland/ Government of Ireland
OS Sheet No: 6382-15

Legend:

Site Boundary

Site Notice Location SN

Drawing Layout DRG-MOR-XXXX

Rev	Date	By	Chkd	Appd
P01	12/02/18	SOF	AL	KL
Planning Issue				

ARUP
One Albert Quay
Cork, Ireland
Tel +353 (0)21 427 7670 Fax +353 (0)21 427 2345
www.arup.com

thepaulhogarthcompany

Client
Cork City Council
City Hall, Anglesea Street,
Cork

Project Title
Morrison's Island Public Realm and Flood Defence Project

Drawing Title
Site Location Plan

Scale at A1: 1:1000
Role: Civil Infrastructure
Suitability: Part 8 Planning
Arup Job No: 230436-00
Rev: P01
Name: MOR-0001

Do not scale

© Arup