A 1 TENDER: THIS DRAWING HAS BEEN PREPARED FOR THE PURPOSE OF PRICING ONLY.

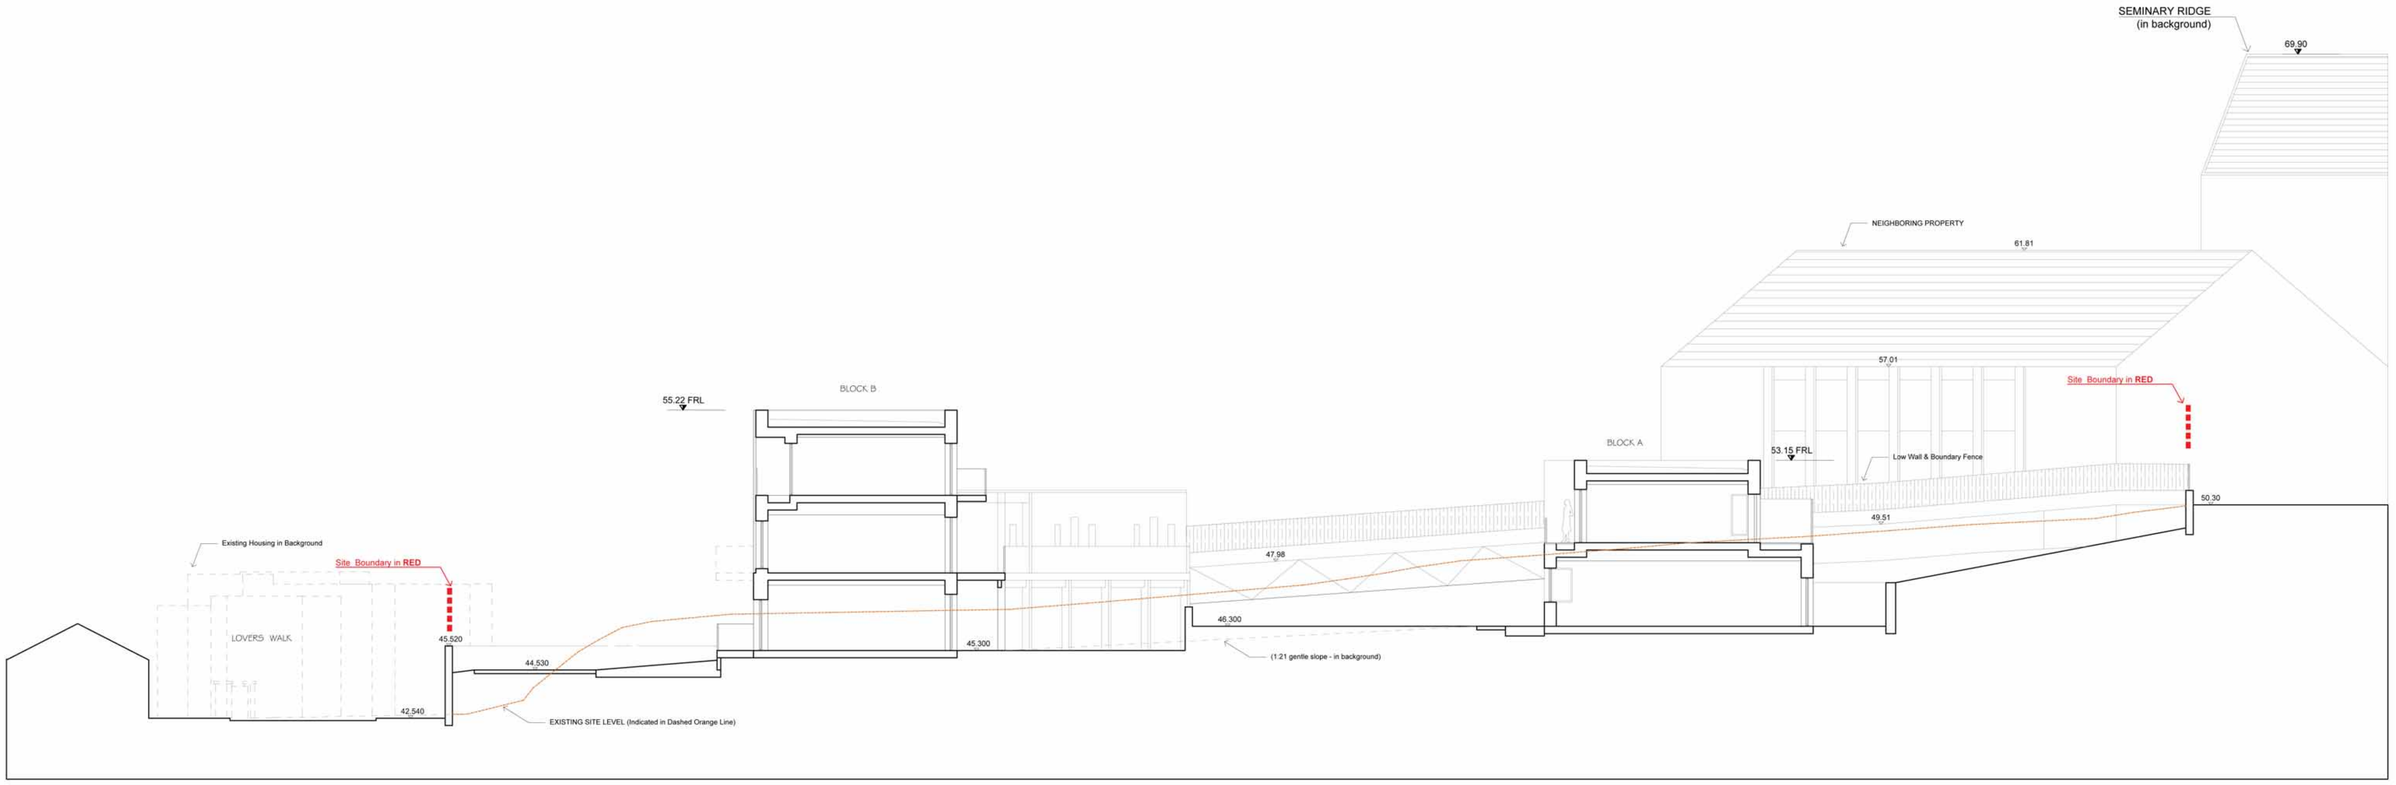

1
600

SITE SECTION A-A

SCALE 1:125

1
600

CONTEXTUAL ELEVATION - (Lovers Walk)

SCALE 1:200

IMPORTANT TO READ

TENDER	08/02/2022	4.5	SC
ISSUED FOR INFORMATION	14/02/20	4.4	SC
ISSUED FOR INFORMATION	14/02/20	4.3	SC
ISSUED FOR INFORMATION	14/02/20	4.2	SC
ISSUED FOR INFORMATION	13/02/20	4.1	SC
ISSUED FOR INFORMATION	01/01/20	4.0	SC
DRAWING ISSUED FOR	DATE	REVISION	REV BY

JCA Architects
T: +353 (0)21 439 3800
E: architects@jca.ie
www.jca.ie
Cork Office
21 Sunday's Well Road,
Cork, Co. Cork
Meath Office
ICTP, St. Albert's House, Navan Road,
Dunboyne, Co. Meath

PLANNING

JOB TITLE
Proposed Dwelling
Farrenfarris Cork
Cork

DATE	SCALE	REV	DRAWN	CHECKED
08/06/22	Varies	1	BM	- -

DWG TITLE
Site Section & Context Elev

DWG NUMBER	PROJECT NUMBER
PL_ 400	21034