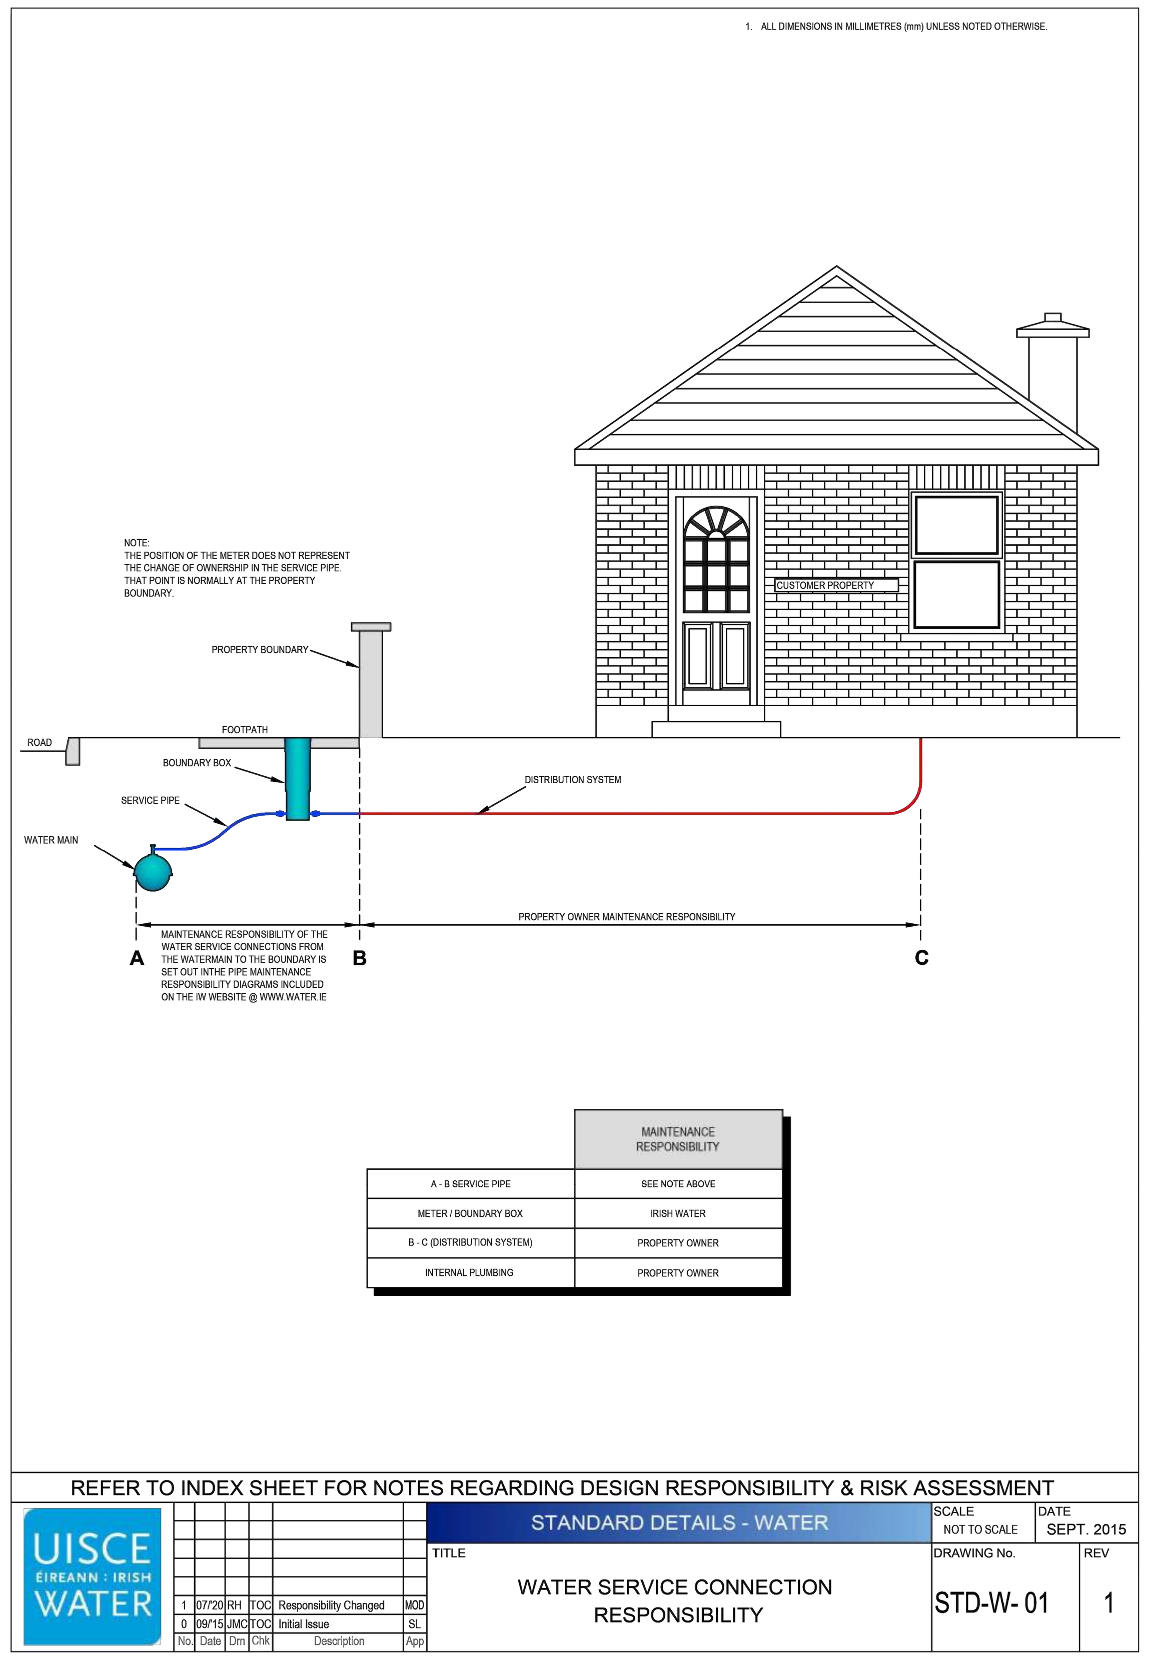

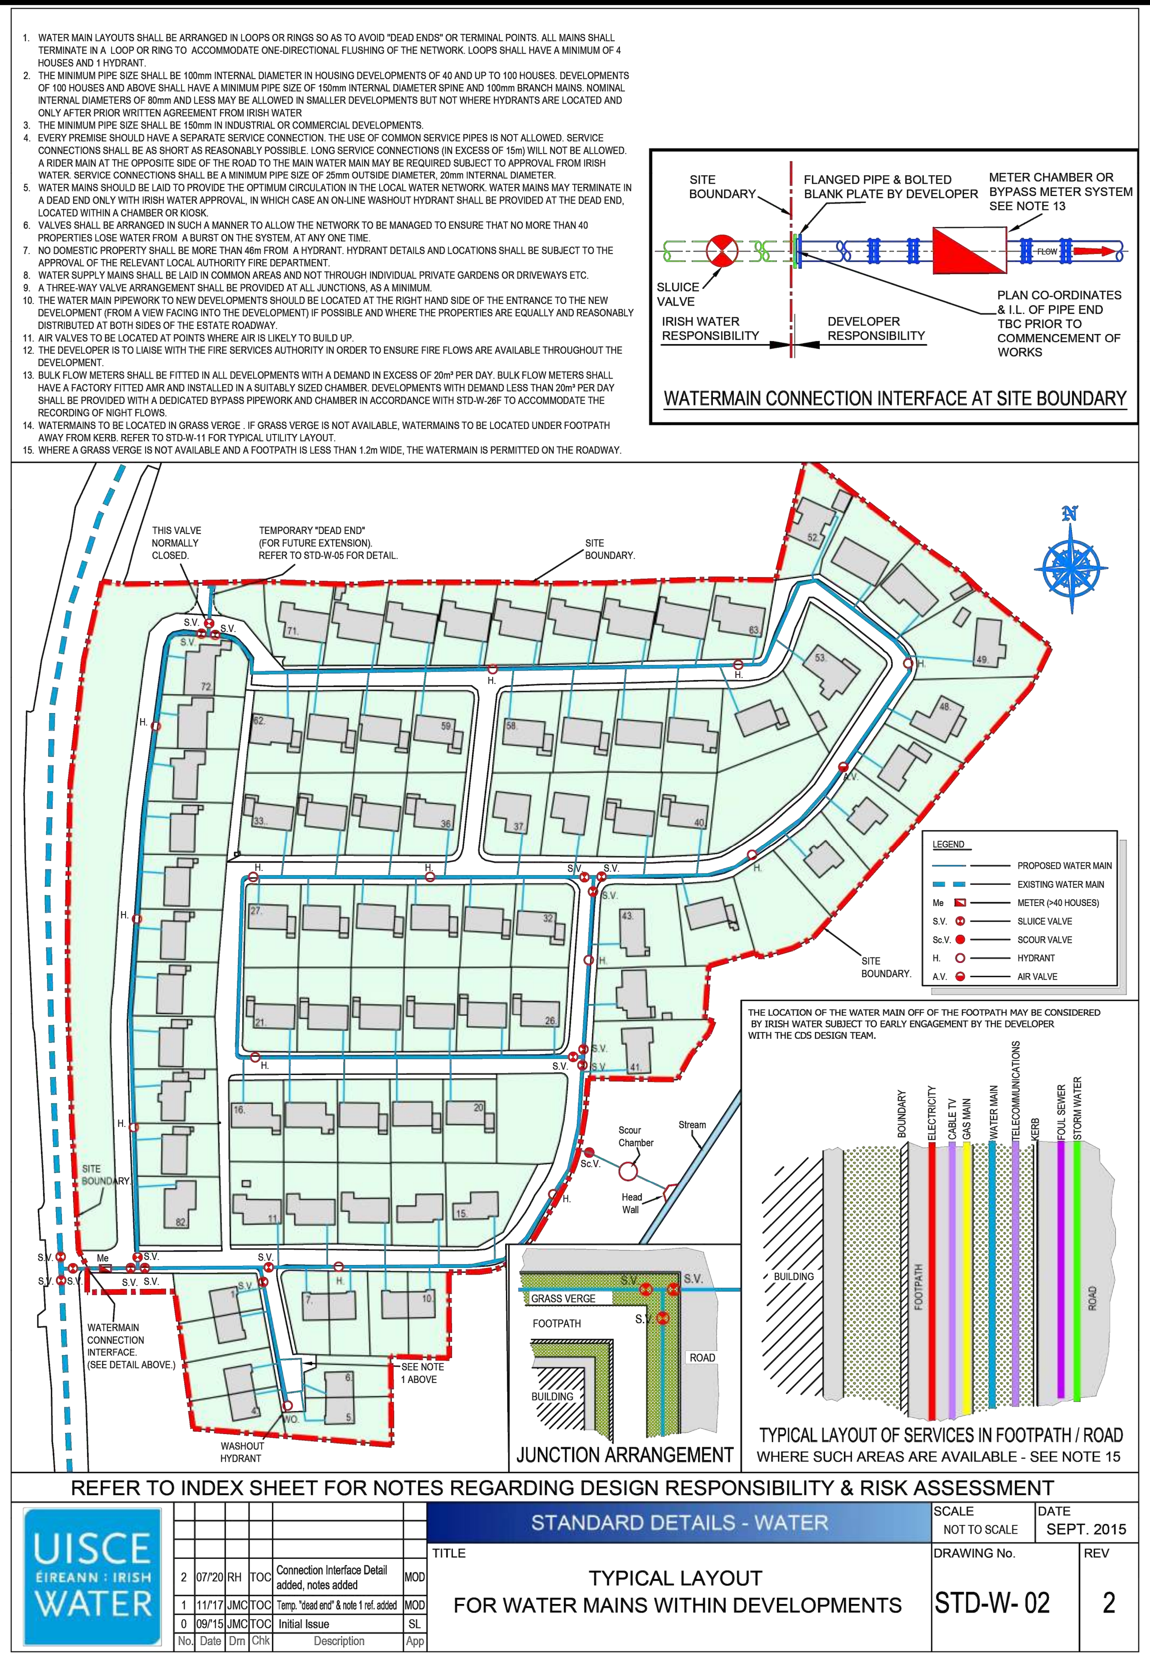

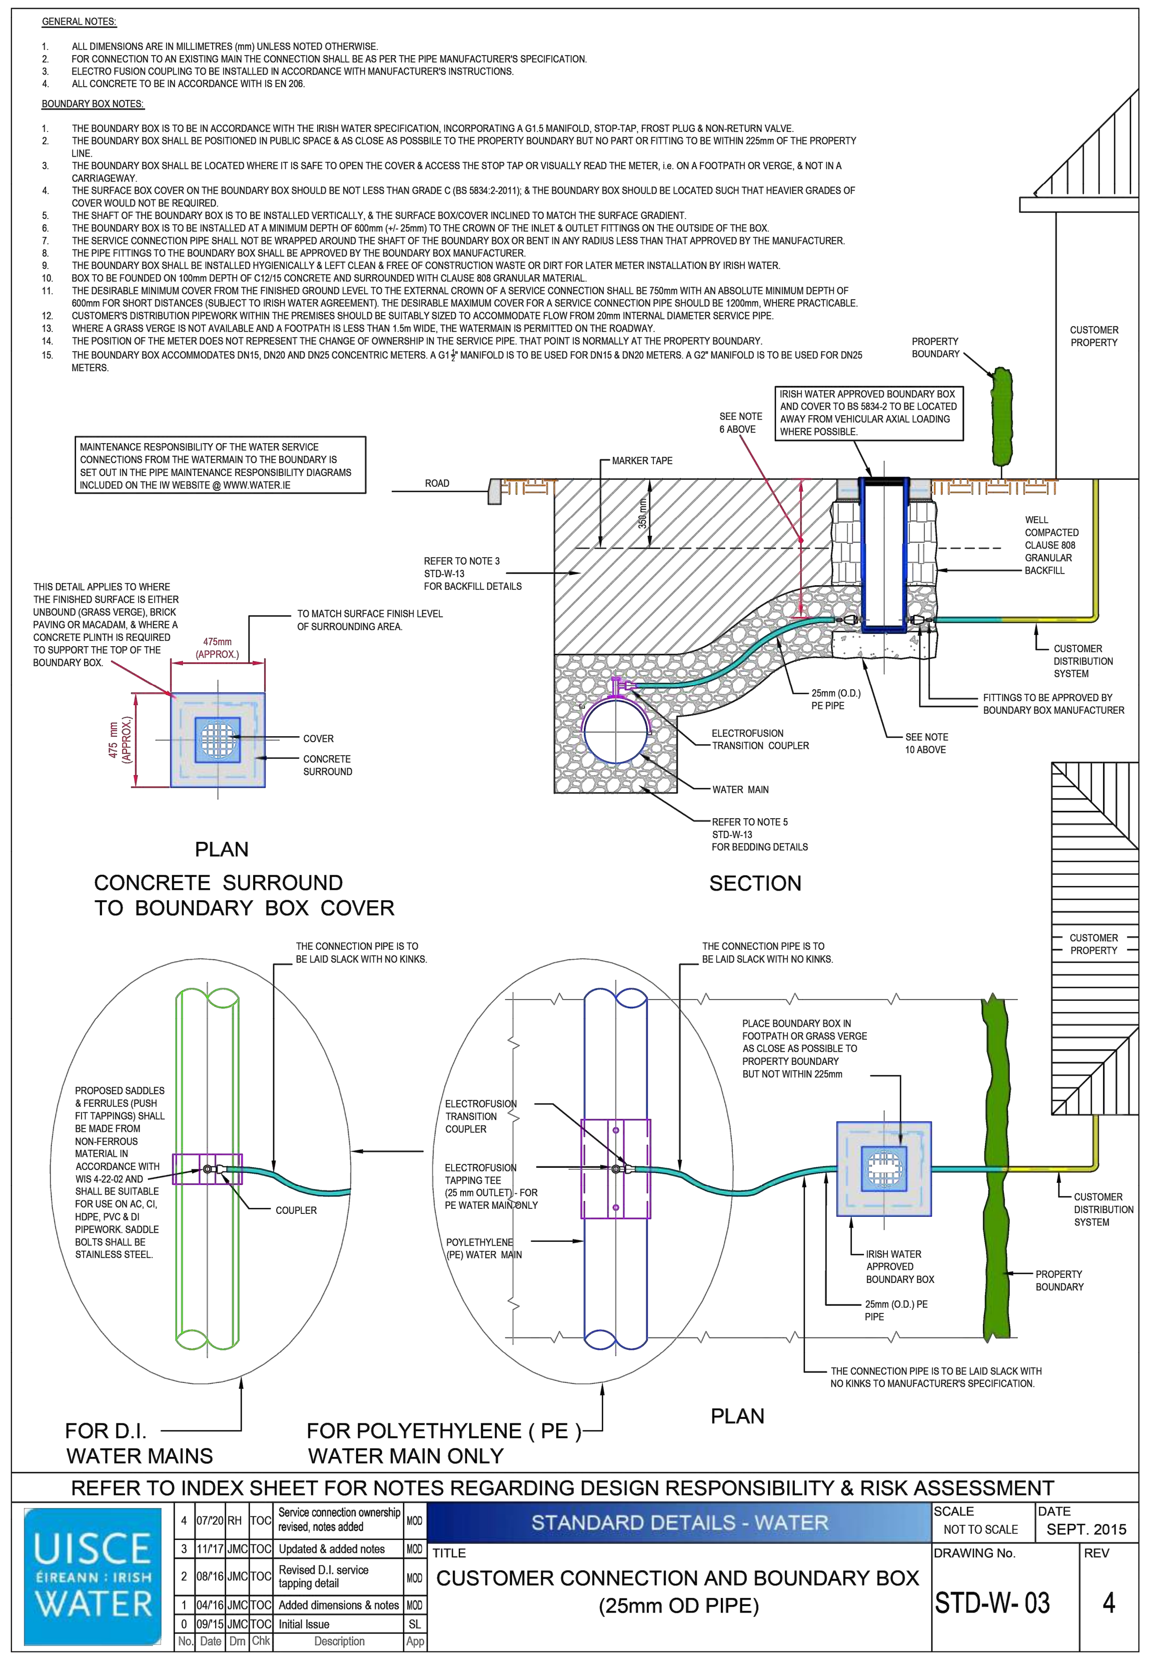

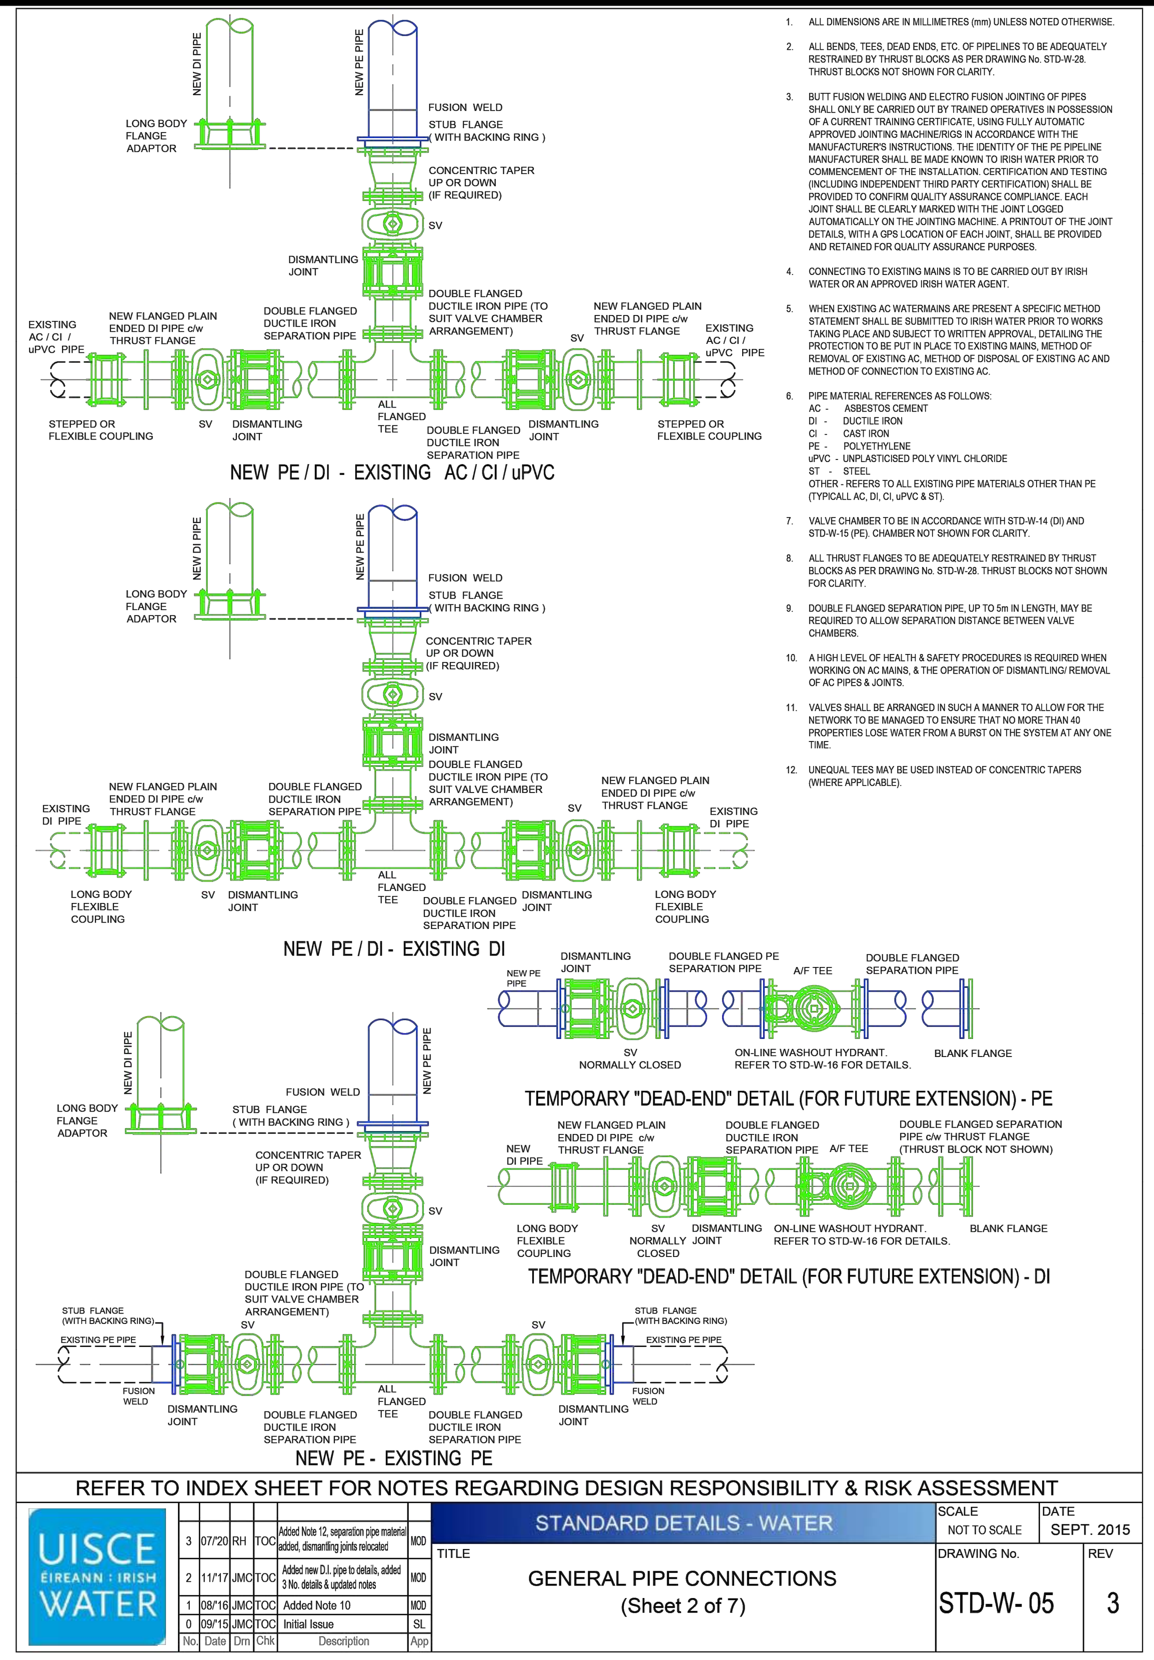

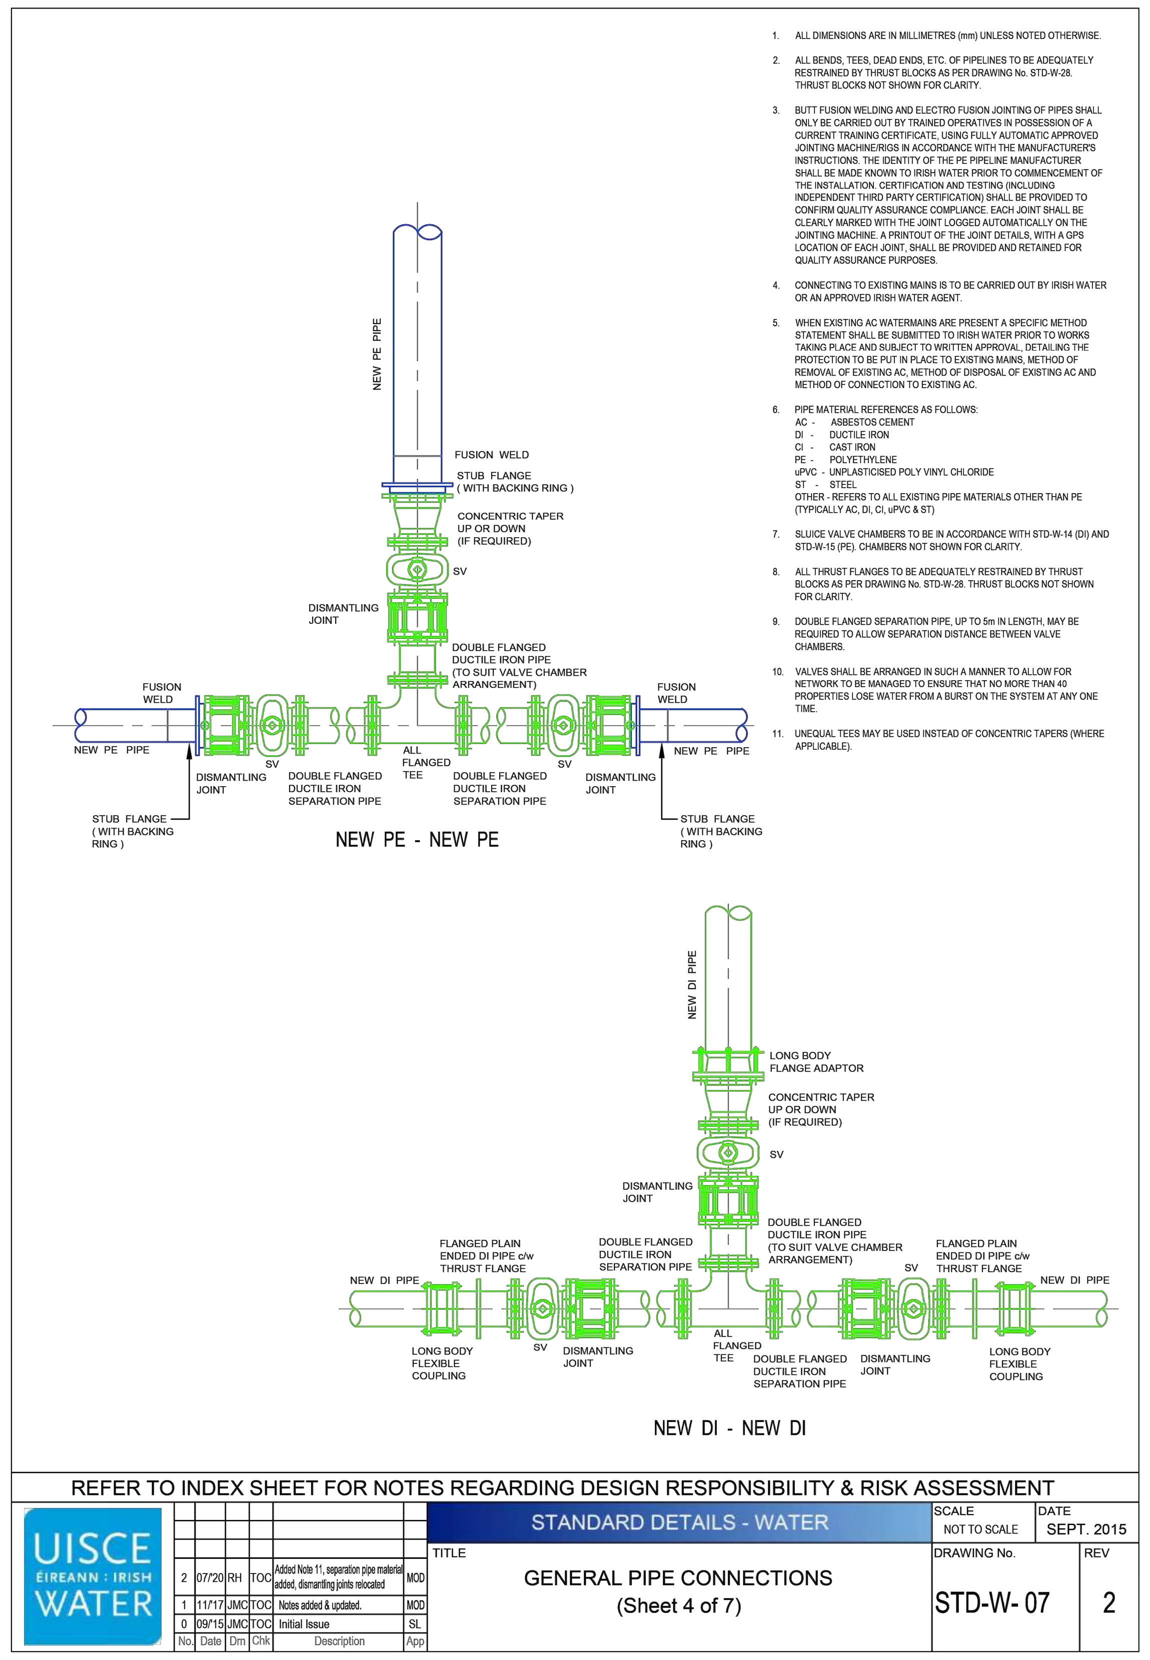

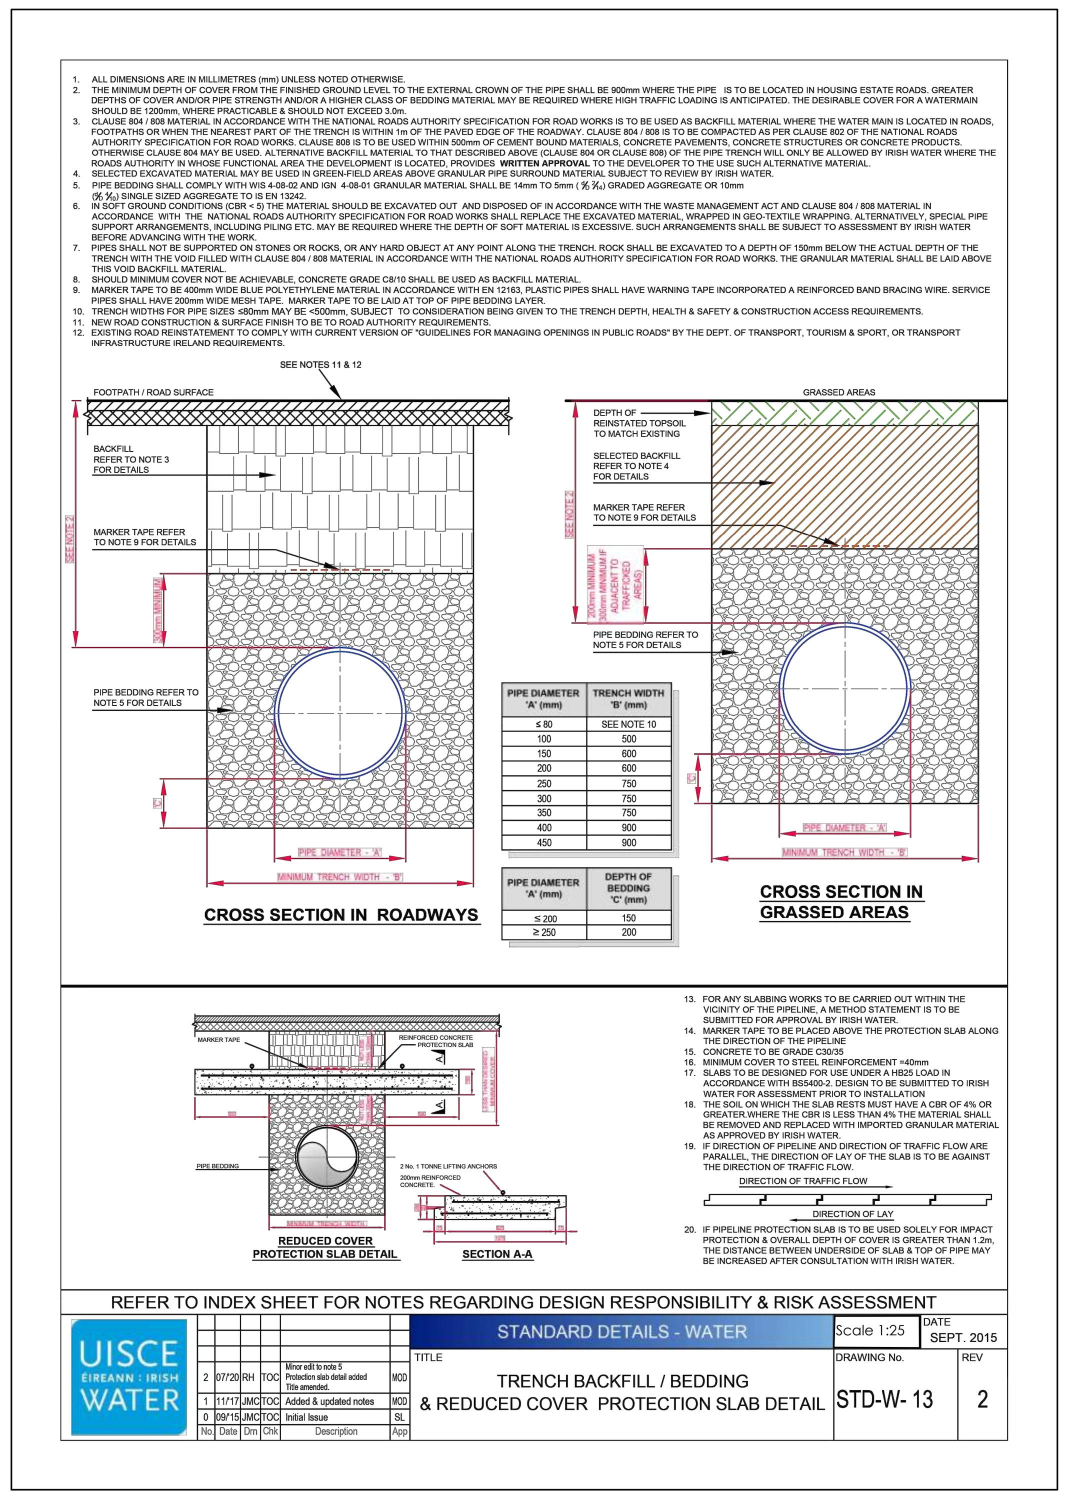

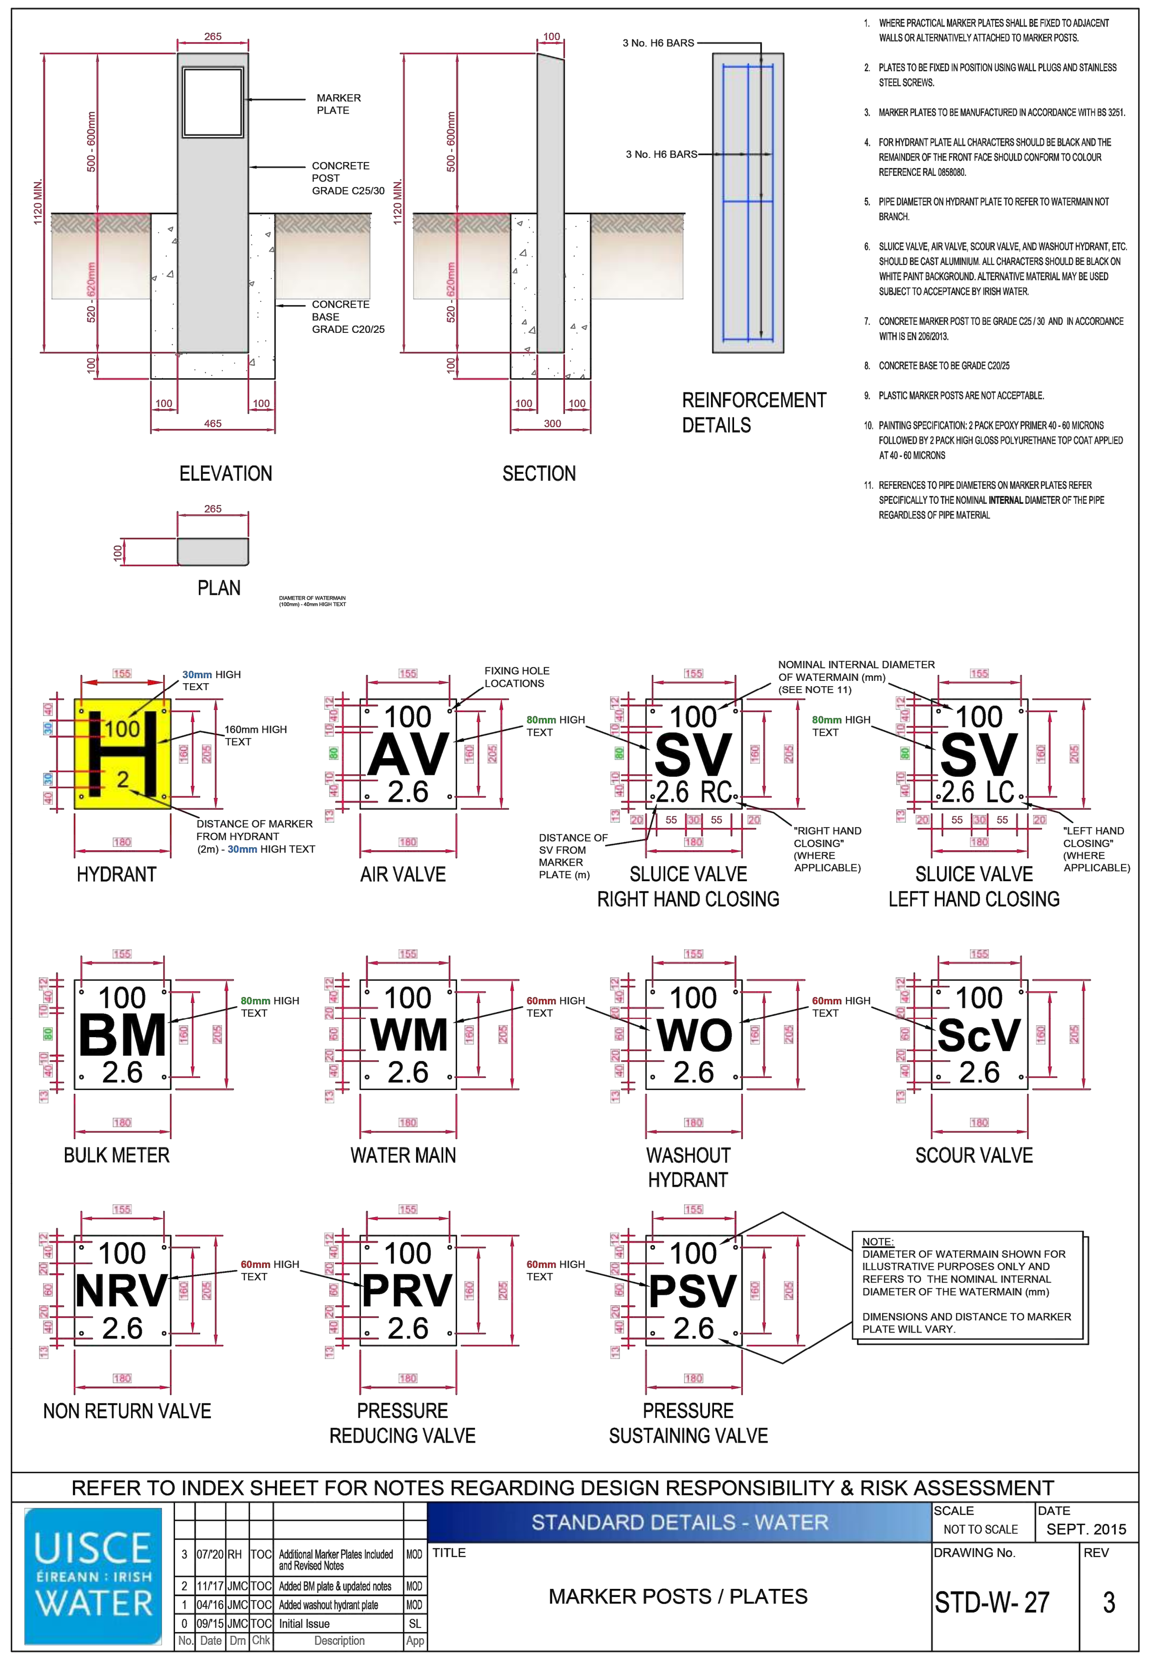

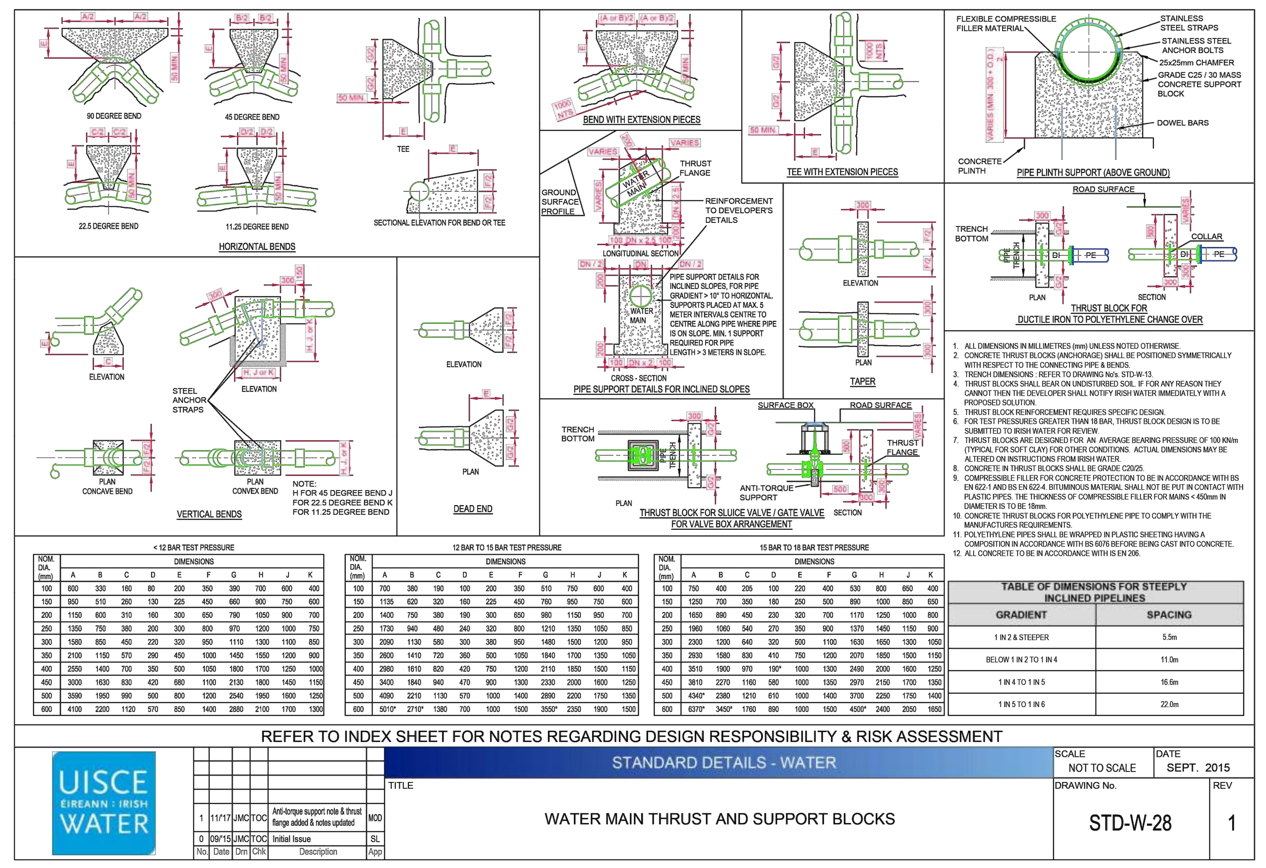

Standard Irish Water Detail References:

STD-W-01 Water Service Connection responsibility
STD-W-02 Typical Layout for Water Mains within developments
STD-W-03 Customer connection & boundary box
STD-W-05 General Pipe Connection
STD-W-07 General Pipe Connection
STD-W-13 Trench Backfill & Bedding
STD-W-15 Sluice valve for Polyethylene (P.E.) Pipe (<350mmØ)
STD-W-19 Off-line hydrant for Polyethylene (P.E.) Pipe
STD-W-22 On-line Air Valve for Polyethylene (P.E.) Pipe
STD-W-26 Meter chamber (≤300mm Ø)
STD-W-27 Marker posts/ Plates
STD-W-28 Water main thrust & support blocks

Refer to dwg no. 6291-5030-5031 for plan layout

DOSA
DENIS O'SULLIVAN & ASSOCIATES
CONSULTING ENGINEERS

Joyce House
Barrack Square
Ballincollig
Cork
P31 KP84

021 4871781
info@dosa.ie
www.dosa.ie

© THIS DRAWING IS COPYRIGHT, NO PART OF THIS DOCUMENT MAY BE RE-PRODUCED OR TRANSMITTED IN ANY FORM OR STORED IN ANY RETRIEVAL SYSTEM OF ANY NATURE WITHOUT THE WRITTEN PERMISSION OF THE ENGINEER AS COPYRIGHT HOLDER EXCEPT AS AGREED FOR USE ON THE PROJECT FOR WHICH THE DOCUMENT WAS ORIGINALLY ISSUED.

REV.	DRAWN	CHKD	APPRVD	DATE	DETAILS
F	E.C.	B.O'S.	C.O'S.	06.09.'24	Revised And Reissued For Part 8
E	E.C.	B.O'S.	C.O'S.	26.08.'24	Revised And Reissued For Part 8
D	E.C.	B.O'S.	C.O'S.	24.05.'24	Issued For Part 8 Feedback

CLIENT

PROJECT
Development at Glyntown, Glanmire, Co. Cork

DRAWING TITLE
Proposed Watermain Details (1 of 2)

SHEET	SCALE	PROJECT NO.	DRAWING NO.	STATUS/ISSUE
A1	As Noted	6291	5035	F