Note - Colours not shown on elevations for clarity at this scale

Site Boundary

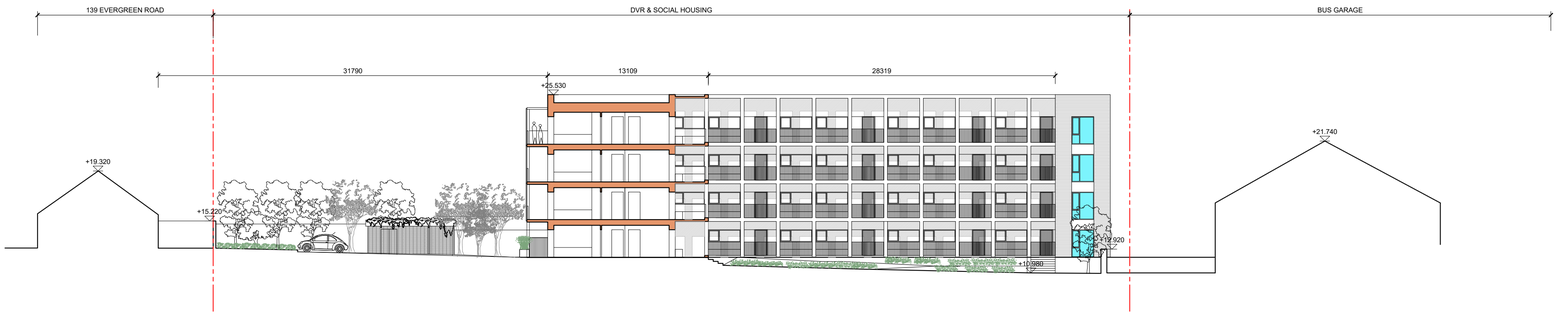

P01	ISSUED FOR PLANNING	SEPT 2025
Rev	Description	Date

Project

REFUGE CENTRE, TURNER'S CROSS, CORK

Title

PROPOSED SITE SECTIONS

Project No. 22TXC

Scale ####

Date 9/18/25

Drawing No.

PP26

28 South Mall, Cork, T12 X8CP
t: 021 4847123
e: admin@ccnarchitects.net
w: ccnarchitects.net

This drawing and any design hereon is the copyright of the Architects and must not be reproduced without their consent. Drawings remain the property of the Architects. Do not scale off drawings. Use written dimensions.

COTTER & NAESSENS ARCHITECTS