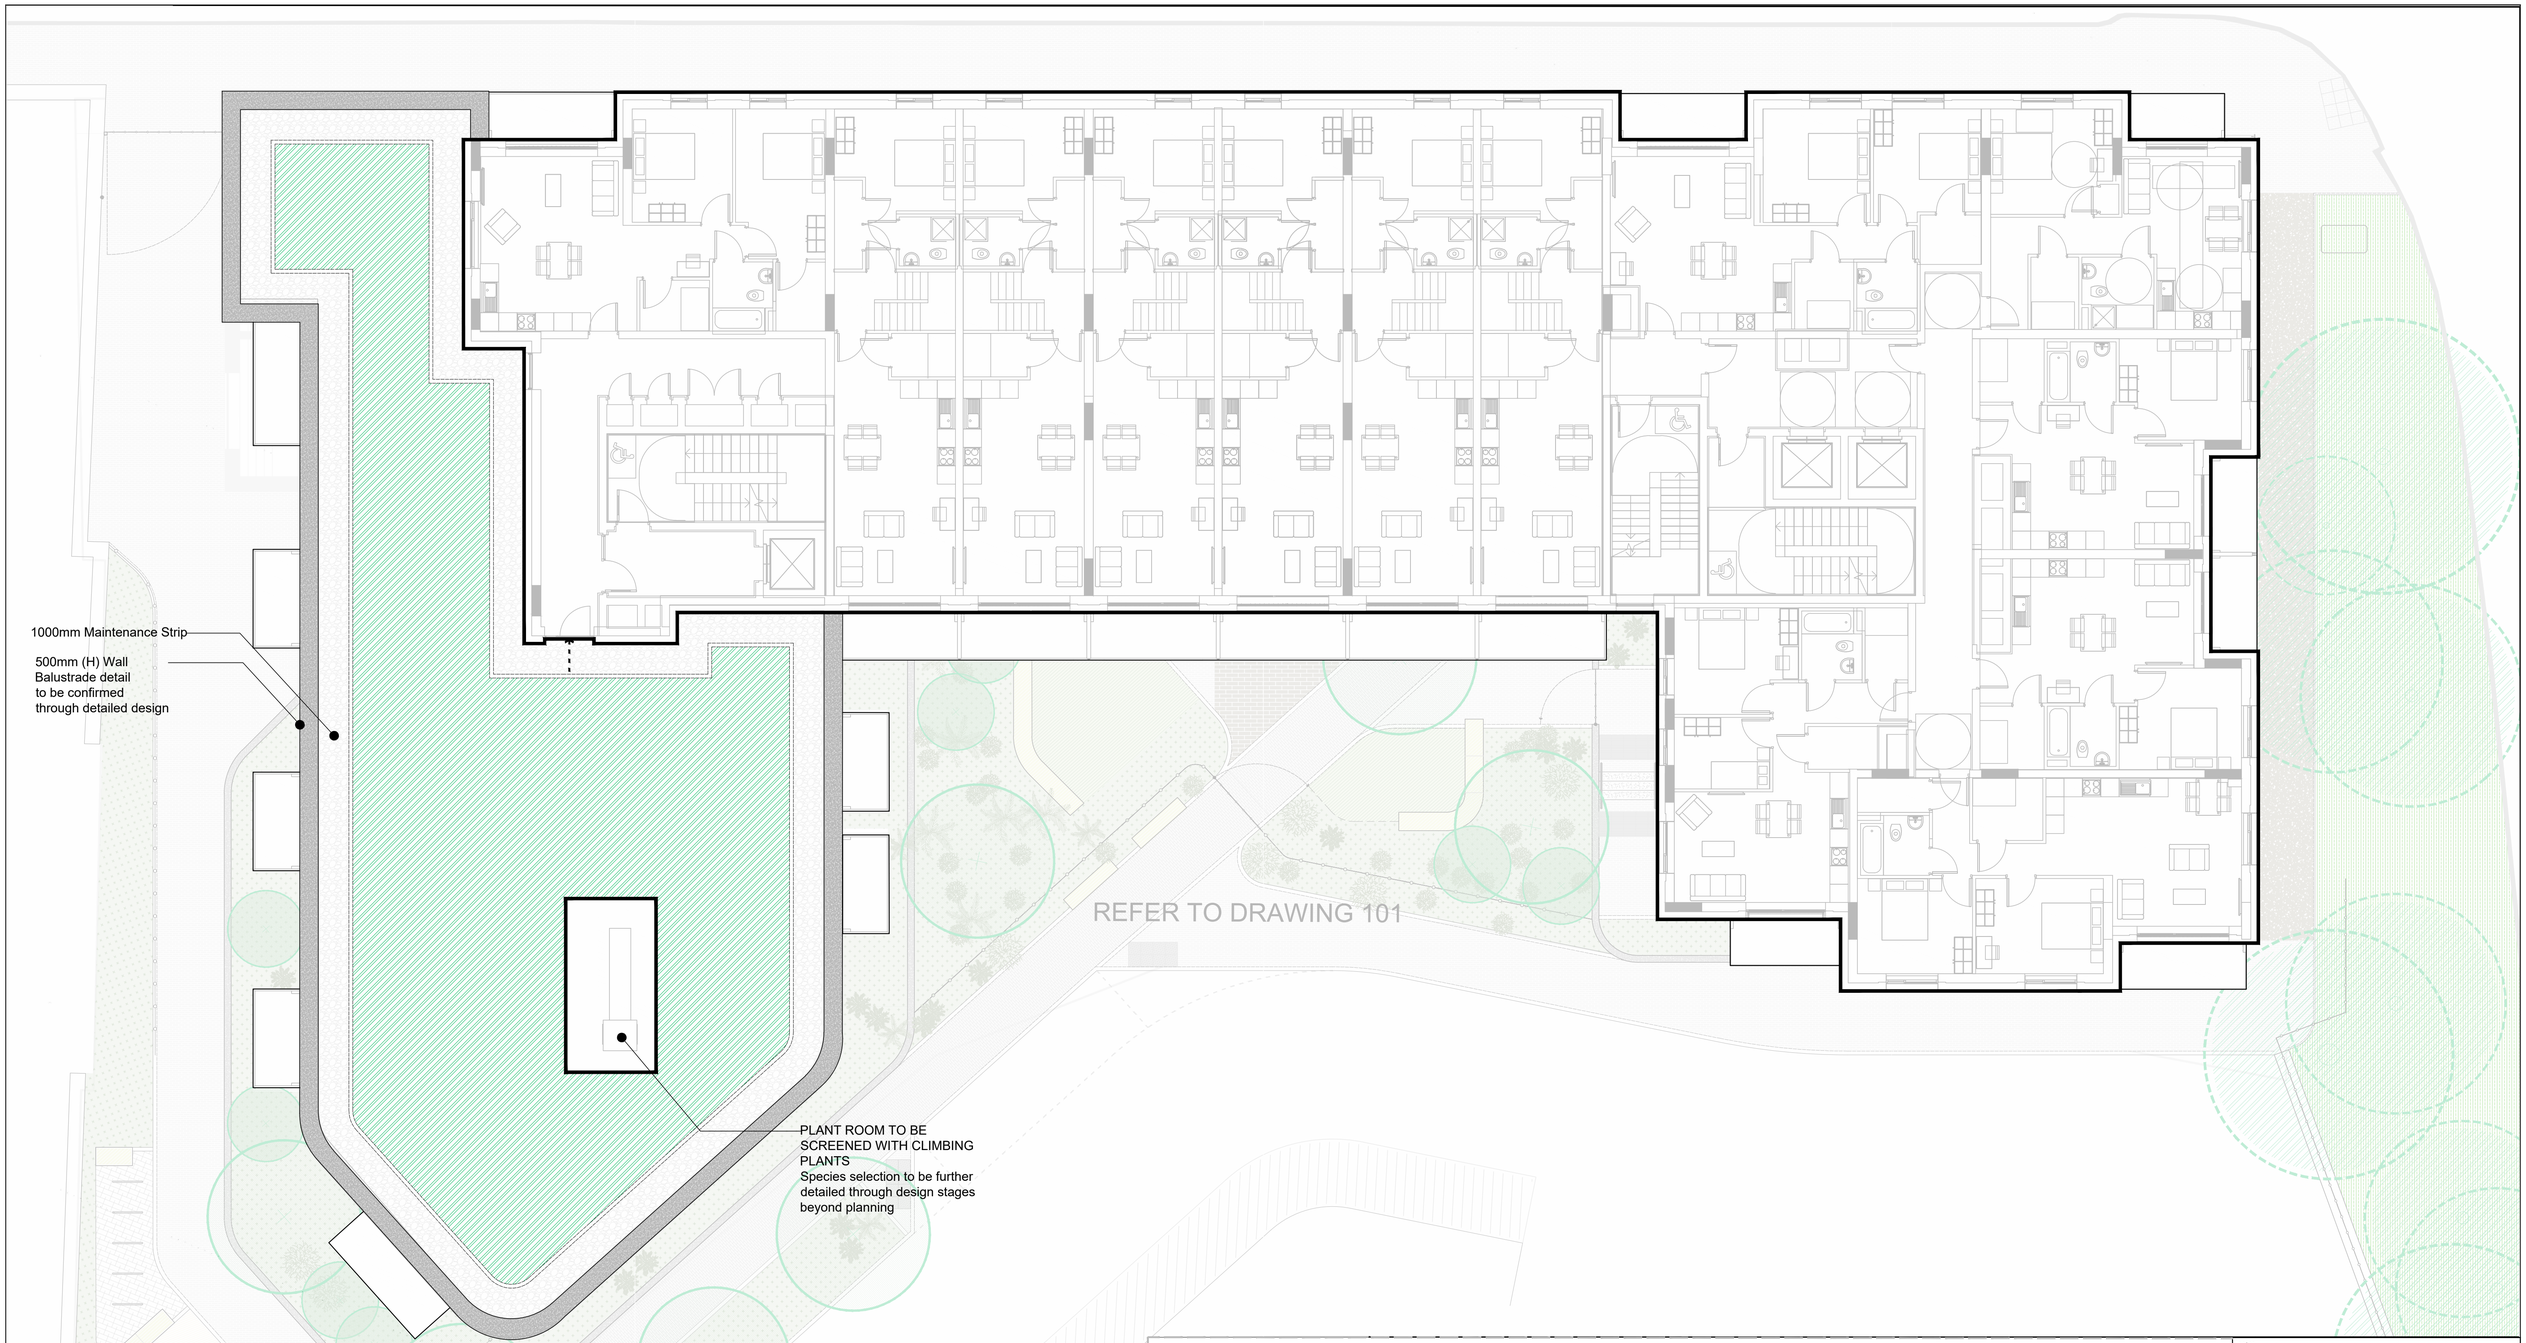

SOFTWORKS

Sedum Mix

ANNOTATION

Site Boundary

EDGE CONDITIONS

Flush Kerb
Precast Linear Granite Aggregate Concrete Units

SURFACE CONDITIONS

Gravel Maintainence Strip
(1000mm Wide)

notes

Do not scale from drawing, use figured dimensions only.
All dimensions are to be checked on site by contractor prior to commencement of all work.
Discrepancies should be reported immediately.
This drawing is to be read in conjunction with all other TPHC drawings and specification.
This drawing is the copyright of the Landscape Architect and must not be reproduced or used without permission.
Ordnance information base information shown is reproduced from Ordnance Survey material
© Crown copyright 2018 Licence Number 100034836.

revision	description	date	author
P03	Pre-Planning Draft for Coordination	24/06/2025	BOD
P04	Pre-Planning Draft for Coordination	08/09/2025	BOD
P05	Pre-Planning Draft for Coordination	12/09/2025	BOD
P06	Pre-Planning Draft for Coordination	29/09/2025	MSK

thepaulhogarthcompany

LANDSCAPE ARCHITECTURE / URBAN DESIGN / PLANNING

e: edinburgh@paulhogarth.com t: +44 (0)131 331 4811
e: belfast@paulhogarth.com t: +44 (0)28 9073 6690
e: dublin@paulhogarth.com t: +353 (0)1 897 0272
visit us at www.paulhogarth.com / find us on: facebook / twitter / instagram / linkedin

created	01/05/2025	drawn	EF	checked	BOD	scale @ A1	1:100
project number	1665	drawing number	102			revision	P06

client	Land Development Agency
project	Anglesea Terrace
drawing	General Arrangement Plan - Level 4
status	Planning