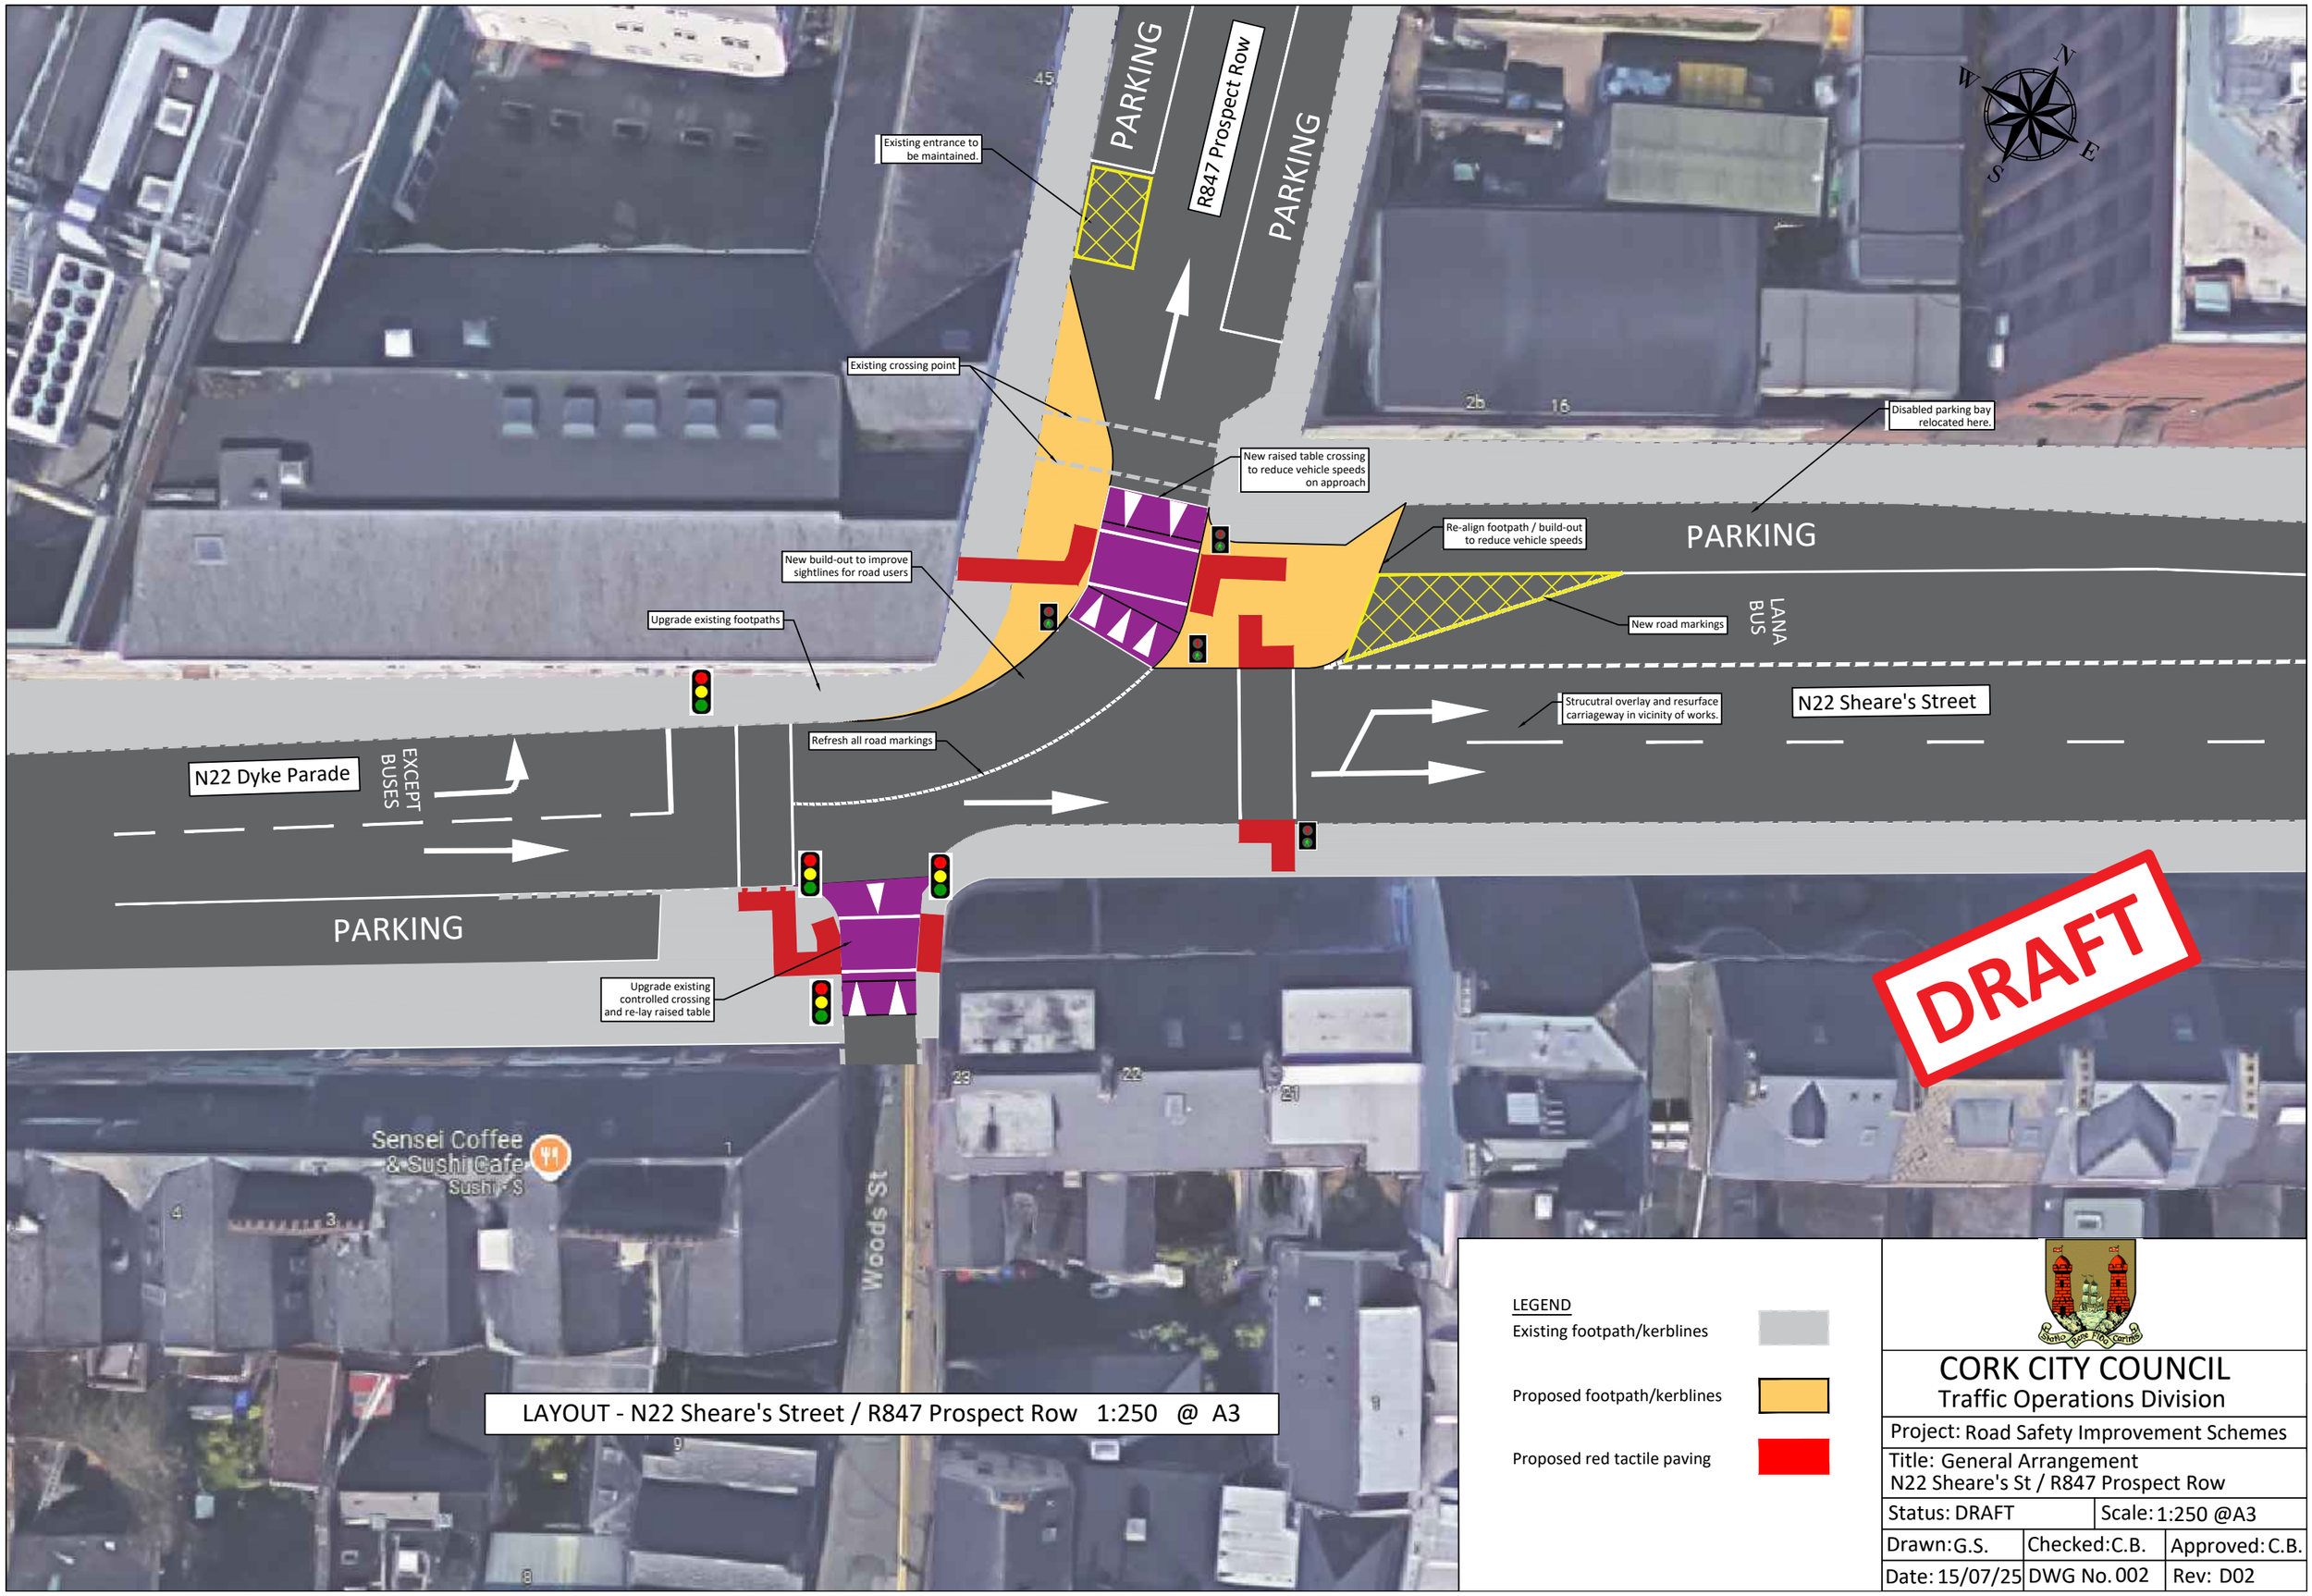

LAYOUT - N22 Sheare's Street / R847 Prospect Row 1:250 @ A3

LEGEND

Existing footpath/kerblines

Proposed footpath/kerblines

Proposed red tactile paving

CORK CITY COUNCIL
Traffic Operations Division

Project: Road Safety Improvement Schemes		
Title: General Arrangement N22 Sheare's St / R847 Prospect Row		
Status: DRAFT	Scale: 1:250 @A3	
Drawn: G.S.	Checked: C.B.	Approved: C.B.
Date: 15/07/25	DWG No. 002	Rev: D02