DO NOT SCALE

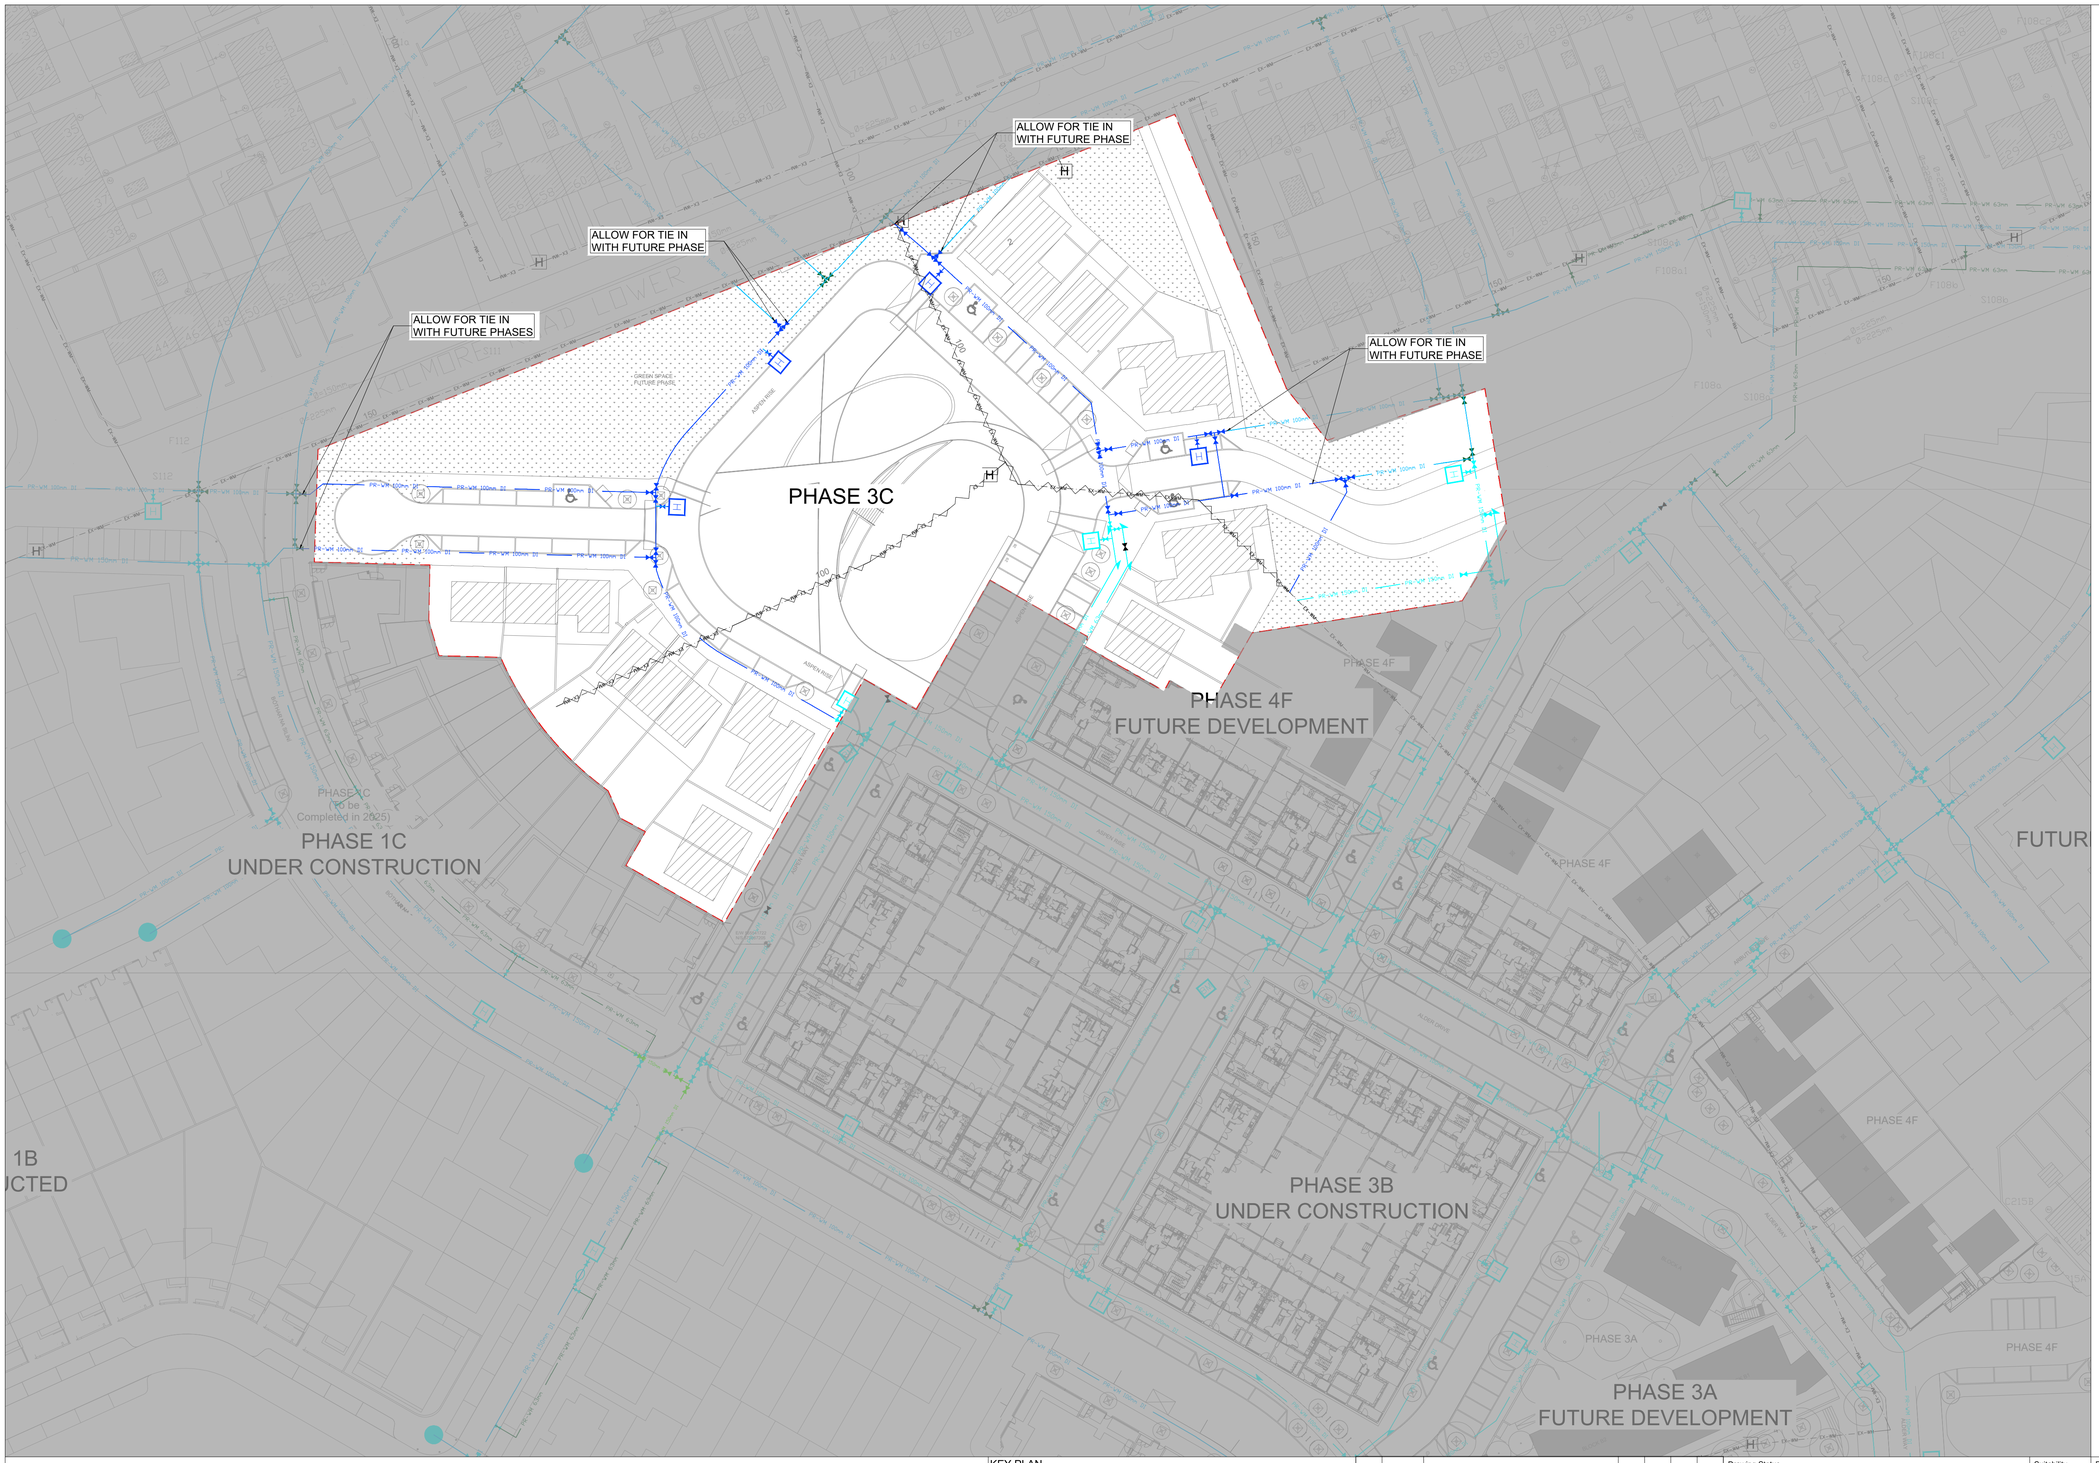

LEGEND:

- SITE BOUNDARY LINE
- PROPOSED Ø150mm DI WATERMAIN - CURRENT PHASE
- PROPOSED Ø100mm DI WATERMAIN - CURRENT PHASE
- PROPOSED Ø150mm DI WATERMAIN - PART OF OTHER PHASE
- PROPOSED Ø100mm DI WATERMAIN - PART OF OTHER PHASE
- PROPOSED SLUICE VALVE
- PROPOSED HYDRANT
- EXISTING WATERMAIN PIPE
- EXISTING WATER VALVE
- EXISTING WATER METER
- EXISTING FIRE HYDRANT
- EXISTING WATERMAIN PIPE TO BE REMOVED
- AREAS OUT OF SCOPE

SPECIAL NOTES:

ALL WATERMAINS WORKS TO BE CONSTRUCTED IN ACCORDANCE WITH IRISH WATER STANDARD DETAILS FOR WATER NETWORKS DRAWINGS STD-W-01 TO STD-W-37. ALL WATERMAINS WORKS SHALL COMPLY WITH CORK CITY COUNCIL'S MINIMUM ENGINEERING REQUIREMENTS FOR NEW DEVELOPMENTS. SUCH REQUIREMENTS INCLUDE (BUT ARE NOT EXCLUSIVE TO); ALL VALVE TO BE ANTICLOCKWISE CLOSING, ALL FITTINGS TO BE PUSH FIT, SLUICE VALVES SHALL BE PLACED ON ALL BRANCHES INCLUDING HYDRANTS, ALL ROAD AND FOOTWAY WATER FITTING COVERS SHALL BE MARKED TO INDICATE WHAT IS UNDERNEATH, MARKER PLATES SHALL BE INSTALLED FOR ALL EXISTING AND NEW WATER MAIN FITTINGS ON OR ADJOINING THE SITE TO THE SATISFACTION OF CCC WATER DEPARTMENT.

GENERAL NOTES

1. ALL DIMENSIONS ARE IN MILLIMETRES UNLESS NOTED OTHERWISE
2. ONLY WRITTEN DIMENSIONS SHALL BE USED. NO DIMENSIONS SHALL BE SCALED FROM THE DRAWINGS
3. ALL LEVELS ARE IN METRES AND ARE TO MALIN HEAD DATUM
4. ALL COORDINATES ARE IN METRES AND ARE TO IRISH TRANSVERSE MERCATOR
5. DRAWINGS ARE TO BE READ IN CONJUNCTION WITH THE SPECIFICATION

KEY PLAN

Rev.	Date	Description	By	Rev'd	Chk'd	App'd
C01	08.04.26	ISSUED FOR PLANNING	AF	PP	MB	MOS
C00	27.03.26	ISSUED FOR PLANNING	AF	PP	MB	MOS

Drawing Status: FOR PLANNING

Suitability: A2

AtkinsRéalis

DUBLIN | CORK | GALWAY | DUNDALK

ATKINS HOUSE,150 AIRSIDE BUSINESS PARK, SWORDS, DUBLIN, K67 K5W4.
Tel : +353 1 810 8000 Email : info.ie@atkinsréalis.com

Client: CORK CITY COUNCIL

Project Title: CNWQR - PHASE 3C

Drawing Title: PHASE 3C WATERMAIN LAYOUT

Scale	Drawn	Checked	Reviewed	Authorised
1:500	AF	PP	MB	MOS
Original Size: A1	Date: 27.03.26	Date: 27.03.26	Date: 27.03.26	Date: 27.03.26

Drawing Number: P3C-ZZZ-ZZZ-DR-ATK-CE-962700

Revision: C01

Atkins Project Number: 100119710

P:\IECKA\datastore\0119710\6 Dwgs-Graphics\62_P3C\61 AutoCad\P3C-ZZZ-ZZZ-DR-ATK-CE-962700.dwg

(C) ORDNANCE SURVEY IRELAND LICENSE NR.AR 0082525.
ORDNANCE SURVEY IRELAND & GOVERNMENT OF IRELAND

ATKINSREALIS WILL NOT BE HELD LIABLE FOR THE USE OF THIS DATA ON ANY PROJECT OTHER THAN THE PROJECT:

CLASSIFICATION - AtkinsRéalis Base Line (Low Risk)