


NOTES

1. PRIMARY STREETS ARE DESIGNED IN ACCORDANCE WITH EN13201-2:2015 TO CATEGORY P2.
2. SECONDARY STREETS ARE DESIGNED IN ACCORDANCE WITH EN13201-2:2015 TO CATEGORY P3.
3. FOOTPATHS ARE DESIGNED IN ACCORDANCE WITH EN13201-2:2015 TO CATEGORY P4.
4. JUNCTIONS ARE DESIGNED IN ACCORDANCE WITH EN13201-2:2015 TO CATEGORY C4.
5. MAINTENANCE FACTOR 0.84.
6. NEW PUBLIC LIGHTING MINI PILLARS (REF. PL-MP) TO BE INSTALLED NEXT TO THE ESB MINI PILLARS AND BE SUPPLIED FROM THERE. DISTANCE SHOULDN'T BE LESS THAN 2m.

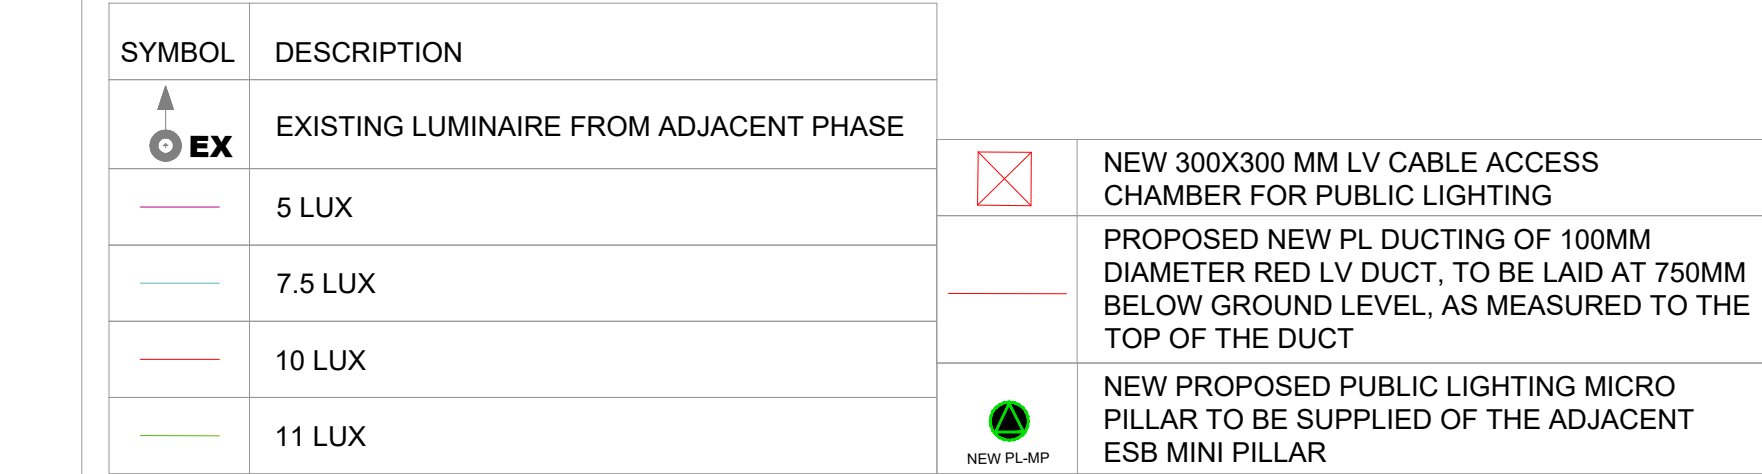

- ## GENERAL NOTES
1. ALL DIMENSIONS ARE IN MILLIMETRES UNLESS NOTED OTHERWISE
 2. ONLY WRITTEN DIMENSIONS SHALL BE USED. NO DIMENSIONS SHALL BE SCALED FROM THE DRAWINGS
 3. ALL LEVELS ARE IN METRES AND ARE TO MALIN HEAD DATUM
 4. ALL COORDINATES ARE IN METRES AND ARE TO IRISH TRANSVERSE MERCATOR
 5. DRAWINGS ARE TO BE READ IN CONJUNCTION WITH THE SPECIFICATION

C01	06/10/26		ISSUED FOR PLANNING		PP	GK	MB	MOS	
C00	31/07/26		ISSUED FOR PLANNING		AJ	GK	MB	MOS	
Rev.	Date		Description		By	Rev'd	Chk'd	App'd	

Drawing Status FOR PLANNING	Suitability A2
 AtkinsRéalis DUBLIN CORK GALWAY DUNDALK ATKINS HOUSE, 150 AIRSIDE BUSINESS PARK, SWORDS, DUBLIN, K67 K5W4. Tel : +353 1 810 8000 Email : info.ie@atkinsrealis.com Client CORK CITY COUNCIL	

Project Title						Atkins Project Number: 100/02576
CNWQR - PHASE 4C WEST						
Drawing Title						
PHASE 4C WEST PROPOSED PUBLIC LIGHTING						
Scale	Drawn	Checked	Reviewed	Authorised		
1:200	AJ	MB	GK	MOS		
Original Size	Date	Date	Date	Date		
A1	13/03/26	13/03/26	13/03/26	13/03/26		
Drawing Number					Revision	
P4CW-ZZZ-XXX-DR-ATK-EE-000001					C01	