
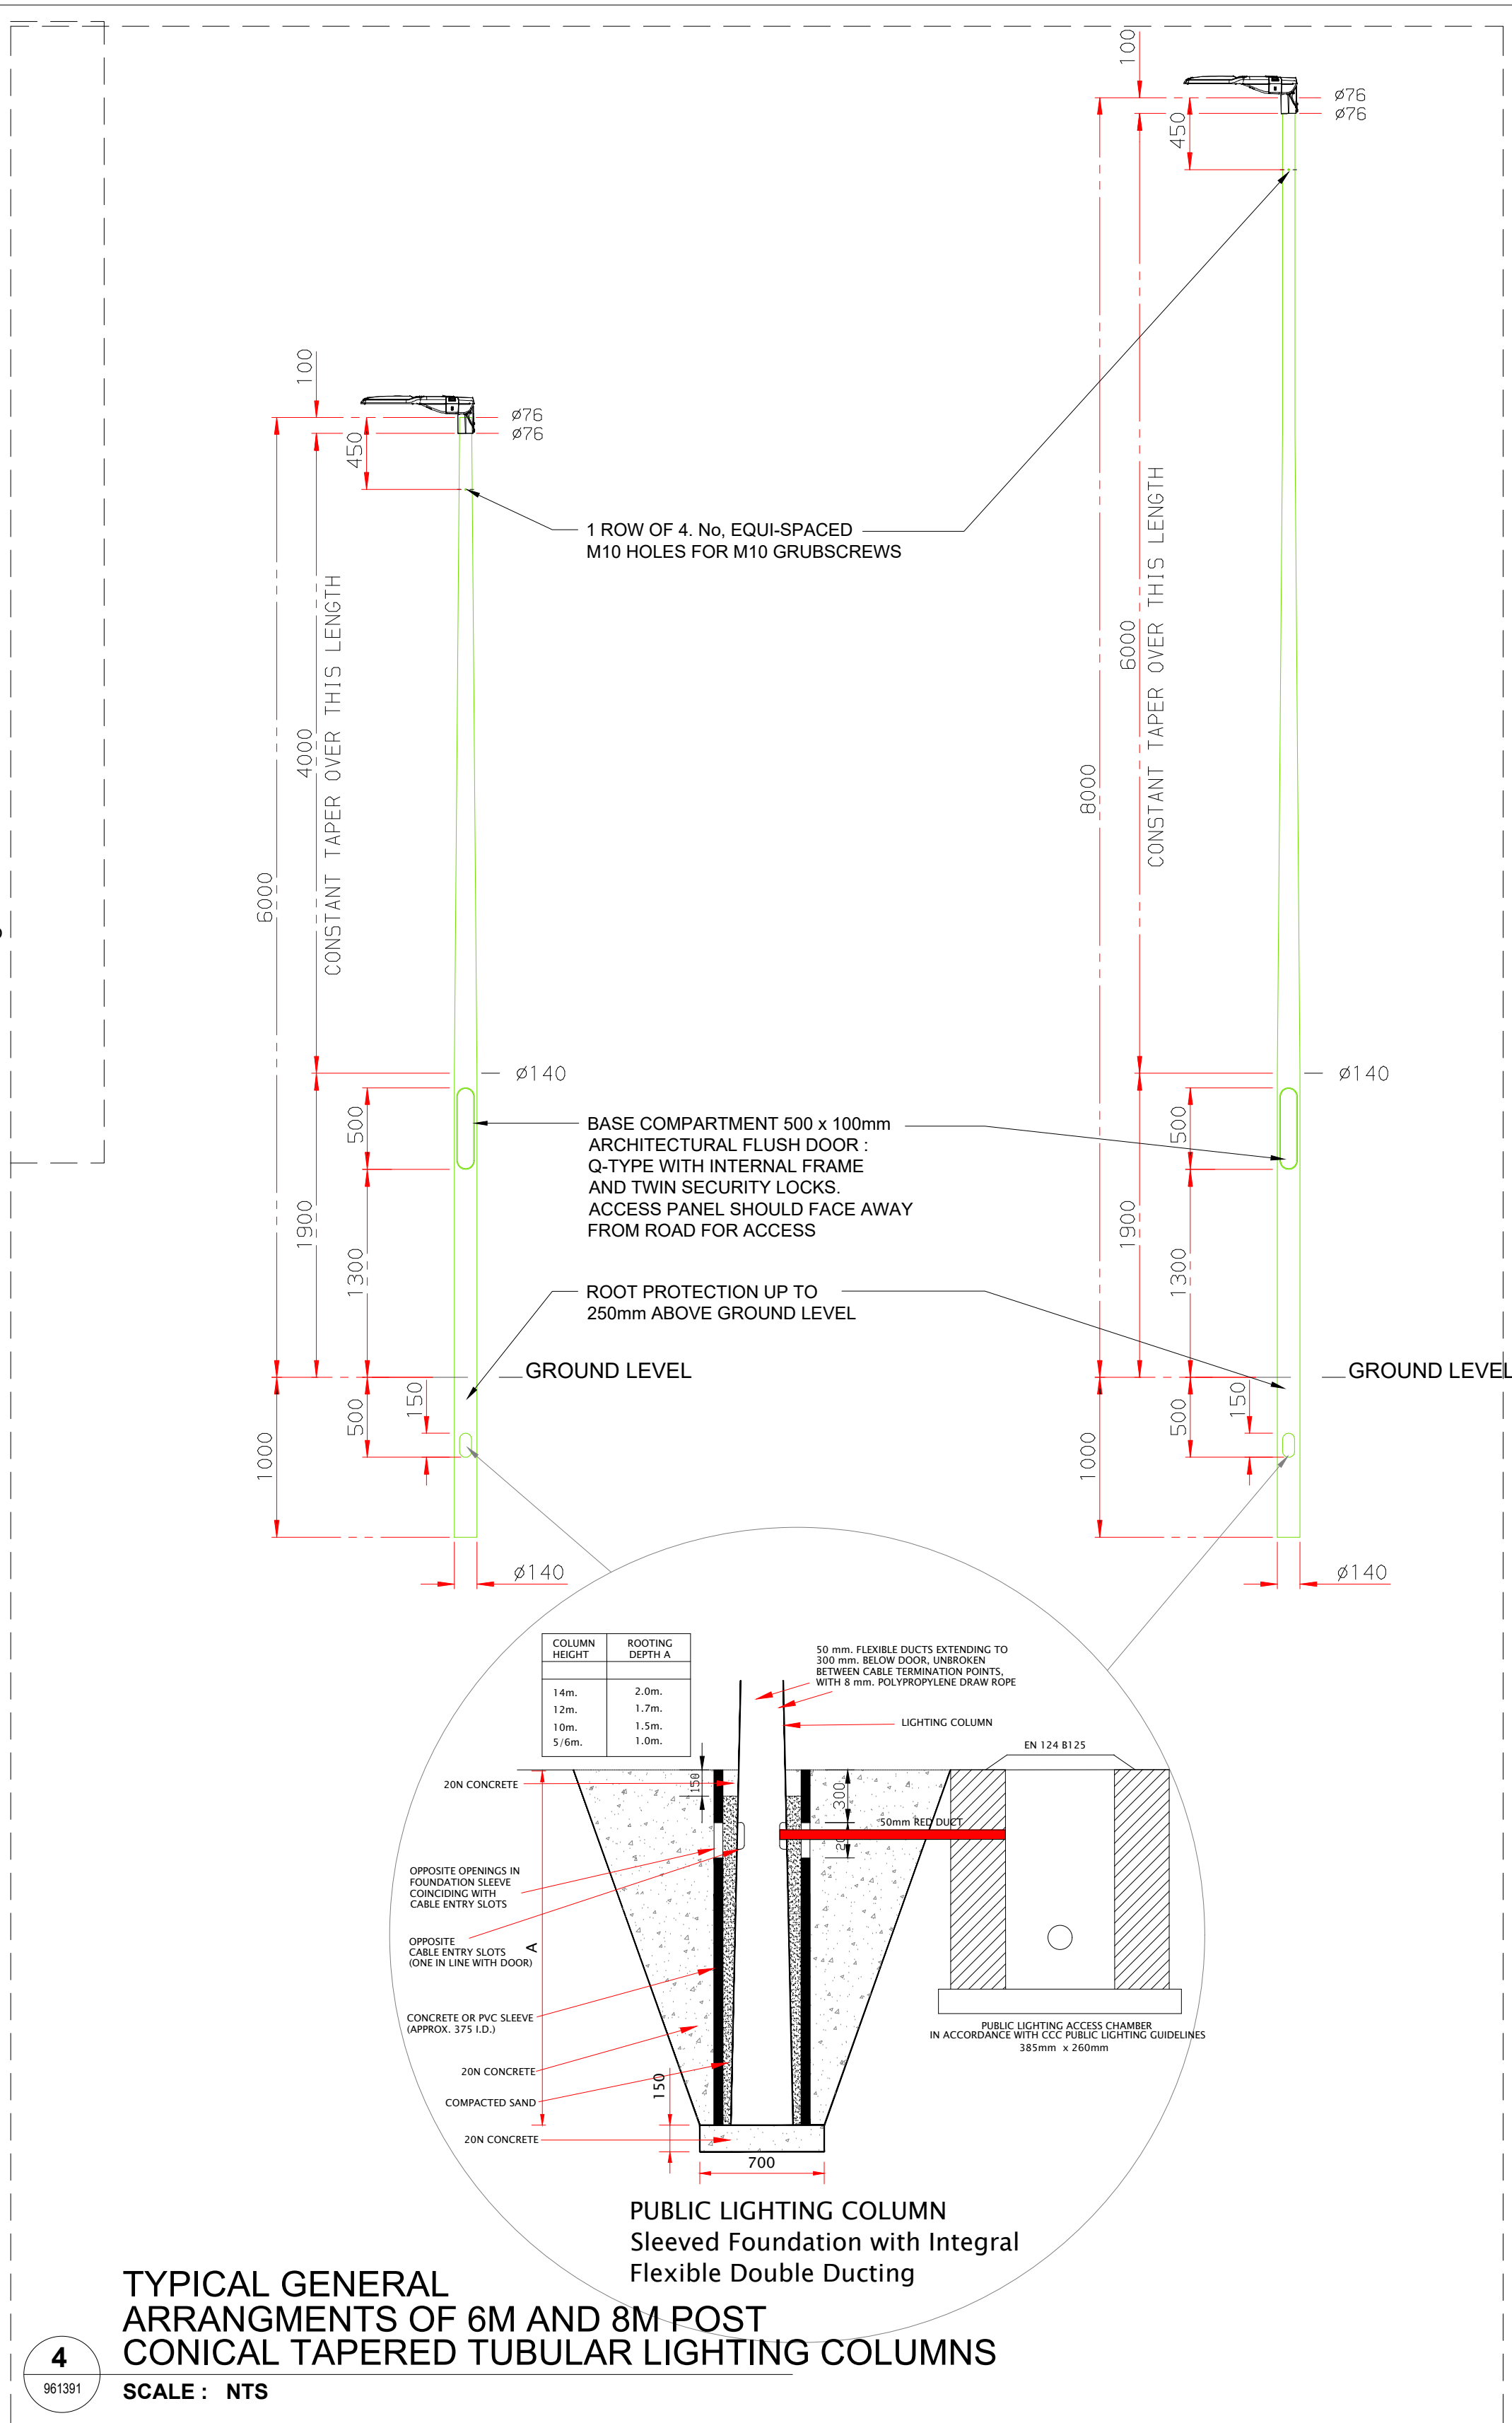


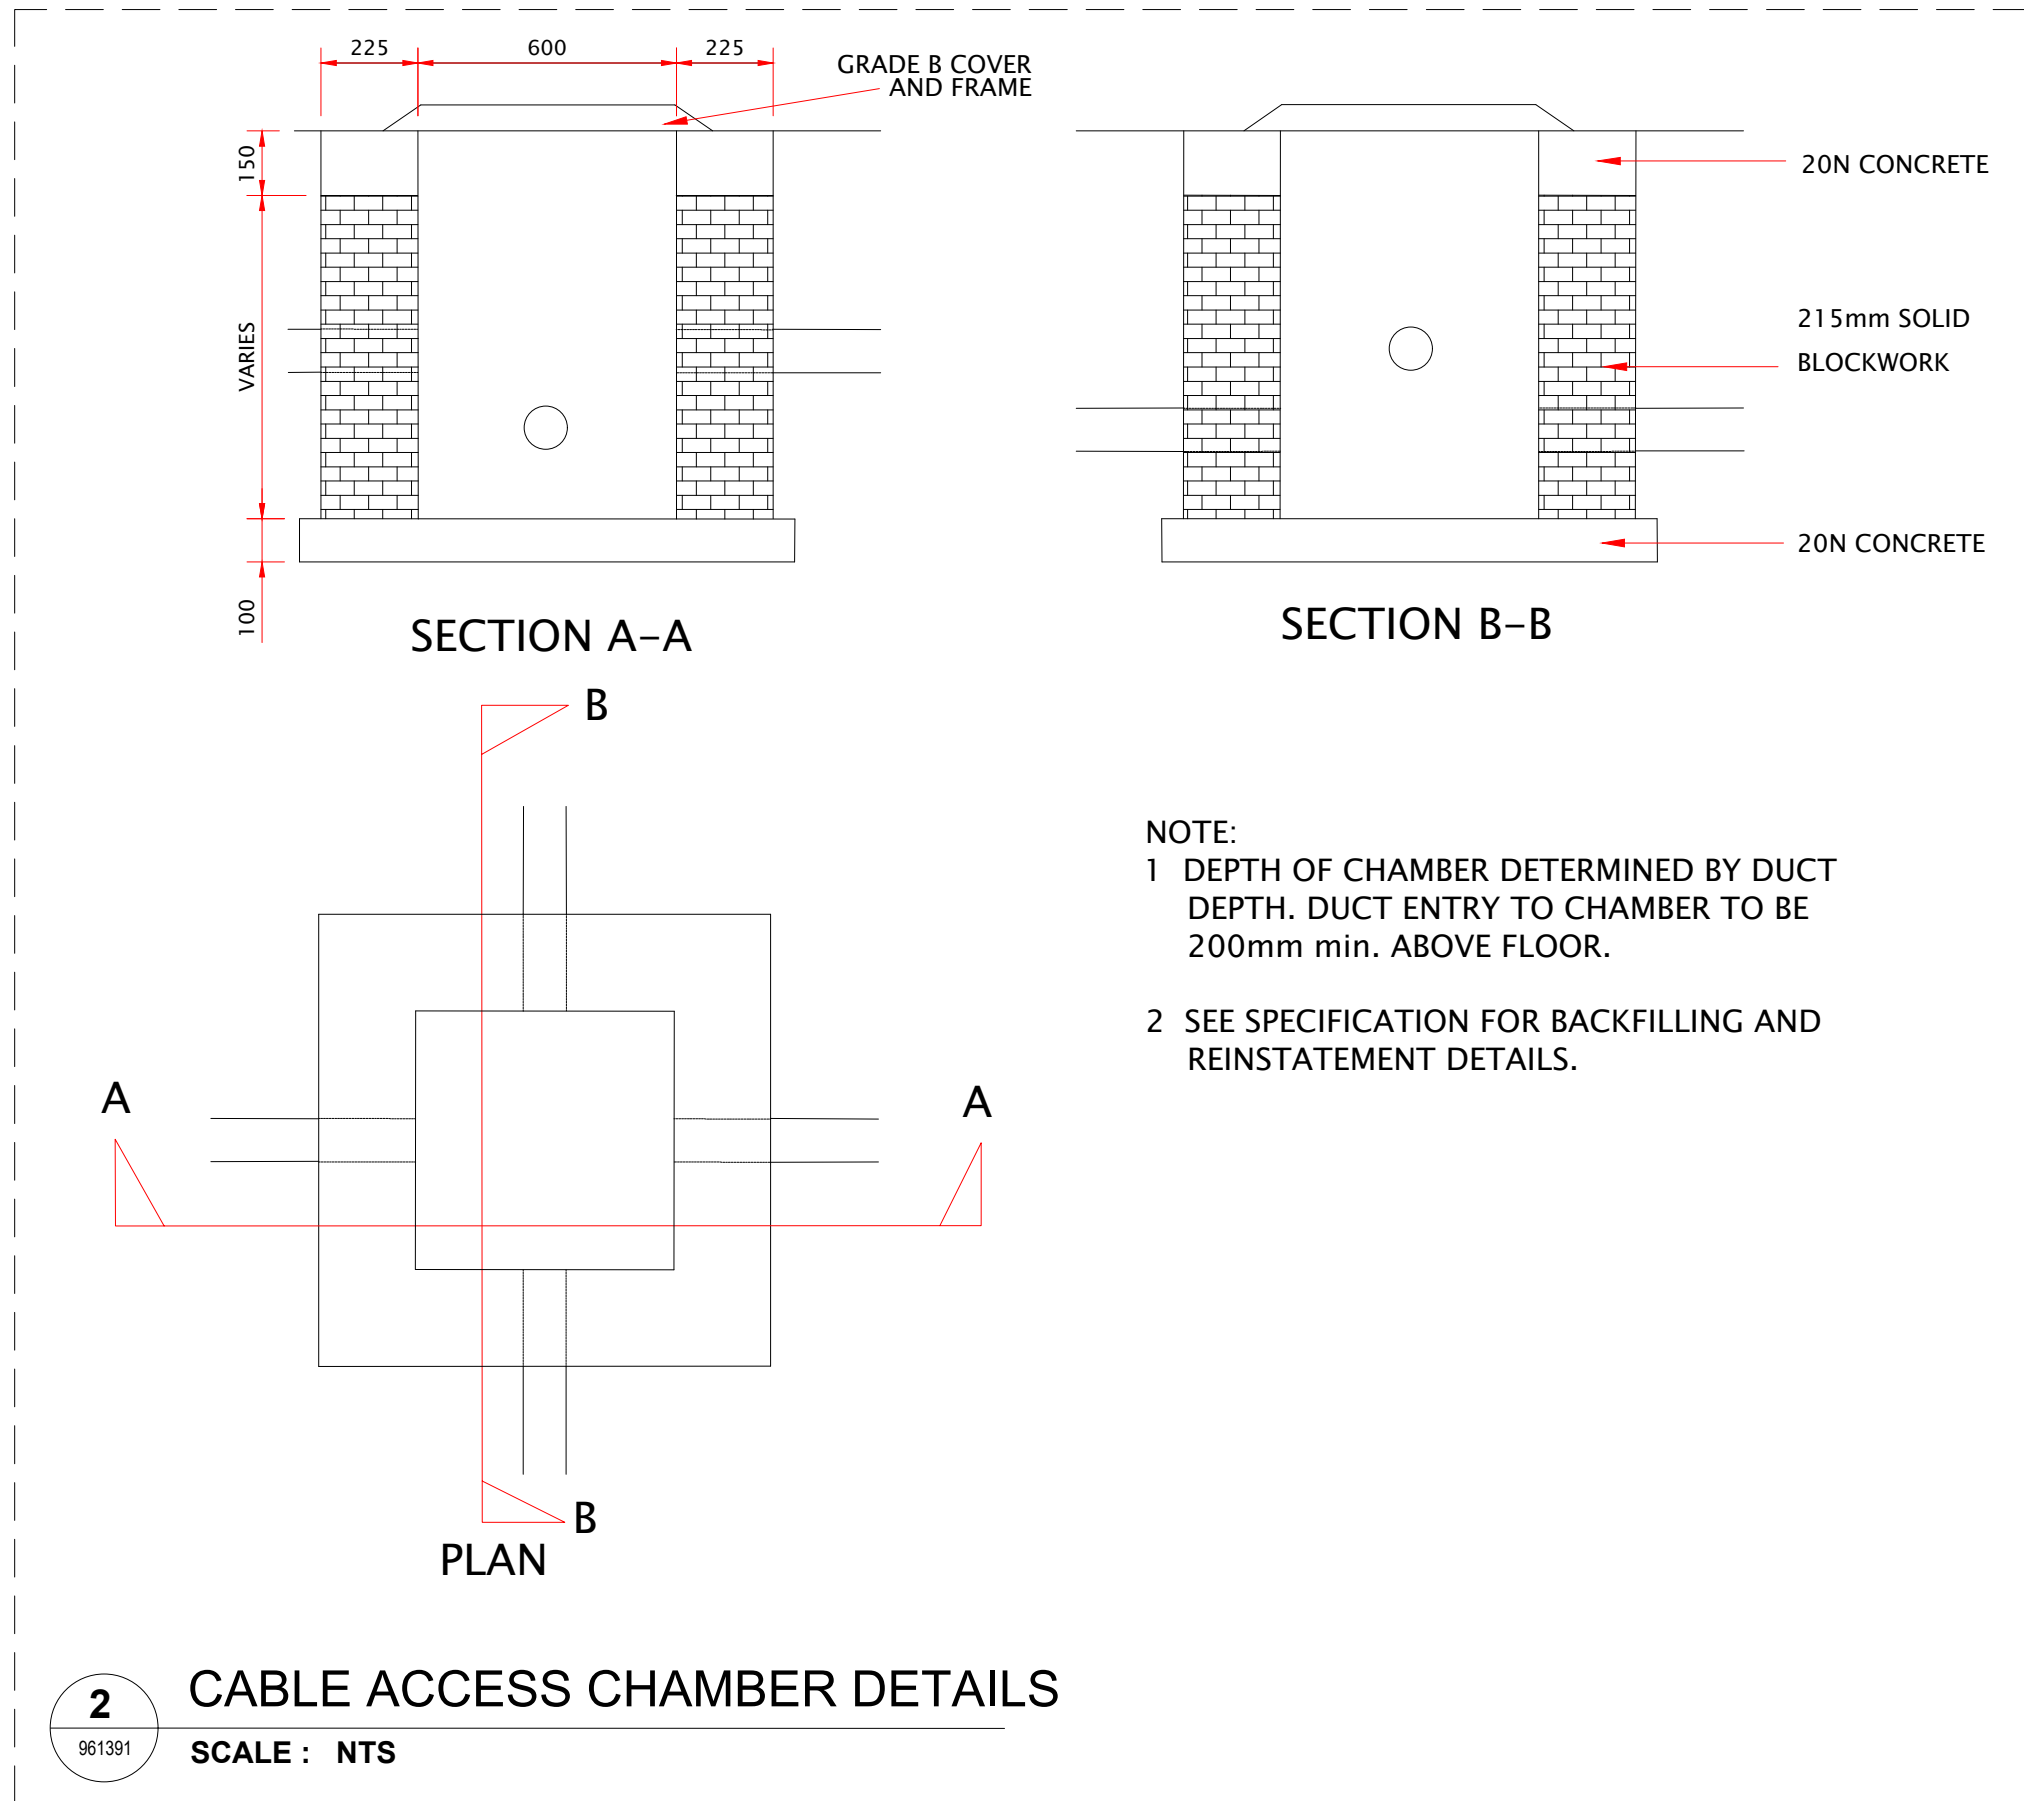

1.

ALL DIMENSIONS ARE IN MILLIMETRES UNLESS NOTED OTHERWISE

2.

ONLY WRITTEN DIMENSIONS SHALL BE USED. NO DIMENSIONS SHALL BE SCALED FROM THE DRAWINGS

3.

ALL LEVELS ARE IN METRES AND ARE TO MALIN HEAD DATUM

4.

ALL COORDINATES ARE IN METRES AND ARE TO IRISH TRANSVERSE MERCATOR

5.

DRAWINGS ARE TO BE READ IN CONJUNCTION WITH THE SPECIFICATION

KEY PLAN

C01

09/10/26

ISSUED FOR PLANNING

AJ

MB

GK

MOS

C00

31/07/26

ISSUED FOR PLANNING

AJ

MB

GK

MOS

Rev.

Date

Description

By

Rev'd

Chkd

App'd

Drawing Status

FOR PLANNING

Suitability

A2

Atkins

Réalis

DUBLIN | CORK | GALWAY | DUNDALK

ATKINS HOUSE, 150 AIRSIDE BUSINESS PARK,
SWORDS, DUBLIN, K67 K5W4.
Tel : +353 1 810 8000

Email : info.ie@atkinsrealis.com

Client

CORK CITY COUNCIL

Project Title

CNWQR - PHASE 4C WEST

Drawing Title

PHASE 4C WEST
PROPOSED PUBLIC LIGHTING DETAILS

Scale

NTS

Drawn

AJ

Checked

MB

Reviewed

GK

Authorised

MOS

Original Size

A1

Date

13.03.26

Date

13.03.26

Date

13.03.26

Date

13.03.26

Drawing Number

P4CW-ZZZ-XXX-DR-ATK-EE-000002

Revision

C00