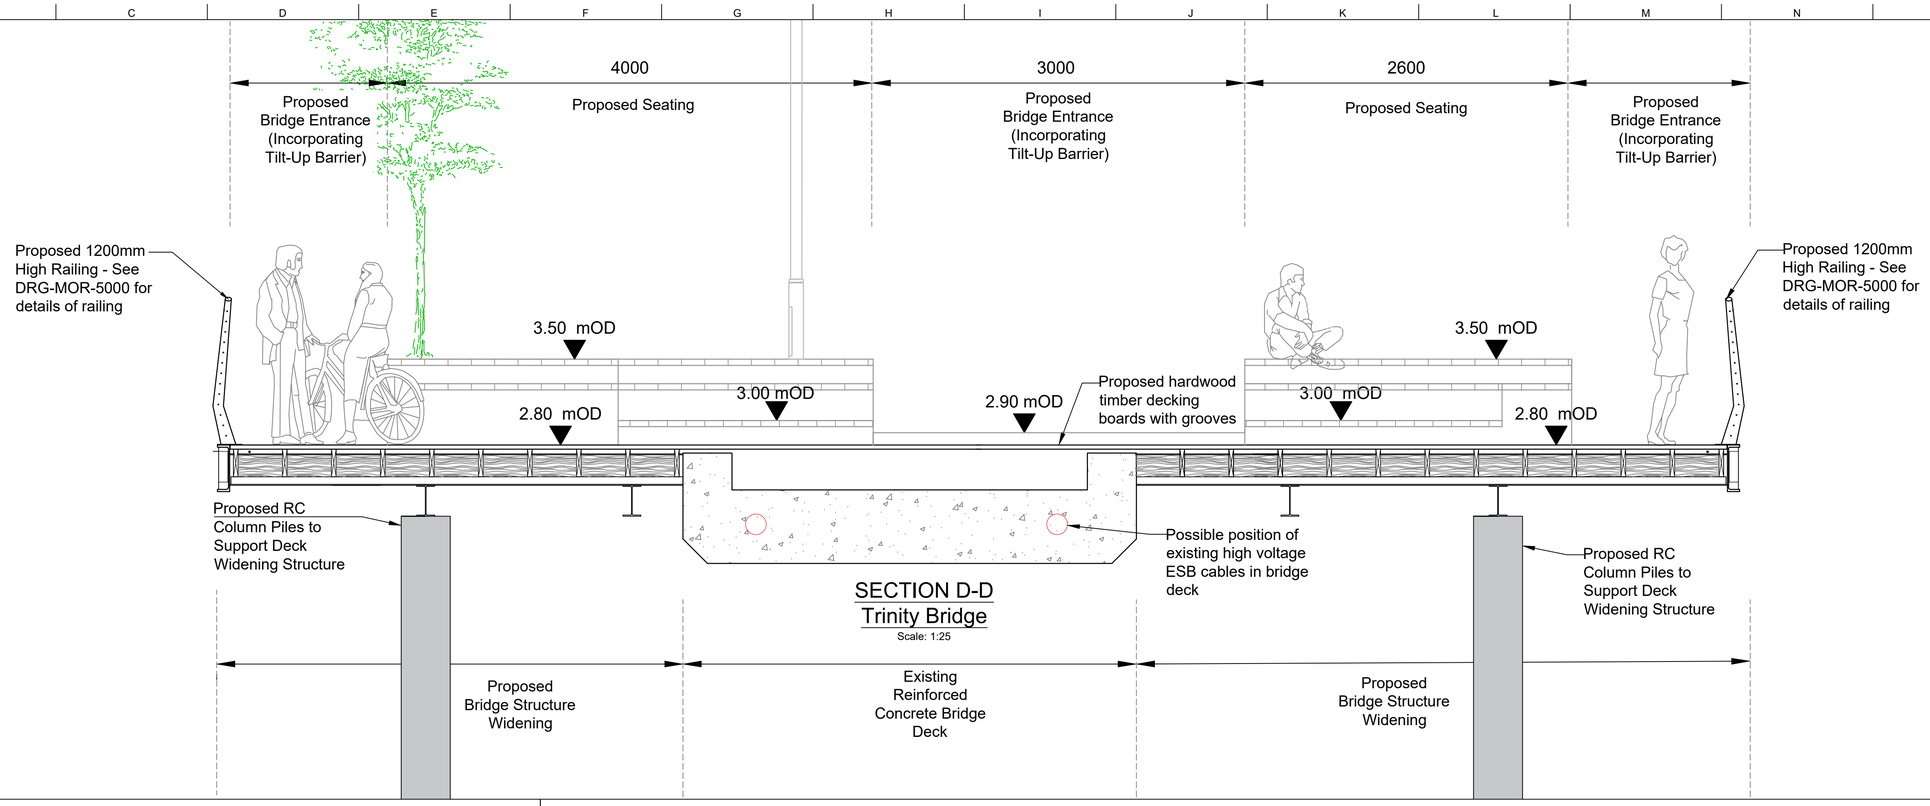

SECTION D-D
Trinity Bridge
Scale: 1:25

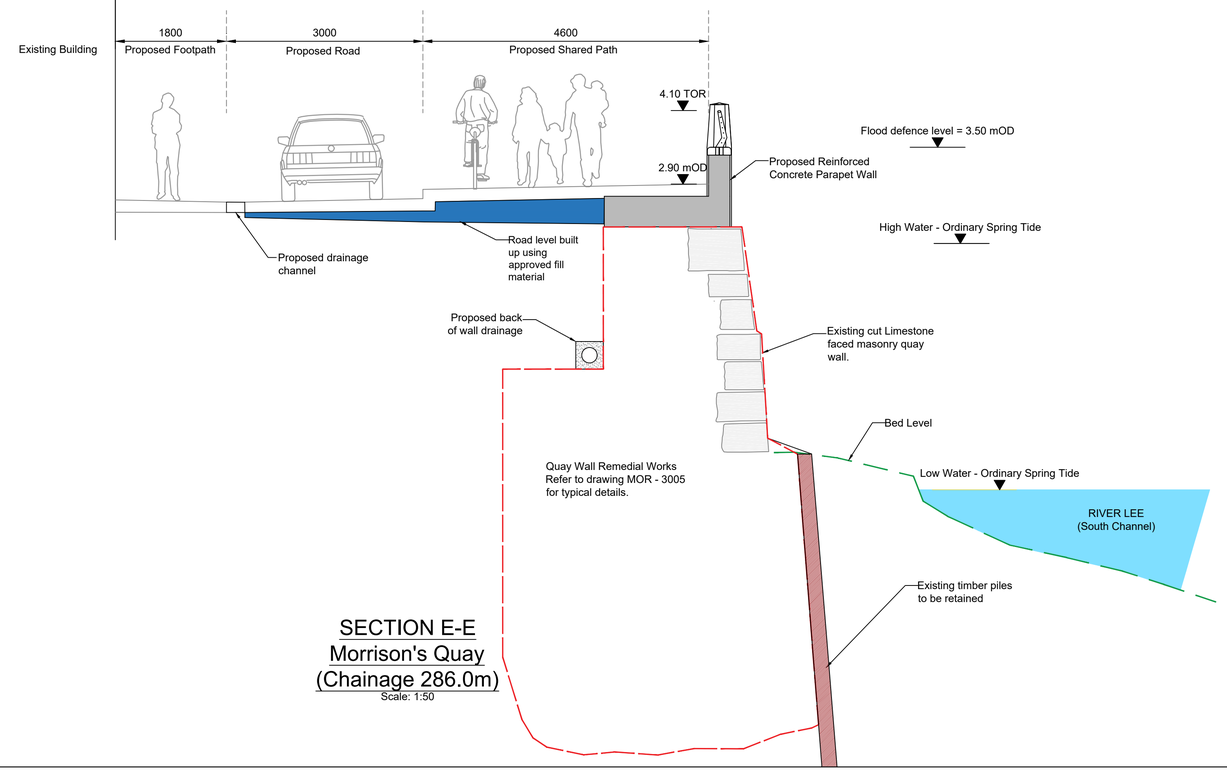

SECTION E-E
Morrison's Quay
(Chainage 286.0m)
Scale: 1:50

Notes:
1. All levels shown in metres above Ordnance Datum Malin.
2. Refer to drawing series 1000 for details of proposed surface finishes.
3. Refer to drawing series 5000 for details of proposed railings.
4. Proposed layout subject to detailed design.
5. All outfalls to be fitted with flap valves
6. Existing Quay Wall fenders omitted for clarity

Rev	Date	By	Chkd	Appd
P01	12/02/18	SOF	AL	KL
Planning Issue				

ARUP
One Albert Quay
Cork, Ireland
Tel +353 (0)21 427 7670 Fax +353 (0)21 427 2345
www.arup.com

thepaulhogarthcompany

Client
Cork City Council
City Hall, Anglesea Street,
Cork.

Project Title
Morrison's Island Public Realm and Flood Defence Project

Drawing Title
Sections
Sheet 3 of 6

Scale at A1: As Shown
Role: Civil Infrastructure
Suitability: Part 8 Planning
Arup Job No: 230436-00
Rev: P01
Name: MOR-3002

Do not scale

© Arup