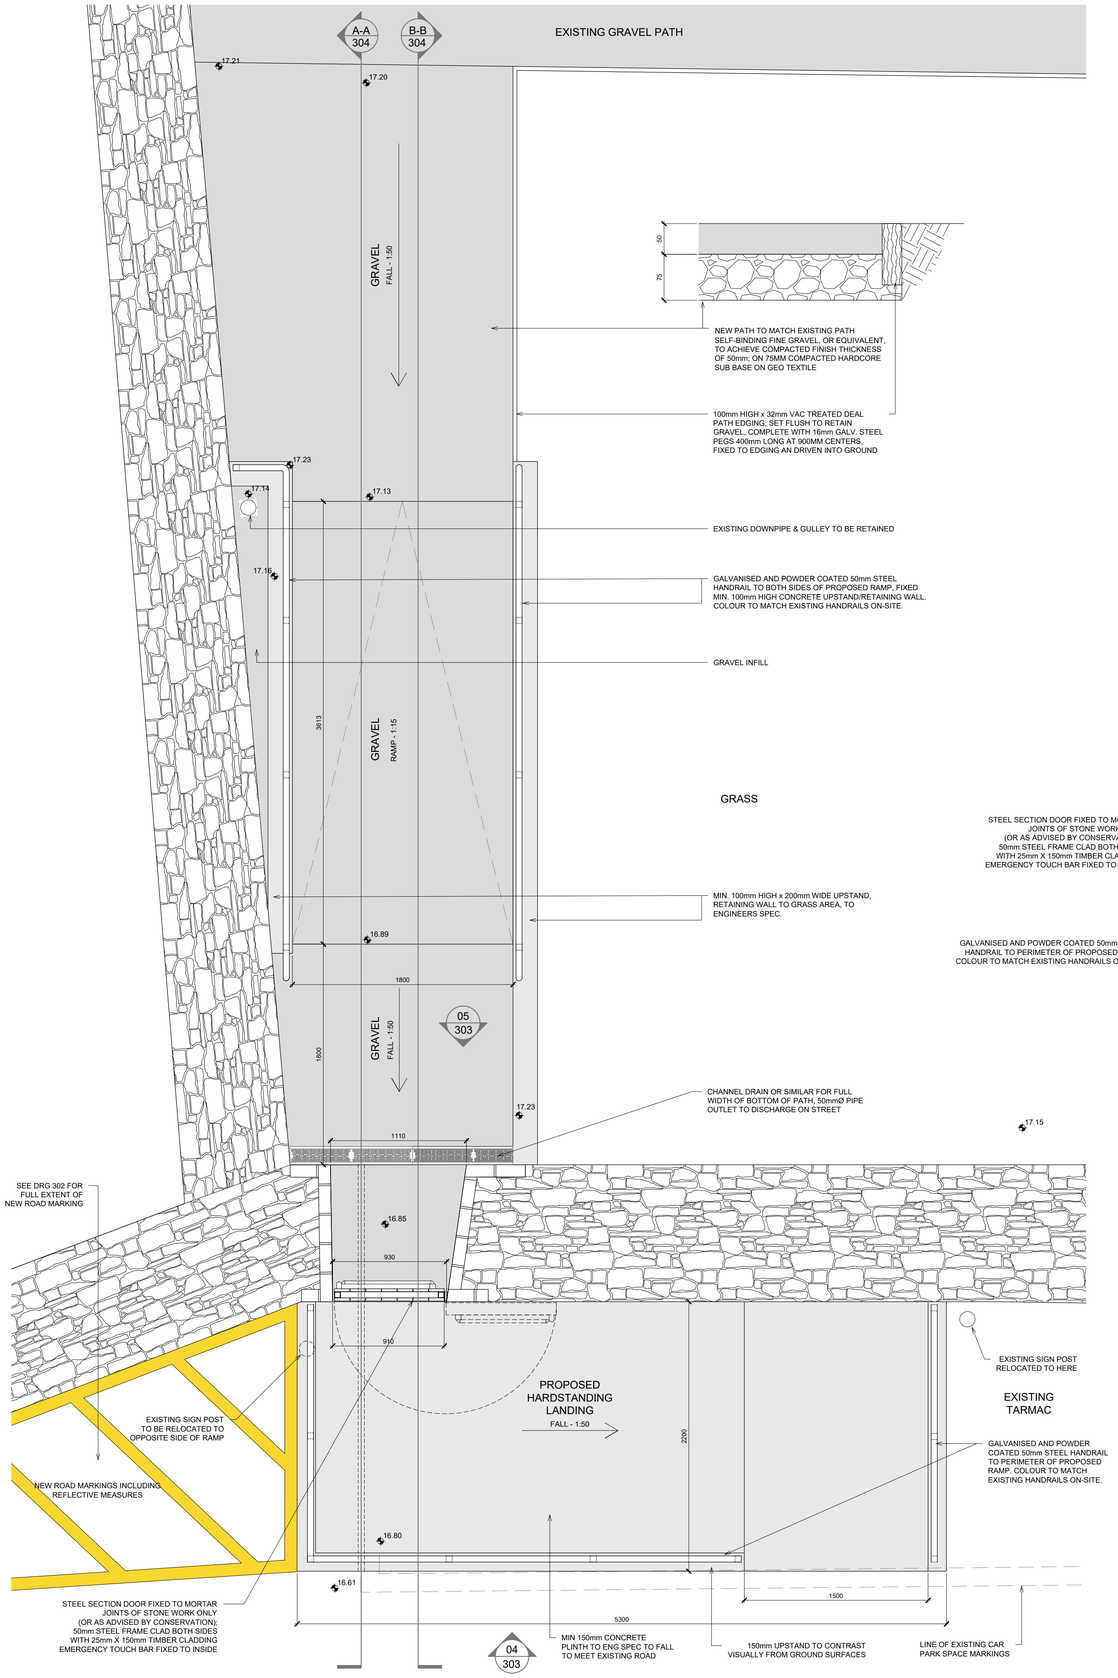

01 / 303 PLAN OF PROPOSED WORKS
1:25

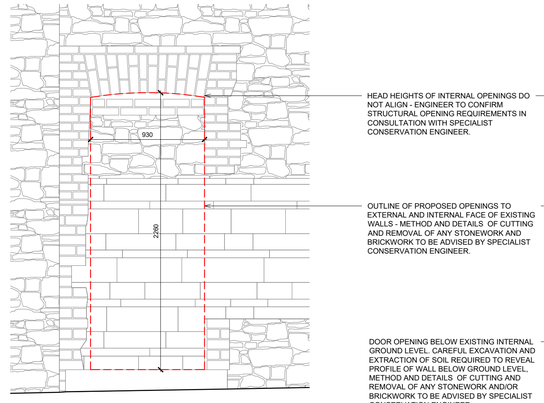

02 / 303 PROPOSED OPENING IN WALL
1:25

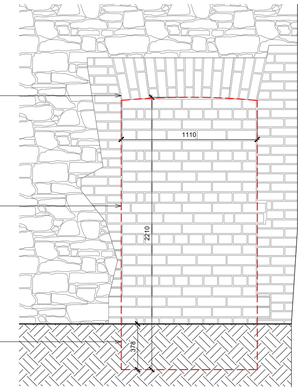

03 / 303 PROPOSED OPENING IN WALL
1:25

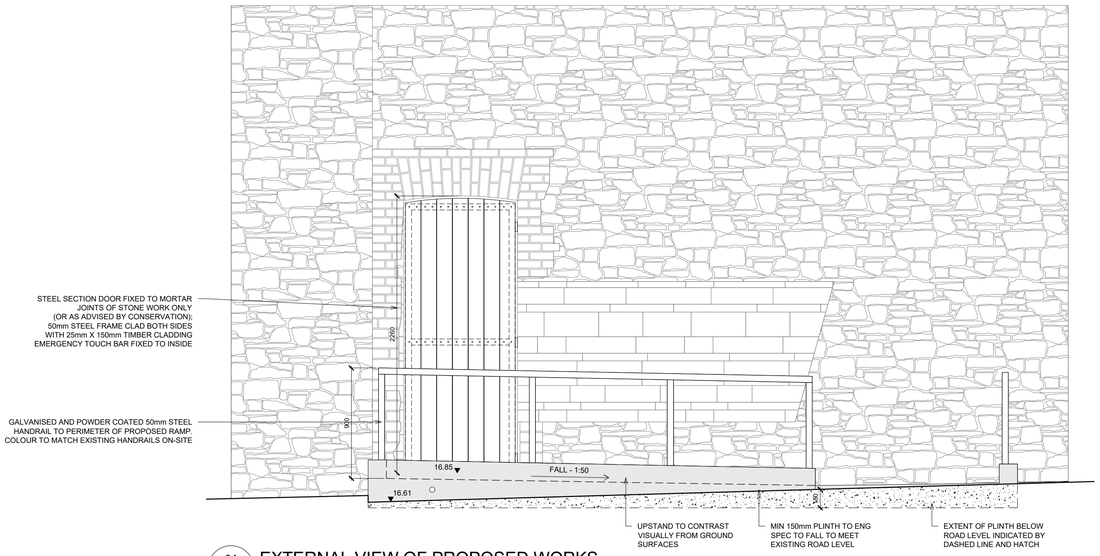

04 / 303 EXTERNAL VIEW OF PROPOSED WORKS
1:25

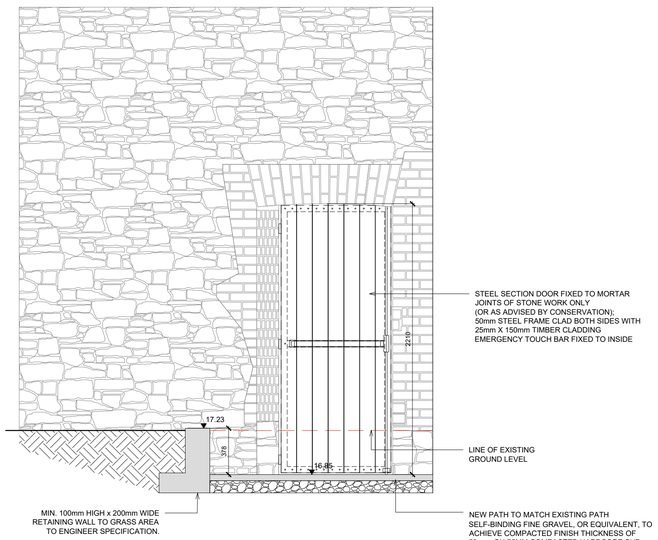

05 / 303 INTERNAL VIEW OF PROPOSED WORKS
1:25

Do not scale from drawings. Use dimensioned figure only.
Contractor to check all dimensions on site.
City Architect to be informed of any discrepancies before work proceeds.

Notes

Rev.	Description	Date

CITY ARCHITECT'S DEPARTMENT

Telephone 021 4924335
Facsimile 021 4924609
E-mail city_architect@corkcity.ie

TONY DUGGAN, CITY ARCHITECT
CORK CITY COUNCIL, CITY HALL, CORK

Team Leader
Project Architects CORK CITY ARCHITECTS DEPARTMENT
Project Technicians CORK CITY ARCHITECTS DEPARTMENT
Project Supervisor CORK CITY ARCHITECTS DEPARTMENT
Quantity Surveyor
Civil/Structural Consultant HORGAN LYNCH CONSULTING ENGINEERS
M & E Consultant
Landscape Architect
Fire Consultant EAMON O'BOYLE ASSOCIATES

Title
PROPOSED PLAN AND ELEVATIONS OF EMERGENCY EXIT

Scale 1:25 @ A1
Date MARCH 2022
Drawn By KB
Checked By EMC
Plotfiles Ref.

Drawing Status	Job No.	Drawing No.	Rev.
PART 8		303	

Project
ELIZABETH FORT - NEW EMERGENCY EXIT