A 3 Planning Application: THIS DRAWING HAS BEEN PREPARED FOR THE PURPOSE OF PLANNING ONLY.

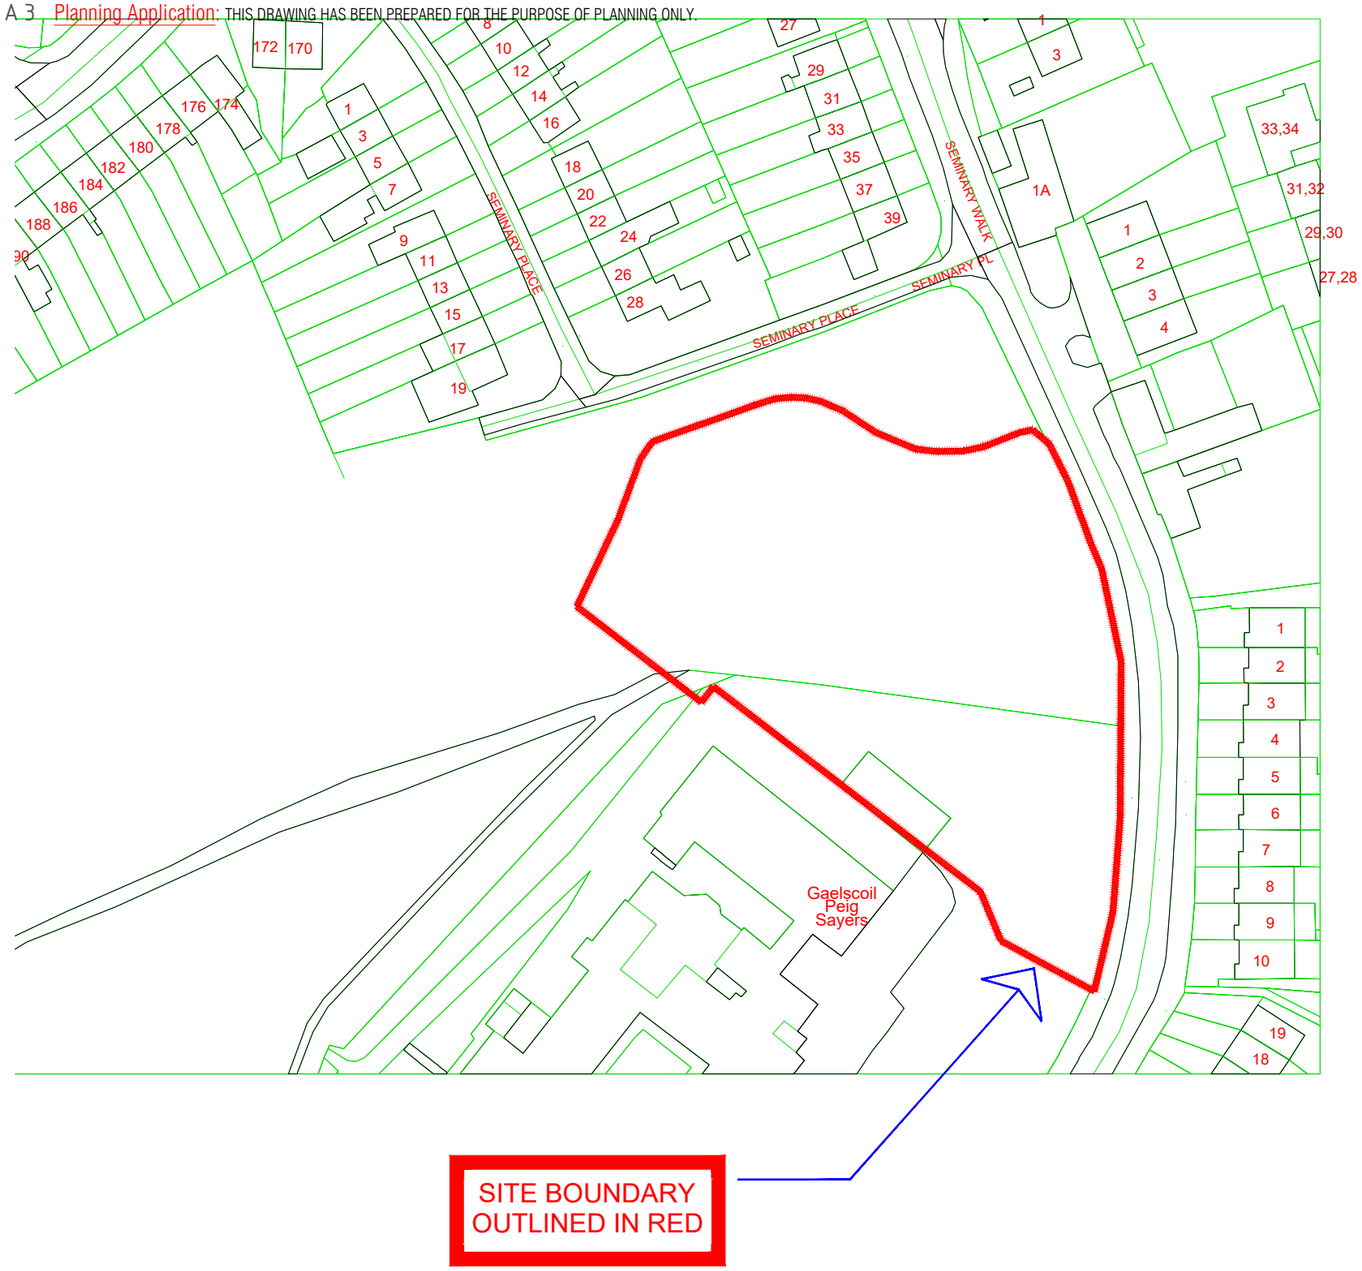

1
PL-002

Ordnanace Survey Map

Scale 1:1000

Site Boundary Outlined in **RED**
(area of site = 0.49 Hectares)

OSI LICENCE NO. - AR 0106519

Output Format:
Description:
==========
Digital Cartographic Model (DCM)

Publisher / Source:
==========
Ordnance Survey Ireland (OSi)

Data Source / Reference:
==========
PRIME2

File Format:
==========
Autodesk AutoCAD (DWG_R2013)

File Name:
==========
v_50170209_1.dwg

Clip Extent / Area of Interest (AOI):
==========
LLX,LLY= 567005.5,573425.0
LRX,LRY= 567238.5,573425.0
ULX,ULY= 567005.5,573597.0
URX,URY= 567238.5,573597.0

Projection / Spatial Reference:
==========
Projection=
IRENET95_Irish_Transverse_Mercator

Centre Point Coordinates:
==========
X,Y= 567122.0,573511.0

Reference Index:
==========
Map Series | Map Sheets
1:1,000 | 6337-25
1:1,000 | 6337-24

Data Extraction Date:
==========
Date= 05-Feb-2021

Source Data Release:
==========
DCLMS Release V1.136.111

Product Version:
==========
Version= 1.3

License / Copyright:
==========
Ordnance Survey Ireland 'Terms of Use' apply.
Please visit 'www.osi.ie/about/terms-conditions'.

© Ordnance Survey Ireland, 2021

IMPORTANT TO READ
©THIS DRAWING IS COPYRIGHT
ALL CONSTRUCTION METHODS, MATERIALS, SERVICES AND INSTATLLAIONS TO BE IN ACCORDANCE WITH ALL BUILDING REGULATIONS AND CODES OF PRACTICE AT TIME OF CONSTRUCTIONS. ALL SUB-CONTRACTORS ARE ULTIMATELY RESPONSIBLE FOR ENSURING COMPLIANCE WITH REGULATIONS WITHIN THEIR OWN TRADE. ALL TRADES TO CHECK DIMENSION SITE PRIOR TO CONSTRUCTION OR FABRICATION. FIGURED DIMENSIONS TO BE TAKEN ONLY. ARCHITECTS TO BE INFORMED OF IMMEDIATELY OF ANY DISCREPANCIES BEFORE WORK PROCEEDS. IF IN DOUBT, ASK!

DRAWING ISSUED FOR	DATE	REVISION	REV BY
-	-	-	-
-	-	-	-
-	-	-	-
-	-	-	-
-	-	-	-
Issued for Planning Application	..	..	..

PATH: P:\03-PROJECTS\2021\21034_Farranferris Housing\2.0 Project Drawings\2.3 Planning (PL)\PL002.dwg
LAST SAVED BY Denis.Ob12Rob 10/2022 13:19:11

JCA Architects
T: +353 (0)21 439 3800
E: architects@jca.ie
www.jca.ie
Cork Office
21 Sunday's Well Road,
Cork, Co. Cork
Meath Office
ILTP, St. Albert's House, Navan Road,
Dunboyne, Co. Meath

PLANNING

JOB TITLE	DWG TITLE
PRO. DWELLINGS @ FARRANFERRIS CORK CITY	ORDINANCE SURVEY MAP

DATE	SCALE	REV.	DRAWN	CHECKED
26-Jan-22	1:1000	-	B.M	..

DWG NUMBER	PROJECT NUMBER
PL-002	21034