A 1 PLANNING THIS DRAWING HAS BEEN PREPARED FOR THE PURPOSE OF PRICING ONLY.

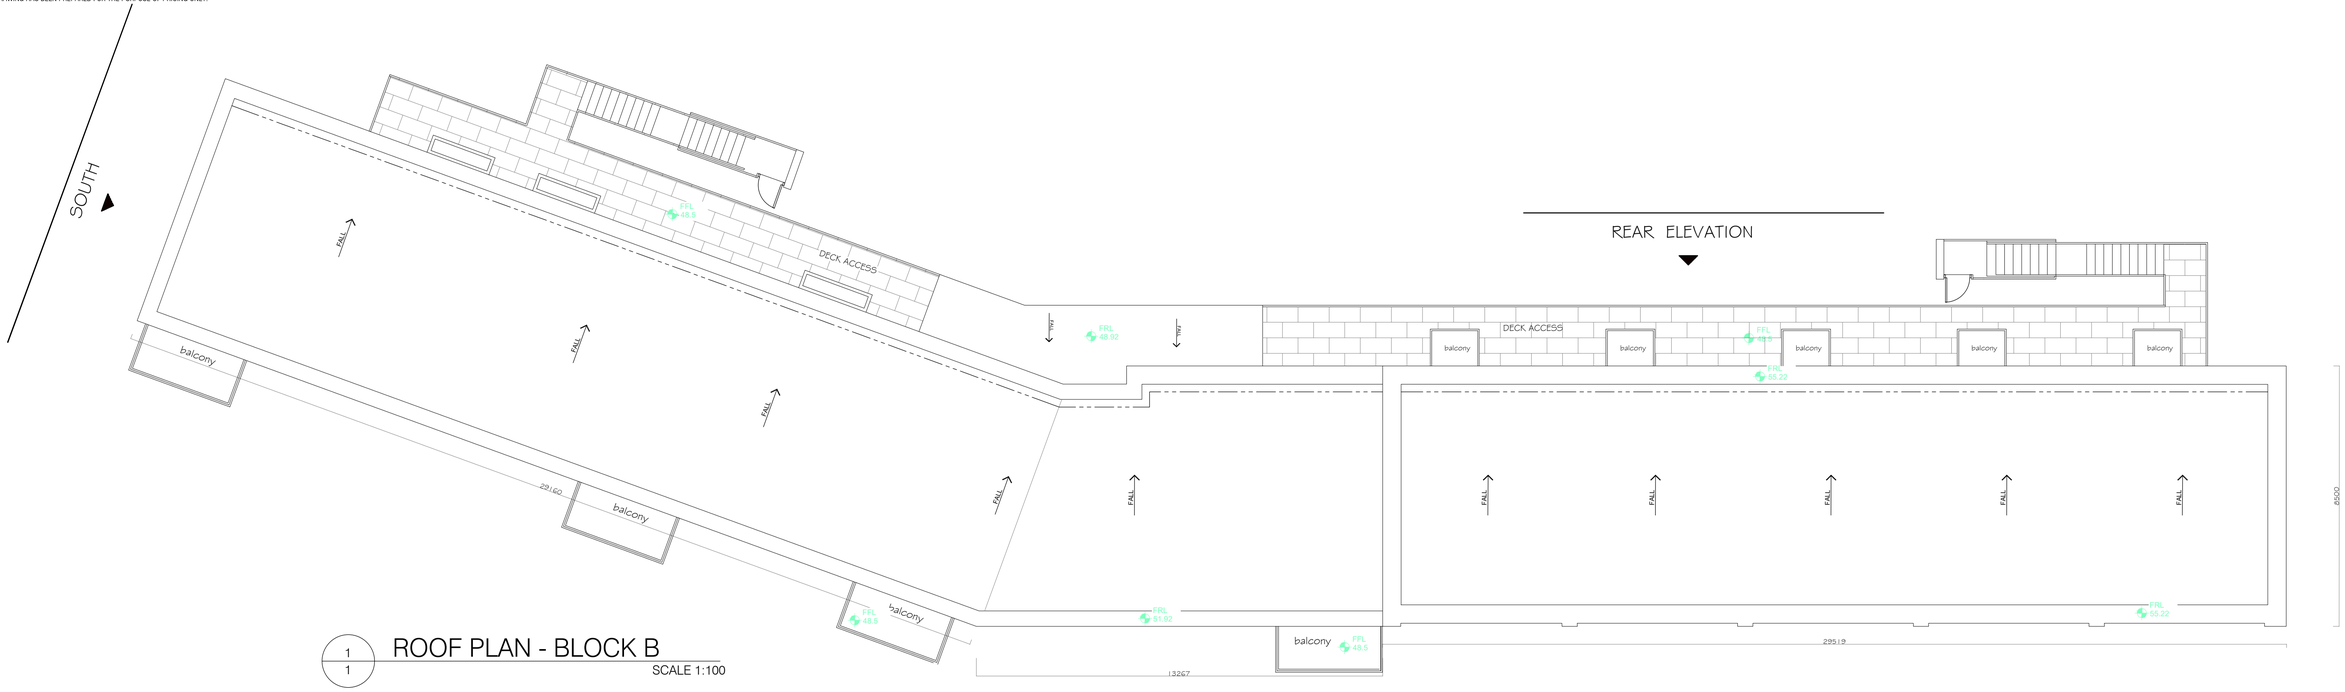

1/1 ROOF PLAN - BLOCK B

SCALE 1:100

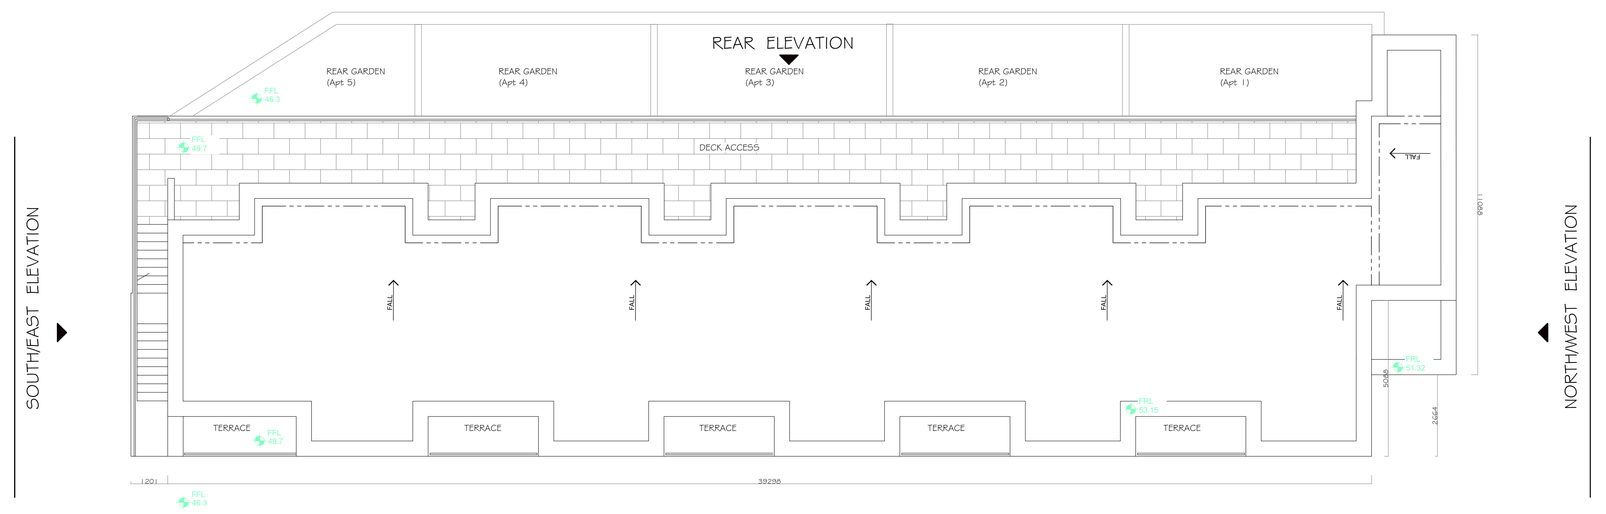

FRONT ELEVATION

1/2 ROOF PLAN - BLOCK A

SCALE 1:100

IMPORTANT TO READ

©THIS DRAWING IS COPYRIGHT.
ALL CONSTRUCTION METHODS, MATERIALS, SERVICES AND INSTALLATIONS TO BE IN ACCORDANCE WITH ALL BUILDING REGULATIONS AND CODES OF PRACTICE AND BEST TRADE PRACTICE. ALL SUB-CONTRACTORS ARE ULTIMATELY RESPONSIBLE FOR ENSURING THAT THEIR WORK COMPLIES WITH THE ABOVE. ALL SUB-CONTRACTORS AND TRADES TO CHECK DIMENSION SITE PRIOR TO CONSTRUCTION OR FABRICATION OF ANY COMPONENTS TO BE TAKEN ONLY. ARCHITECTS TO BE NOTIFIED OF DISCREPANCIES IN ANY DISCREPANCIES BEFORE WORK PROCEEDS. IF IN DOUBT, ASK!

DRAWING ISSUED FOR	DATE	REVISION	REV BY
TENDER	28/02/2022	4.5	SC
ISSUED FOR INFORMATION	19/02/22	4.4	SC
ISSUED FOR INFORMATION	14/02/22	4.3	SC
ISSUED FOR INFORMATION	14/02/22	4.2	SC
ISSUED FOR INFORMATION	13/02/22	4.1	SC
ISSUED FOR INFORMATION	31/01/22	4.0	SC

JCA Architects
T: +353 (0)21 439 3800
E: architects@jca.ie
www.jca.ie
Cork Office
21 Sunday's Well Road, Cork, Co. Cork
Meath Office
17B St. Alberts House, Navan Road, Dunboyne, Co. Meath

PLANNING

JOB TITLE: Proposed Dwelling Farrenfarris Cork Cork

DWG TITLE: BLOCK A & B- ROOF PLANS

DATE	SCALE	REV.	DRAWN	CHECKED
25/06/22	100	1	BM	..

DWG NUMBER: PL_ 102

PROJECT NUMBER: 21034