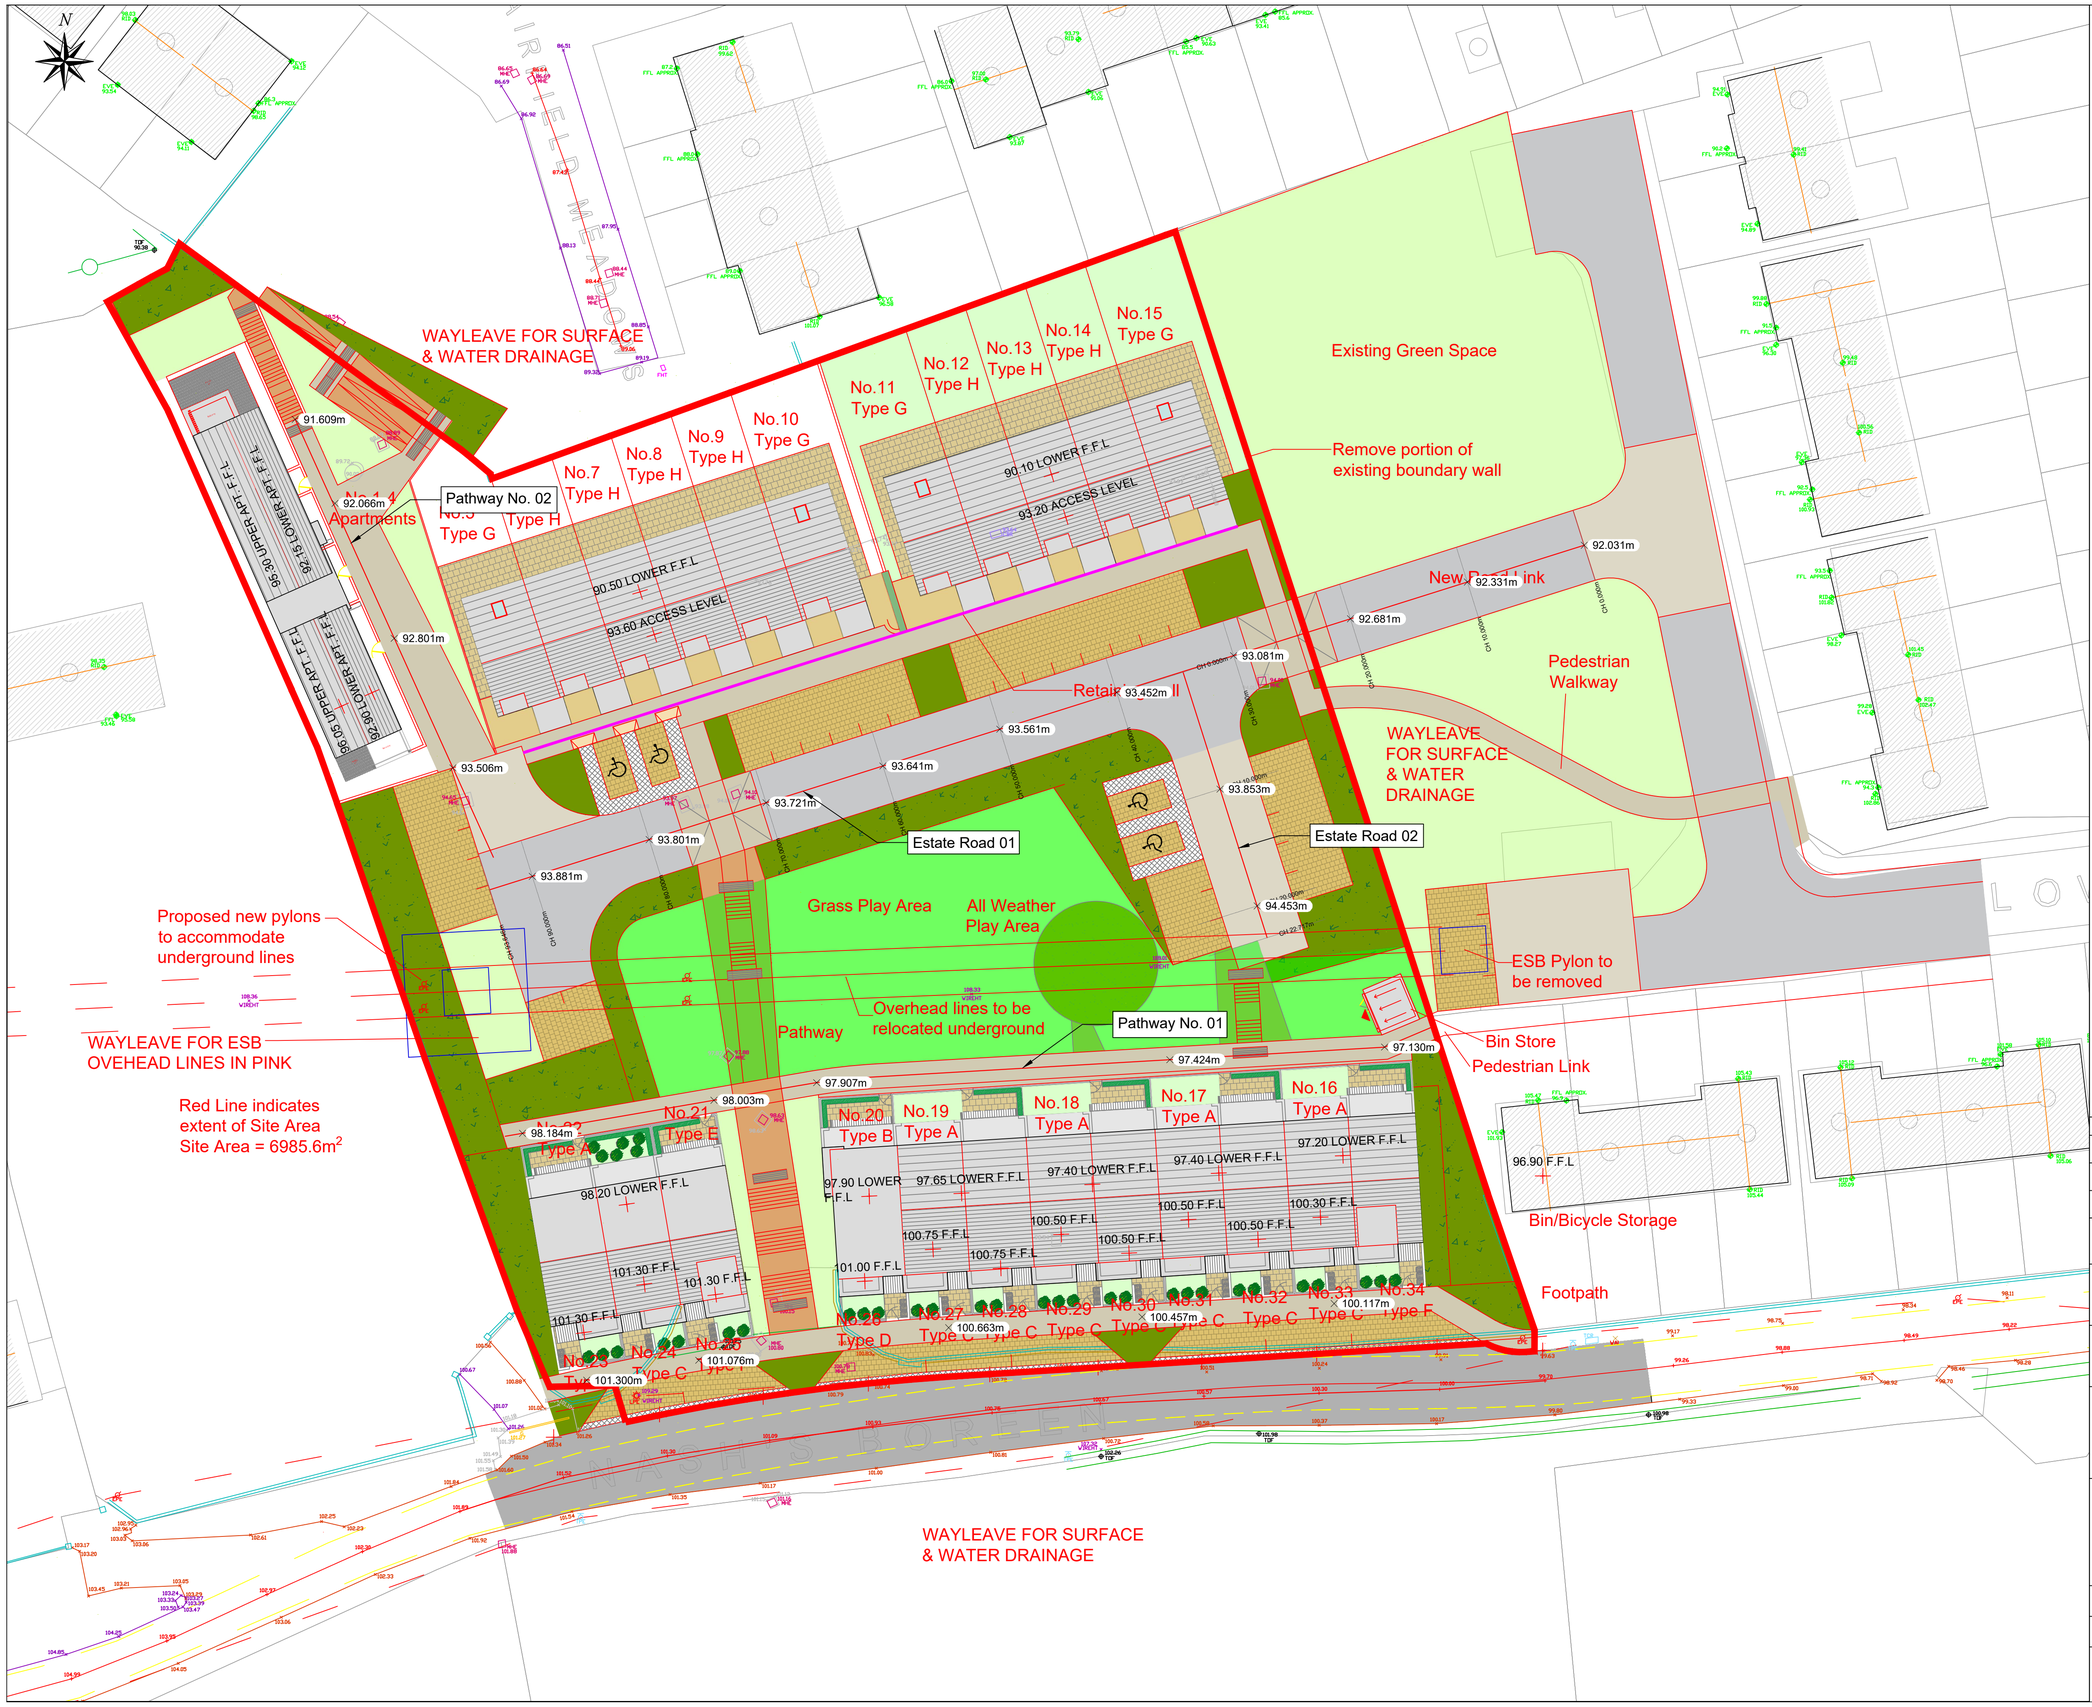

NOTES:

All dimensions in metres.
Do not scale from drawing.
For any discrepancies found please consult with design office.
This drawing should be read in conjunction with all contract drawings, documents and specifications.

Legend

	Red line boundary
XX.XX	Existing ground contours
XX.XXXm	Proposed road levels

Rev	By	Date	Description

Drawing Status:
PLANNING

Project Title:
Housing Development, Nash's Boreen, Fair Hill, Cork City

Drawing Title:
Estate Roads
(Horizontal Alignments)

Client:
Cork City Council

M.H.L & Associates Ltd.
Consulting Engineers
Carraig Mór House, 10 High Street, Douglas Road, Cork
Tel: 021-4840214
Fax: 021-4840215
E-Mail:info@mhl.ie

Designed:	Drawn:	Checked:
GW	GW	KM
Scale: 1:500 @ A3	**Date:** Feb 2022	
Job No: 21029HD	**Drawing No:** NBHD_ER_P01	**Revision:** 00