




PLANTING SCHEDULE

LAYERED LOOK PLANTINGS		Height / girth
Sun/semi-shade		
Standard trees		
Mh	Malus hupehensis	18-20cm gth. RB
Mt	Malus tchonoskii	18-20cm gth. RB
Ps	Prunus serrulata	18-20cm gth. RB
Evergreen shrubs		
	Camellia japonica	3L PG
	Hebe rakensis	3L PG
	Hebe Great Orme	3L PG
	Sarcococca hookeriana	3L PG
	Azalea sp. (evergreen)	3L PG
	Euonymus fortunei	3L PG
	Skimija japonica 'Fragrans'	3L PG
	Skimija japonica 'Rubella'	3L PG
	Vinca major	3L PG
Bulbous and tuberous		
	Allium caeruleum	bulbs, corms, & p's
	Hyacinthus orientalis	
	Iris 'Dreaming Yellow'	
	Narcissus sp., Tulipa sp.	
	Ornithogalum narbonense	
Combination of perennials/bulbous, tuberous plants/ grass and shrubs		
	Allium giganteum 'Globemaster'	3L PG
	Stipa tenuissima	3L PG
	Hordeum jubatum	3L PG
	Verbena bonariensis	3L PG
	Perovskia 'Hybrida'	3L PG
	Lavandula stoechas	3L PG
	Hydrangea paniculata 'Grandiflora'	3L PG
	Lavandula angustifolia	3L PG
	Achillea clypeolata 'Coronation Gold'	3L PG
	Stipa tenuissima	3L PG
EXTENSIVE PERENNIAL		
Piet Oudolf style - Full sun		
Perennials for full sun		
	Anemone hupehensis 'Hadsen Abundance'	3L PG
	Achillea filipendulina 'Coronation Gold'	3L PG
	Aster amellus 'Sternkugel'	3L PG
	Aster dumosus Terry's Pride	3L PG
	Aster linosyris	3L PG
	Aster macrophyllus 'Twilight'	3L PG
	Aster novi-belgii 'Blue-Nachtluft'	3L PG
	Aquilegia vulgaris	3L PG
	Calamintha nepeta 'Triumphator'	3L PG
	Cosmos atrosanguineus	3L PG
	Cuphea llaeva 'Tiny Mice'	3L PG
	Echinacea purpurea 'Magnus'	3L PG
	Echinacea pallida	3L PG
	Echium vulgare 'Blue Bedder'	3L PG
	Euphorbia polychroma	3L PG
	Gaura lindheimeri 'Whirling Butterflies'	3L PG
	Geranium renardi	3L PG
	Geranium sanguineum 'Album'	3L PG
	Gypsophila repens 'Rosa Sch6nheit'	3L PG
	Liatris spicata	3L PG
	Linum latifolium	3L PG
	Linum perenne	3L PG
	Lupinus angustifolius	3L PG
	Nepeta nervosa	3L PG
	Penstemon 'Apple Blossom'	3L PG
	Perovskia arbutodensis	3L PG
	Platycodon grandiflorus 'Mariesii'	3L PG
	Prunella grandiflora	3L PG
	Veronica austriaca ssp. Teucrium 'Knaillblau'	3L PG
	Veronica spicata	3L PG
	Phacelia tanacetifolia	3L PG
	Rudbeckia hirta 'Prairie Sun'	3L PG
	Sedum spurium 'Fuldaglut'	3L PG
	Sedum telephium 'Herbstfreude'	3L PG
	Stachys byzantina 'Silver Carpet'	3L PG
	Tagetes patula 'Linnæus'	3L PG
	Thymus pulegioides	3L PG
	Verbascum nigrum 'Album'	3L PG
	Veronica teucrium 'Knaillblau'	3L PG
	Veronica porphyriana	3L PG
Grasses		
	Calamagrostis x acutiflora 'Carl Foerster'	3L PG
	Calamagrostis brachytricha	3L PG
	Deschampsia caespitosa 'Goldtau'	3L PG
	Helictotrichon sempervirens 'Saphirspindel'	3L PG
	Miscanthus sinensis	3L PG
	Panicum virgatum 'Prairie Sky'	3L PG
	Pennisetum villosum	3L PG
	Stipa pulcherrima	3L PG
Bulbs and tuberous plants		
	Allium cernuum	bulbs, corms, & p's
	Allium unifolium	
	Anemone blanda 'White Splendour'	
	Muscari armeniacum	
	Nerine bowdennii	
UNDERSTORY SHADE PLANTINGS		
Semi-shade		
Multi-stem trees		
Ps	Prunus shimidzu	18-20cm gth. RB
Bj	Betula jacquemontii	18-20cm gth. RB
Al	Amelanchier lamarckii	18-20cm gth. RB
Perennials/grasses and ferns		
	Aquilegia vulgaris	3L PG
	Aster ageratoides 'Ashu'	3L PG
	Aster macrophyllus 'Albus'	3L PG
	Campanula latifolia 'Macrantha'	3L PG
	Convallaria majalis	3L PG
	Digitalis purpurea 'Alba'	3L PG
	Chasmanium latifolium	3L PG
	Deschampsia caespitosa 'Tautrager'	3L PG
	Digitalis purpurea 'Alba'	3L PG
	Epimedium x versicolor 'Sulphureum'	3L PG
	Galium odoratum	3L PG
	Geranium versicolor	3L PG
	Gilisia trifoliata	3L PG
	Hakonechloa macra	3L PG
	Luzula sylvatica	3L PG
ORNAMENTAL SHRUB / PERENNIAL PLANTING		
Shade/semi-shade		
Ap	Acer platanoides 'Globosum'	18-20cm gth. RB
Cb	Catalpa bignonioides 'Nana'	18-20cm gth. RB
Rp	Robinia pseudoacacia 'Umbraculifera'	18-20cm gth. RB
Annuals		
	Cosmos bipinnatus 'Sea Shells'	3L PG
	Dimorphotheca pluvialis	3L PG
	Zinnia elegans	3L PG
Perennials and grasses		
	Aster novi-belgii	3L PG
	Aster novae-angliae	3L PG
	Astrantia major	3L PG
	Euphorbia polychroma	3L PG
	Festuca glauca	3L PG
	Delphinium x cultorum	3L PG
	Digitalis purpurea	3L PG
	Gaura lindheimeri	3L PG
	Geranium macrorrhizum	3L PG
	Hakonechloa macra	3L PG
	Kriopholia uvaria	3L PG
	Libertia grandiflora	3L PG
	Lobelia erinus	3L PG
	Lythrum salicaria	3L PG
	Monarda 'Beauty of Cobham'	3L PG
	Pennisetum alopecuroides	3L PG
	Phlox paniculata 'Jeana'	3L PG
	Salvia splendens	3L PG
	Senecio cineraria	3L PG
	Verbena bonariensis	3L PG
Shrubs		
	Buxus sempervirens	3L PG
	Rosa sp.	3L PG
	Lavandula angustifolia	3L PG
	Pieris japonica	3L PG
	Vinca minor	3L PG
	Sarcococca hookeriana	3L PG
Bulbs and tuberous		
	Allium unifolium	bulbs, corms, & p's
	Allium rosenbachianum	
	Dahlia sp.	
	Nerine bowdennii	
	Tulipa sp.	
	Chionodoxa 'Pink Giant'	
RAIN GARDEN PLANTING MIX		
Partial-shade/shade		
Grasses		
	Carex flagellifera	
	Carex morrowii	
	Panicum virgatum	
	Schizachyrium scoparium	
	Elymus virginicus	
Perennials and grasses		
	Allium cernuum	3L PG
	Astilbe sp.	3L PG
	Asclepias incarnata	3L PG
	Asclepias tuberosa	3L PG
	Echinacea purpurea	3L PG
	Leucanthemum superbum	3L PG
	Lobelia cardinalis	3L PG
	Penstemon digitalis	3L PG
	Monarda didyma	3L PG
	Verbena hastata	3L PG
	Geranium maculatum	3L PG
Shrubs		
	Cephalanthus occidentalis	3L PG
	Clethra alnifolia 'Hummingbird'	3L PG
	Fothergilla gardenii	3L PG
	Hibiscus moscheutos	3L PG
	Ilex verticillata	3L PG
	Rhododendron sp.	3L PG
Bulbs and tuberous		
	Hemerocallis sp.	bulbs, corms, & p's
	Iris pseudacorus	


KEY PLAN

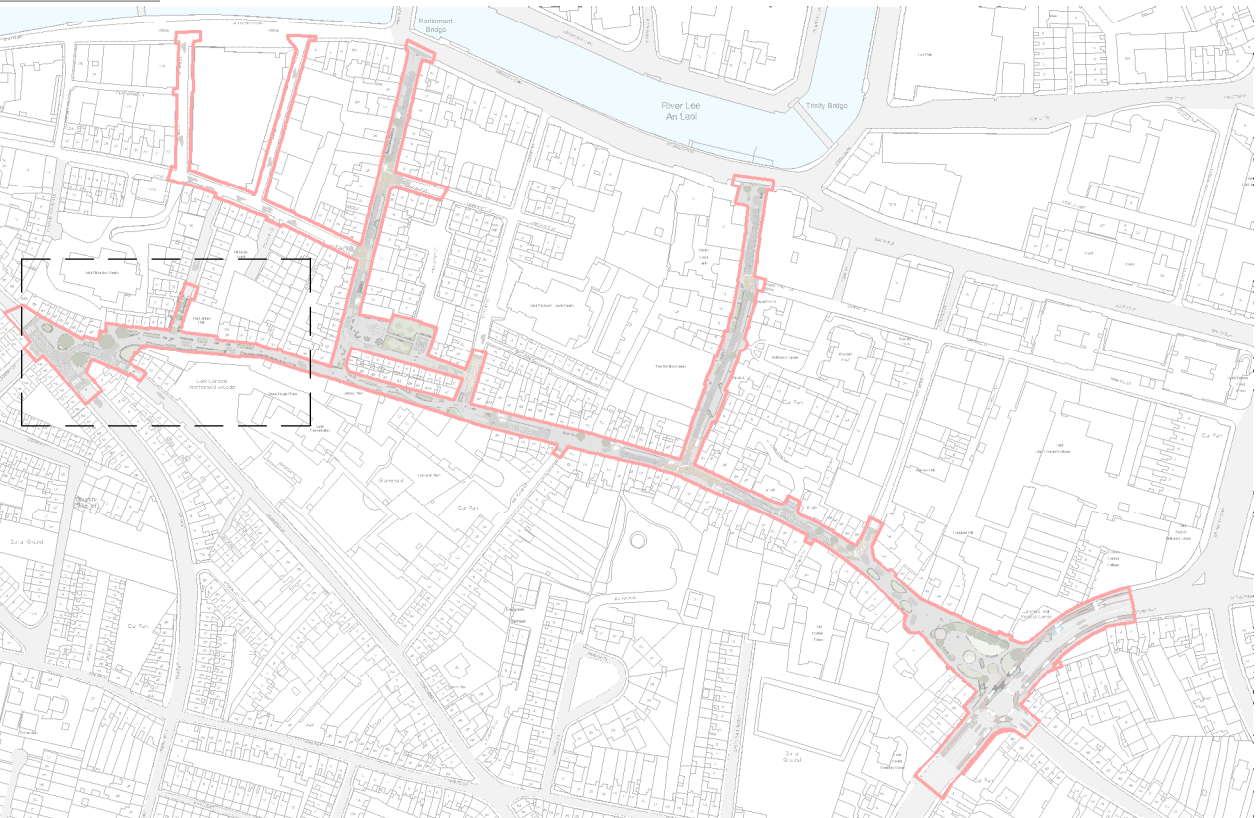

Area depicted in drawing

LEGEND

- SITE BOUNDARY
- EXISTING TREES TO BE RETAINED
- PROPOSED TREES
- ORNAMENTAL HEDGE, SHRUBS & GROUND COVER to include bulbs and perennials
- LAWN
- RAIN GARDEN
- 1. EXTENSIVE PERENNIAL / Prairie style - Full sun
- 2. EXTENSIVE PERENNIAL / Shade/Semi-shade
- 3. EXTENSIVE PERENNIAL / Piet Oudolf style - Full sun
- 4. HERITAGE VARIETIES
- 5. LAYERED LOOK
- 6. ORNAMENTAL SHRUB
- 7. POLLINATOR FRIENDLY
- 8. RAIN GARDEN
- 9. UNDERSTORY SHADE

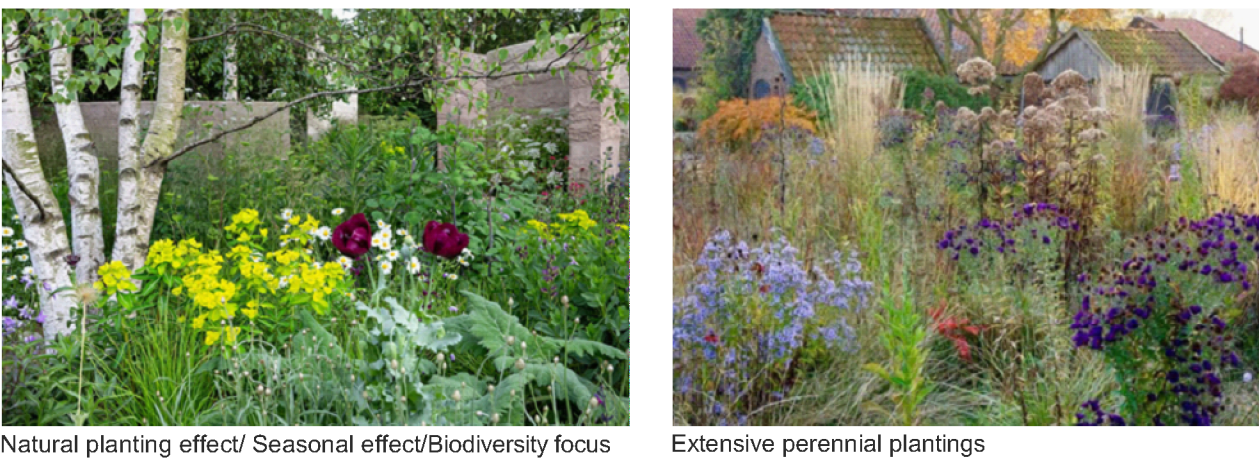

NOTE: THIS DRAWING IS INTENDED FOR THE PURPOSE OF MAKING A PLANNING APPLICATION AND MAY NOT BE USED FOR ANY OTHER PURPOSE.

00	26.05.25	DRAFT PART 8 PLANNING
REV	DATE	AMENDMENT

CUNNANE STRATTON REYNOLDS
LAND PLANNING & DESIGN

CORK OFFICE
COPLEY HALL COTTERS STREET CORK
TEL 021 496 9224 FAX 021 496 9012
EMAIL corkinfo@csrlandplan.ie

PROJECT: Mary Street, Douglas Street & White Street Public Realm Enhancement Scheme	DATE: APRIL 2025
DRAWING: Planting Plan ZONE A Evergreen Street and Abbey Street	SCALE: 1:250 @ A1
	DRAWN: BL
	CHECKED: DJ
	DRAWING NO: 23227-CSR-DR-1-711




ZONE B
Red Abbey Square and Douglas Street West
Scale: 1:250

PLANTING SCHEDULE

POLLINATOR FRIENDLY		HERITAGE VARIETIES/MEDICAL	
Full sun		PLANTING/KITCHEN PLANTING GARDEN	
Height / girth		Height / girth	
Specimen trees		Perennials and grasses	
Ch	Catalpa bignonioides	18-20cm gth. RB	Deschampsia caespitosa
Ps	Pinus sylvestris	18-20cm gth. RB	Erica carnea
Perennials and grasses		Gentiana asclepiadea	3L PG
Aconitum carmichaelii	3L PG	Geranium endressii	3L PG
Allium unifolium	3L PG	Geranium madrense	3L PG
Allium giganteum	3L PG	Hosta Fortunei	3L PG
Anemone x hybrida	3L PG	Hosta sieboldiana	3L PG
Lavandula stoechas	3L PG	Lavandula angustifolia	3L PG
Nepeta sibirica	3L PG	Penisetum alopecuroides	3L PG
Nepeta 'Walkers Low'	3L PG	Herbs and medicinal planting	
Osteospermum fruticosum	3L PG	Anethum graveolens	3L PG
Salvia splendens	3L PG	Anthriscus sylvestris	3L PG
Salvia farinacea	3L PG	Coriandrum sativum	3L PG
Verbena bonariensis	3L PG	Foeniculum vulgare	3L PG
Shrubs		Levisticum officinale	3L PG
Abelia x grandiflora	3L PG	Mentha aquatica	3L PG
Berberis thunbergii	3L PG	Mentha arvensis	3L PG
Camellia japonica	3L PG	Mentha piperita	3L PG
Daphne mezereum	3L PG	Ocimum basilicum citriodorum	3L PG
Daphne x burkwoodii	3L PG	Origanum vulgare	3L PG
Euonymus fortunei	3L PG	Petroselinum crispum	3L PG
Hebe 'Autumn Glory'	3L PG	Satureja montana	3L PG
Hebe x franciscana 'Variegata'	3L PG	Thymus vulgaris	3L PG
Ligustrum ovalifolium	3L PG	Shrubs	
Photinia x fraseri 'Red Robin'	3L PG	Berberis thunbergia 'Atropurpureum'	3L PG
Viburnum opulus	3L PG	Boxus sempervirens (shaped)	3L PG
Viburnum davidii	3L PG	Rosa sp.	3L PG
Bulbs and tuberous plants		Extensive Perennial	
Fritillaria thunbergia		Shade/Semi-shade	Height / girth
Fritillaria imperialis		Specimen trees	
Galanthus nivalis	bulbs, coms, & pff's	Ar	Acer rubrum
Hyacinthoides x non-scripta		Au	Arbutus unedo
Ornithogalum narbonne		Cp	Carpinus betulus 'Fastigiata'
		Ls	Liquidambar styraciflua
		18-20cm gth. RB	18-20cm gth. RB
Perennials and grasses		Aster novi-belgii	3L PG
Aster nov-belgii	3L PG	Astilbe x arendsii	3L PG
Astilbe x arendsii	3L PG	Astilbe chinensis	3L PG
Astrantia maxima	3L PG	Campanula trachelium	3L PG
Campanula trachelium	3L PG	Deschampsia caespitosa	3L PG
Deschampsia caespitosa	3L PG	Dicentra spectabilis	3L PG
Dicentra spectabilis	3L PG	Digitalis grandiflora	3L PG
Digitalis grandiflora	3L PG	Euphorbia seguieriana	3L PG
Euphorbia seguieriana	3L PG	Geranium sp	3L PG
Geranium sp	3L PG	Hakonechloa macro	3L PG
Hakonechloa macro	3L PG	Helleborus orientalis	3L PG
Helleborus orientalis	3L PG	Rodgersia pinnata	3L PG
Rodgersia pinnata	3L PG	Shrubs	
Shrubs		Berberis thunbergia	3L PG
Berberis thunbergia	3L PG	Hydrangea macrophylla	3L PG
Hydrangea macrophylla	3L PG	Pieris japonica	3L PG
Pieris japonica	3L PG	Viburnum davidii	3L PG
Viburnum davidii	3L PG	Bulbs and tuberous plants	
Bulbs and tuberous plants		Allium cernuum	
Allium cernuum		Allium unifolium	
Allium unifolium		Anemone blanda 'White Splendour'	bulbs, coms, & pff's
Anemone blanda 'White Splendour'	bulbs, coms, & pff's	Muscari armeniacum	
Muscari armeniacum		Nerine bowdenii	

KEY PLAN

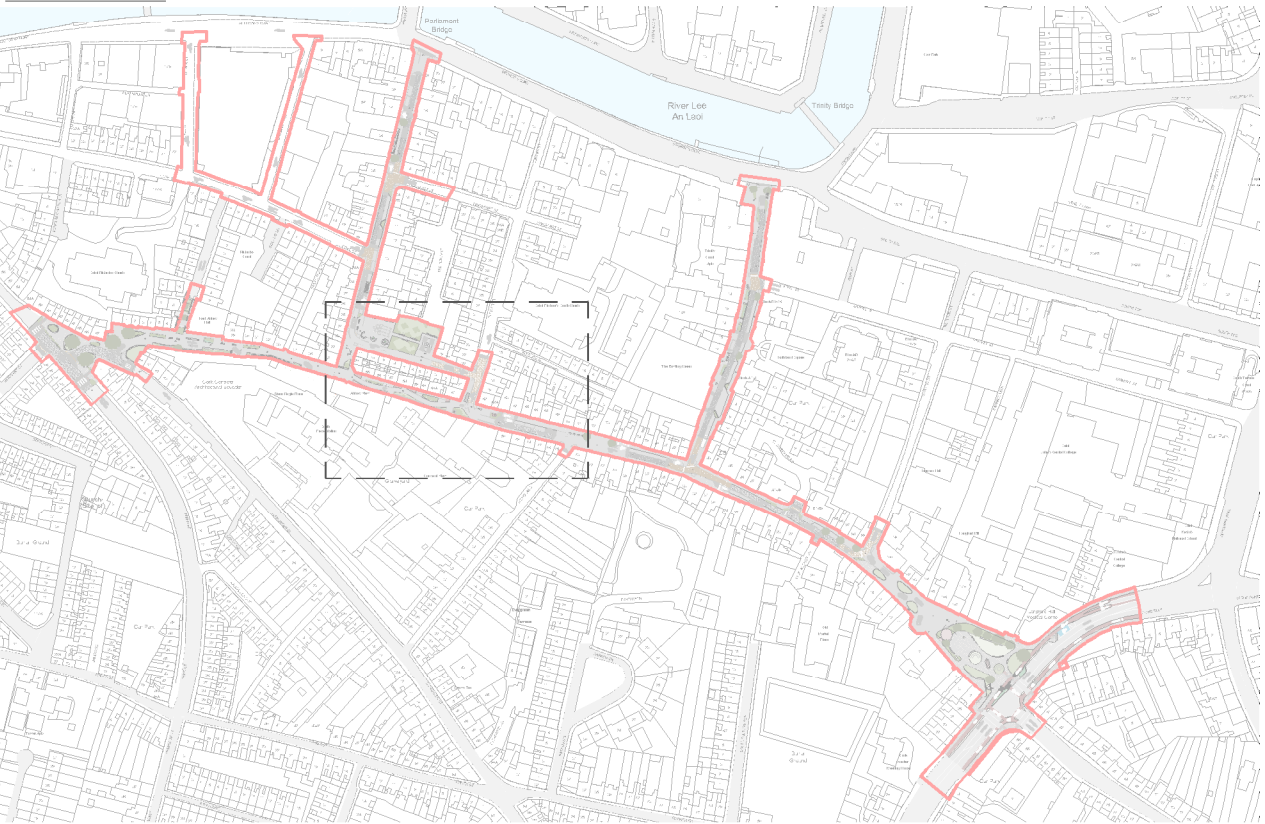


Area depicted in drawing

LEGEND

- SITE BOUNDARY
- EXISTING TREES TO BE RETAINED
- PROPOSED TREES
- ORNAMENTAL HEDGE, SHRUBS & GROUNDCOVER to include bulbs and perennials
- LAWN
- RAIN GARDEN
- 1. EXTENSIVE PERENNIAL / Prairie style - Full sun
- 2. EXTENSIVE PERENNIAL / Shade/Semi-shade
- 3. EXTENSIVE PERENNIAL / Piet Oudolf style - Full sun
- 4. HERITAGE VARIETIES
- 5. LAYERED LOOK
- 6. ORNAMENTAL SHRUB
- 7. POLLINATOR FRIENDLY
- 8. RAIN GARDEN
- 9. UNDERSTORY SHADE



Natural planting effect/Biodiversity focus / Rain garden planting

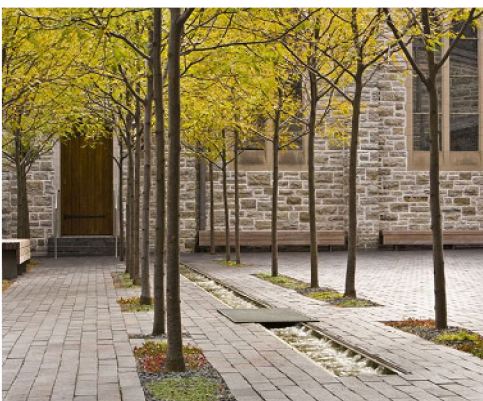

Herb light planting along historical walls / Seasonal trees effects




NOTE: THIS DRAWING IS INTENDED FOR THE PURPOSE OF MAKING A PLANNING APPLICATION AND MAY NOT BE USED FOR ANY OTHER PURPOSE.

00	26.05.25	DRAFT PART 8 PLANNING
REV	DATE	AMENDMENT

CUNNANE STRATTON REYNOLDS
LAND PLANNING & DESIGN

CORK OFFICE
COPLEY HALL COTTERS STREET CORK
TEL 021 496 9224 FAX 021 496 9012
EMAIL corkinfo@csrlandplan.ie

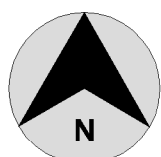

PROJECT:
Mary Street, Douglas Street & White Street
Public Realm Enhancement Scheme

DRAWING: **Planting Plan**
ZONE B Red Abbey Square and Douglas Street West

DATE: APRIL 2025

SCALE: 1:250 @ A1

DRAWN: BL
CHECKED: DJ


DRAWING NO: 23227-CSR-DR-1-712



PLANTING SCHEDULE

RAIN GARDEN PLANTING MIX		ORNAMENTAL SHRUB / PERENNIAL PLANTING	
Partial-shade/shade		Shade/semi-shade	
Height / girth		Height / girth	
Grasses		Specimen trees	
Carex flagellifera		Ap Acer platanoides 'Globosum'	18-20cm gth. RB
Carex morrowii		Cb Catalpa bignonioides 'Nana'	18-20cm gth. RB
Panicum virgatum		Rp Robinia pseudoacacia 'Umbraculifera'	18-20cm gth. RB
Schizachyrium scoparium			
Elymus virginicus			
Perennials and grasses		Annuals	
Allium cernuum	3L, PG	Cosmos bipinnatus 'Sea Shells'	3L, PG
Astilbe sp.	3L, PG	Dimorphotheca pluvialis	3L, PG
Asclepias incarnata	3L, PG	Zinnia elegans	3L, PG
Asclepias tuberosa	3L, PG	Perennials and grasses	
Echinacea purpurea	3L, PG	Aster novi-belgii	3L, PG
Leucanthemum superbum	3L, PG	Aster novae-angliae	3L, PG
Lobelia cardinalis	3L, PG	Asrania major	3L, PG
Penstemon digitalis	3L, PG	Euphorbia polychroma	3L, PG
Monarda didyma	3L, PG	Festuca glauca	3L, PG
Verbena hastata	3L, PG	Delphinium x cultorum	3L, PG
Geranium maculatum	3L, PG	Digitalis purpurea	3L, PG
Shrubs		Gaura lindheimeri	3L, PG
Cephalanthus occidentalis	3L, PG	Geranium macrorrhizum	3L, PG
Clethra alnifolia 'Hummingbird'	3L, PG	Hakonechloa macra	3L, PG
Pottergillia gardenii	3L, PG	Kniphofia uvaria	3L, PG
Hibiscus moscheutos	3L, PG	Libertia grandiflora	3L, PG
Ilex verticillate	3L, PG	Lobelia erinus	3L, PG
Rhododendron sp.	3L, PG	Lythrum salicaria	3L, PG
Bulbs and tuberous		Monarda 'Beauty of Cobham'	3L, PG
Hemerocallis sp.	bulbs, corms, & p's	Pennisetum alopecuroides	3L, PG
Iris pseudacorus		Phlox paniculata 'Jeanne'	3L, PG
		Salvia splendens	3L, PG
		Senecio cineraria	3L, PG
		Verbena bonariensis	3L, PG
		Shrubs	
		Buxus sempervirens	3L, PG
		Rosa sp.	3L, PG
		Lavandula angustifolia	3L, PG
		Forsyia japonica	3L, PG
		Vinca minor	3L, PG
		Sarcococa hookeriana	3L, PG
		Bulbs and tuberous	
		Allium unifolium	
		Allium rosenbachianum	
		Dahlia sp.	bulbs, corms, & p's
		Nerine bowdenii	
		Tulipa sp.	
		Chionodoxa 'Pink Giant'	

KEY PLAN

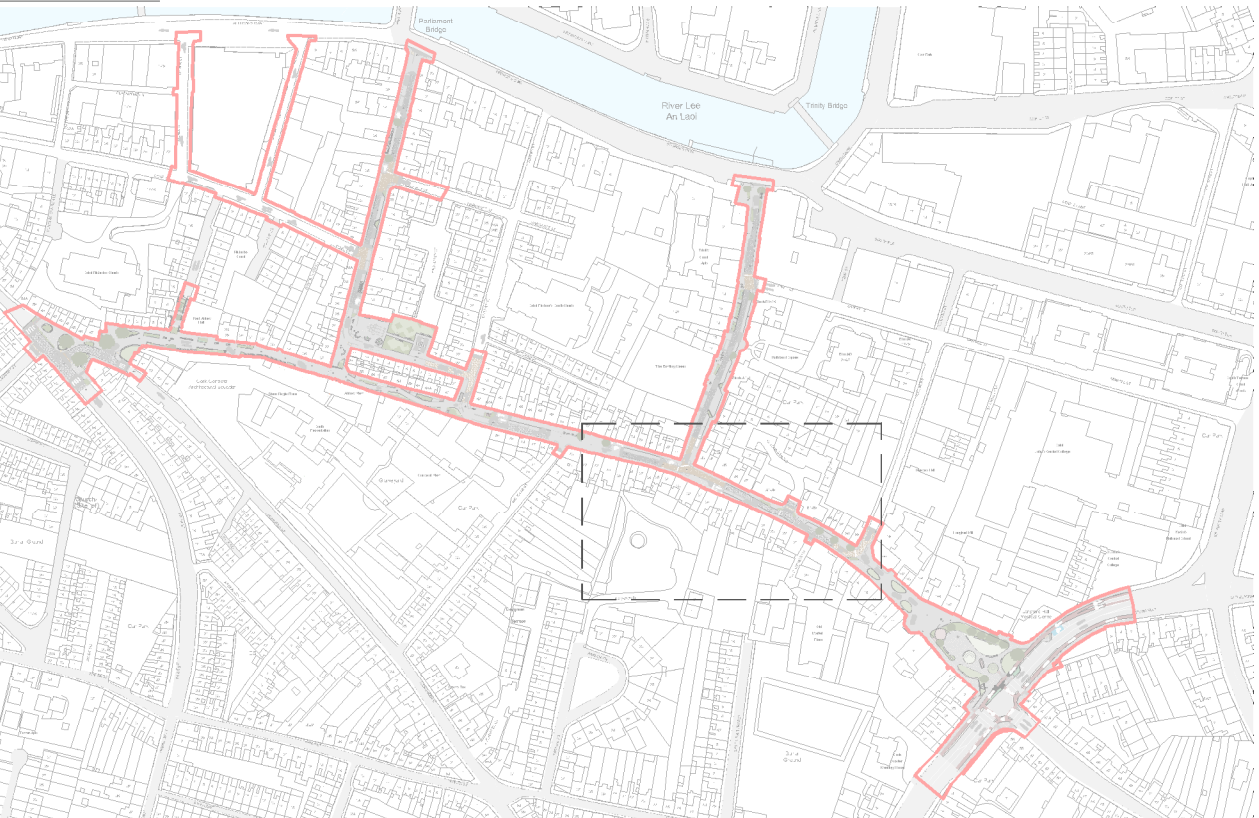

Area depicted in drawing

LEGEND

- SITE BOUNDARY
- EXISTING TREES TO BE RETAINED
- PROPOSED TREES
- ORNAMENTAL HEDGE, SHRUBS & GROUNDCOVER to include bulbs and perennials
- LAWN
- RAIN GARDEN
- 1. EXTENSIVE PERENNIAL / Prairie style - Full sun
- 2. EXTENSIVE PERENNIAL / Shade/Semi-shade
- 3. EXTENSIVE PERENNIAL / Piet Oudolf style - Full sun
- 4. HERITAGE VARIETIES
- 5. LAYERED LOOK
- 6. ORNAMENTAL SHRUB
- 7. POLLINATOR FRIENDLY
- 8. RAIN GARDEN
- 9. UNDERSTORY SHADE



Grasses and trees screening effect / Rain garden planting



NOTE: THIS DRAWING IS INTENDED FOR THE PURPOSE OF MAKING A PLANNING APPLICATION AND MAY NOT BE USED FOR ANY OTHER PURPOSE.


00	26.05.25	DRAFT PART 8 PLANNING
REV	DATE	AMENDMENT

CUNNANE STRATTON REYNOLDS
LAND PLANNING & DESIGN

CORK OFFICE
COPLEY HALL COTTERS STREET CORK
TEL 021 496 9224 FAX 021 496 9012
EMAIL corkinfo@csrlandplan.ie



PROJECT: Mary Street, Douglas Street & White Street Public Realm Enhancement Scheme	DATE: APRIL 2025
DRAWING: Planting Plan ZONE C Douglas Street East	SCALE: 1:250 @ A1
	DRAWN: CHECKED: BL DJ
	DRAWING NO: 23227-CSR-DR-1-713

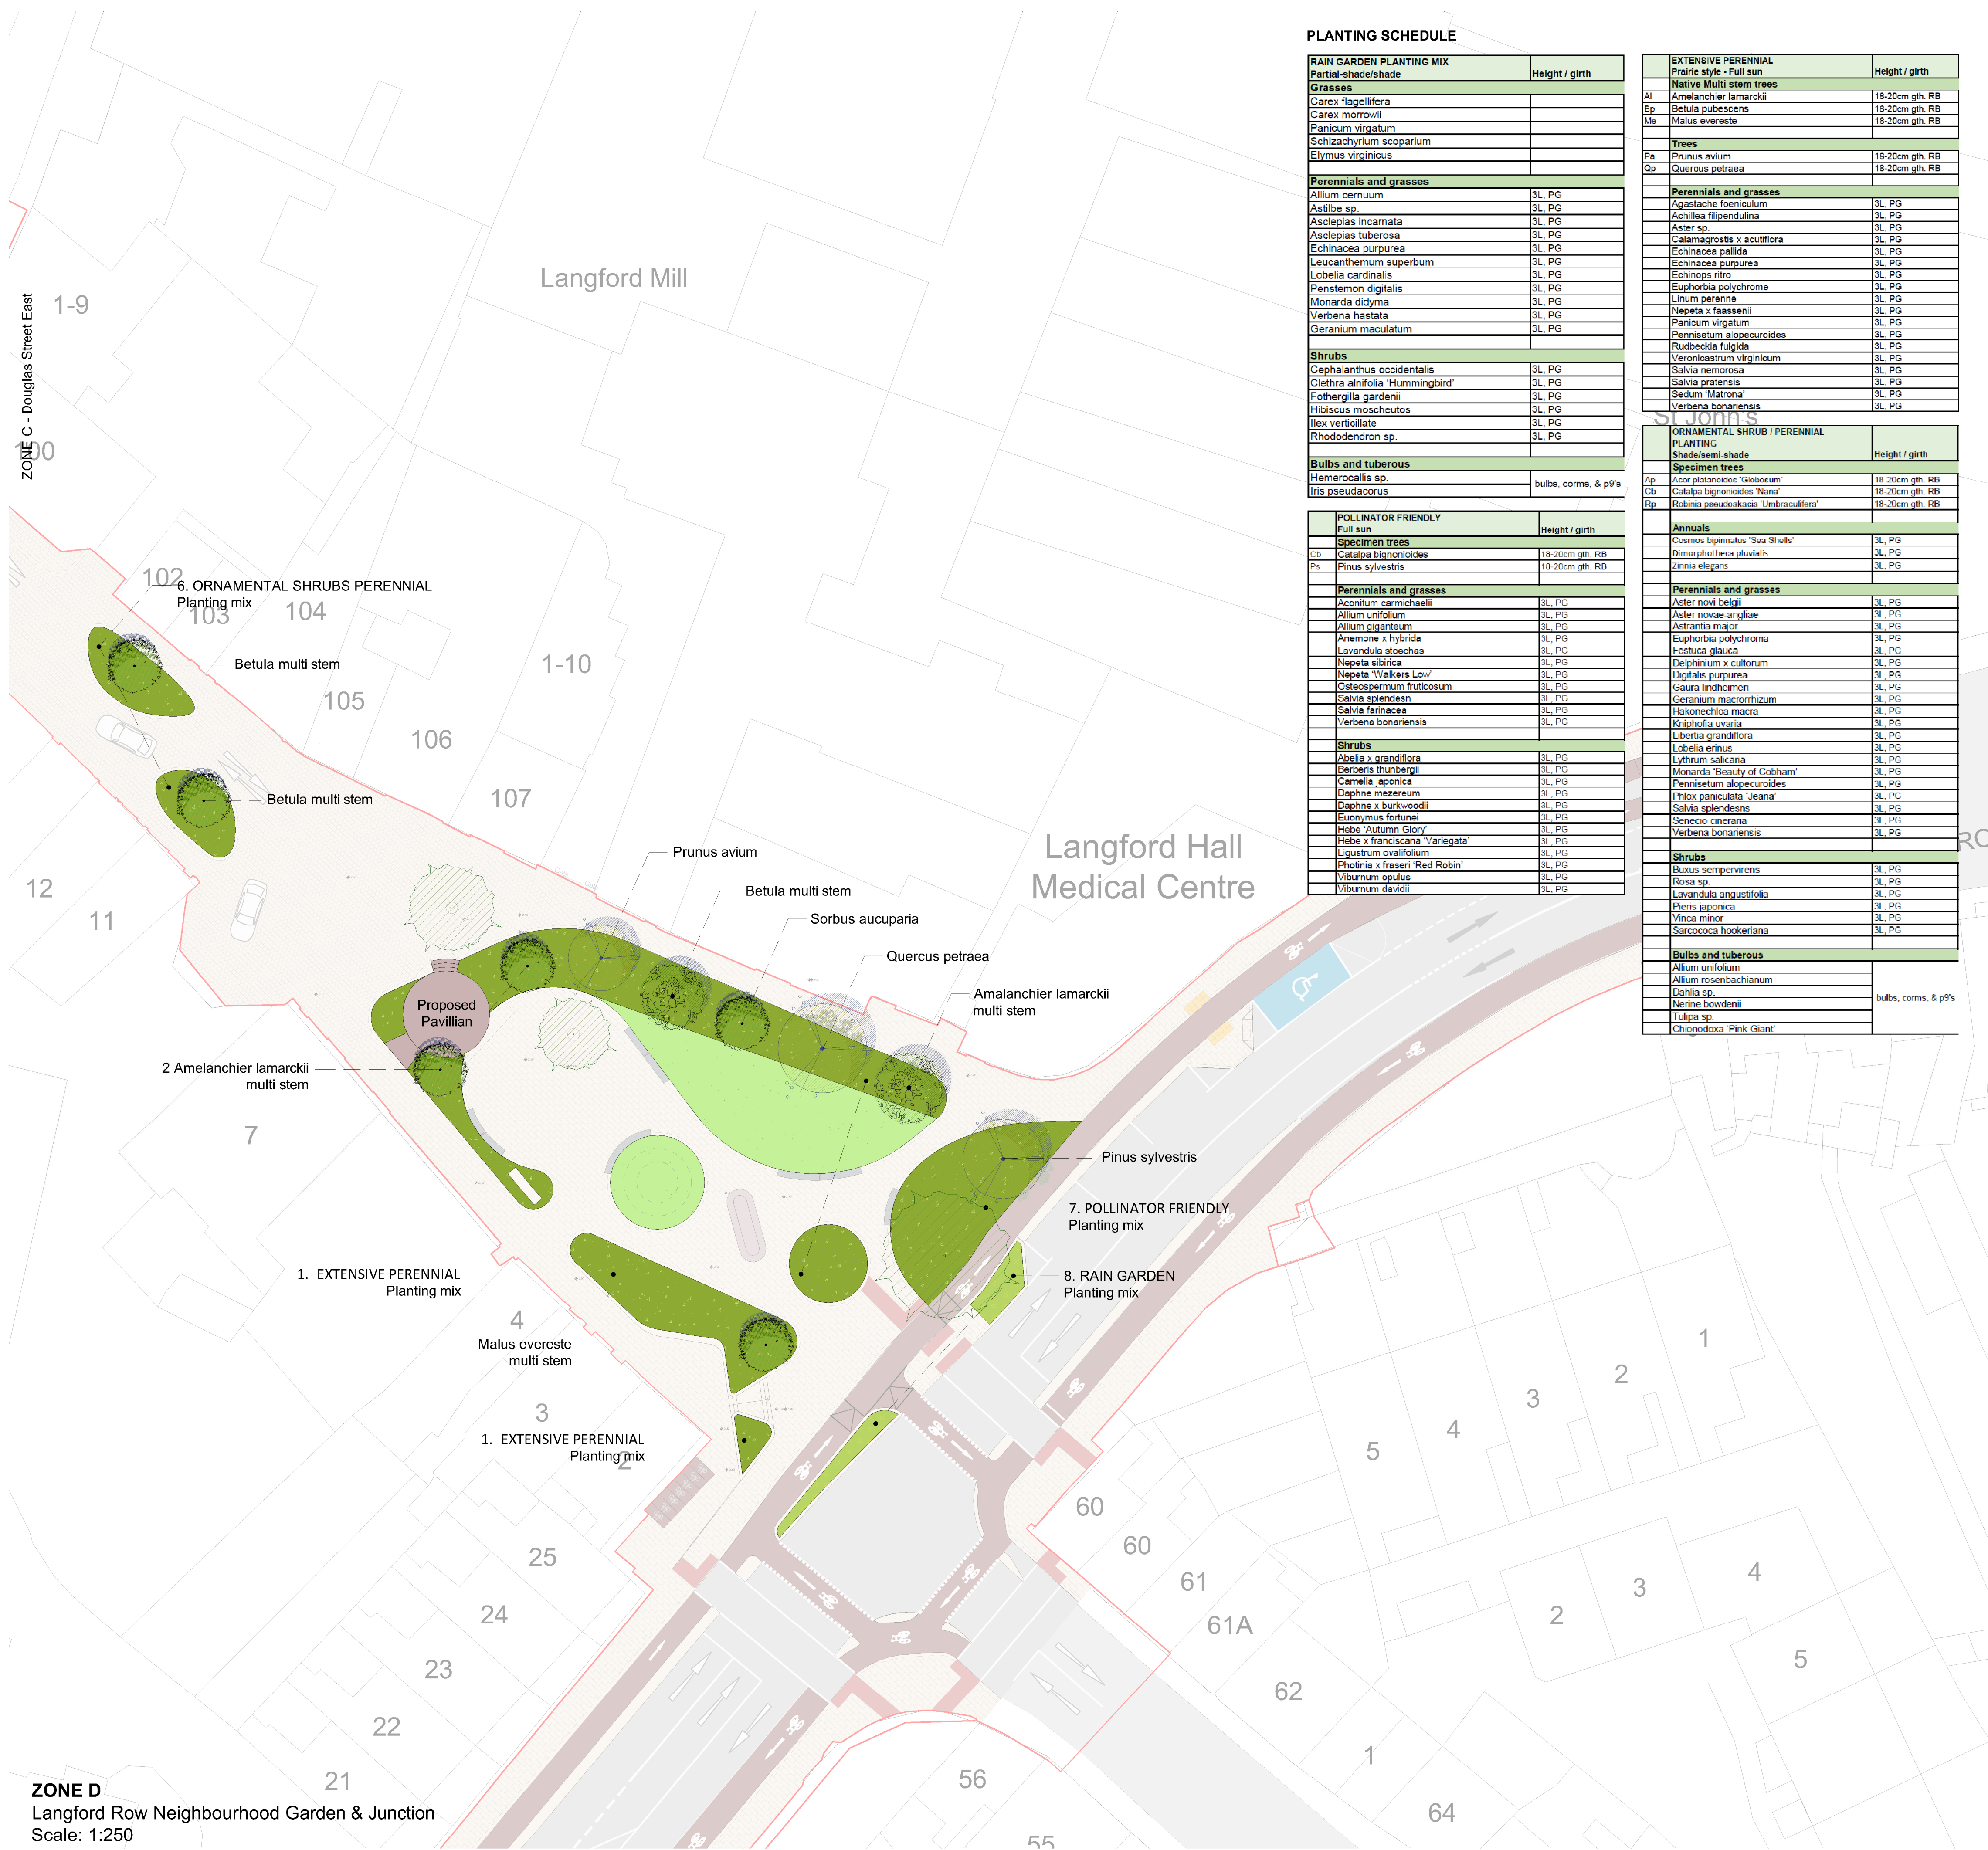

PLANTING SCHEDULE

RAIN GARDEN PLANTING MIX	
Partial-shade/shade	Height / girth
Grasses	
Carex flagellifera	
Carex morrowii	
Panicum virgatum	
Schizachyrium scoparium	
Elymus virginicus	
Perennials and grasses	
Allium cernuum	3L, PG
Astilbe sp.	3L, PG
Asclepias incarnata	3L, PG
Asclepias tuberosa	3L, PG
Echinacea purpurea	3L, PG
Leucanthemum superbum	3L, PG
Lobelia cardinalis	3L, PG
Penstemon digitalis	3L, PG
Monarda didyma	3L, PG
Verbena hastata	3L, PG
Geranium maculatum	3L, PG

Shrubs	
Cephaianthus occidentalis	3L, PG
Clethra alnifolia 'Hummingbird'	3L, PG
Fothergilla gardenii	3L, PG
Hibiscus moscheutos	3L, PG
Ilex verticillata	3L, PG
Rhododendron sp.	3L, PG

Bulbs and tuberous	
Hemerocallis sp.	bulbs, corms, & p's
Iris pseudacorus	

POLLINATOR FRIENDLY	
Full sun	Height / girth
Specimen trees	
Cb	Catalpa bignonioides 18-20cm gth. RB
Ps	Pinus sylvestris 18-20cm gth. RB
Perennials and grasses	
Aconitum carmichaelii	3L, PG
Allium unifolium	3L, PG
Allium giganteum	3L, PG
Anemone x hybrida	3L, PG
Lavandula stoechas	3L, PG
Nepeta sibirica	3L, PG
Nepeta 'Walkers Low'	3L, PG
Osteospermum fruticosum	3L, PG
Salvia splendens	3L, PG
Salvia farinacea	3L, PG
Verbena bonariensis	3L, PG

Shrubs	
Abelia x grandiflora	3L, PG
Berberis thunbergii	3L, PG
Cornelia japonica	3L, PG
Daphne mezereum	3L, PG
Daphne x burkwoodii	3L, PG
Euonymus fortunei	3L, PG
Hebe 'Autumn Glory'	3L, PG
Hebe x franciscana 'Variegata'	3L, PG
Ligustrum ovalifolium	3L, PG
Photinia x fraseri 'Red Robin'	3L, PG
Viburnum opulus	3L, PG
Viburnum davidii	3L, PG

EXTENSIVE PERENNIAL	
Prairie style- Full sun	Height / girth
Native Multi stem trees	
Al	Amelanchier lamarckii 18-20cm gth. RB
Bp	Betula pubescens 18-20cm gth. RB
Me	Malus evereste 18-20cm gth. RB
Trees	
Pa	Prunus avium 18-20cm gth. RB
Qp	Quercus petraea 18-20cm gth. RB

Perennials and grasses	
Aquilegia foeniculum	3L, PG
Achillea filipendula	3L, PG
Aster sp.	3L, PG
Calamagrostis x acutiflora	3L, PG
Echinacea pallida	3L, PG
Echinacea purpurea	3L, PG
Echinops ritro	3L, PG
Euphorbia polychrome	3L, PG
Linum perenne	3L, PG
Nepeta x faassenii	3L, PG
Panicum virgatum	3L, PG
Pennisetum alopecuroides	3L, PG
Rudbeckia fulgida	3L, PG
Veronicastrum virginicum	3L, PG
Salvia nemorosa	3L, PG
Salvia pratensis	3L, PG
Sedum 'Matrona'	3L, PG
Verbena bonariensis	3L, PG

ORNAMENTAL SHRUB / PERENNIAL PLANTING	
Shade/Semi-shade	Height / girth
Specimen trees	
Ap	Acor platanoides 'Globosum' 18-20cm gth. RB
Cb	Catalpa bignonioides 'Nana' 18-20cm gth. RB
Rp	Robinia pseudoacacia 'Umbraculifera' 18-20cm gth. RB


Annuals	
Cosmos bipinnatus 'Sea Shells'	3L, PG
Oenothera biennis 'Frustrated'	3L, PG
Zinnia elegans	3L, PG

Perennials and grasses	
Aster novi-belgii	3L, PG
Aster novae-angliae	3L, PG
Astrantia major	3L, PG
Euphorbia polychroma	3L, PG
Festuca glauca	3L, PG
Delphinium x cultorum	3L, PG
Digitalis purpurea	3L, PG
Gaura lindheimeri	3L, PG
Geranium macrorrhizum	3L, PG
Hakonechloa macrochaeta	3L, PG
Kniphofia ovata	3L, PG
Libertia grandiflora	3L, PG
Lobelia erinus	3L, PG
Lythrum salicaria	3L, PG
Monarda 'Beauty of Cobham'	3L, PG
Pennisetum alopecuroides	3L, PG
Phlox paniculata 'Jeana'	3L, PG
Salvia splendens	3L, PG
Senecio cineraria	3L, PG
Verbena bonariensis	3L, PG

Shrubs	
Buxus sempervirens	3L, PG
Rosa sp.	3L, PG
Lavandula angustifolia	3L, PG
Pieris japonica	3L, PG
Vincetoxicum	3L, PG
Sarcococca hookeriana	3L, PG

Bulbs and tuberous	
Allium unifolium	
Allium rosenbachianum	
Dahlia sp.	bulbs, corms, & p's
Nerine bowdiana	
Tulipa sp.	
Chionodoxa 'Pink Giant'	

KEY PLAN

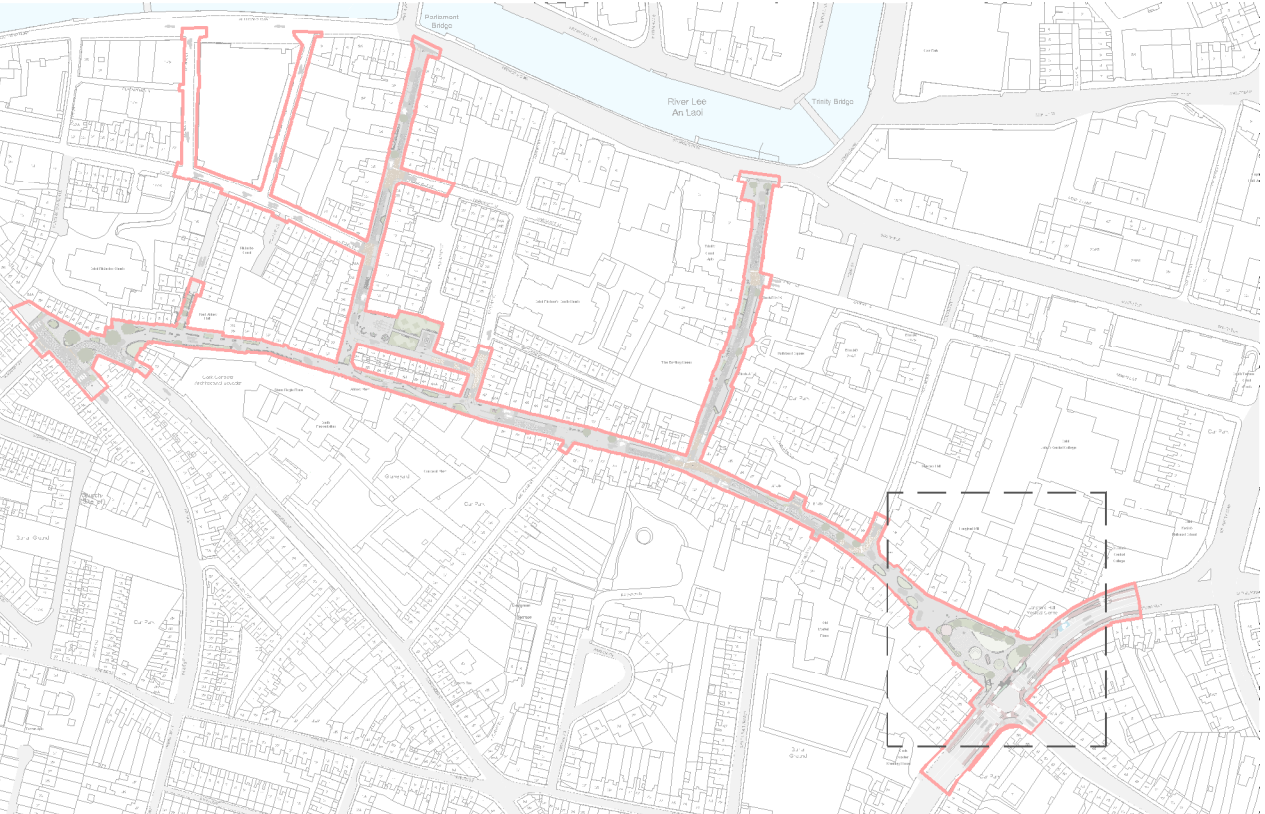


Area depicted in drawing

LEGEND

- SITE BOUNDARY
- EXISTING TREES TO BE RETAINED
- PROPOSED TREES
- ORNAMENTAL HEDGE, SHRUBS & GROUND COVER to include bulbs and perennials
- LAWN
- RAIN GARDEN
- 1. EXTENSIVE PERENNIAL / Prairie style - Full sun
- 2. EXTENSIVE PERENNIAL / Shade/Semi-shade
- 3. EXTENSIVE PERENNIAL / Piet Oudolf style - Full sun
- 4. HERITAGE VARIETIES
- 5. LAYERED LOOK
- 6. ORNAMENTAL SHRUB
- 7. POLLINATOR FRIENDLY
- 8. RAIN GARDEN
- 9. UNDERSTORY SHADE



Natural planting effect/Grass areas/
Biodiversity focus/'Edible' landscape potential/Educational potential

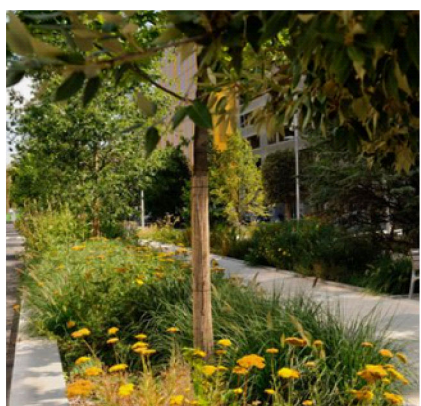

NOTE: THIS DRAWING IS INTENDED FOR THE PURPOSE OF MAKING A PLANNING APPLICATION AND MAY NOT BE USED FOR ANY OTHER PURPOSE.

00	26.05.25	DRAFT PART 8 PLANNING
REV	DATE	AMENDMENT

CUNNANE STRATTON REYNOLDS
LAND PLANNING & DESIGN


CORK OFFICE
COPLEY HALL COTTERS STREET CORK
TEL 021 496 9224 FAX 021 496 9012
EMAIL corkinfo@csrlandplan.ie



PROJECT: Mary Street, Douglas Street & White Street Public Realm Enhancement Scheme	DATE: APRIL 2025
DRAWING: Planting Plan ZONE D Langford Row Neighbourhood Garden & Junction	SCALE: 1:250 @ A1
	DRAWN: CHECKED: BL DJ
	DRAWING NO: 23227-CSR-DR-1-714



PLANTING SCHEDULE	
RAIN GARDEN PLANTING MIX	
Partial-shade/shade	
Grasses	
Carex flagellifera	
Carex morrowii	
Panicum virgatum	
Schizachyrium scoparium	
Elymus virginicus	
Perennials and grasses	
Allium cernuum	3L, PG
Astilbe sp.	3L, PG
Asclepias incarnata	3L, PG
Asclepias tuberosa	3L, PG
Echinacea purpurea	3L, PG
Leucanthemum superbum	3L, PG
Lobelia cardinalis	3L, PG
Penstemon digitalis	3L, PG
Monarda didyma	3L, PG
Verbena hastata	3L, PG
Geranium maculatum	3L, PG
Shrubs	
Cephalanthus occidentalis	3L, PG
Clethra alnifolia 'Hummingbird'	3L, PG
Fothergilla gardenii	3L, PG
Hibiscus moscheutos	3L, PG
Ilex verticillate	3L, PG
Rhododendron sp.	3L, PG
Bulbs and tuberous	
Hemerocallis sp.	bulbs, corms, & p's
Ins pseudacorus	

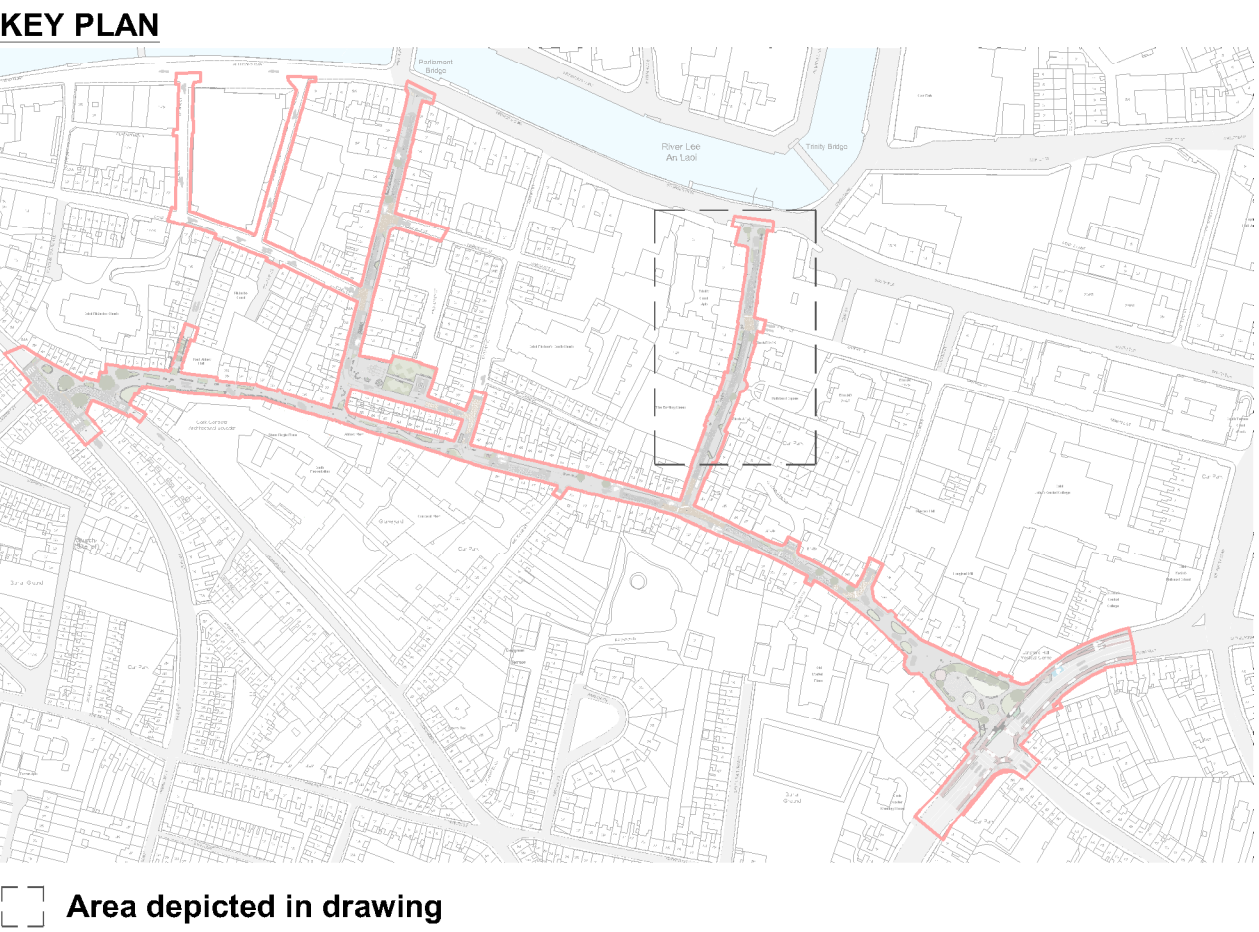

- LEGEND
- SITE BOUNDARY
 - EXISTING TREES TO BE RETAINED
 - PROPOSED TREES
 - ORNAMENTAL HEDGE, SHRUBS & GROUNDCOVER to include bulbs and perennials
 - LAWN
 - RAIN GARDEN
 - 1. EXTENSIVE PERENNIAL / Full sun
 - 2. EXTENSIVE PERENNIAL / Shade/Semi-shade
 - 3. EXTENSIVE PERENNIAL / Piet Oudolf style - Full sun
 - 4. HERITAGE VARIETIES
 - 5. LAYERED LOOK
 - 6. ORNAMENTAL SHRUB
 - 7. POLLINATOR FRIENDLY
 - 8. RAIN GARDEN




NOTE: THIS DRAWING IS INTENDED FOR THE PURPOSE OF MAKING A PLANNING APPLICATION AND MAY NOT BE USED FOR ANY OTHER PURPOSE.

00	26.05.25	DRAFT PART 8 PLANNING
REV	DATE	AMENDMENT

CUNNANE STRATTON REYNOLDS
LAND PLANNING & DESIGN


CORK OFFICE
COPLEY HALL COTTERS STREET CORK
TEL 021 496 9224 FAX 021 496 9012
EMAIL corkinfo@csrlandplan.ie

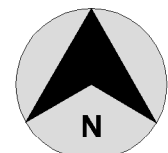

PROJECT: Mary Street, Douglas Street & White Street Public Realm Enhancement Scheme	DATE: APRIL 2025
DRAWING: Planting Plan ZONE E Mary Street	SCALE: 1:250 @ A1
	DRAWN: CHECKED: BL DJ
	DRAWING NO: 23227-CSR-DR-1-715



PLANTING SCHEDULE	
RAIN GARDEN PLANTING MIX	Height / girth
Partial-shade/shade	
Grasses	
Carex flagellifera	
Carex morrowii	
Panicum virgatum	
Schizachyrium scoparium	
Elymus virginicus	
Perennials and grasses	
Allium cernuum	3L, PG
Astilbe sp.	3L, PG
Asclepias incarnata	3L, PG
Asclepias tuberosa	3L, PG
Echinacea purpurea	3L, PG
Leucanthemum superbum	3L, PG
Lobelia cardinalis	3L, PG
Penstemon digitalis	3L, PG
Monarda didyma	3L, PG
Verbena hastata	3L, PG
Geranium maculatum	3L, PG
Shrubs	
Cephalanthus occidentalis	3L, PG
Clethra alnifolia 'Hummingbird'	3L, PG
Fothergilla gardenii	3L, PG
Hibiscus moscheutos	3L, PG
Ilex verticillata	3L, PG
Rhododendron sp.	3L, PG
Bulbs and tuberous	
Heimerocallis sp.	bulbs, corms, & p9's
Iris pseudacorus	

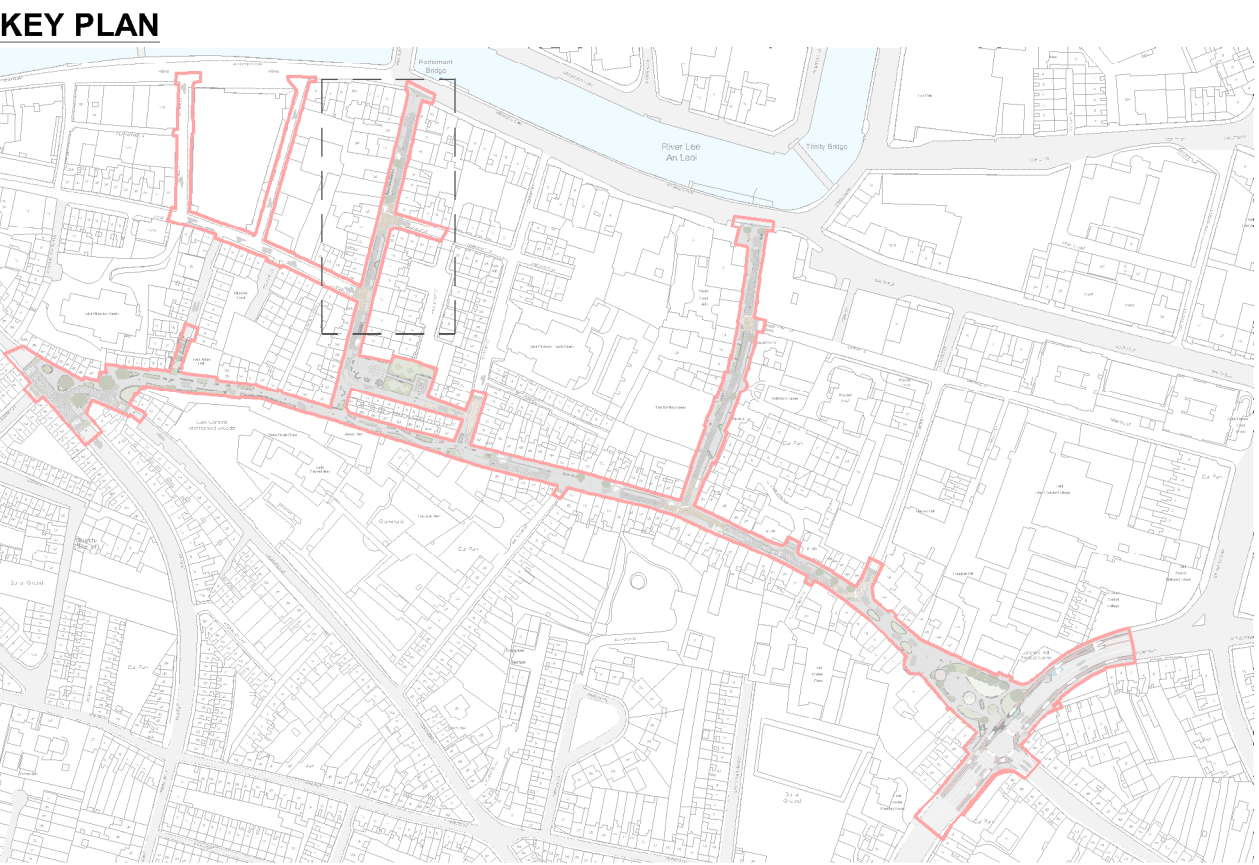

Area depicted in drawing

- LEGEND
- SITE BOUNDARY
 - EXISTING TREES TO BE RETAINED
 - PROPOSED TREES
 - ORNAMENTAL HEDGE, SHRUBS & GROUNDCOVER to include bulbs and perennials
 - LAWN
 - RAIN GARDEN
 - 1. EXTENSIVE PERENNIAL / Prairie style - Full sun
 - 2. EXTENSIVE PERENNIAL / Shade/Semi-shade
 - 3. EXTENSIVE PERENNIAL / Piet Oudolf style - Full sun
 - 4. HERITAGE VARIETIES
 - 5. LAYERED LOOK
 - 6. ORNAMENTAL SHRUB
 - 7. POLLINATOR FRIENDLY
 - 8. RAIN GARDEN



Grasses and trees screening effect / Rain garden planting



Cork City Council
Comhairle Cathrach Chorcaí



NTA
Údarás Náisiúnta Iompair
National Transport Authority



AtkinsRéalis




John McLaughlin
Architects

NOTE: THIS DRAWING IS INTENDED FOR THE PURPOSE OF MAKING A PLANNING APPLICATION AND MAY NOT BE USED FOR ANY OTHER PURPOSE.

00	26.05.25	DRAFT PART 8 PLANNING
REV	DATE	AMENDMENT

CUNNANE STRATTON REYNOLDS
LAND PLANNING & DESIGN

CORK OFFICE
COPLEY HALL COTTERS STREET CORK
TEL 021 496 9224 FAX 021 496 9012
EMAIL corkinfo@csrlandplan.ie

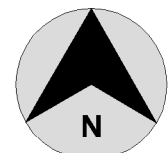

PROJECT: Mary Street, Douglas Street & White Street Public Realm Enhancement Scheme	DATE: APRIL 2025
DRAWING: Planting Plan ZONE F White Street	SCALE: 1:250 @ A1
	DRAWN: BL CHECKED: DJ
	DRAWING NO: 23227-CSR-DR-1-716

1. EXTENSIVE PERENNIAL / Prairie style - Full sun



Hylothelephium telephium Pennisetum alopecuroides Eremurus sp.



Salvia nemorosa Briza media Gaura lindheimeri

4. HERITAGE VARIETIES



Origanum vulgare Fritillaria imperialis Galanthus nivalis



Anethum graveolens Berberis thunbergii 'Atropurpurea' Hyacinthoides x non-scripta

7. POLLINATOR FRIENDLY



Daphne mezereum Aconitum carmichaelii Verbena bonariensis



Sedum spectabile 'Brilliant' Nepeta 'Walkers Low' Abelia x grandiflora

2. EXTENSIVE PERENNIAL / Shade/Semi-shade



Geranium sp. Deschampsia caespitosa Dicentra spectabilis



Hakonechloa macra Aстранtia maxima Astilbe x arendsii

5. LAYERED LOOK



Verbena bonariensis Hordeum jubatum Lavandula stoechas



Skimia japonica 'Rubella' Hebe rakiensis Hydrangea paniculata 'Grandiflora'

8. RAIN GARDEN




Astilbe sp. Asclepias tuberosa Hemerocallis sp.



Fothergilla gardenii Asclepias incarnata Verbena hastata

3. EXTENSIVE PERENNIAL / Piet Oudolf style - Full sun

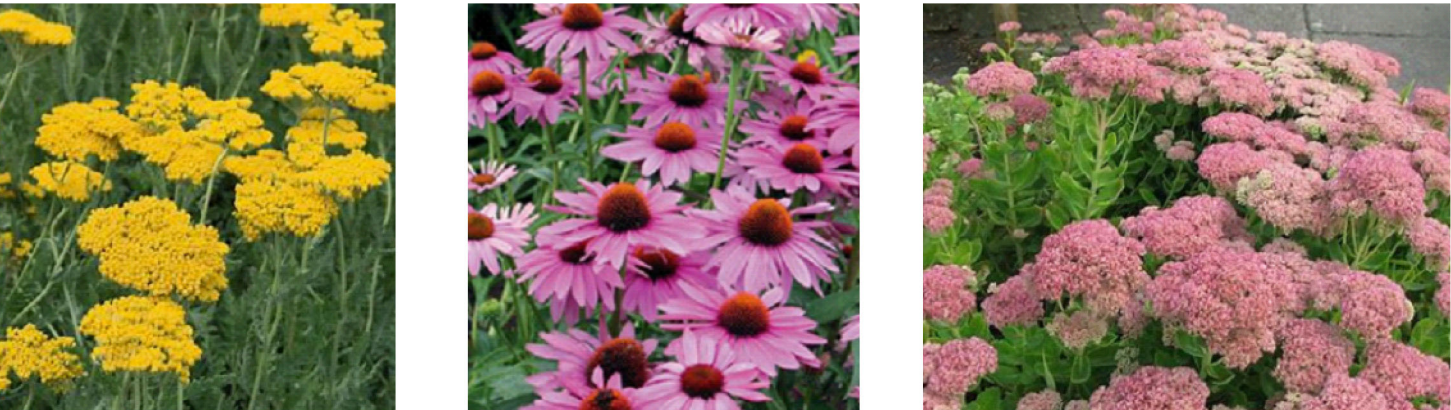

Achillea filipendulina 'Coronation Gold' Echinacea purpurea 'Magnus' Sedum telephium 'Herbstfreude'



Calamagrostis x acutiflora 'Carl Foerster' Aster amellus 'Sternkugel' Veronica austriaca ssp. teucrium 'Knallblau'

6. ORNAMENTAL SHRUB



Delphinium x cultorum Lobelia erinus Salvia splendens



Dimorphotheca pluvialis Zinnia elegans Digitalis purpurea

9. UNDERSTORY SHADE



Heuchera villosa var. macrorrhiza Aster macrophyllus 'Albus' Polystichum setiferum 'Herrenhausen'



Molinia caerulea 'Strahlenquelle' Chasmanthium latifolium Campanula latifolia 'Macrantha'




NOTE: THIS DRAWING IS INTENDED FOR THE PURPOSE OF MAKING A PLANNING APPLICATION AND MAY NOT BE USED FOR ANY OTHER PURPOSE.

00	26.05.25	DRAFT PART 8 PLANNING
REV	DATE	AMENDMENT

CUNNANE STRATTON REYNOLDS
LAND PLANNING & DESIGN

CORK OFFICE
COPLEY HALL COTTERS STREET CORK
TEL 021 496 9224 FAX 021 496 9012
EMAIL corkinfo@csrlandplan.ie

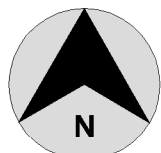

PROJECT: Mary Street, Douglas Street & White Street Public Realm Enhancement Scheme	DATE: APRIL 2025
DRAWING: LANDSCAPING FEATURES	SCALE: 1:250 @ A1
	DRAWN: BL CHECKED: DJ
	DRAWING NO: 23227-CSR-DR-1-717