DO NOT SCALE

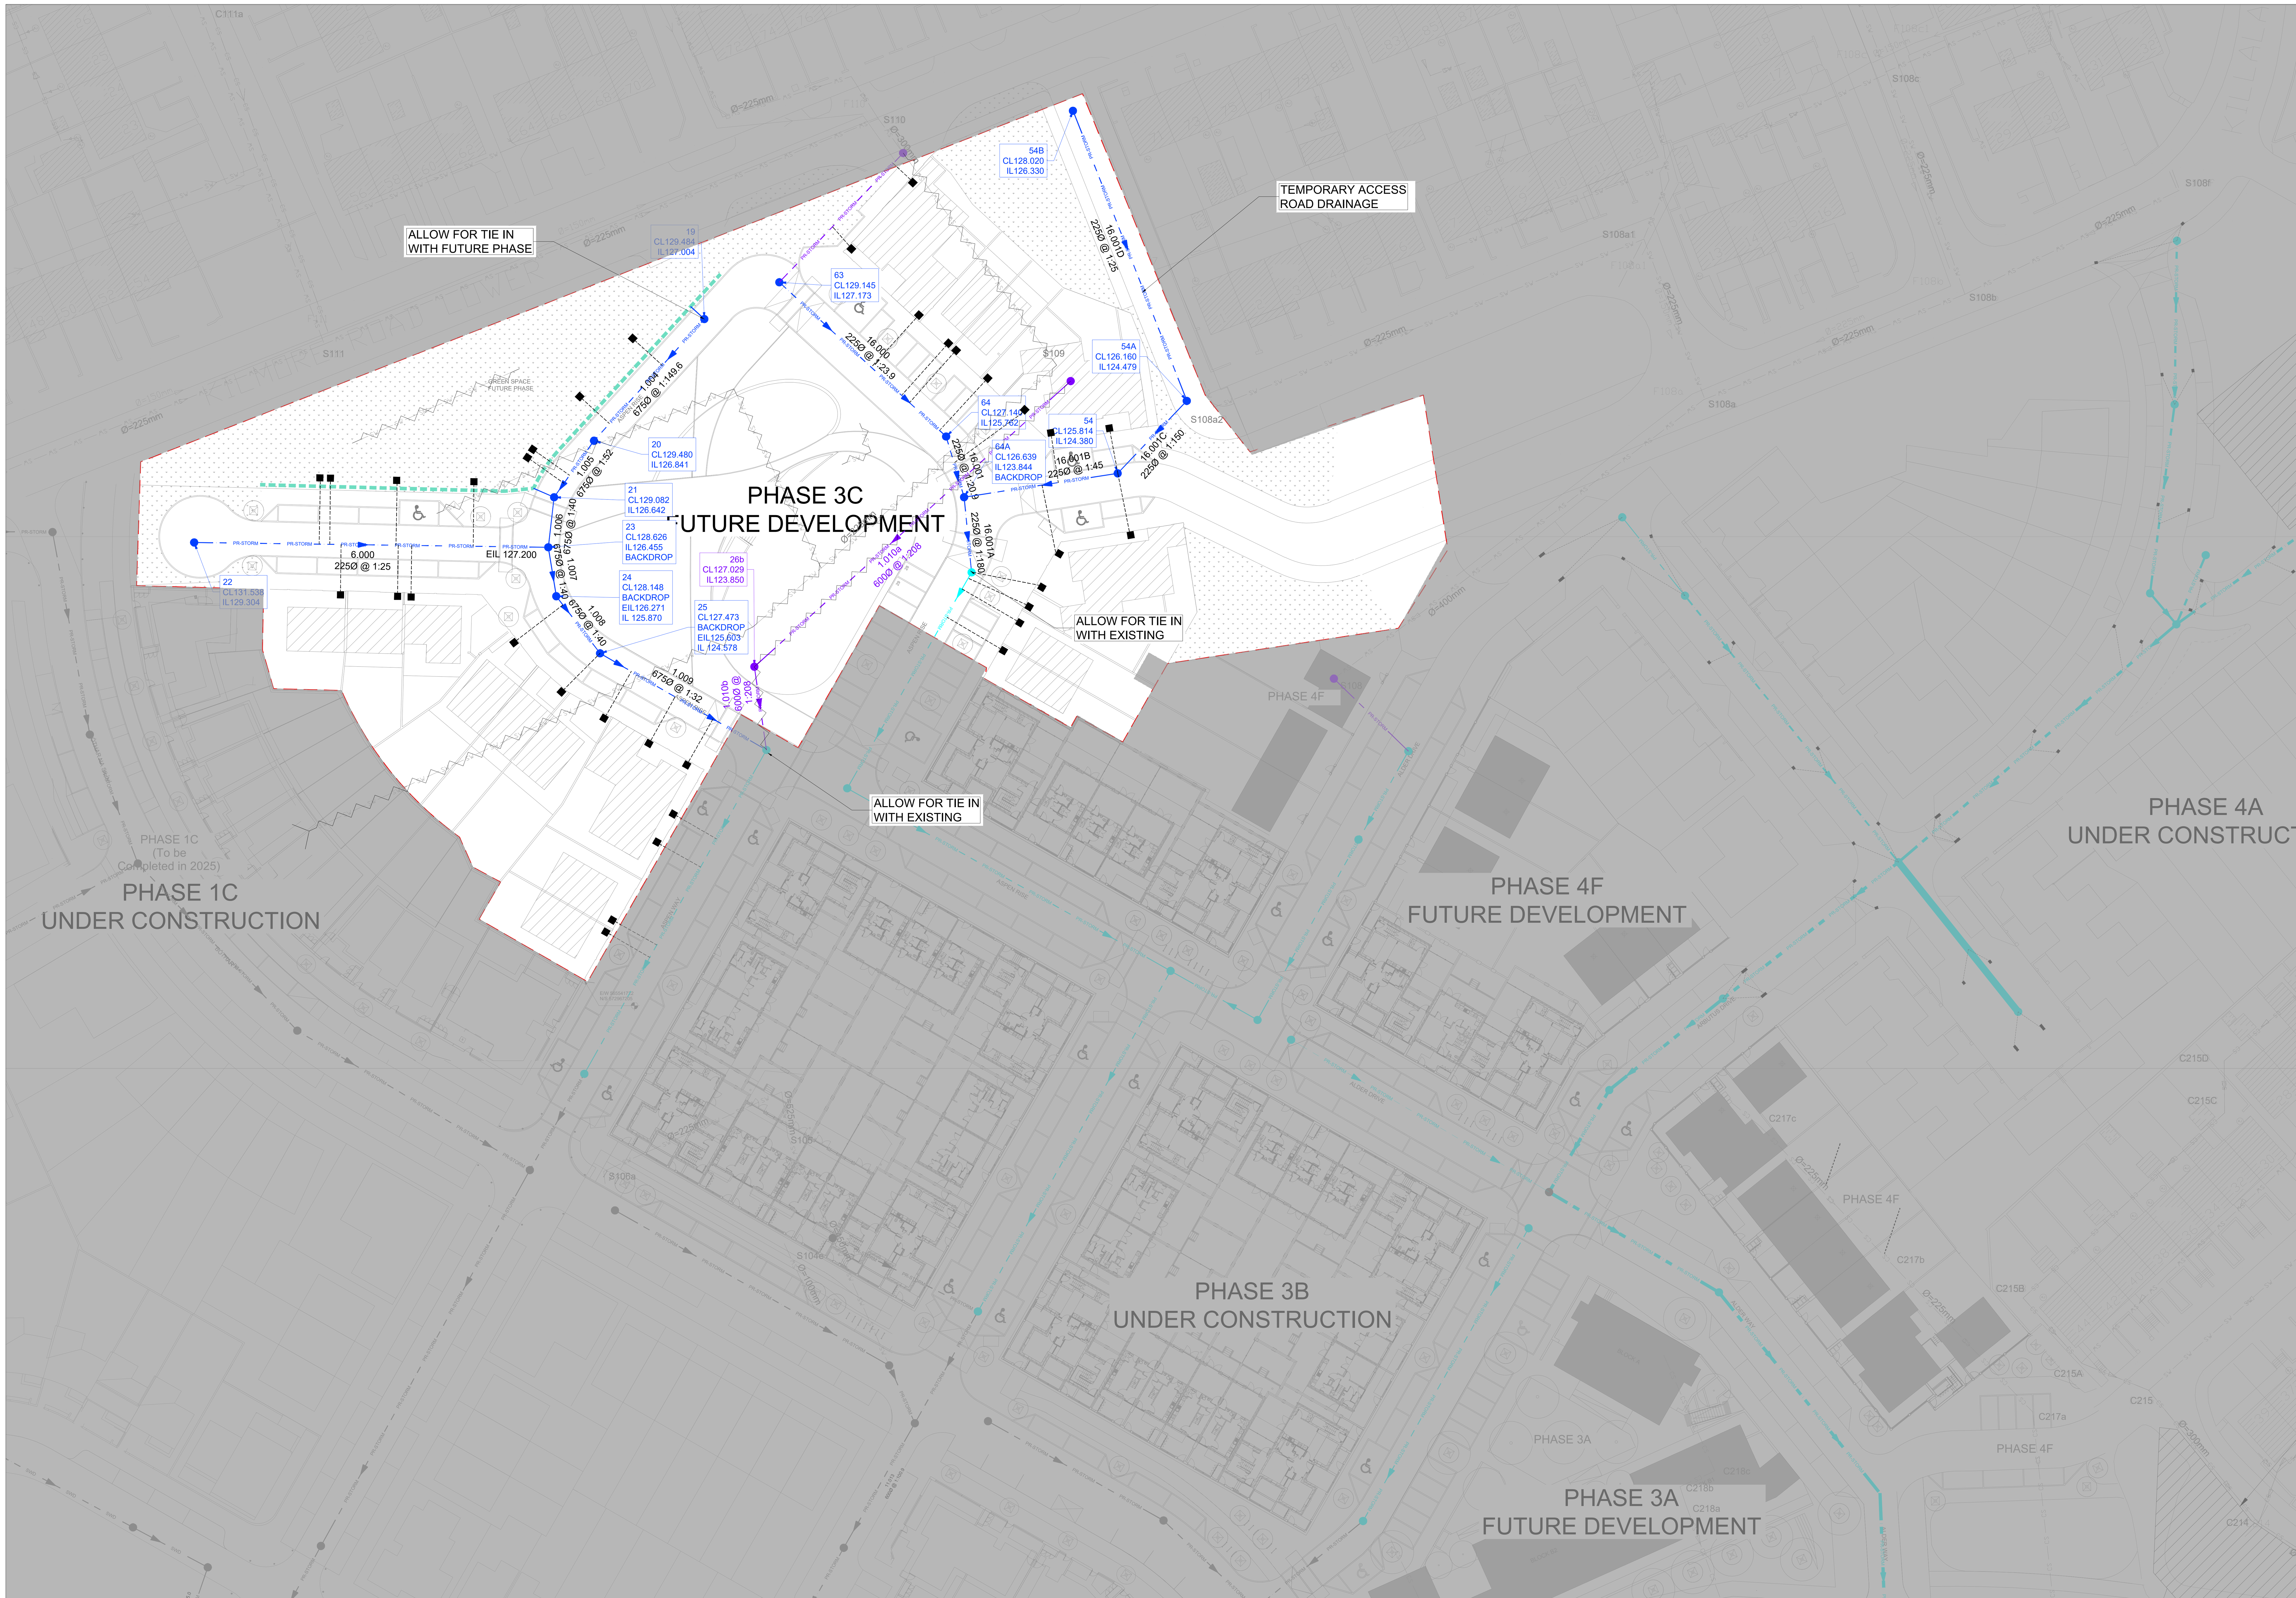

LEGEND:

	SITE BOUNDARY LINE
	STORM SEWER & MANHOLE - PROPOSED AS PART OF CURRENT PHASE
	STORM SEWER & MANHOLE - UNDER CONSTRUCTION AS PART OF PHASES 3B, 4A
	STORM SEWER & MANHOLE - CONSTRUCTED
	STORM SEWER & MANHOLE - DIVERSION TO BE REMOVED AT FUTURE PHASES
10.016 225Ø @ 1:228.6	PIPE DETAILS SHOWING PIPE NUMBER, DIAMETER AND SLOPE
S15A CL120.275 IL118.850	MANHOLE DETAILS SHOWING MANHOLE NUMBER, COVER LEVEL AND INVERT LEVEL
	PROPOSED 100mmØ INDICATIVE DRAINAGE PIPE - DESIGNED BY OTHERS
	EXISTING STORM SEWER
	EXISTING STORM SEWER TO BE REMOVED
	EXISTING COMBINED SEWER
	EXISTING COMBINED SEWER TO BE REMOVED
	PROPOSED INSPECTION CHAMBER (MAX 7 RISERS PER INSPECTION CHAMBER)
	PROPOSED HOUSE CONNECTIONS 100mmØ
	PROPOSED GULLY
	PROPOSED GULLY CONNECTION
	AREAS OUT OF SCOPE
	TEMPORARY FILTER DRAIN WITH PERFORATED PIPE TO BE REMOVED AT FUTURE PHASE

SPECIAL NOTES:

ALL DRAINAGE WORKS TO BE CONSTRUCTED IN ACCORDANCE WITH IRISH WATER STANDARD DETAILS FOR WASTEWATER NETWORKS DRAWINGS STD-WW-01 TO STD-WW-34 AND IN ACCORDANCE WITH CCC DRAINAGE DEPARTMENT REQUIREMENTS.
ALL DRAINAGE WORKS SHALL COMPLY WITH CORK CITY COUNCIL'S MINIMUM ENGINEERING REQUIREMENTS FOR NEW DEVELOPMENTS.

GENERAL NOTES

1. ALL DIMENSIONS ARE IN MILLIMETRES UNLESS NOTED OTHERWISE
2. ONLY WRITTEN DIMENSIONS SHALL BE USED. NO DIMENSIONS SHALL BE SCALED FROM THE DRAWINGS
3. ALL LEVELS ARE IN METRES AND ARE TO MALIN HEAD DATUM
4. ALL COORDINATES ARE IN METRES AND ARE TO IRISH TRANSVERSE MERCATOR
5. DRAWINGS ARE TO BE READ IN CONJUNCTION WITH THE SPECIFICATION

KEY PLAN

Rev.	Date	Description	By	Rev'd	Chk'd	App'd
C01	08.04.26	ISSUED FOR PLANNING	AF	PP	MB	MOS
C00	27.03.26	ISSUED FOR PLANNING	AF	PP	MB	MOS

Drawing Status: FOR PLANNING
Suitability: A2

AtkinsRéalis

DUBLIN | CORK | GALWAY | DUNDALK
ATKINS HOUSE,150 AIRSIDE BUSINESS PARK,
SWORDS, DUBLIN, K67 K5W4.
Tel : +353 1 810 8000 Email : info.ie@atkinsréalis.com

Client: CORK CITY COUNCIL

Project Title: CNWQR - PHASE 3C

Drawing Title: PHASE 3C PROPOSED STORM WATER DRAINAGE LAYOUT

Scale	Drawn	Checked	Reviewed	Authorised
1:500	AF	PP	MB	MOS
Original Size	Date	Date	Date	Date
A1	27.03.26	27.03.26	27.03.26	27.03.26

Drawing Number: P3C-ZZZ-ZZZ-DR-ATK-CE-960500
Revision: C01

Atkins Project Number: 100119710

(C) ORDNANCE SURVEY IRELAND LICENSE NR.AR 0082525.
ORDNANCE SURVEY IRELAND & GOVERNMENT OF IRELAND

ATKINSREALIS WILL NOT BE HELD LIABLE FOR THE USE OF THIS DATA ON ANY PROJECT OTHER THAN THE PROJECT:

CLASSIFICATION - AtkinsRéalis Base Line (Low Risk)

P:\ECKA\datastore\0119710\6 Dwgs-Graphics\62_P3C\61 AutoCad\P3C-ZZZ-ZZZ-DR-ATK-CE-960500.dwg