
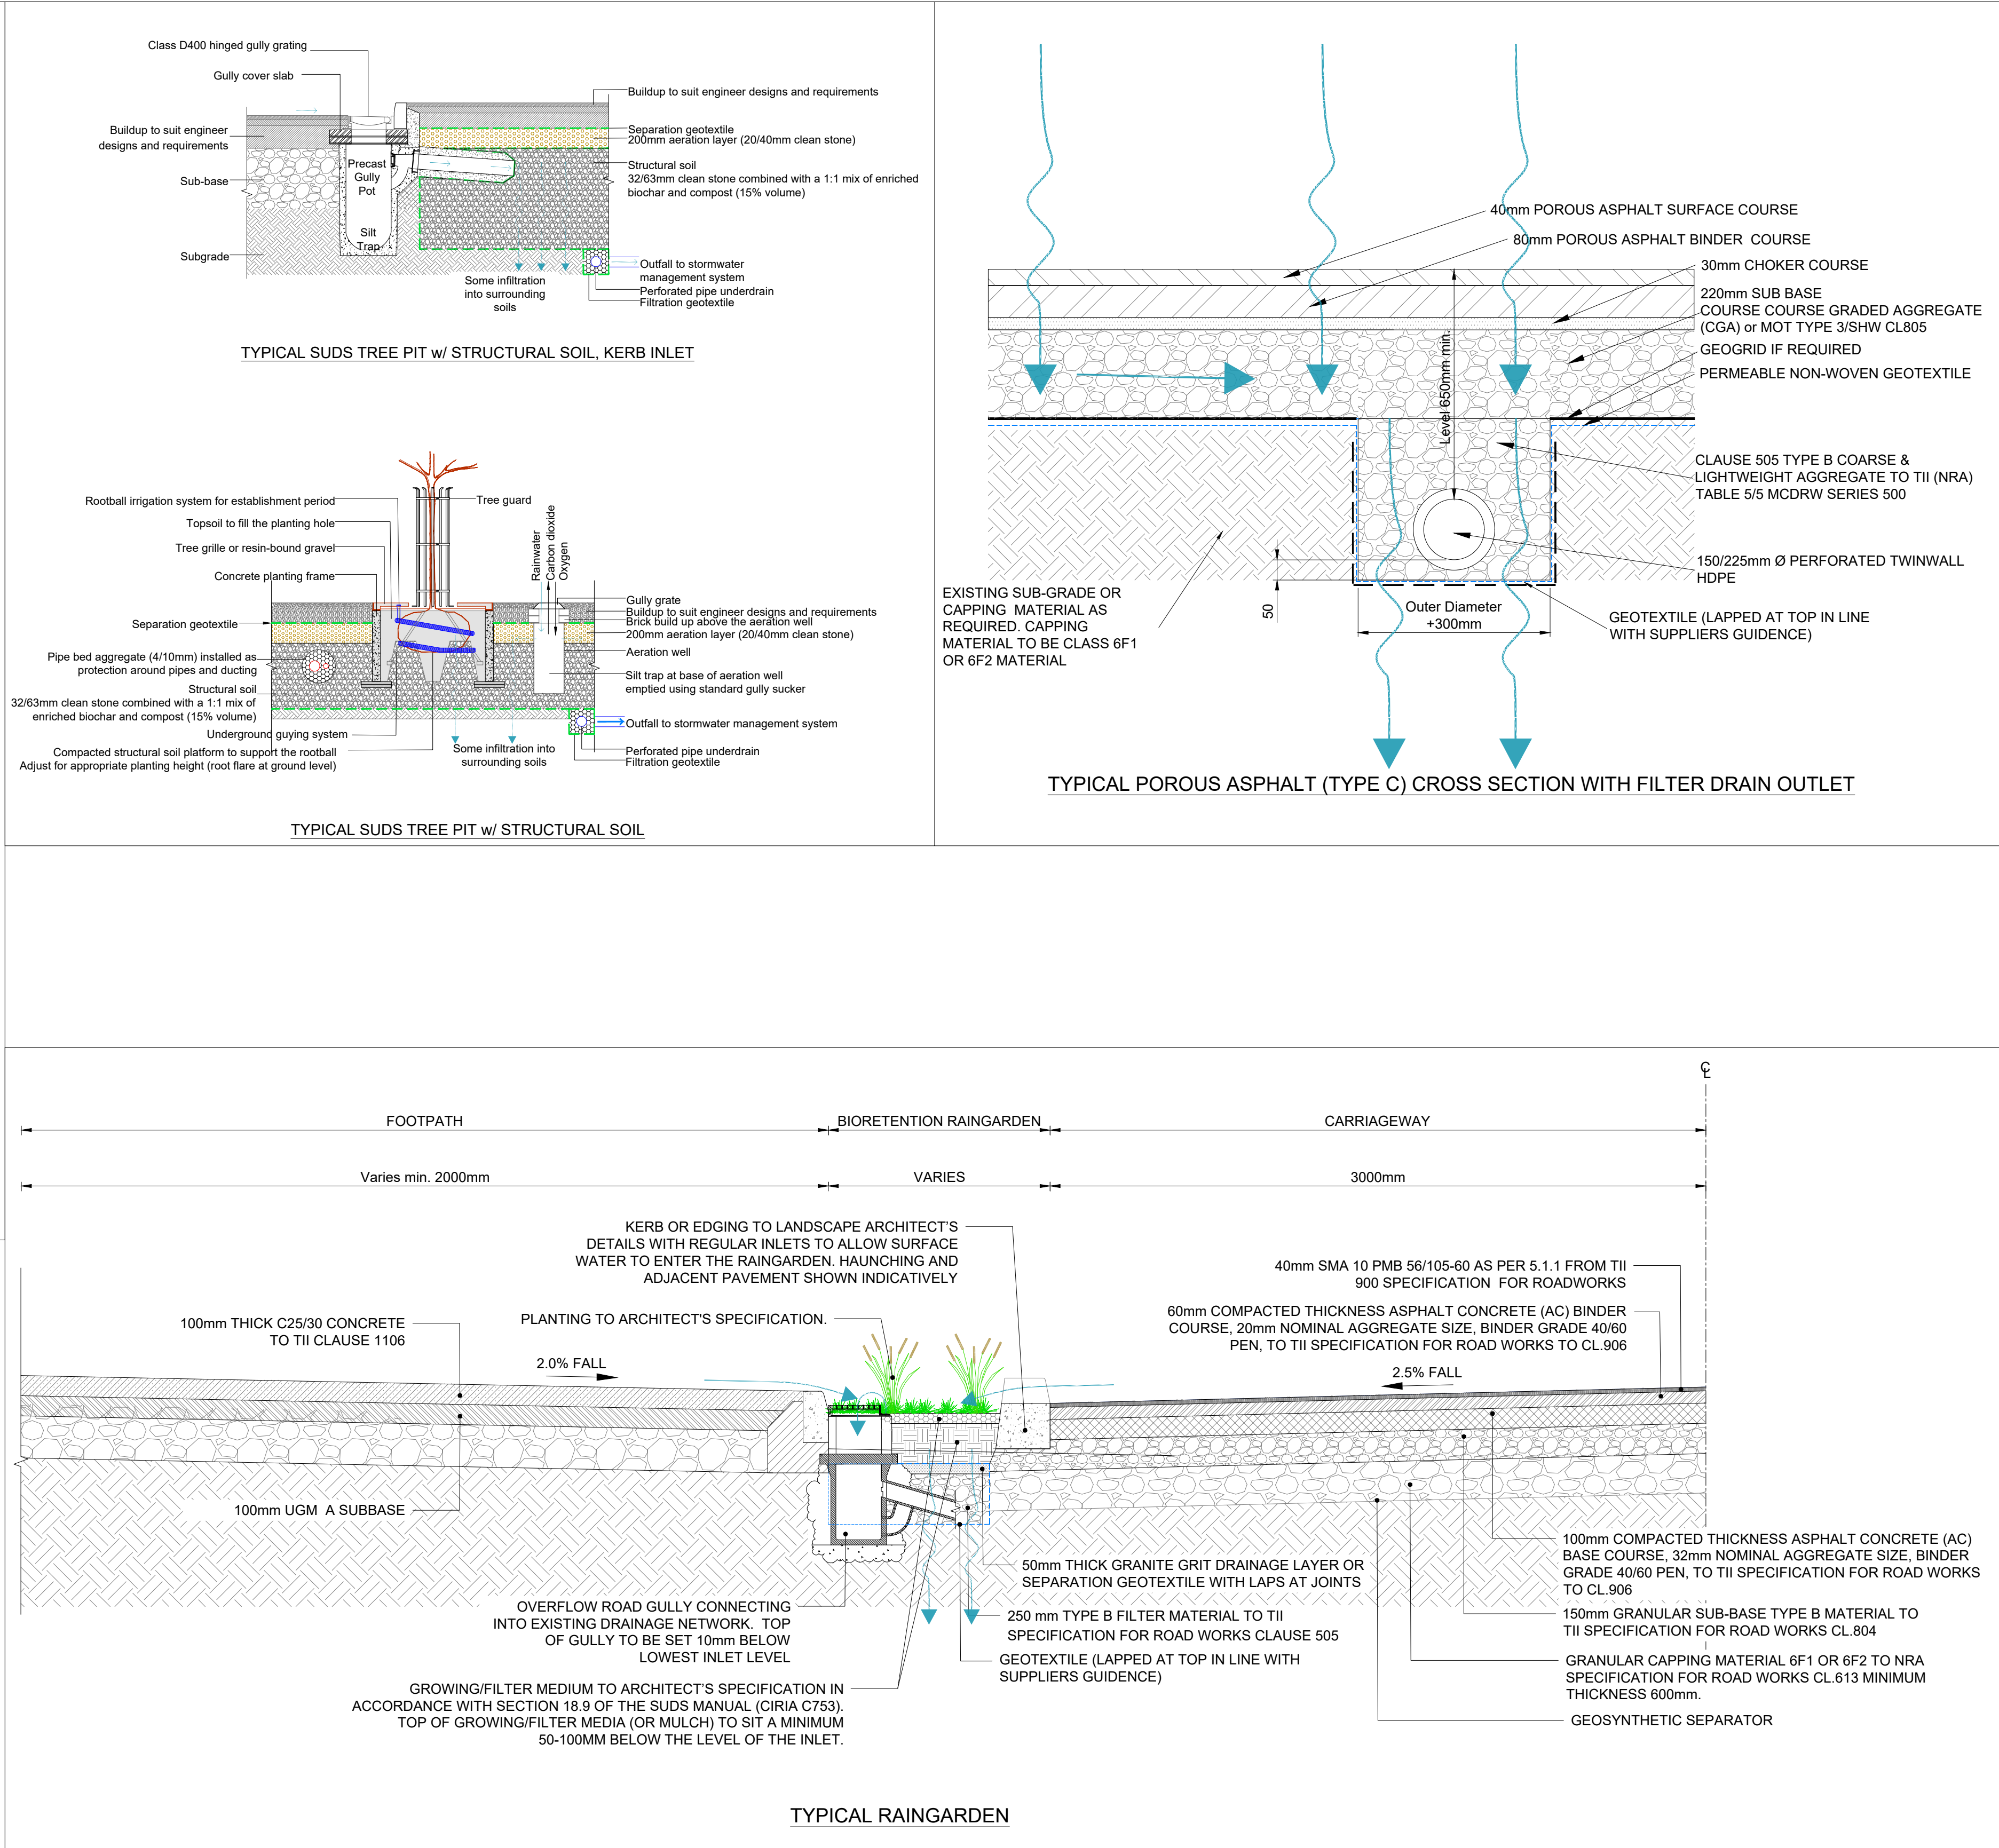


100
Millimetres

0 10

P:\JECKA\datastore\0125176\6 Dwg-Graphics\61 AutoCad\P4CW-XXX-DR-ATK-CE-960590.dwg

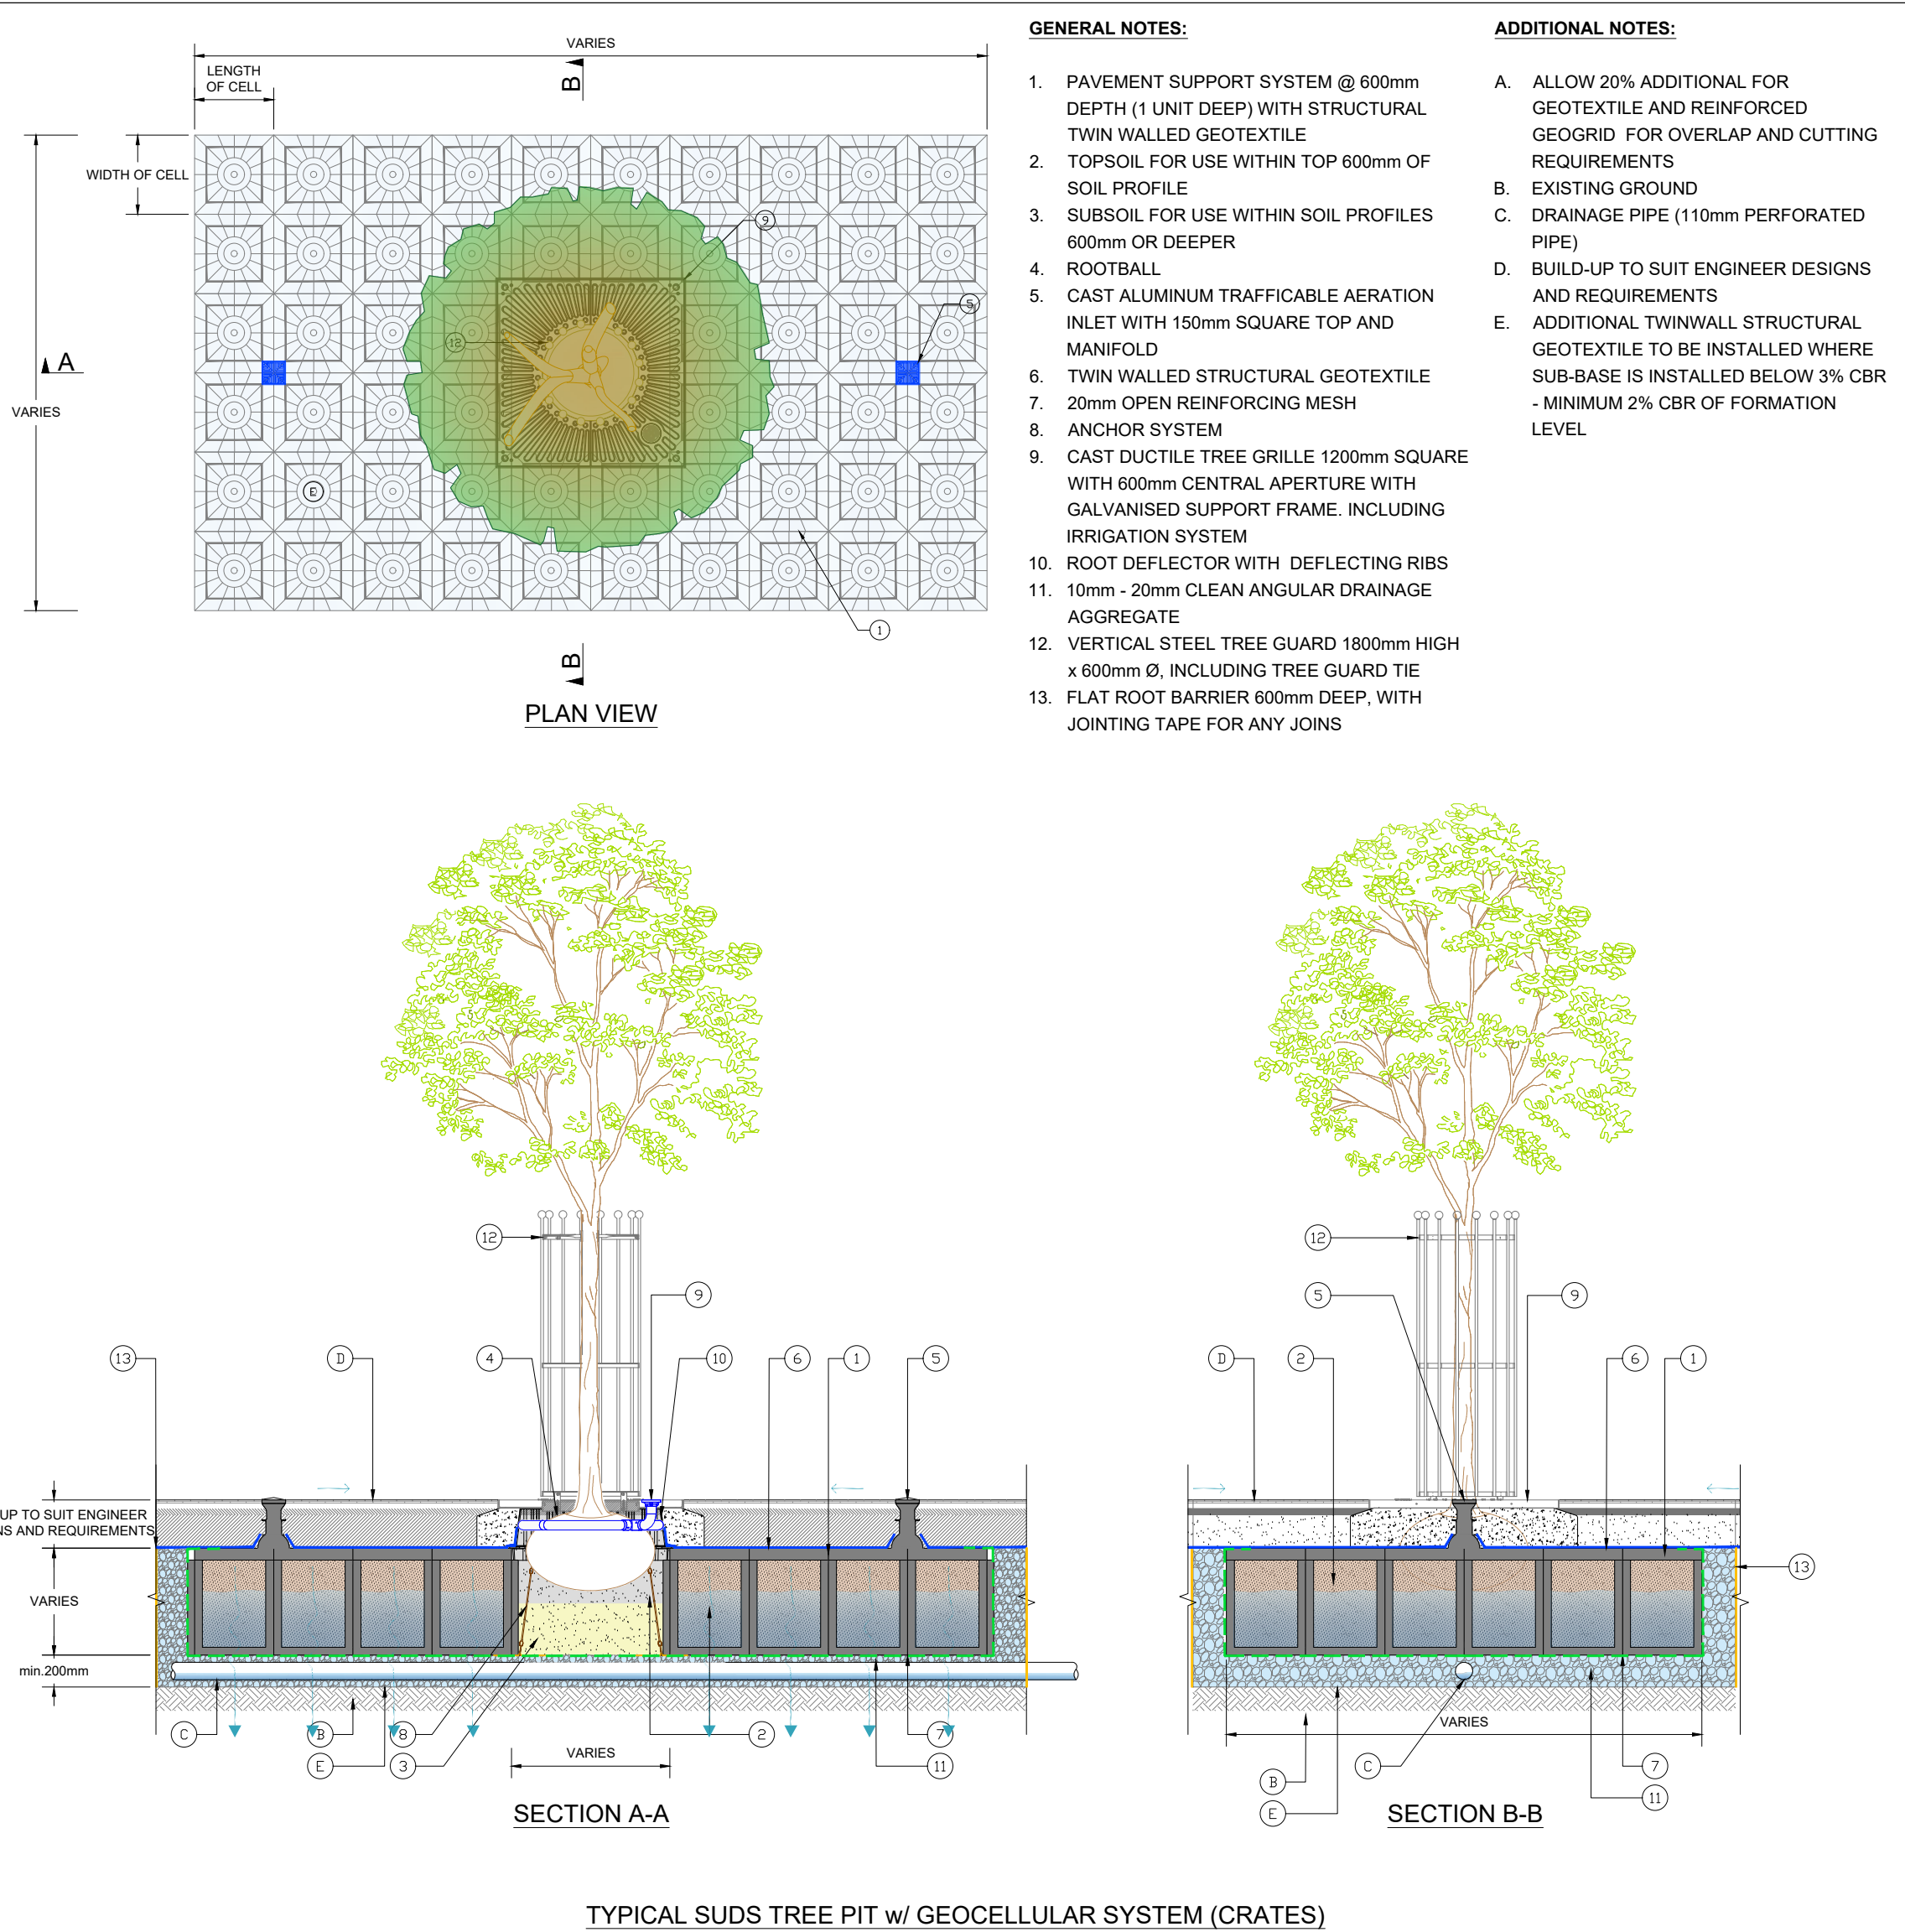

				Drawing Status				FOR PLANNING				Suitability		Project Title			
												A2		CNWQR - PHASE 4C WEST			
														Drawing Title			
														PHASE 4C WEST PROPOSED SUDS TYPICAL DETAILS			

CLASSIFICATION - AtkinsRéalís Base Line (Low Risk)