



100
0 10
Millimetres

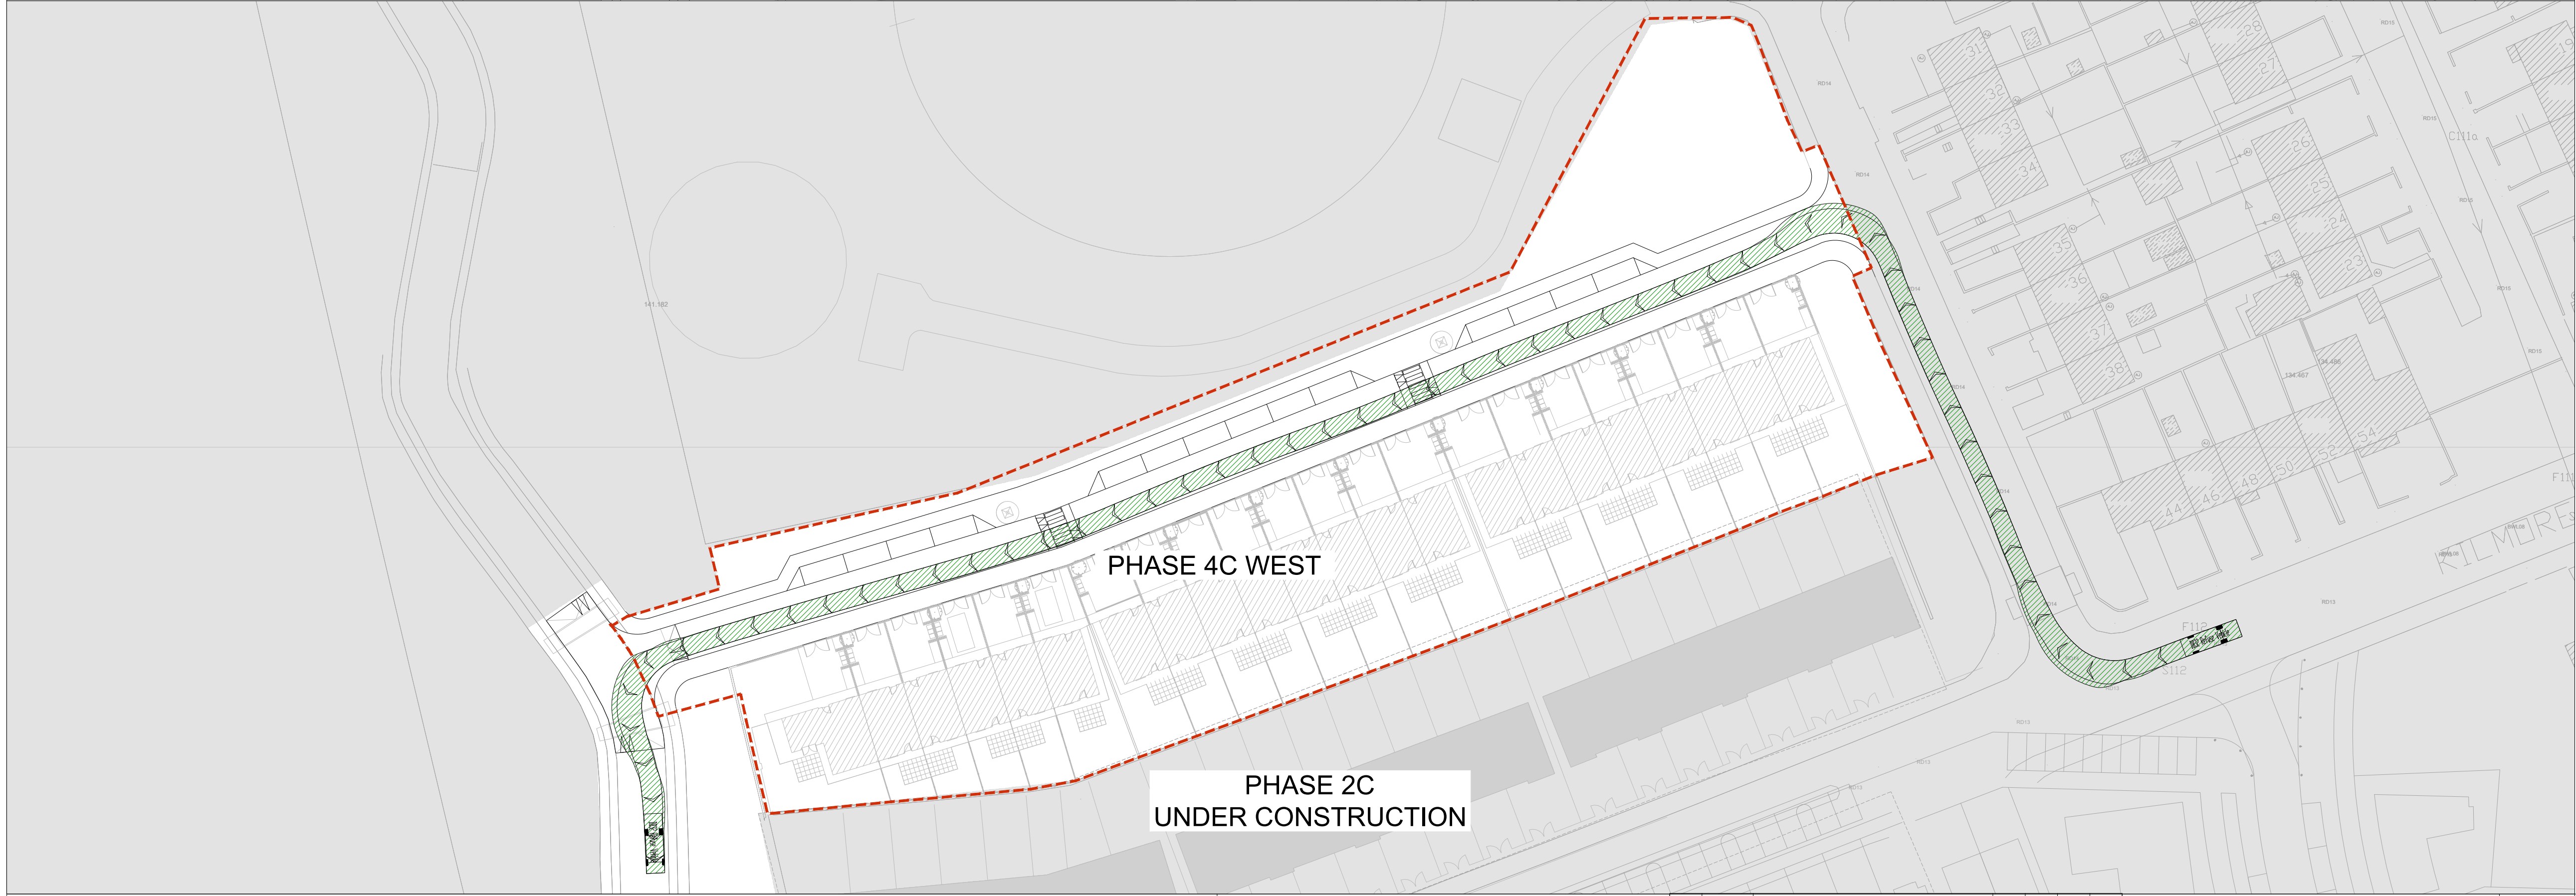


LEGEND:
----- PHASE BOUNDARY

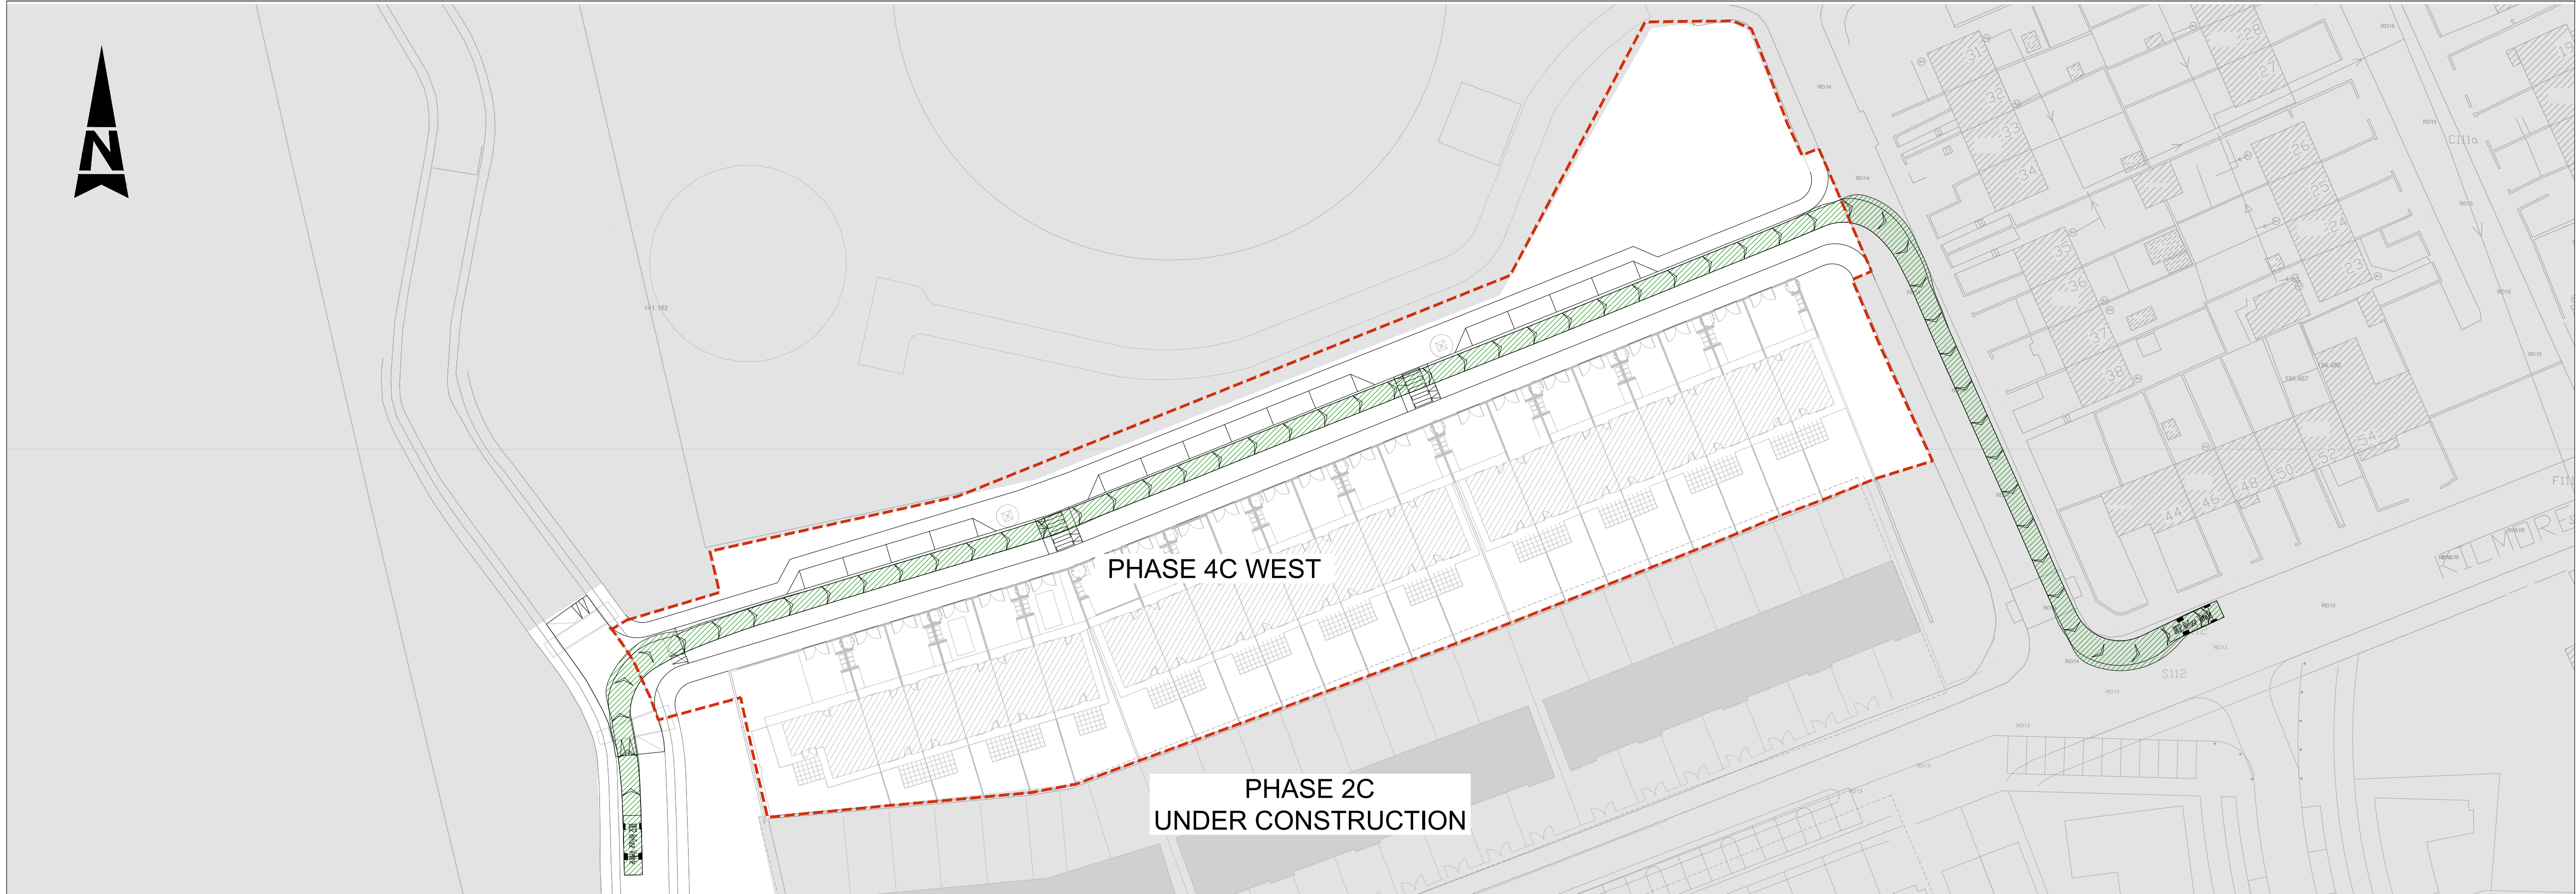

GENERAL NOTES

1. ALL DIMENSIONS ARE IN MILLIMETRES UNLESS NOTED OTHERWISE
2. ONLY WRITTEN DIMENSIONS SHALL BE USED. NO DIMENSIONS SHALL BE SCALED FROM THE DRAWINGS
3. ALL LEVELS ARE IN METRES AND ARE TO MALIN HEAD DATUM
4. ALL COORDINATES ARE IN METRES AND ARE TO IRISH TRANSVERSE MERCATOR
5. DRAWINGS ARE TO BE READ IN CONJUNCTION WITH THE SPECIFICATION

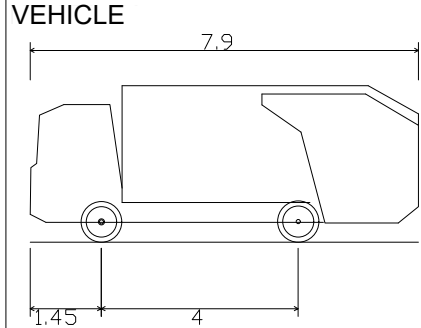

DB32 Refuse Vehicle
Overall Length 7.900m
Overall Width 2.400m
Overall Body Height 3.183m
Min Body Ground Clearance 0.388m
Max Track Width 2.400m
Lock to lock time 6.00s
Kerb to Kerb Turning Radius 9.625m

Rev.	Date	Description	By	Rev'd	Ch'd	App'd
C01	30.09.26	ISSUED FOR PLANNING	KE	PP	ROD	MOS
C00	06.08.26	ISSUED FOR PLANNING	KE	PP	ROD	MOS

Drawing Status

FOR PLANNING

Suitability

A2

DUBLIN | CORK | GALWAY | DUNDALK
ATKINS HOUSE, 150 AIRSIDE BUSINESS PARK,
SWORDS, DUBLIN, K67 K5W4.
Tel : +353 1 810 8000 Email : info.ie@atkinsrealis.com

Client

CORK CITY COUNCIL

Project Title				
CNWQR - PHASE 4C WEST				
Drawing Title				
PHASE 4C WEST PROPOSED AUTOTRACKING LAYOUT REFUSE TRUCK				
Scale	Drawn	Checked	Reviewed	Authorised
1:500	KE	PP	ROD	MOS
Original Size	Date	Date	Date	Date
A1	01.05.26	01.05.26	01.05.26	01.05.26
Drawing Number				Revision
P4CW-ZZZ-ZZZ-DR-ATK-CE-950751				C01