

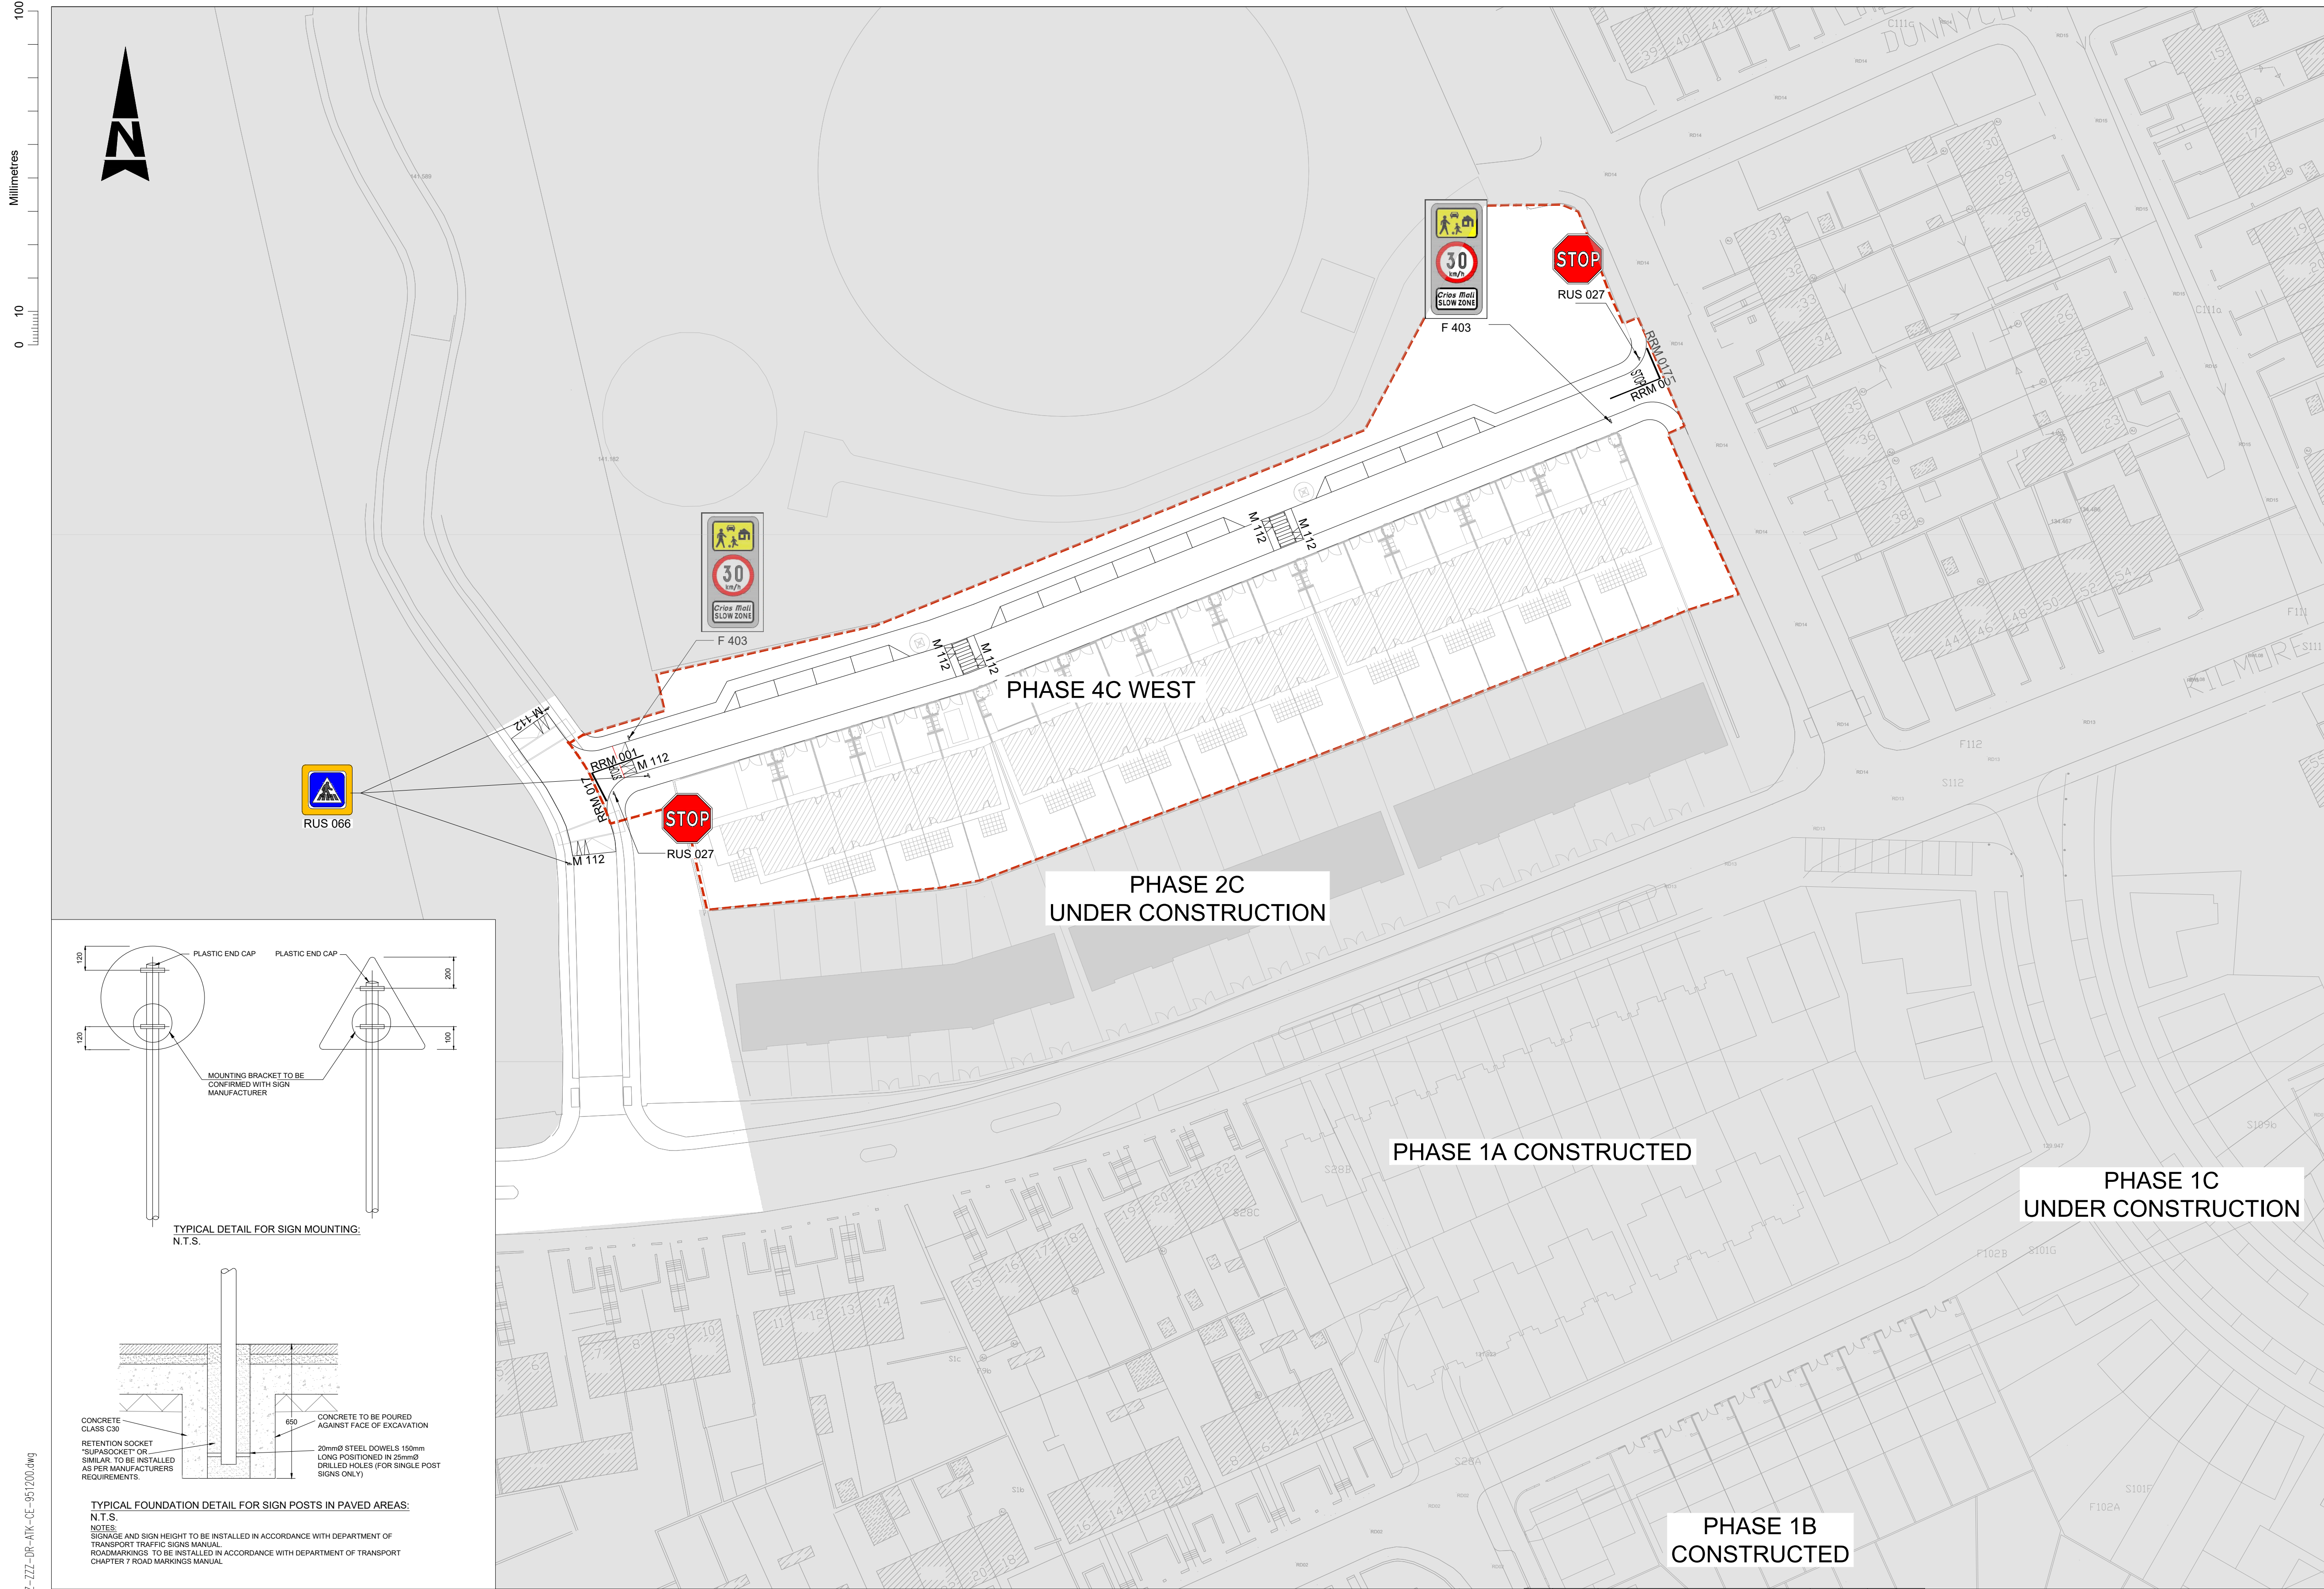


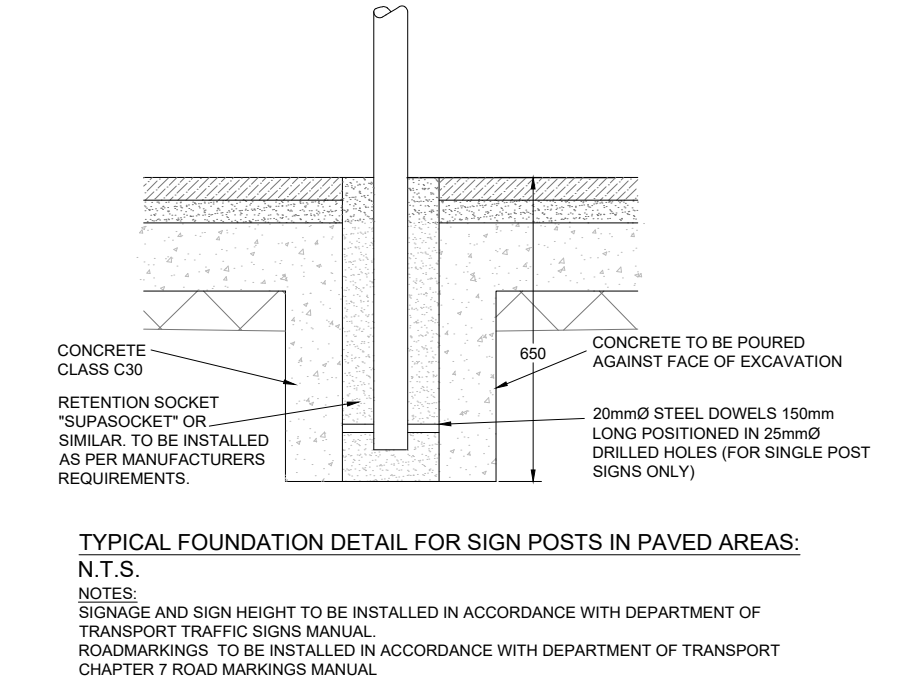

LEGEND:

- PHASE BOUNDARY
- PROPOSED BUILDING
- PROPOSED SIGN POST

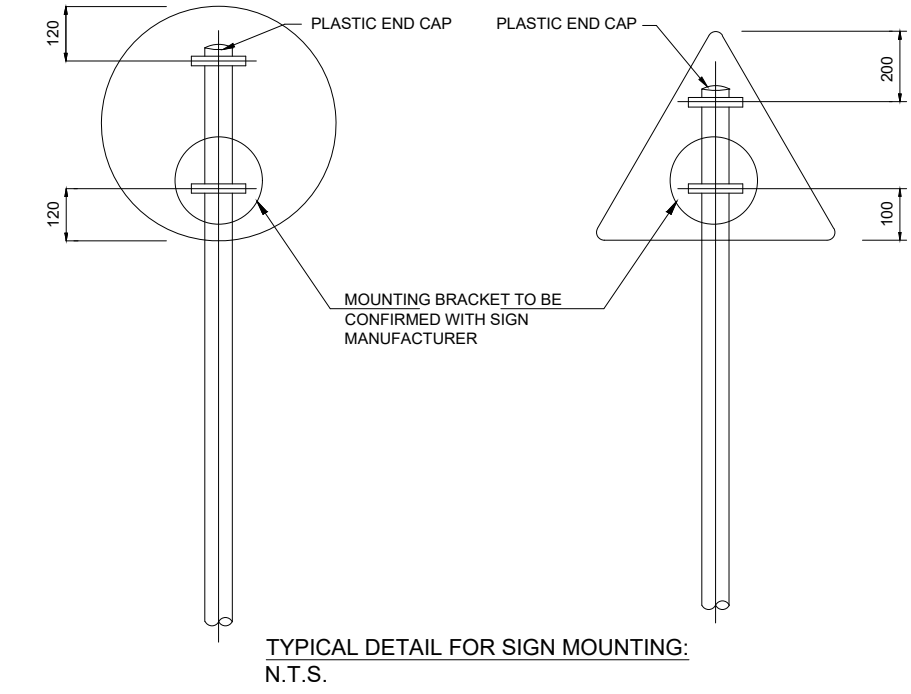

- GENERAL NOTES**
- ALL DIMENSIONS ARE IN MILLIMETRES UNLESS NOTED OTHERWISE
 - ONLY WRITTEN DIMENSIONS SHALL BE USED. NO DIMENSIONS SHALL BE SCALED FROM THE DRAWINGS
 - ALL LEVELS ARE IN METRES AND ARE TO MALIN HEAD DATUM
 - ALL COORDINATES ARE IN METRES AND ARE TO IRISH TRANSVERSE MERCATOR
 - DRAWINGS ARE TO BE READ IN CONJUNCTION WITH THE SPECIFICATION

KEY PLAN

Rev.	Date	Description	By	Rev'd	Chk'd	App'd
C01	30.09.26	ISSUED FOR PLANNING	KE	PP	MB	MOS
C00	06.08.26	ISSUED FOR PLANNING	KE	PP	MB	MOS

Drawing Status

FOR PLANNING

Suitability

A2

DUBLIN | CORK | GALWAY | DUNDALK
ATKINS HOUSE, 150 AIRSIDE BUSINESS PARK,
SWORDS, DUBLIN, K67 K5W4.
Tel : +353 1 810 8000 Email : info.ie@atkinsrealis.com

CORK CITY COUNCIL

Project Title					
CNWQR - PHASE 4C WEST					
Drawing Title					
PHASE 4C WEST ROAD SIGNS AND TRAFFIC MARKINGS					
Scale	1:500	Drawn	KE	Checked	PP
Original Size	A1	Date	13.03.26	Date	13.03.26
Drawing Number				Authorised	MOS
P4CW-ZZZ-ZZZ-DR-ATK-CE-951200				Revision	C01