



Cork  
City Council  
Comhairle Cathrach Chorcaí



# PROPOSED PEDESTRIAN CROSSING SAFETY SCHEMES BATCH 2b

If Applicable : Ordnance Survey Ireland Licence No. CYAL50221678 © Ordnance Survey Ireland and Government of Ireland



No part of this document may be reproduced or transmitted in any form or stored in any retrieval system of any nature without the written permission of Fehily Timoney & Company as copyright holder except as agreed for use on the project for which the document was originally issued. Do not scale. Use figured dimensions only. If in doubt - Ask!

| Rev. | Description           | App By | Date     |
|------|-----------------------|--------|----------|
| P01  | ISSUE FOR INFORMATION | GF     | 12.10.26 |
|      |                       |        |          |
|      |                       |        |          |
|                                                                            |            |   |                                                     |
|----------------------------------------------------------------------------|------------|---|-----------------------------------------------------|
| PROJECT<br><b>PROPOSED PEDESTRIAN CROSSING SAFETY SCHEMES<br/>BATCH 2b</b> |            | CLIENT<br> <b>Cork<br/>City Council</b><br>Comhairle Cathrach Chorcaí |                                                     |
| SHEET<br><br><b>COVER SHEET</b>                                            | Date       | 12.10.26   | Project number<br>P23-120                           |
|                                                                            | Drawn by   | MR   | Drawing Number<br><b>P23120-FT-ZZ-02-DR-CE-0103</b> |
|                                                                            | Checked by | PW   | Rev<br><b>P01</b>                                   |

O:\ACAD\2023\P23-120\P23120-FT-ZZ-02-DR-CE-0103

# PROPOSED PEDESTRIAN CROSSING SAFETY SCHEMES


## BATCH 2b

| <u>SITE NO.</u> | <u>DRAWING NAME</u>                            | <u>DRAWING NUMBER</u>      |
|-----------------|------------------------------------------------|----------------------------|
|                 | SITE LOCATION PLAN                             | P23120-FT-ZZ-02-DR-CE-0105 |
| 1               | R-851 SOUTH DOUGLAS ROAD AT PALACEANNE LAWN    | P23120-FT-ZZ-01-DR-CE-0034 |
| 2               | R-851 SOUTH DOUGLAS ROAD AT GREENHILLS ESTATE  | P23120-FT-ZZ-01-DR-CE-0033 |
| 3               | L-1015 DONOVAN'S ROAD AT CONNAUGHT AVENUE      | P23120-FT-ZZ-01-DR-CE-0014 |
| 4               | L-2752 KERRY ROAD AT TOWER PLAYGROUND          | P23120-FT-ZZ-01-DR-CE-0032 |
| 5               | L-1031 MIDDLE GLANMIRE ROAD AT CRANN DARACH    | P23120-FT-ZZ-01-DR-CE-0018 |
| 6               | L-2211 INNISCARRA ROAD AT WESTCOURT            | P23120-FT-ZZ-01-DR-CE-0017 |
| 7               | L-2470 MARYBOROUGH HILL AT BROADALE            | P23120-FT-ZZ-01-DR-CE-0016 |
| 8               | L-2966 NEW LINE AT COPPERVALLEY VIEW, GLANMIRE | BY OTHERS                  |

If Applicable : Ordnance Survey Ireland Licence No. CYAL50221678 © Ordnance Survey Ireland and Government of Ireland

| Rev. | Description           | App By | Date     |
|------|-----------------------|--------|----------|
| P01  | ISSUE FOR INFORMATION | GF     | 12.10.26 |
| P02  | ISSUE FOR INFORMATION | GF     | 13.10.26 |
|      |                       |        |          |
|      |                       |        |          |
|      |                       |        |          |
|      |                       |        |          |

|                                                                            |   |                   |                                                     |
|----------------------------------------------------------------------------|---|-------------------|-----------------------------------------------------|
| PROJECT<br><b>PROPOSED PEDESTRIAN CROSSING SAFETY SCHEMES<br/>BATCH 2b</b> | CLIENT<br> <div>Cork City Council<br/>Comhairle Cathrach Chorcaí</div> |                   |                                                     |
|                                                                            | Date   | 12.10.26          | Project number<br>P23-120                           |
|                                                                            | Drawn by   | MR                | Scale (@ A1-) NTS                                   |
|                                                                            | Checked by   | PW                | Drawing Number<br><b>P23120-FT-ZZ-02-DR-CE-0104</b> |
| SHEET<br><b>DRAWING INDEX</b>                                              |   | Rev<br><b>P02</b> |                                                     |

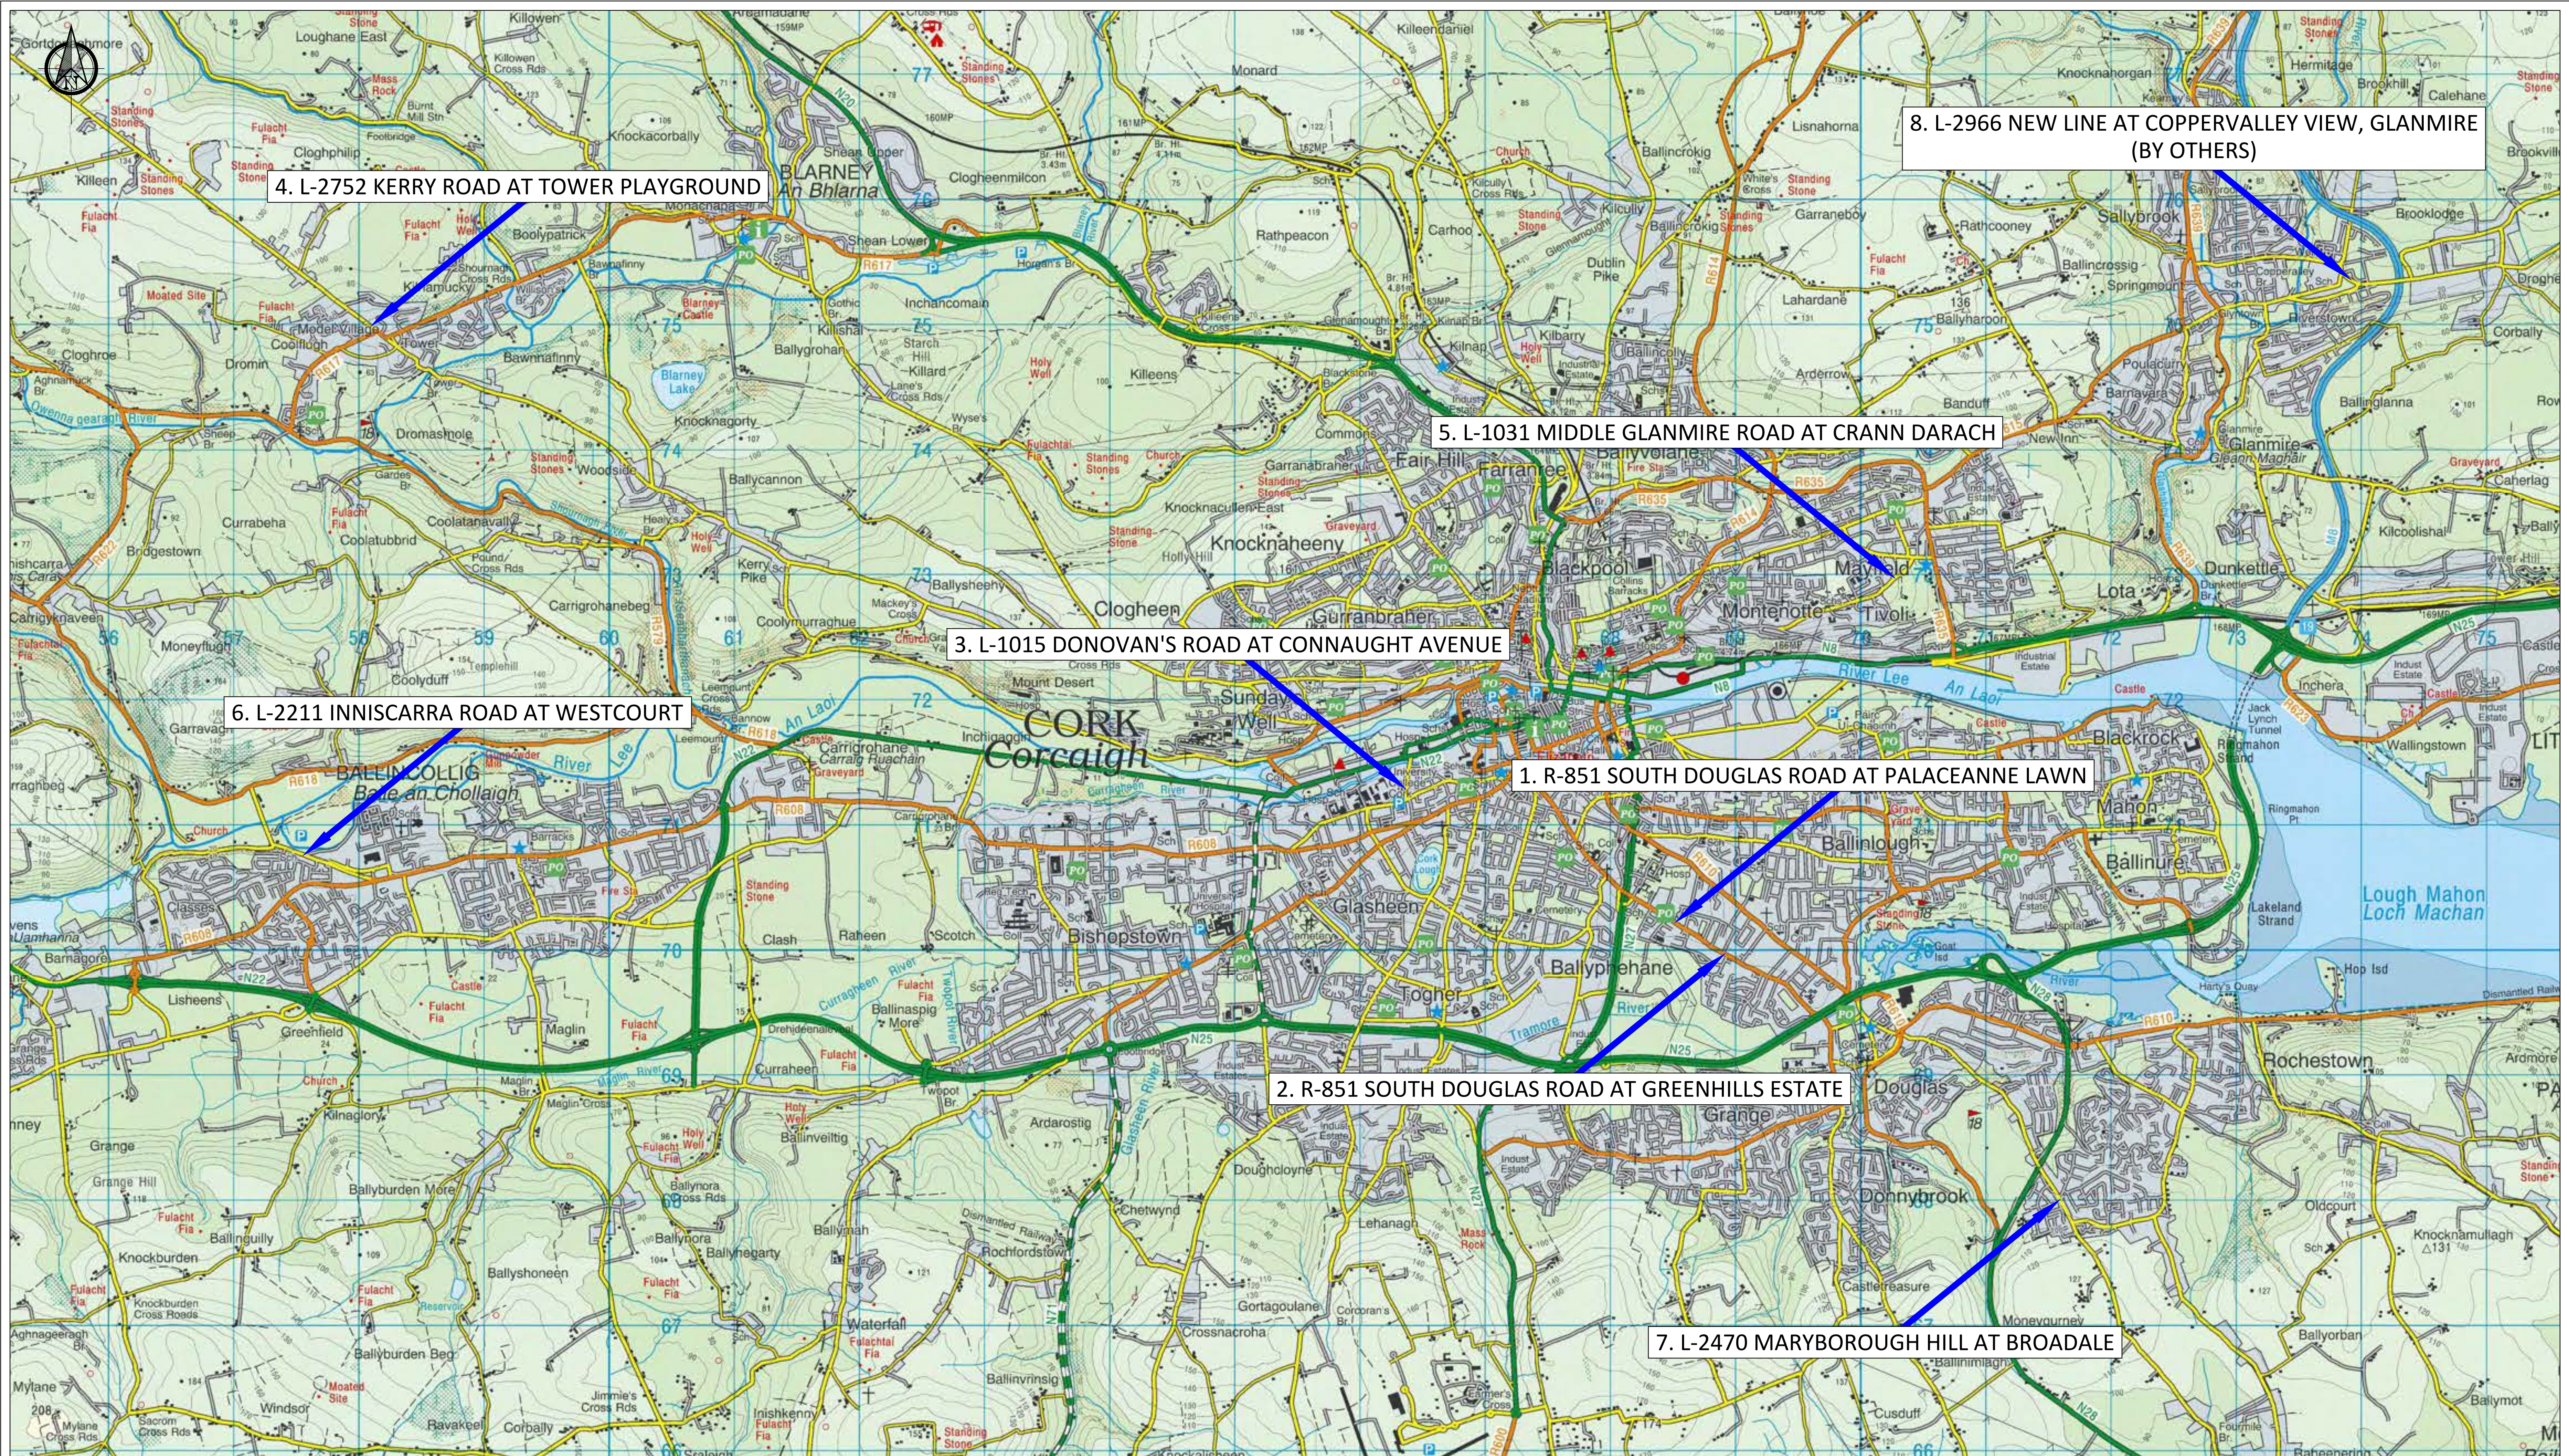

PLAN

1:25000

0001

0001

0m

250.0m

500.0m

750.0m

1000.0m

1250.0m

1500.0m

1750.0m

2000.0m

2250.0m

2500.0m

Scale 1:25000

If Applicable : Ordnance Survey Ireland Licence No. CYAL50221678 © Ordnance Survey Ireland and Government of Ireland

FEHILY  
TIMONEY

Cork | Dublin | Carlow


www.fehilytimoney.ie

No part of this document may be reproduced or transmitted in any form or stored in any retrieval system of any nature without the written permission of Fehily Timoney & Company as copyright holder except as agreed for use on the project for which the document was originally issued. Do not scale. Use figured dimensions only. If in doubt - Ask!

| Rev. | Description           | App By | Date     |
|------|-----------------------|--------|----------|
| P01  | ISSUE FOR INFORMATION | GF     | 12.10.26 |
| P02  | ISSUE FOR INFORMATION | GF     | 13.10.26 |
|      |                       |        |          |
|      |                       |        |          |
|      |                       |        |          |
|      |                       |        |          |

|                                                         |                    |   |                                               |                |                            |               |         |
|---------------------------------------------------------|--------------------|---|-----------------------------------------------|----------------|----------------------------|---------------|---------|
| PROJECT                                                 |                    | CLIENT   |                                               |                |                            |               |         |
| PROPOSED PEDESTRIAN CROSSING SAFETY SCHEMES<br>BATCH 2b |                    | <div><div><div><div>Cork<br/>City Council</div><div>Comhairle Cathrach Chorcaí</div></div></div></div> |                                               |                |                            |               |         |
| SHEET                                                   | SITE LOCATION PLAN | Date   | 12.10.26                                      | Project number | P23-120                    | Scale (@ A1-) | 1:25000 |
|                                                         |                    | Drawn by   | MR                                            | Drawing Number | P23120-FT-ZZ-02-DR-CE-0105 | Rev           | P02     |
|                                                         |                    | Checked by   | PW                                            |                |                            |               |         |
|                                                         |                    |   | <small>(Sheet not subject Section 88)</small> |                |                            |               |         |


O:\ACAD\2023\P23-120\P23120-FT-ZZ-02-DR-CE-0105

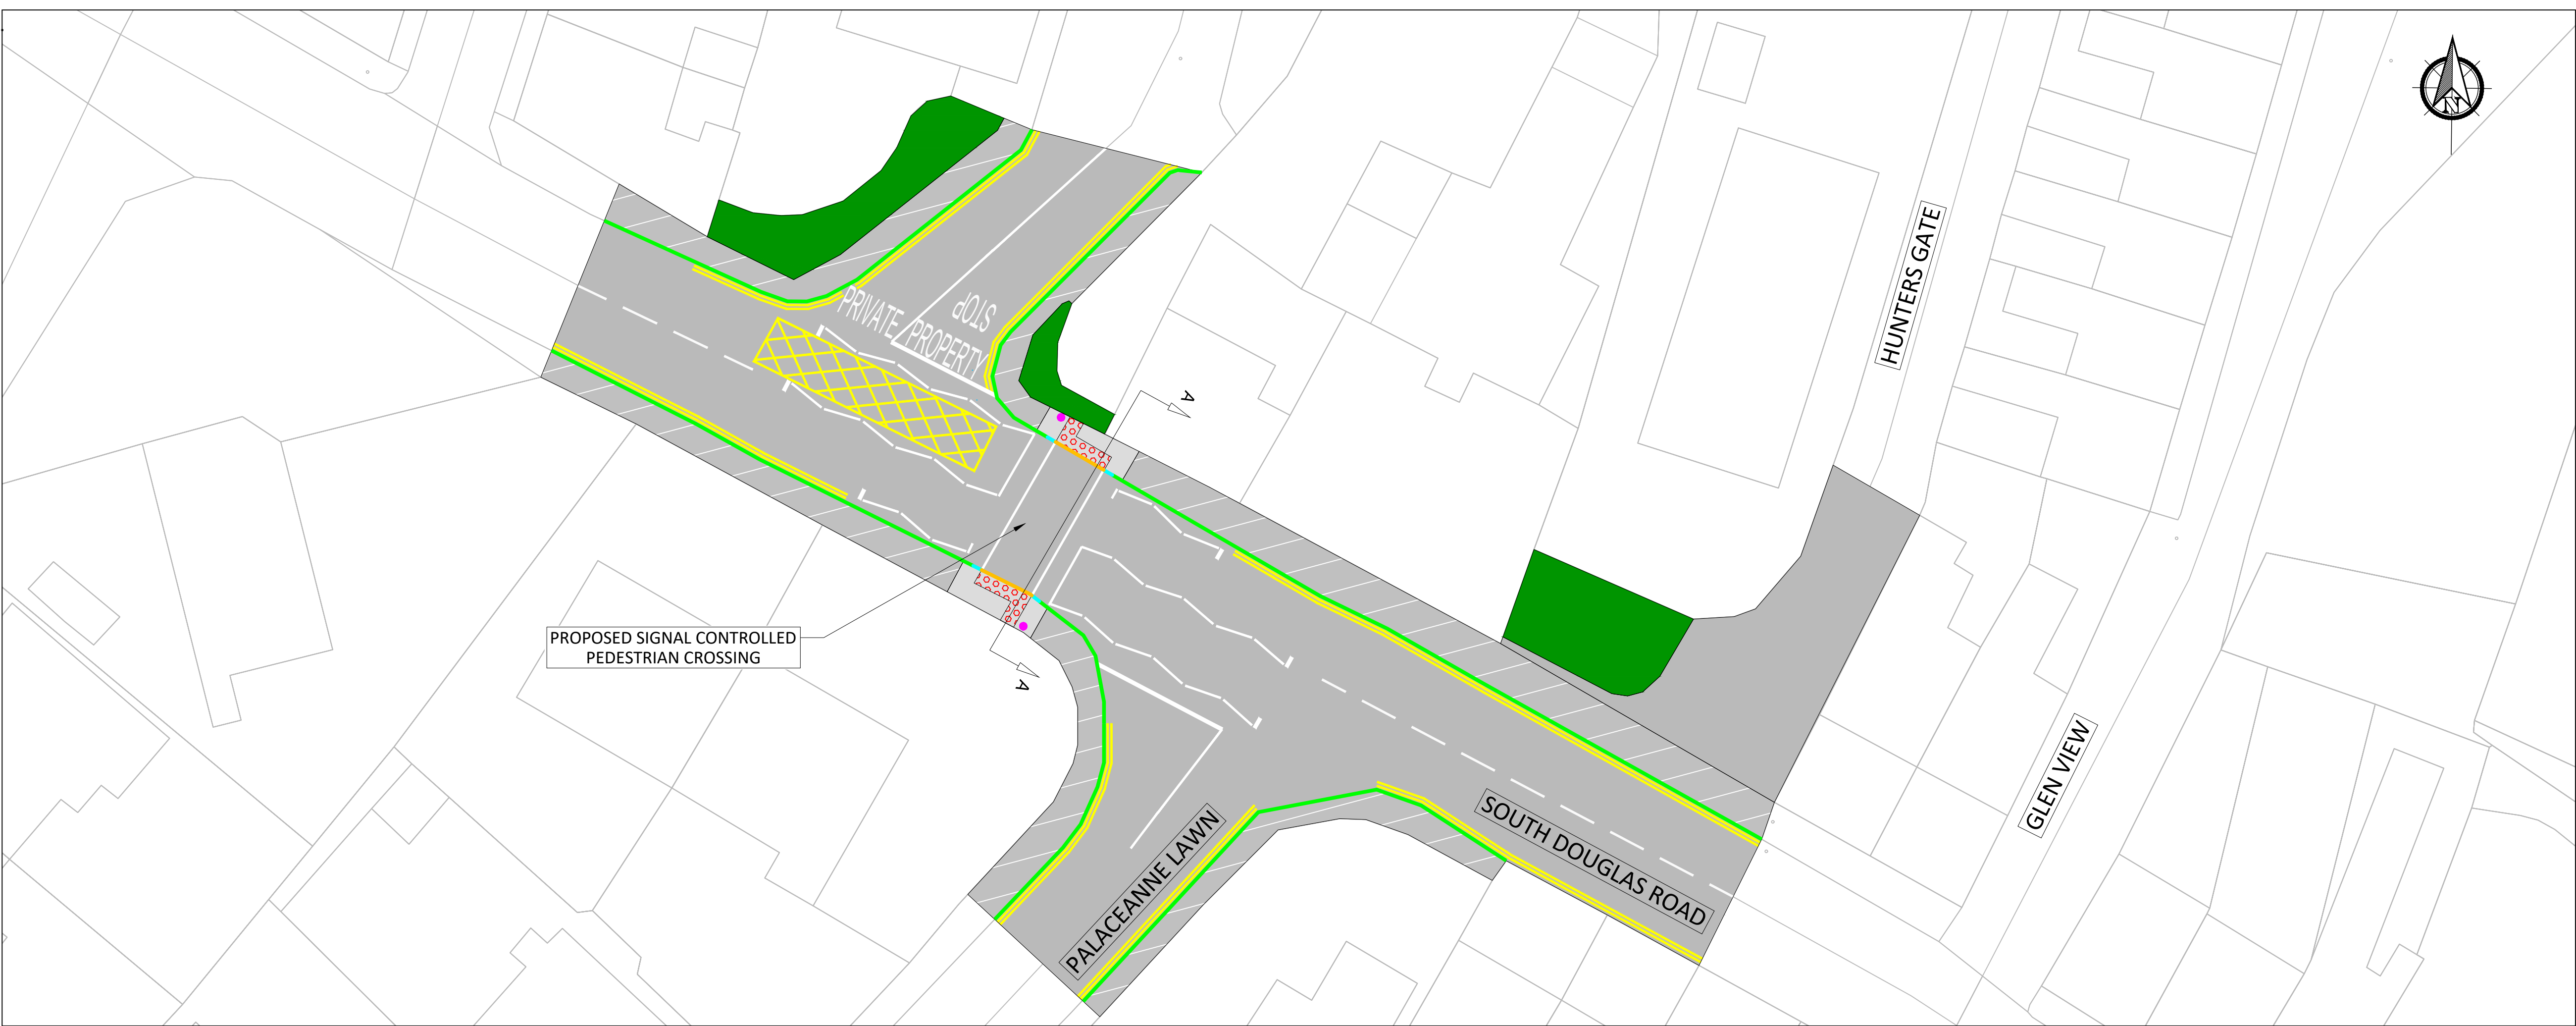

- LEGEND:**
- Existing Road Carriageway
  - Proposed / Reconstructed Footpath
  - Existing Footpath To Be Retained
  - Proposed Tactile Paving At Controlled Crossing
  - Road Markings
  - Existing Grass Areas
  - Existing Kerb To Be Retained
  - New Transition Kerb
  - New Concrete Drop Kerb
  - Proposed Signalised Traffic Pole

**LOCATION PLAN**

Scale 1:200

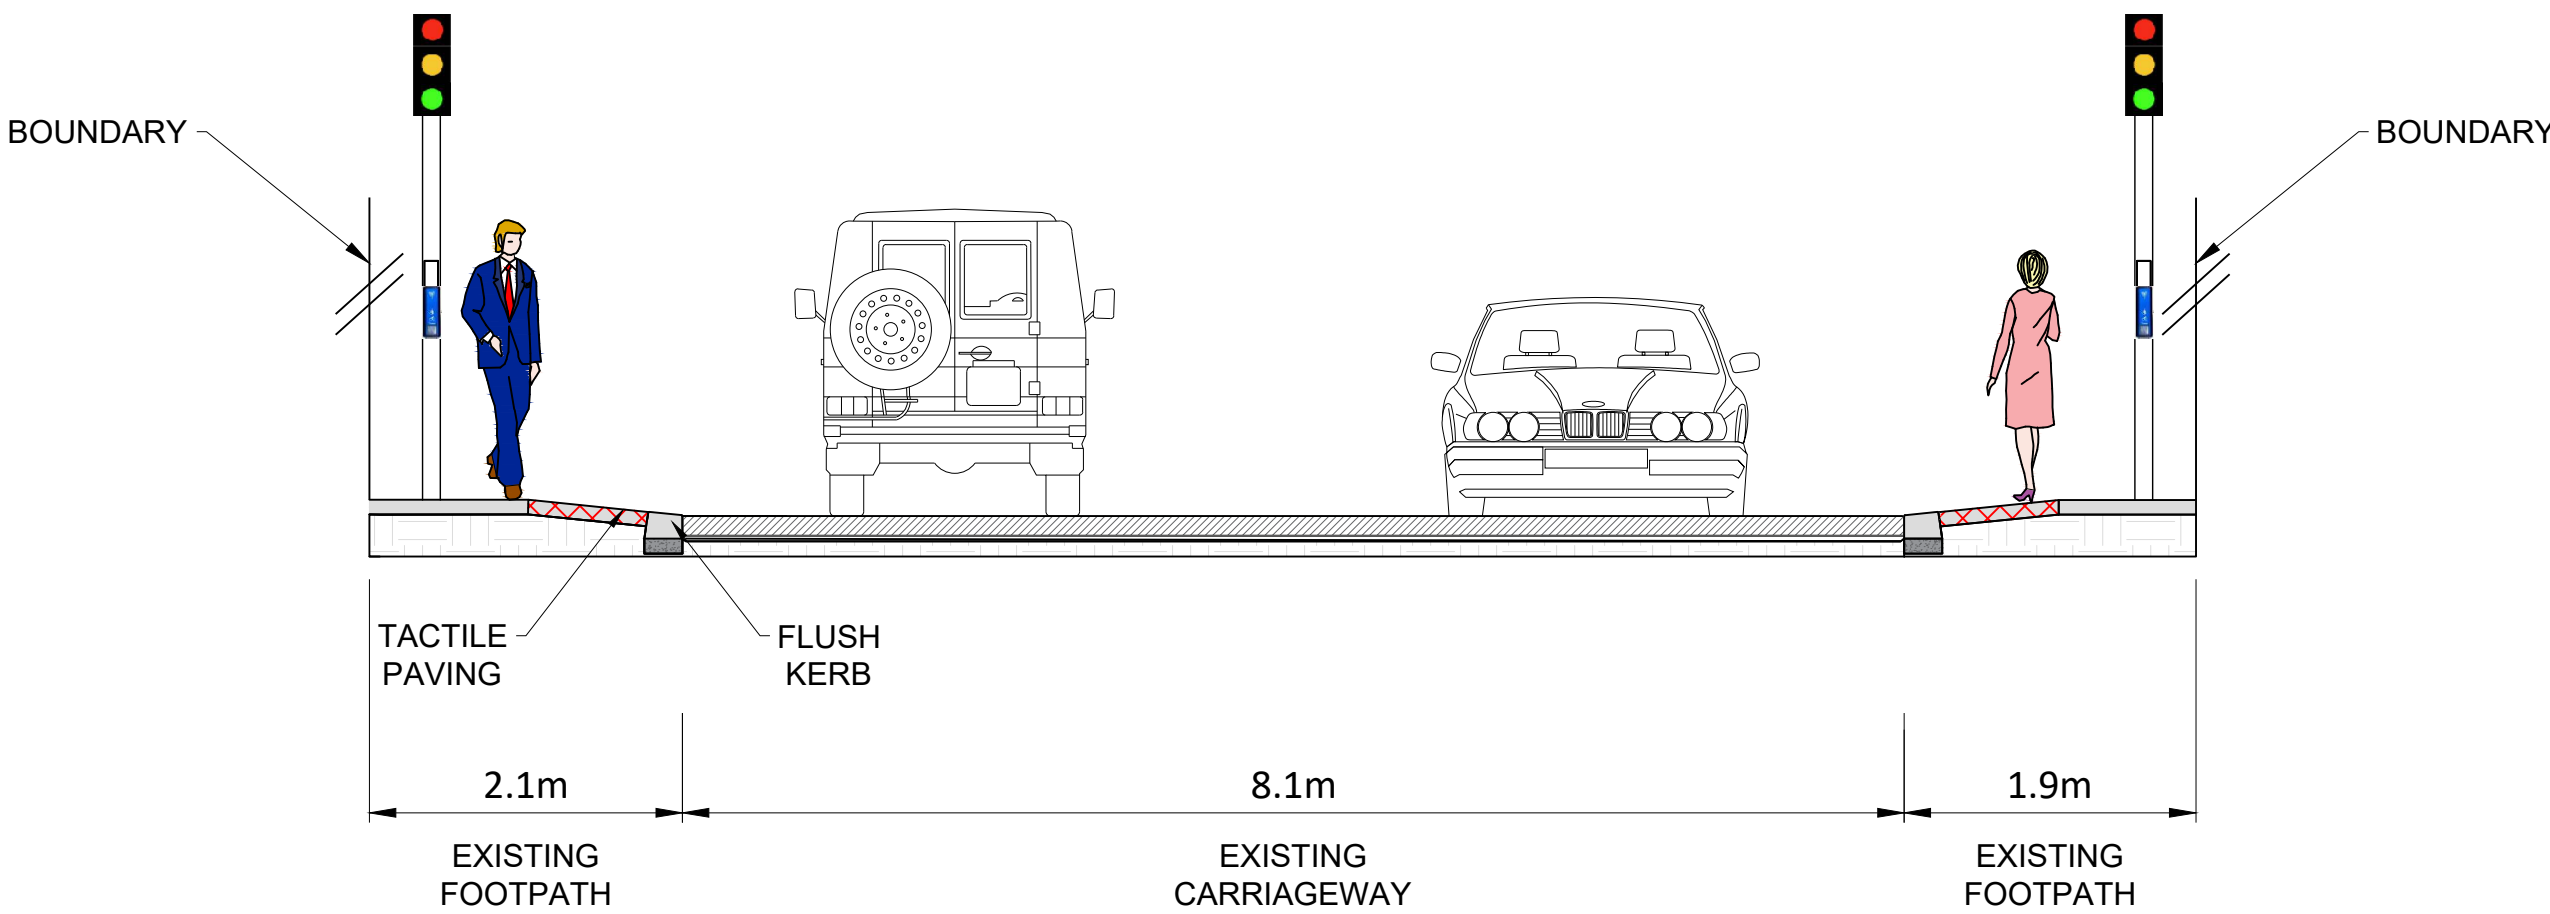

**CROSS SECTION A-A**

Scale 1:50




If Applicable : Ordnance Survey Ireland Licence No. CYAL50221678 © Ordnance Survey Ireland and Government of Ireland

| Rev. | Description        | App By | Date       |
|------|--------------------|--------|------------|
| P01  | PRELIMINARY LAYOUT | GF     | 24.06.2025 |
| P02  | PRELIMINARY LAYOUT | GF     | 12.10.2026 |
| P03  | PRELIMINARY LAYOUT | GF     | 13.10.2026 |
|      |                    |        |            |
|      |                    |        |            |
|      |                    |        |            |

PROJECT  
**PROPOSED PEDESTRIAN CROSSING SAFETY SCHEMES  
BATCH 2b**

SHEET  
**R-851 SOUTH DOUGLAS ROAD  
AT PALACEANNE LAWN**
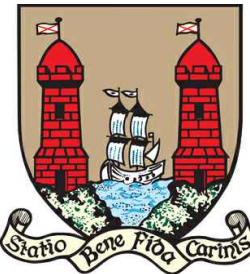
|   |            |                |                                   |
|---|------------|----------------|-----------------------------------|
| <b>CLIENT</b><br> <b>Cork City Council</b><br>Comhairle Cathrach Chorcaí |            |                |                                   |
| Date   | 24.06.2025 | Project number | P23-120                           |
| Drawn by   | MR         | Drawing Number | <b>P23120-FT-ZZ-01-DR-CE-0034</b> |
| Checked by   | PW         |                |                                   |
|   |            |                | Rev<br><b>P03</b>                 |

O:\ACAD\2023\P23-120\P23120-FT-ZZ-01-DR-CE-0034



LEGEND:

- Existing Road Carriageway
- Proposed / Reconstructed Footpath
- Existing Footpath To Be Retained
- Proposed Lands To Be Acquired
- Existing Cycle Lane
- Road Markings
- Existing Kerb To Be Retained
- New Transition Kerb
- New Concrete Kerb
- New Concrete Bevelled Kerb
- Proposed Wall

LOCATION PLAN

Scale 1:250



If Applicable : Ordnance Survey Ireland Licence No. CYAL50221678 © Ordnance Survey Ireland and Government of Ireland



Cork | Dublin | Carlow

www.fehilytimoney.ie

No part of this document may be reproduced or transmitted in any form or stored in any retrieval system of any nature without the written permission of Fehily Timoney & Company as copyright holder except as agreed or use on the project for which the document was originally issued. Do not scale. Use figured dimensions only. If in doubt - Ask!

| Rev. | Description        | App By | Date       |
|------|--------------------|--------|------------|
| P01  | PRELIMINARY LAYOUT | GF     | 23.06.2025 |
| P02  | PRELIMINARY LAYOUT | GF     | 01.09.2025 |
| P03  | PRELIMINARY LAYOUT | GF     | 12.10.2026 |
| P04  | PRELIMINARY LAYOUT | GF     | 13.10.2026 |
|      |                    |        |            |
|      |                    |        |            |

PROJECT

**PROPOSED PEDESTRIAN CROSSING SAFETY SCHEMES  
BATCH 2b**

SHEET

**R-851 SOUTH DOUGLAS ROAD  
AT GREENHILLS ESTATE**




Cork City Council

Comhairle Cathrach Chorcaí


|            |            |                |                            |            |         |
|------------|------------|----------------|----------------------------|------------|---------|
| Date       | 23.06.2025 | Project number | P23-120                    | Scale (@ ) | 1:250   |
| Drawn by   | MR         | Drawing Number | P23120-FT-ZZ-01-DR-CE-0033 |            |         |
| Checked by | PW         |                |                            |            | Rev P04 |

O:\ACAD\2023\P23-120\P23120-FT-ZZ-01-DR-CE-0033

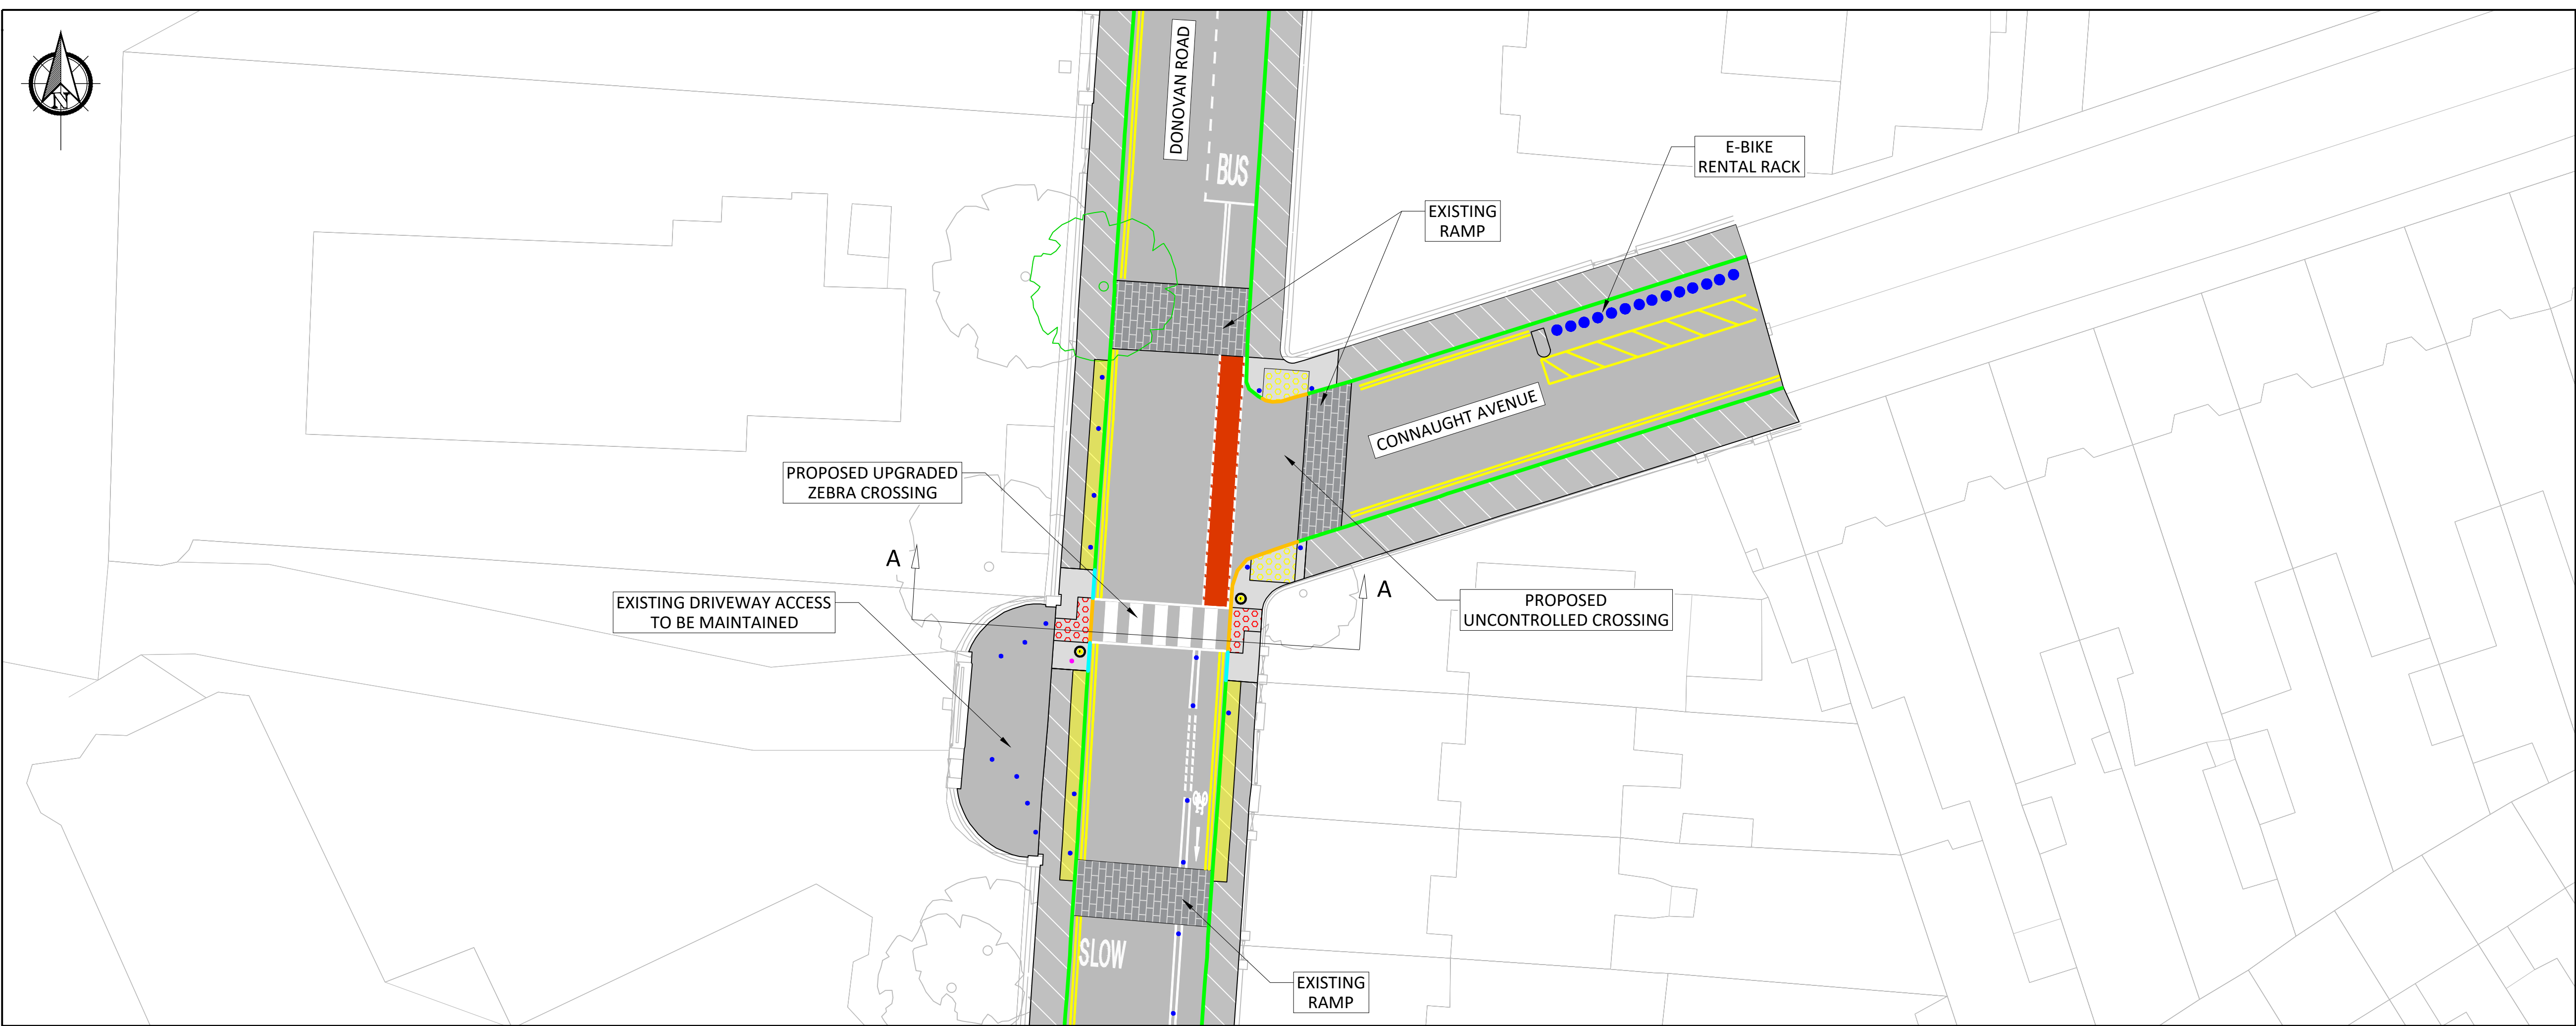


- LEGEND:**
- Existing Road Carriageway
  - Proposed / Reconstructed Footpath
  - Existing Footpath To Be Retained
  - Proposed Tactile Paving At Controlled Crossing
  - Proposed Tactile Paving At Uncontrolled Crossing
  - Existing Ladder / Tramline Tactile Paving
  - Existing Cycle Lane
  - Road Markings
  - Existing Kerb To Be Retained
  - New Transition Kerb
  - New Concrete Drop Kerb
  - Proposed Pedestrian Crossing Beacon
  - Proposed Bollard
  - Existing Bollard
  - Existing Tree to be Retained

LOCATION PLAN  
SCALE 1:200

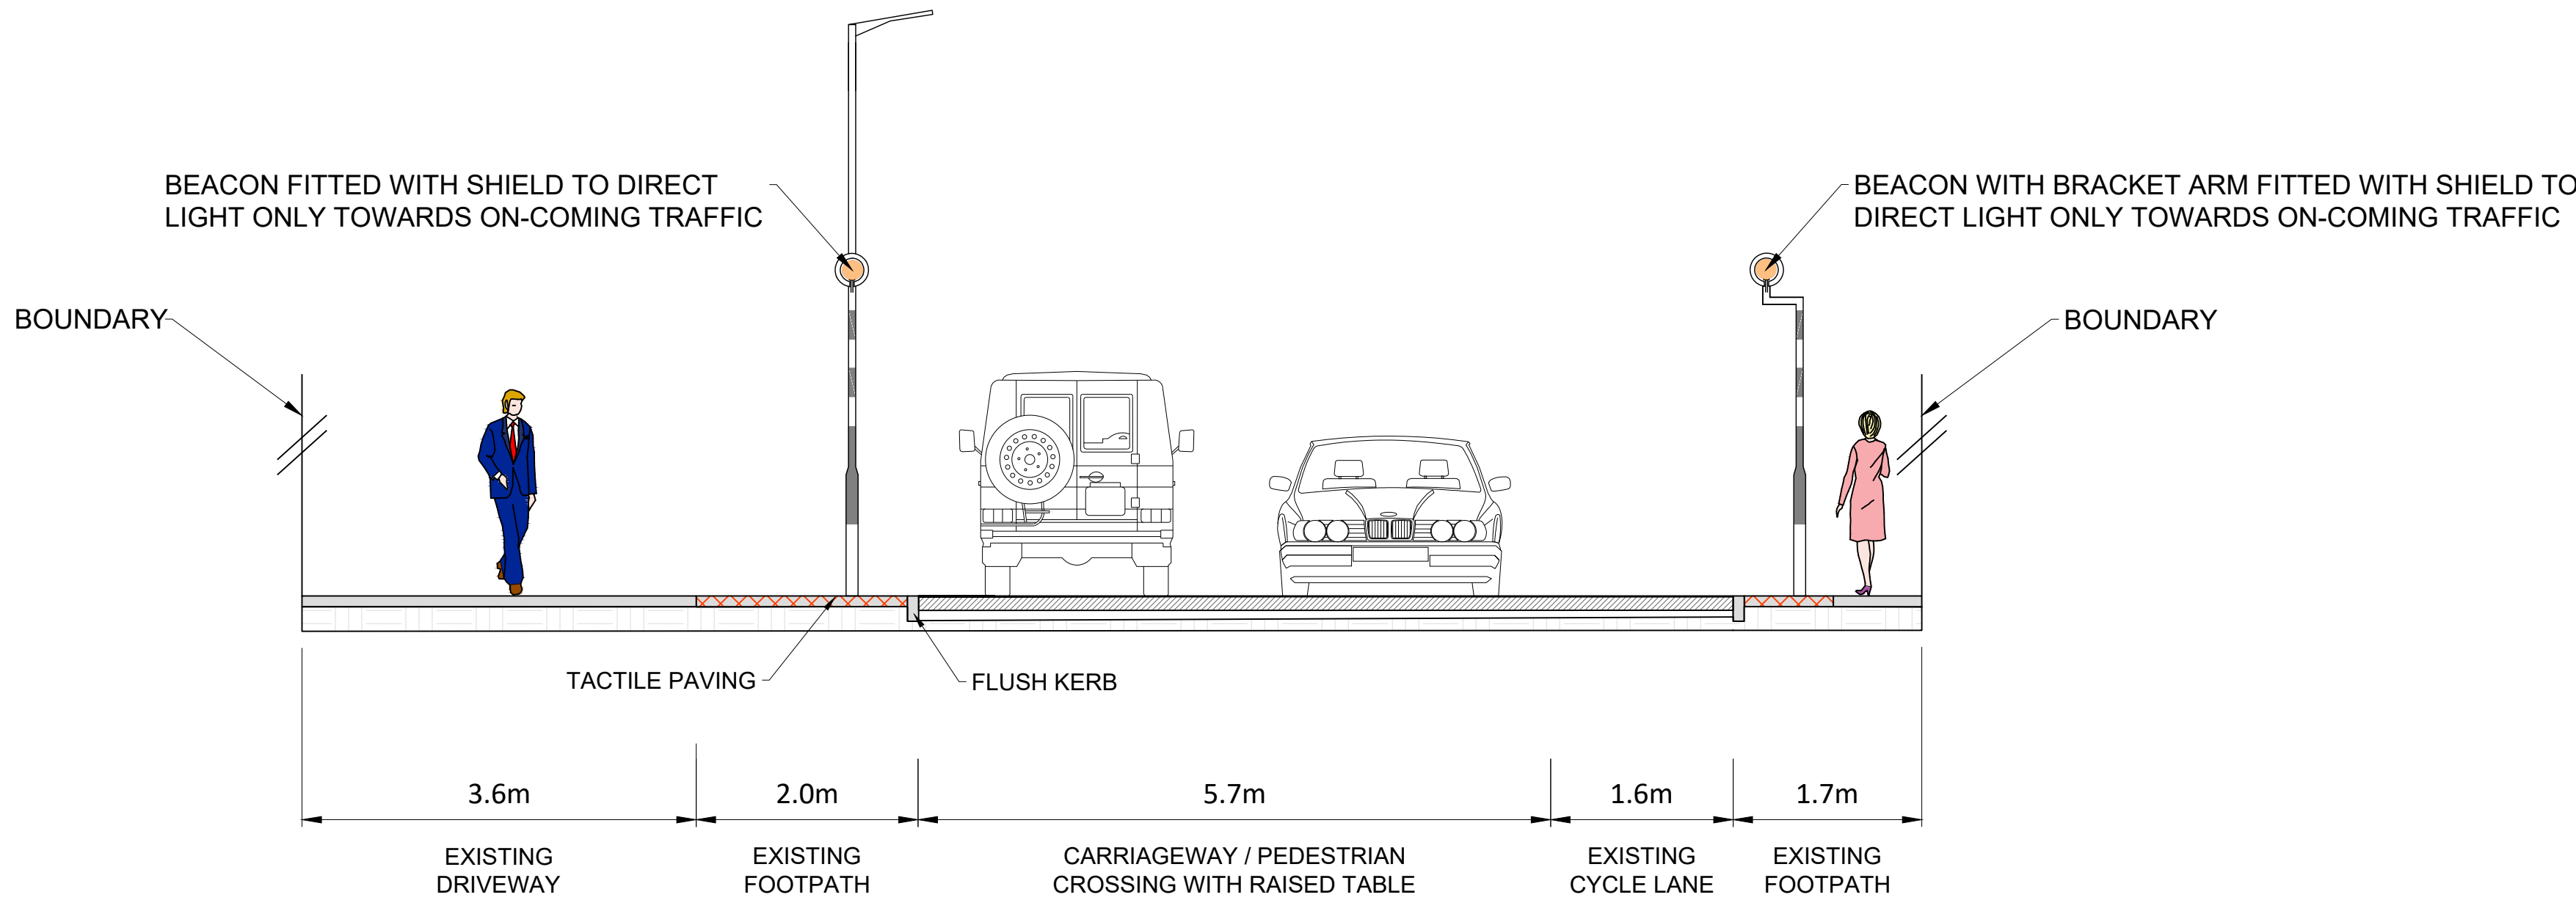

CROSS SECTION A-A  
SCALE 1:50

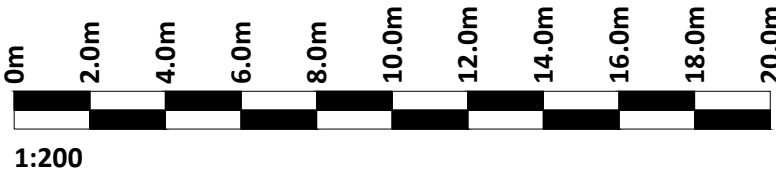

If Applicable : Ordnance Survey Ireland Licence No. CYAL50221678 © Ordnance Survey Ireland and Government of Ireland

| Rev. | Description        | App By | Date     |
|------|--------------------|--------|----------|
| P01  | PRELIMINARY LAYOUT | GF     | 29.08.25 |
| P02  | PRELIMINARY LAYOUT | GF     | 08.09.25 |
| P03  | PRELIMINARY LAYOUT | GF     | 16.09.25 |
| P04  | PRELIMINARY LAYOUT | GF     | 12.10.26 |
| P05  | PRELIMINARY LAYOUT | GF     | 13.10.26 |
|      |                    |        |          |

PROJECT  
**PROPOSED PEDESTRIAN CROSSING SAFETY SCHEMES  
BATCH 2b**

SHEET  
**L-1015 DONOVAN'S ROAD  
AT CONNAUGHT AVENUE**


|   |          |                |                                   |
|---|----------|----------------|-----------------------------------|
| <b>CLIENT</b><br> <b>Cork City Council</b><br>Comhairle Cathrach Chorcaí |          |                |                                   |
| Date   | 29.08.25 | Project number | P23-120                           |
| Drawn by   | MR       | Drawing Number | <b>P23120-FT-ZZ-01-DR-CE-0014</b> |
| Checked by   | PW       | Rev            |                                   |
|   |          |                | <b>P05</b>                        |

O:\ACAD\2023\P23-120\P23120-FT-ZZ-01-DR-CE-0014



- LEGEND:**
- Existing Road Carriageway
  - Proposed Asphalt Carriageway
  - Proposed / Reconstructed Footpath
  - Existing Footpath To Be Retained
  - Proposed Tactile Paving At Controlled Crossing
  - Proposed Speed Table
  - Existing Grass Areas
  - Road Markings
  - Existing Kerb To Be Retained
  - New Transition Kerb
  - New Concrete Drop Kerb
  - Proposed Traffic Sign

**LOCATION PLAN**  
Scale 1:200

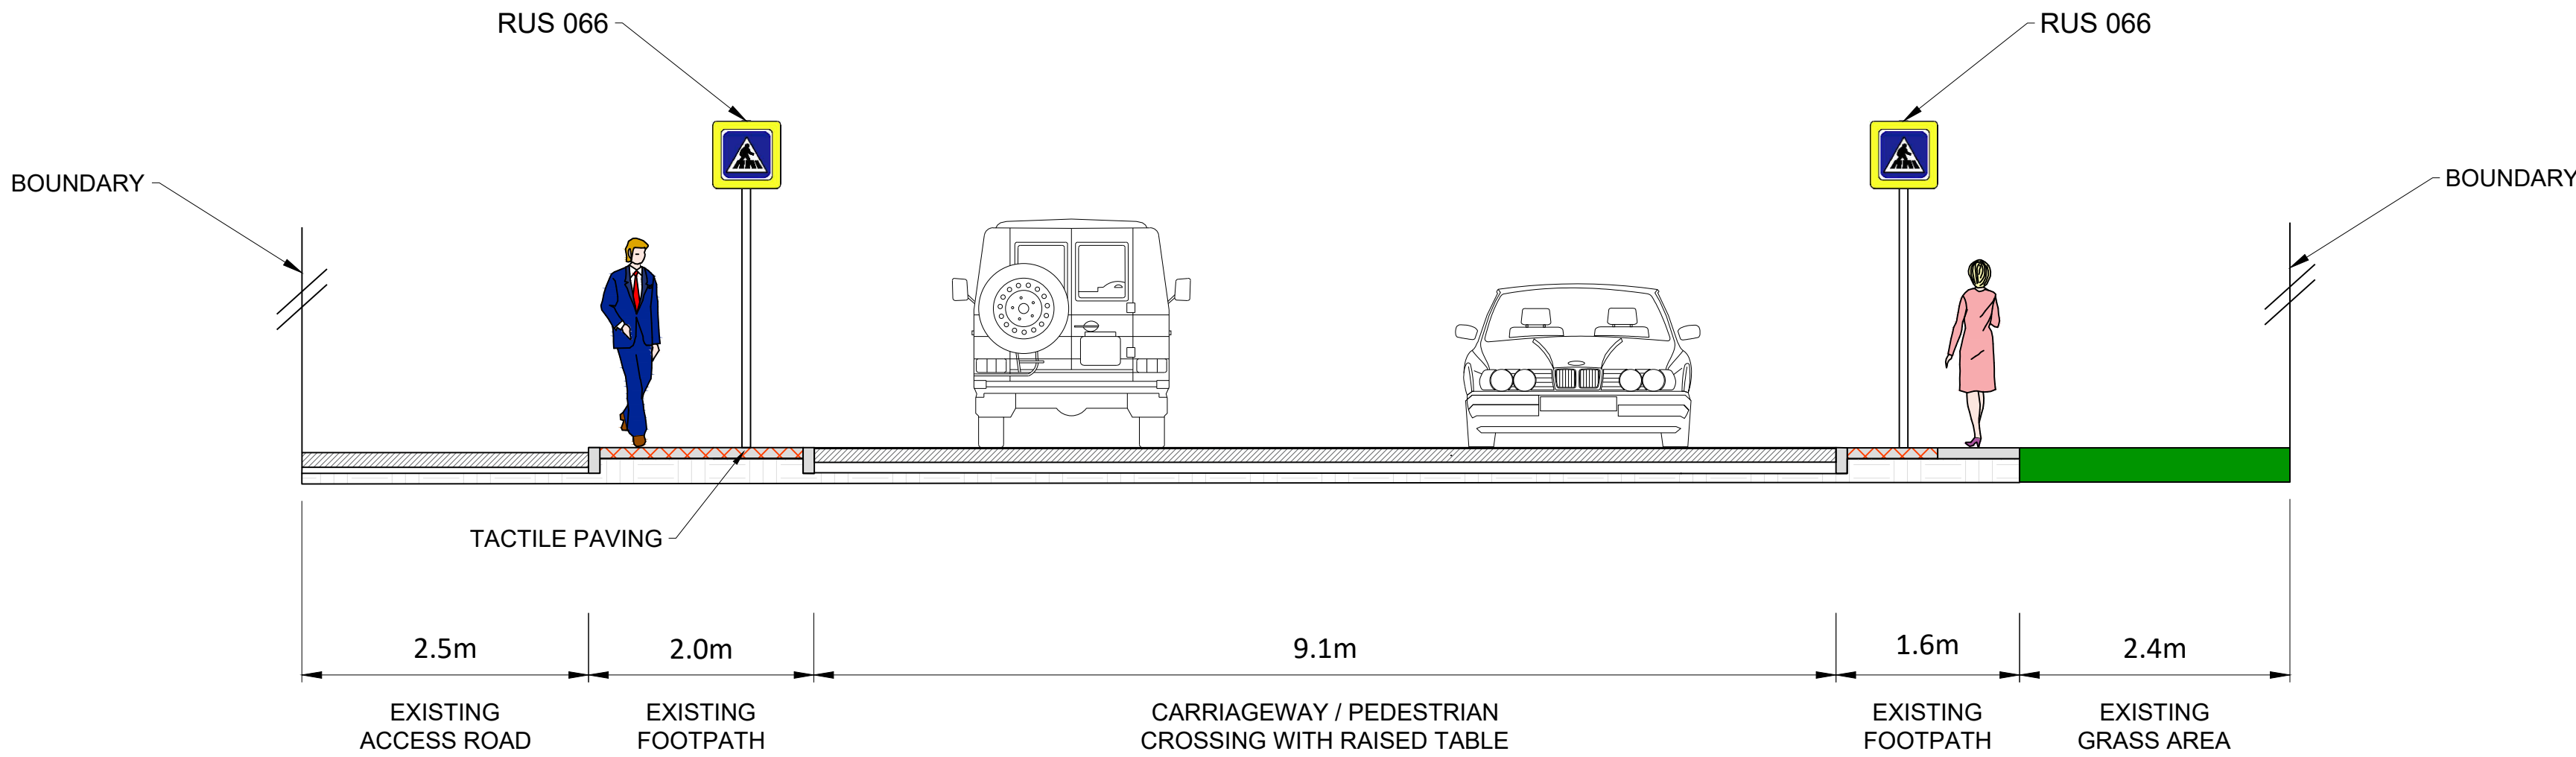

**CROSS SECTION A-A**  
Scale 1:50

If Applicable : Ordnance Survey Ireland Licence No. CYAL50221678 © Ordnance Survey Ireland and Government of Ireland


| Rev. | Description        | App By | Date       |
|------|--------------------|--------|------------|
| P01  | PRELIMINARY LAYOUT | GF     | 24.06.2025 |
| P02  | PRELIMINARY LAYOUT | GF     | 12.10.2026 |
| P03  | PRELIMINARY LAYOUT | GF     | 13.10.2026 |
|      |                    |        |            |
|      |                    |        |            |
|      |                    |        |            |

PROJECT  
**PROPOSED PEDESTRIAN CROSSING SAFETY SCHEMES  
BATCH 2b**


SHEET  
**L-2752 KERRY ROAD AT TOWER PLAYGROUND**

|   |            |                |                                   |
|---|------------|----------------|-----------------------------------|
|  <b>Cork City Council</b><br>Comhairle Cathrach Chorcaí |            |                |                                   |
| Date   | 24.06.2025 | Project number | P23-120                           |
| Drawn by   | MR         | Drawing Number | <b>P23120-FT-ZZ-01-DR-CE-0032</b> |
| Checked by   | PW         |                |                                   |
|   |            |                | Rev<br><b>P03</b>                 |


O:\ACAD\2023\P23-120\P23120-FT-ZZ-01-DR-CE-0032

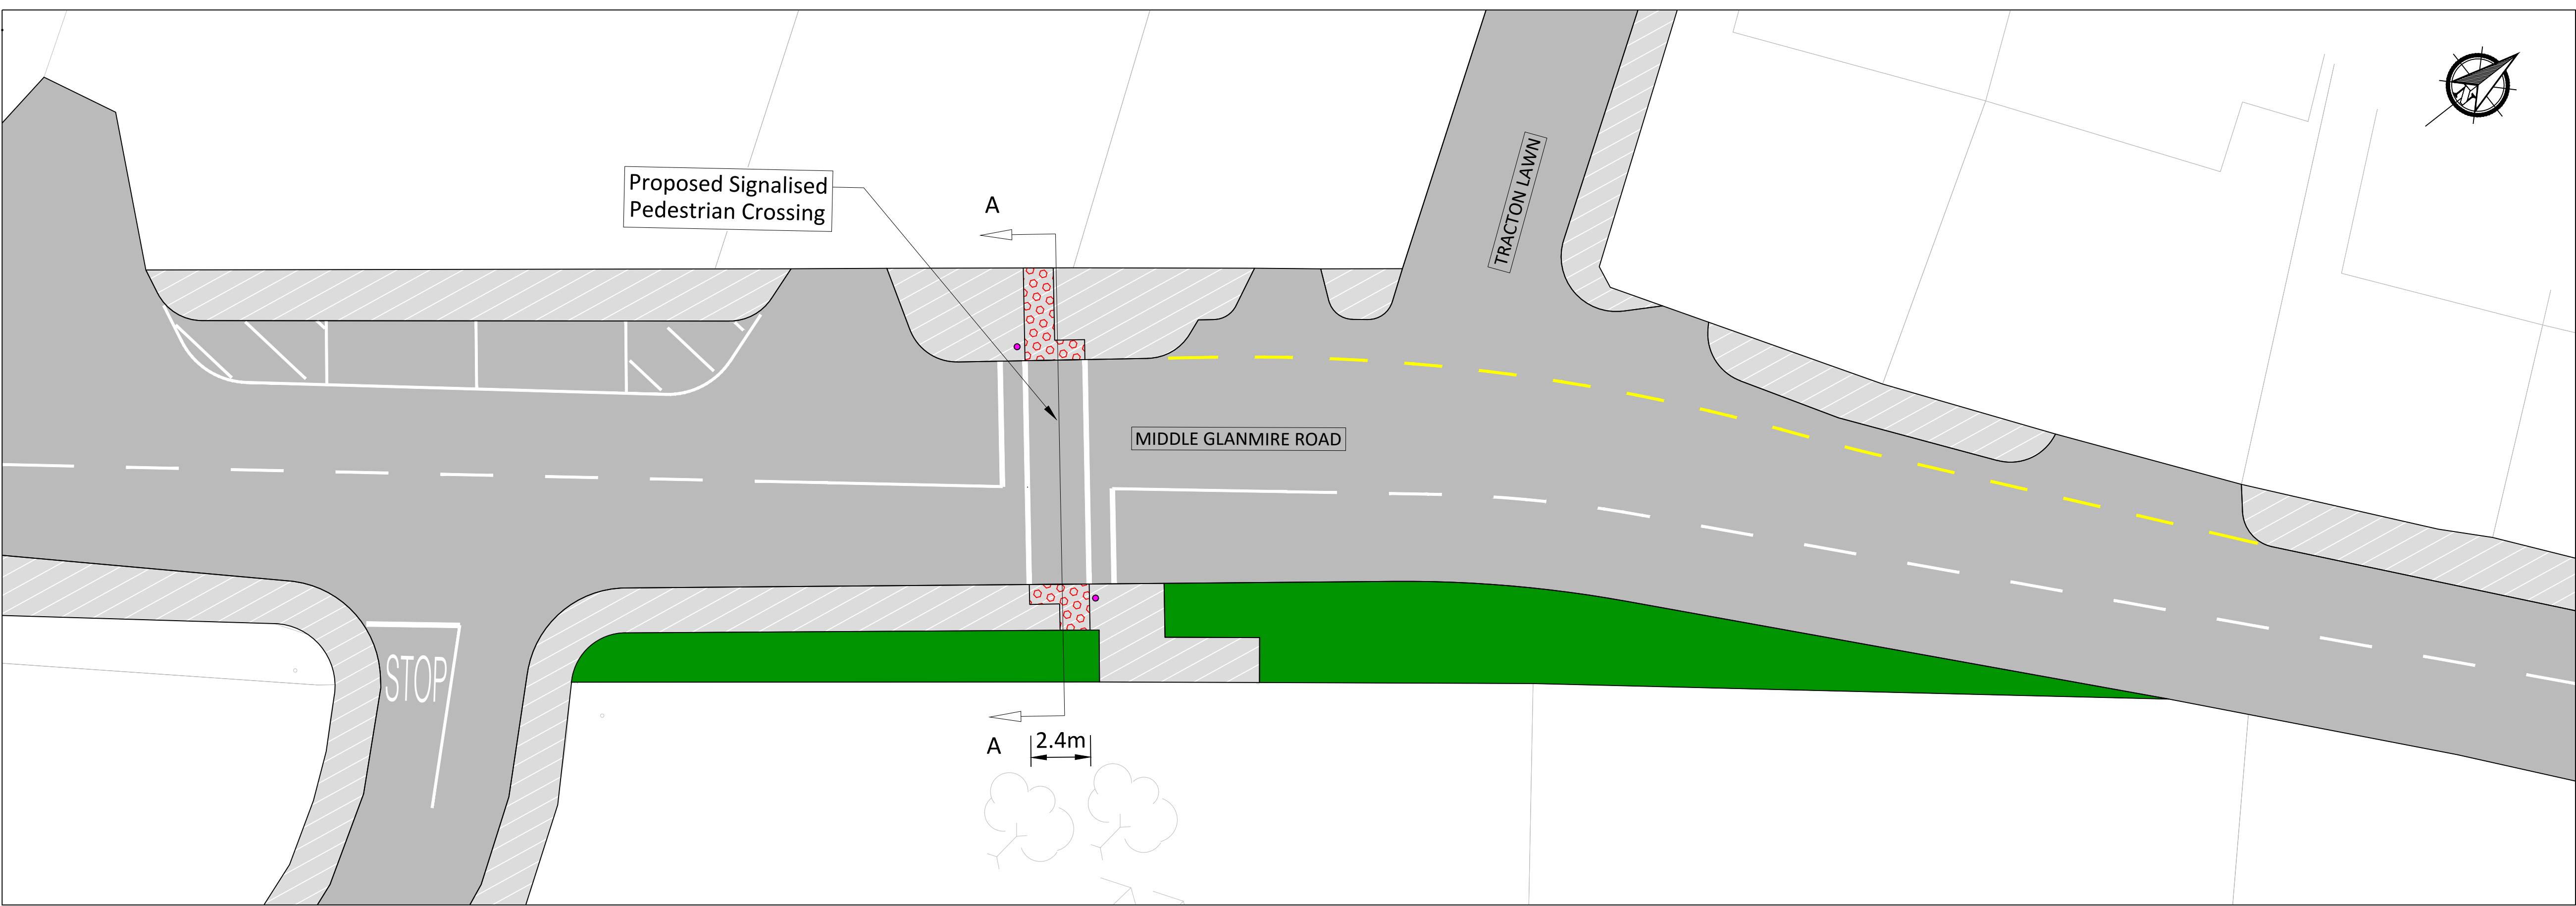

LOCATION PLAN  
Scale 1:150

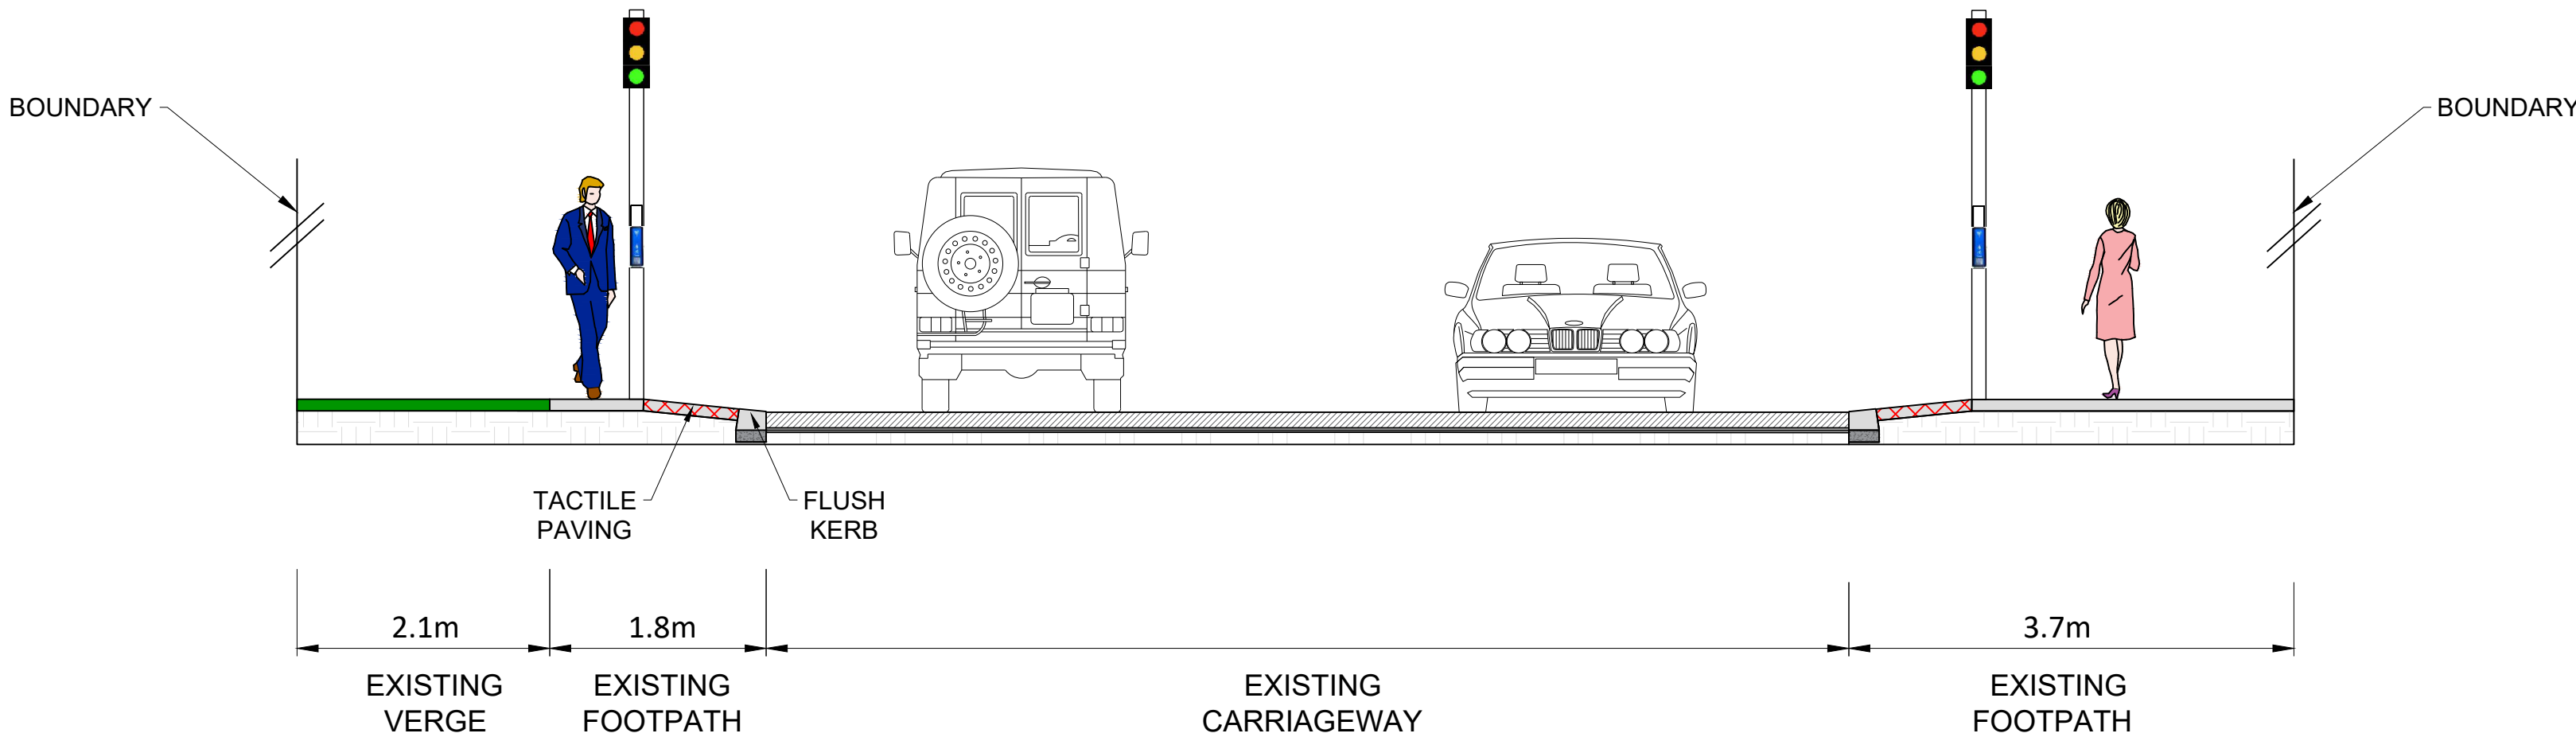



CROSS SECTION A-A  
Scale 1:50

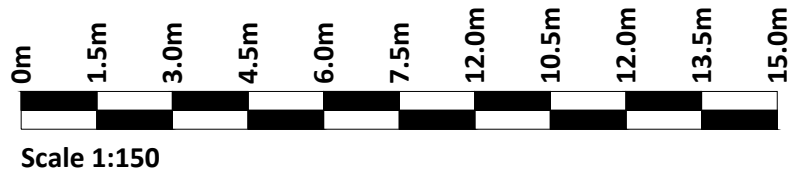

If Applicable : Ordnance Survey Ireland Licence No. CYAL50221678 © Ordnance Survey Ireland and Government of Ireland

| Rev. | Description        | App By | Date     |
|------|--------------------|--------|----------|
| P01  | PRELIMINARY LAYOUT | GF     | 12.10.26 |
| P02  | PRELIMINARY LAYOUT | GF     | 13.10.26 |
|      |                    |        |          |
|      |                    |        |          |
|      |                    |        |          |
|      |                    |        |          |

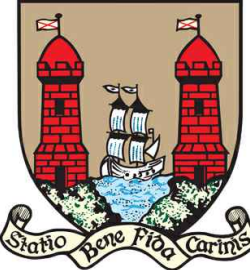
|                                                                            |            |   |                                                     |
|----------------------------------------------------------------------------|------------|---|-----------------------------------------------------|
| PROJECT<br><b>PROPOSED PEDESTRIAN CROSSING SAFETY SCHEMES<br/>BATCH 2b</b> |            | CLIENT<br> <b>Cork City Council</b><br>Comhairle Cathrach Chorcaí |                                                     |
| SHEET<br><b>L-1031 MIDDLE GLANMIRE ROAD AT CRANN DARACH</b>                | Date       | 12.10.26   | Project number<br>P23-120                           |
|                                                                            | Drawn by   | MR   | Drawing Number<br><b>P23120-FT-ZZ-01-DR-CE-0018</b> |
|                                                                            | Checked by | PW   | Rev<br><b>P02</b>                                   |

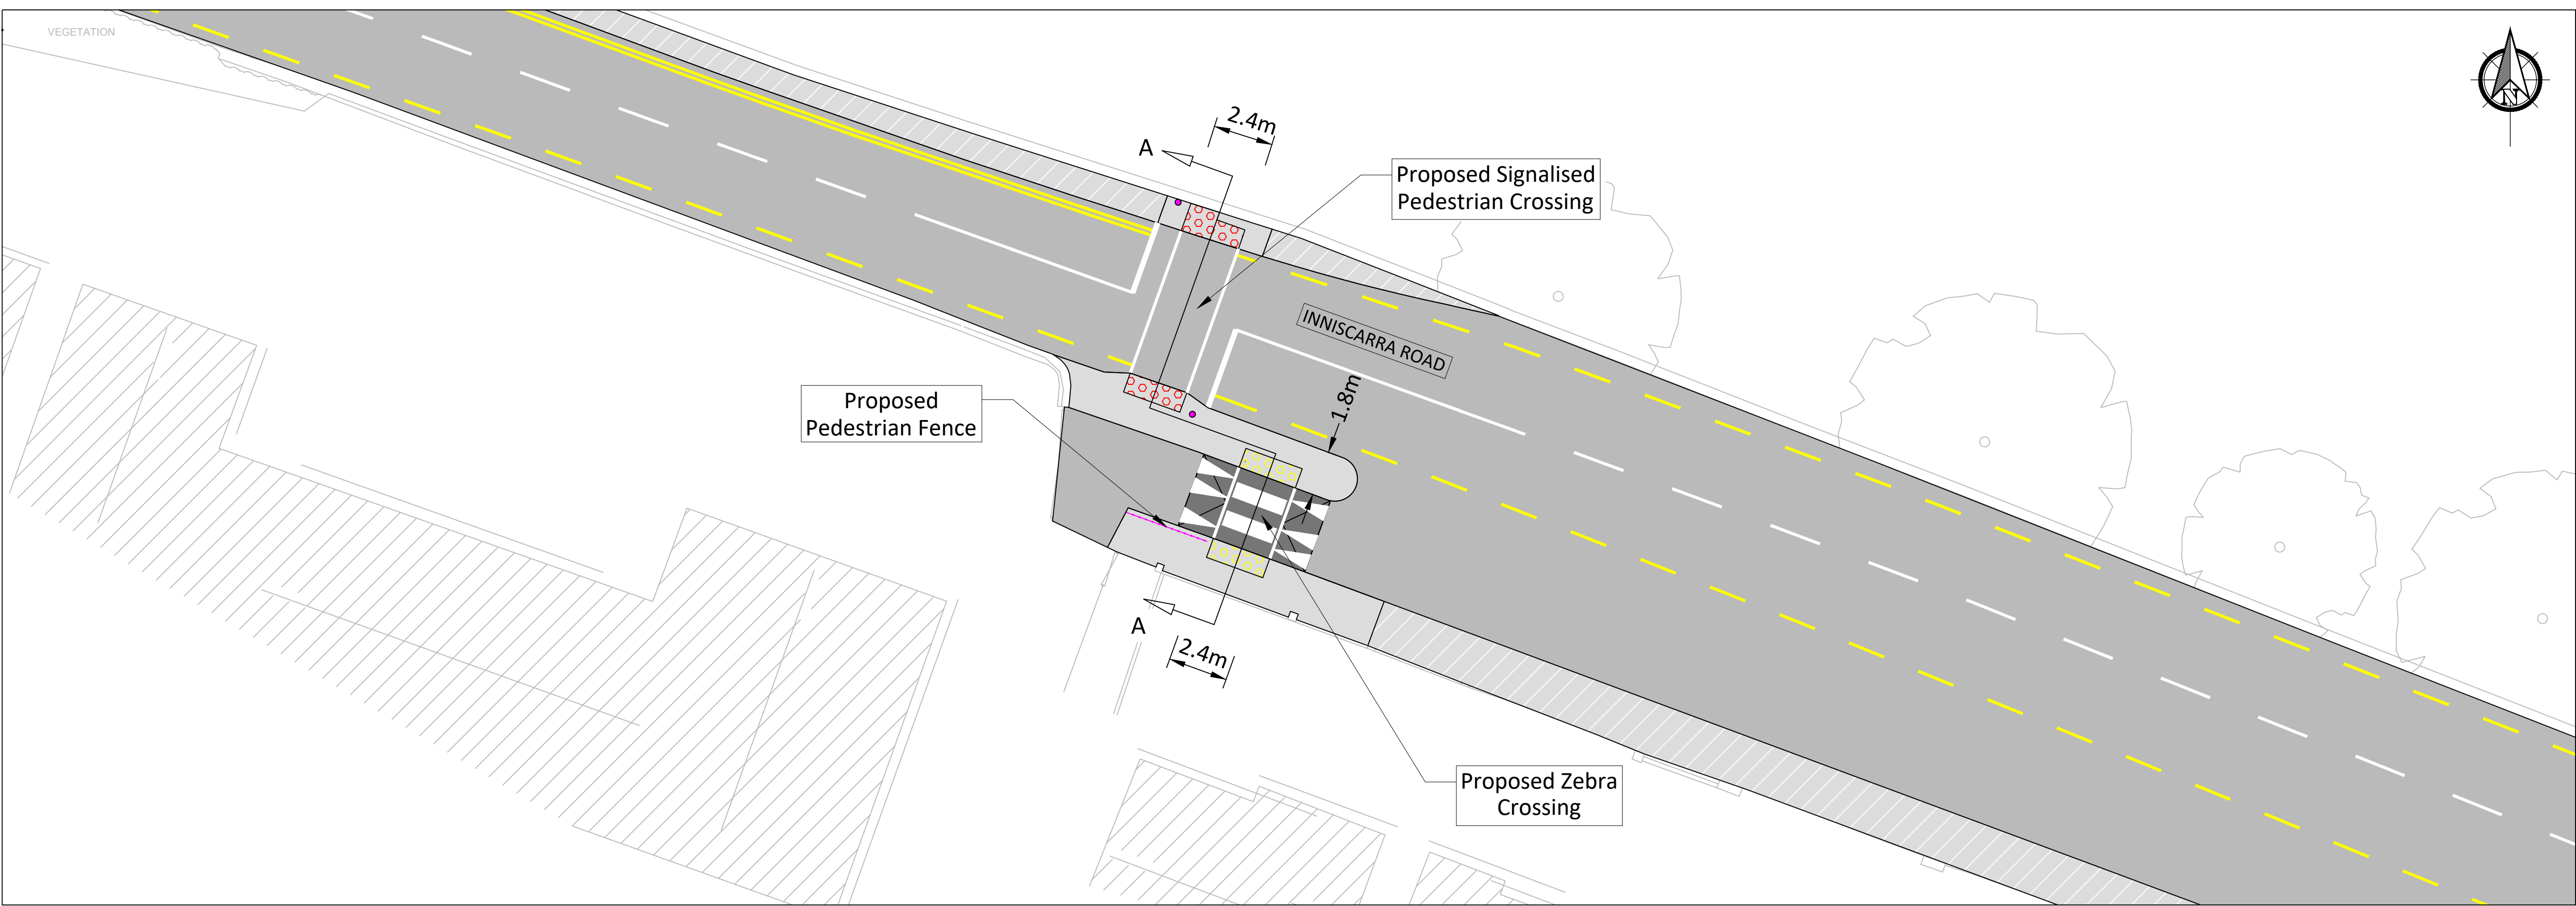

- LEGEND:**
- Existing Road Carriageway
  - Proposed Asphalt Carriageway
  - Existing Footpath To Be Retained
  - Proposed / Reconstructed Footpath
  - Proposed Tactile Paving At Controlled Crossing
  - Proposed Tactile Paving At Uncontrolled Crossing
  - Existing Grass Areas
  - Road Markings
  - Proposed Signalised Traffic Pole

**LOCATION PLAN**

Scale 1:150

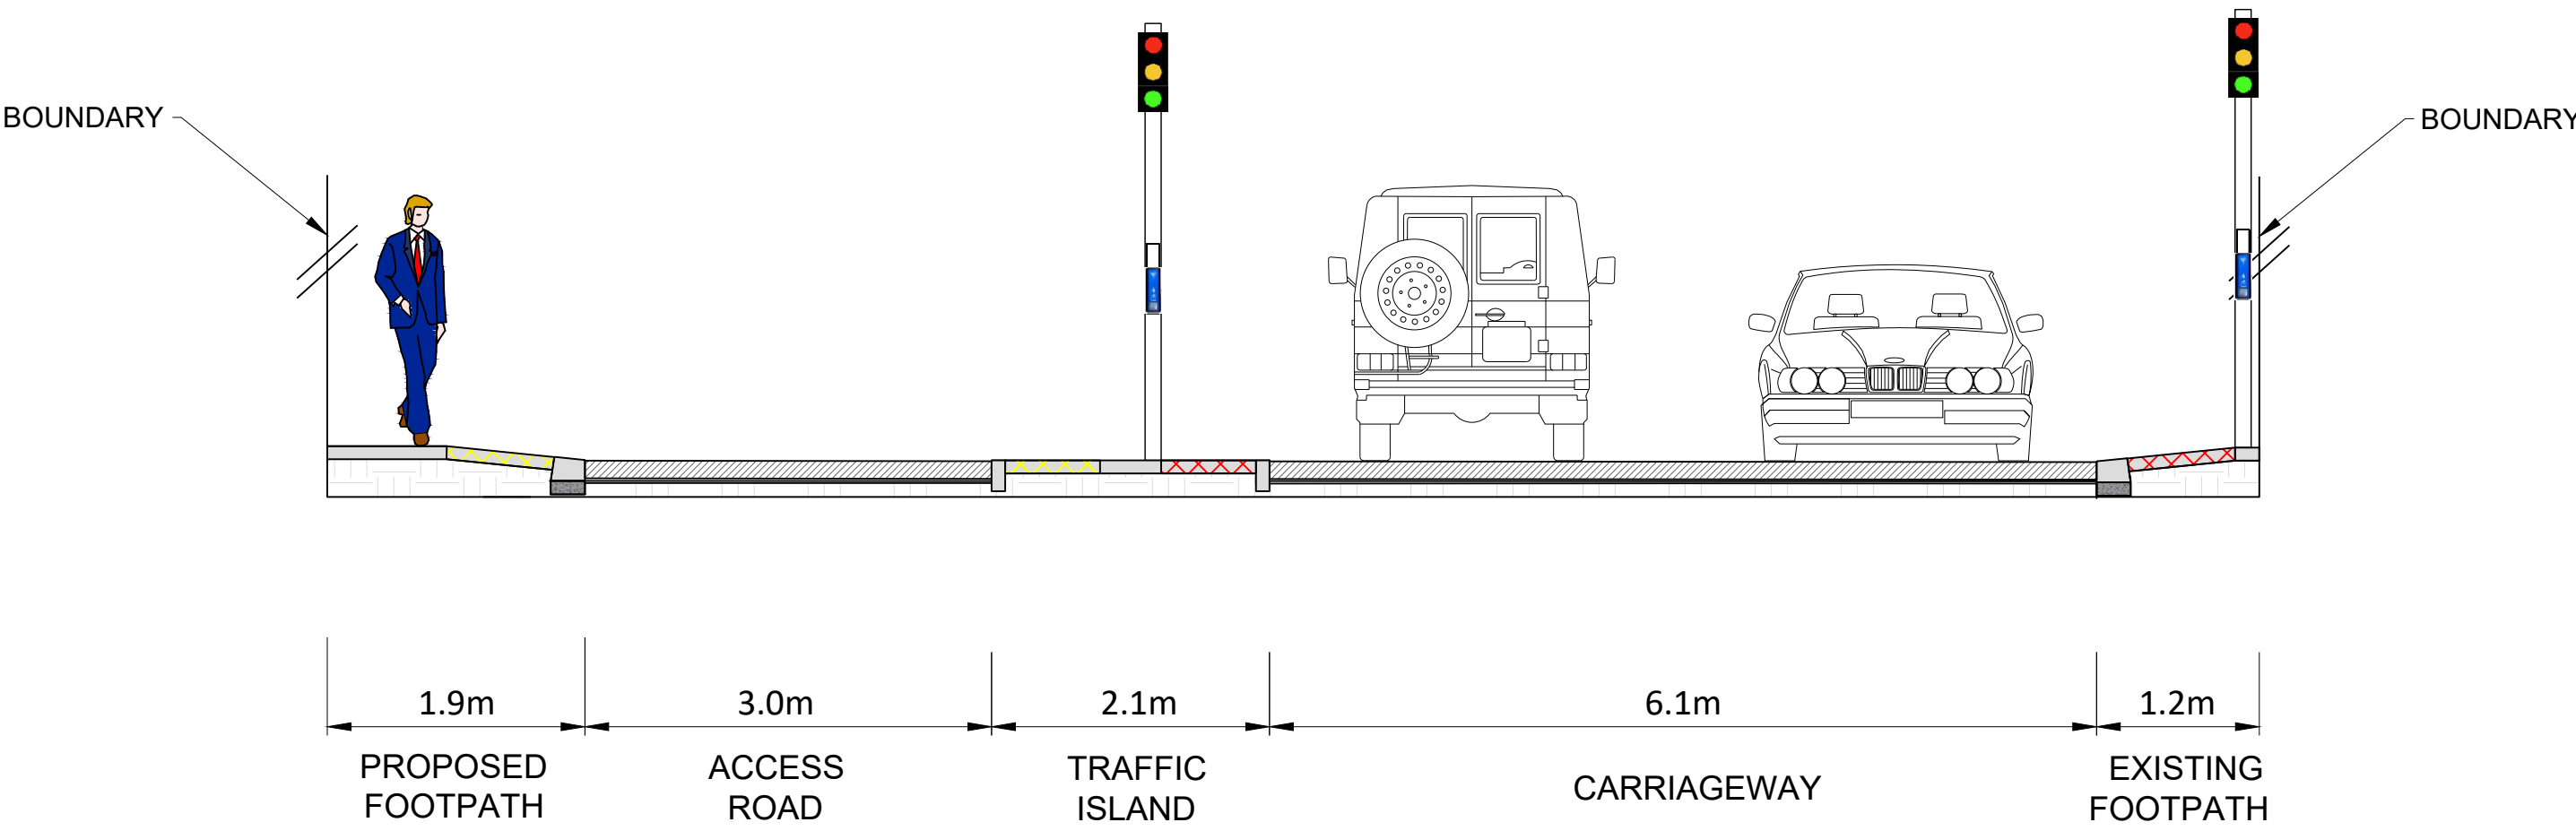

**CROSS SECTION A-A**

Scale 1:50




If Applicable : Ordnance Survey Ireland Licence No. CYAL50221678 © Ordnance Survey Ireland and Government of Ireland

| Rev. | Description        | App By | Date     |
|------|--------------------|--------|----------|
| P01  | PRELIMINARY LAYOUT | GF     | 12.10.26 |
| P02  | PRELIMINARY LAYOUT | GF     | 13.10.26 |
|      |                    |        |          |
|      |                    |        |          |
|      |                    |        |          |

PROJECT  
**PROPOSED PEDESTRIAN CROSSING SAFETY SCHEMES  
BATCH 2b**

SHEET  
**L-2211 INNISCARRA ROAD AT WESTCOURT**

CLIENT

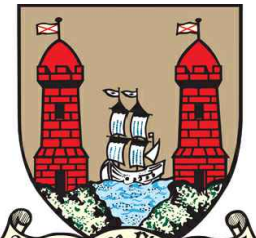

Cork  
City Council  
Comhairle Cathrach Chorcaí

|            |          |                |                            |               |          |
|------------|----------|----------------|----------------------------|---------------|----------|
| Date       | 12.10.26 | Project number | P23-120                    | Scale (@ A1-) | As Shown |
| Drawn by   | MR       | Drawing Number | P23120-FT-ZZ-01-DR-CE-0017 | Rev           | P02      |
| Checked by | PW       |                |                            |               |          |


(Sheet set subject Section 38)



- LEGEND:**
- Existing Road Carriageway
  - Proposed Asphalt Carriageway
  - Existing Footpath To Be Retained
  - Proposed / Reconstructed Footpath
  - Proposed Tactile Paving At Controlled Crossing
  - Existing Grass Areas
  - Road Markings
  - Proposed Signalised Traffic Pole

**LOCATION PLAN**

Scale 1:150

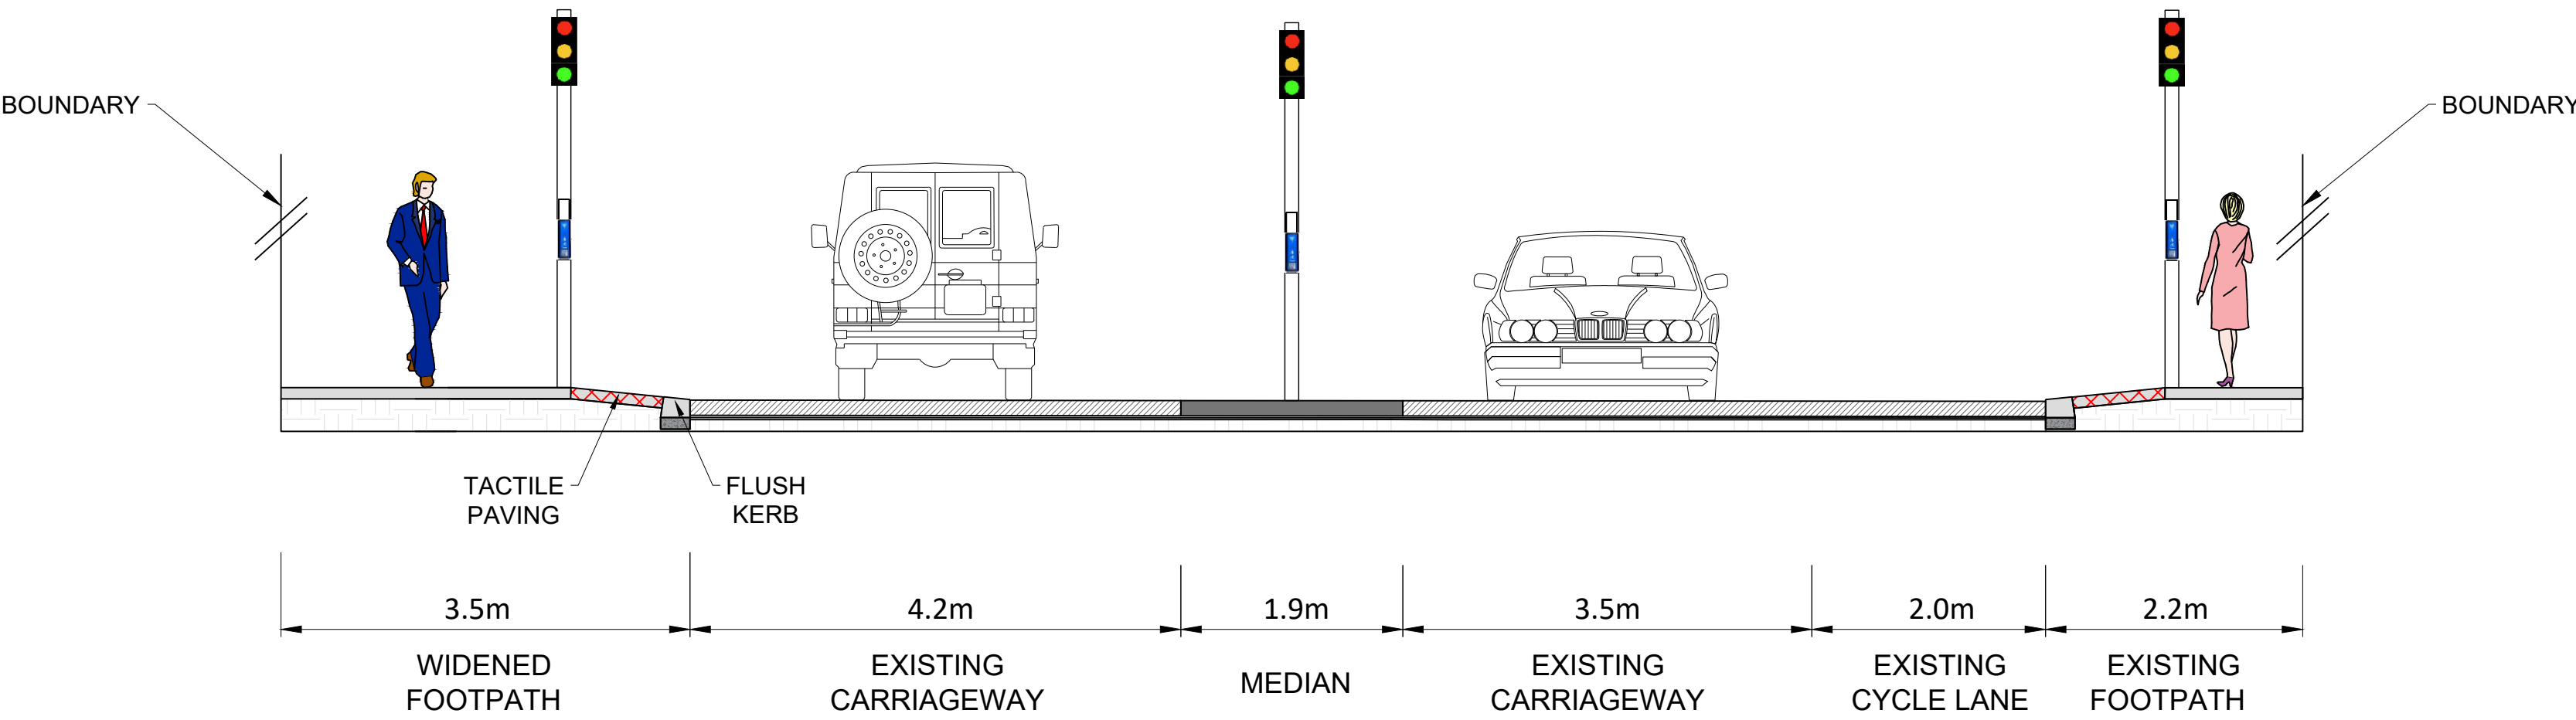

**CROSS SECTION A-A**

Scale 1:50




If Applicable : Ordnance Survey Ireland Licence No. CYAL50221678 © Ordnance Survey Ireland and Government of Ireland

| Rev. | Description        | App By | Date     |
|------|--------------------|--------|----------|
| P01  | PRELIMINARY LAYOUT | GF     | 12.10.26 |
| P02  | PRELIMINARY LAYOUT | GF     | 13.10.26 |
|      |                    |        |          |
|      |                    |        |          |
|      |                    |        |          |


PROJECT  
**PROPOSED PEDESTRIAN CROSSING SAFETY SCHEMES  
BATCH 2b**

SHEET  
**L-2470 MARYBOROUGH HILL AT BROADALE**

|   |          |                |                                                                                    |
|---|----------|----------------|------------------------------------------------------------------------------------|
| CLIENT<br> <b>Cork City Council</b><br>Comhairle Cathrach Chorcaí |          |                |                                                                                    |
| Date   | 12.10.26 | Project number | P23-120                                                                            |
| Drawn by   | MR       | Drawing Number | <b>P23120-FT-ZZ-01-DR-CE-0016</b><br><small>(Sheet not subject Section 80)</small> |
| Checked by   | PW       | Rev            |                                                                                    |
|   |          |                | <b>P02</b>                                                                         |

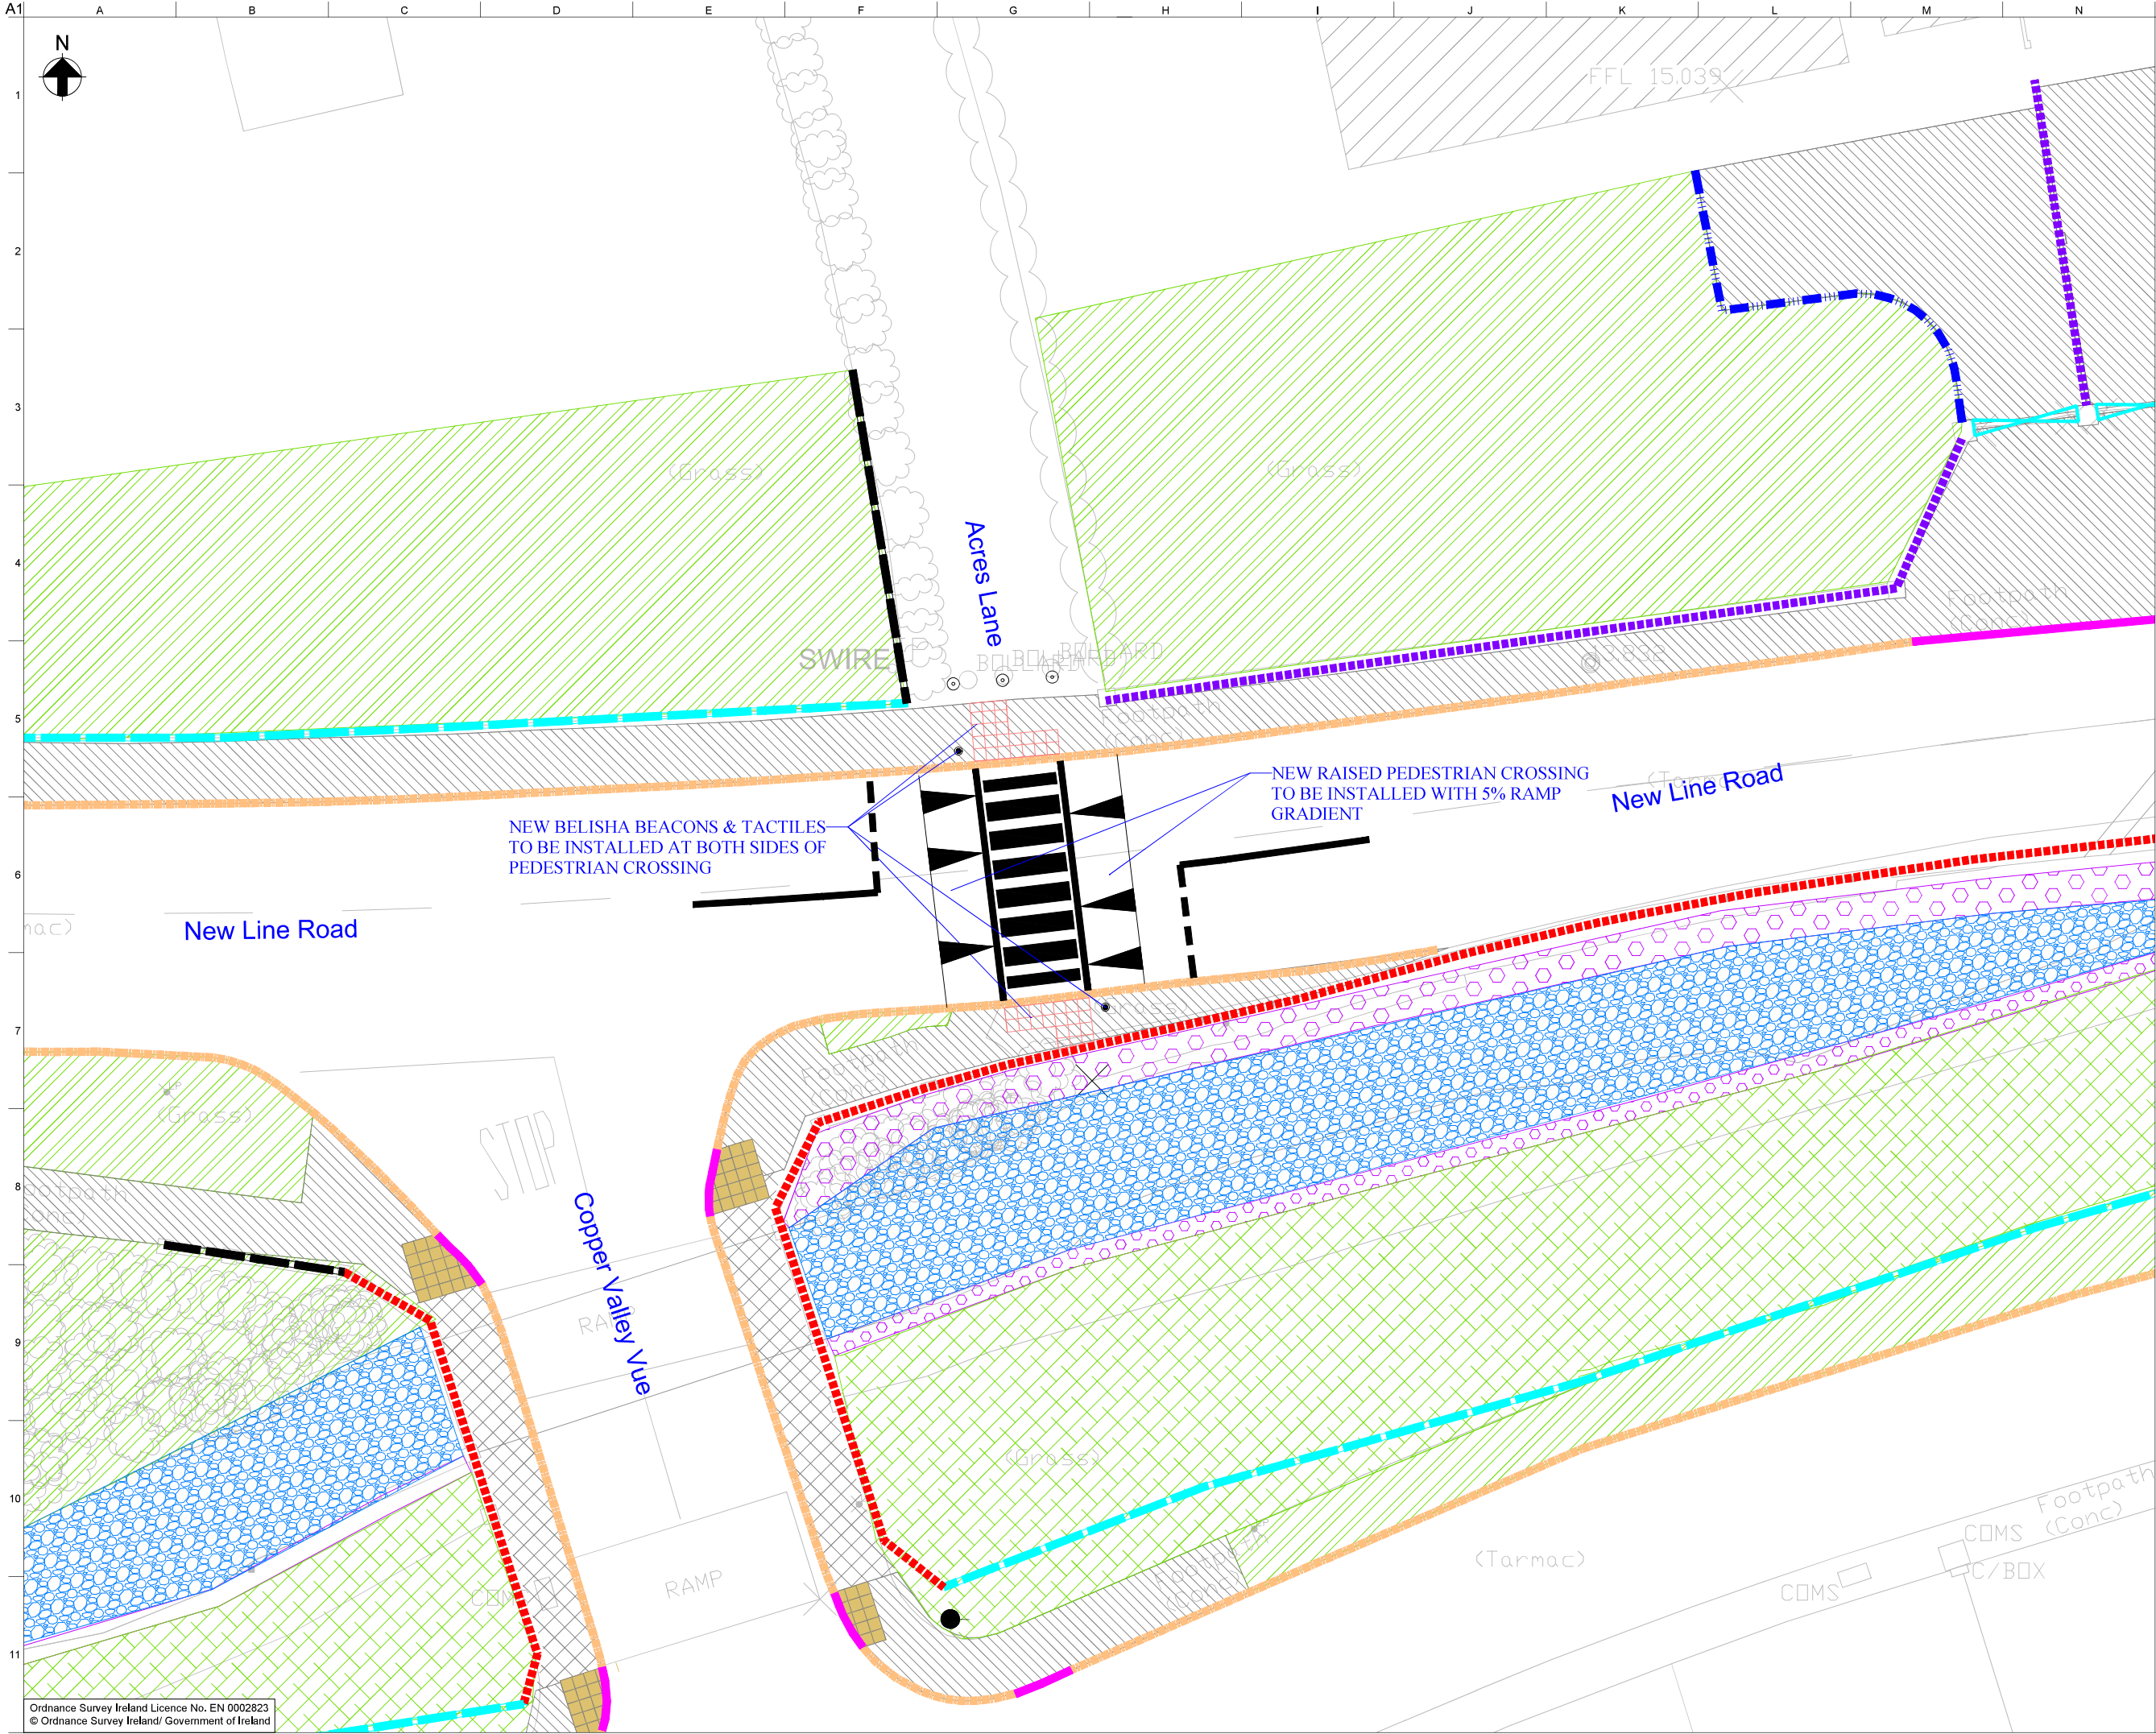

- NOTES:**
1. FOR GENERAL NOTES REFER TO DRAWING 5-000-00.
  2. THIS DRAWING IS TO BE READ IN CONJUNCTION WITH ALL OTHER GLASHABOY RIVER (GLANMIRE/SALLYBROOK) DRAINAGE SCHEME DRAWINGS.
  3. REFER TO DRAWING SERIES 3-080 FOR PLAN, PROFILE AND SECTIONS.
  4. ALL ROAD MARKINGS TO COMPLY WITH TRAFFIC SIGNS MANUAL (TSM).

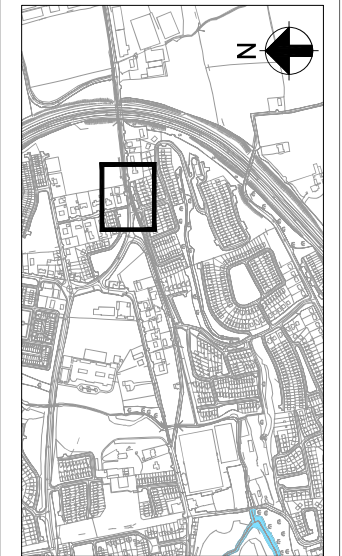

KEY PLAN

|  |  |  |  |  |
|--|--|--|--|--|
|  |  |  |  |  |
|  |  |  |  |  |
|  |  |  |  |  |
|  |  |  |  |  |
|  |  |  |  |  |
|  |  |  |  |  |

| Rev | Date | By | Chkd | Appd |
|-----|------|----|------|------|
|     |      |    |      |      |

**ARUP**  Tionscadal Eireann  
Project Ireland  
2040

One Albert Quay  
Cork, Ireland  
Tel +353 (0)21 422 3000  
www.arup.com



Project Title

Glashaboy River  
(Glanmire/Sallybrook)  
Drainage Scheme

Drawing Title  
Area 3  
New Pedestrian Crossing  
on New Line Road  
(Sheet 1 of 1)

Scale at A1 1:100

Role Civil Structures

Suitability Construction

Arup Job No  
234334-00

Name  
SK143