


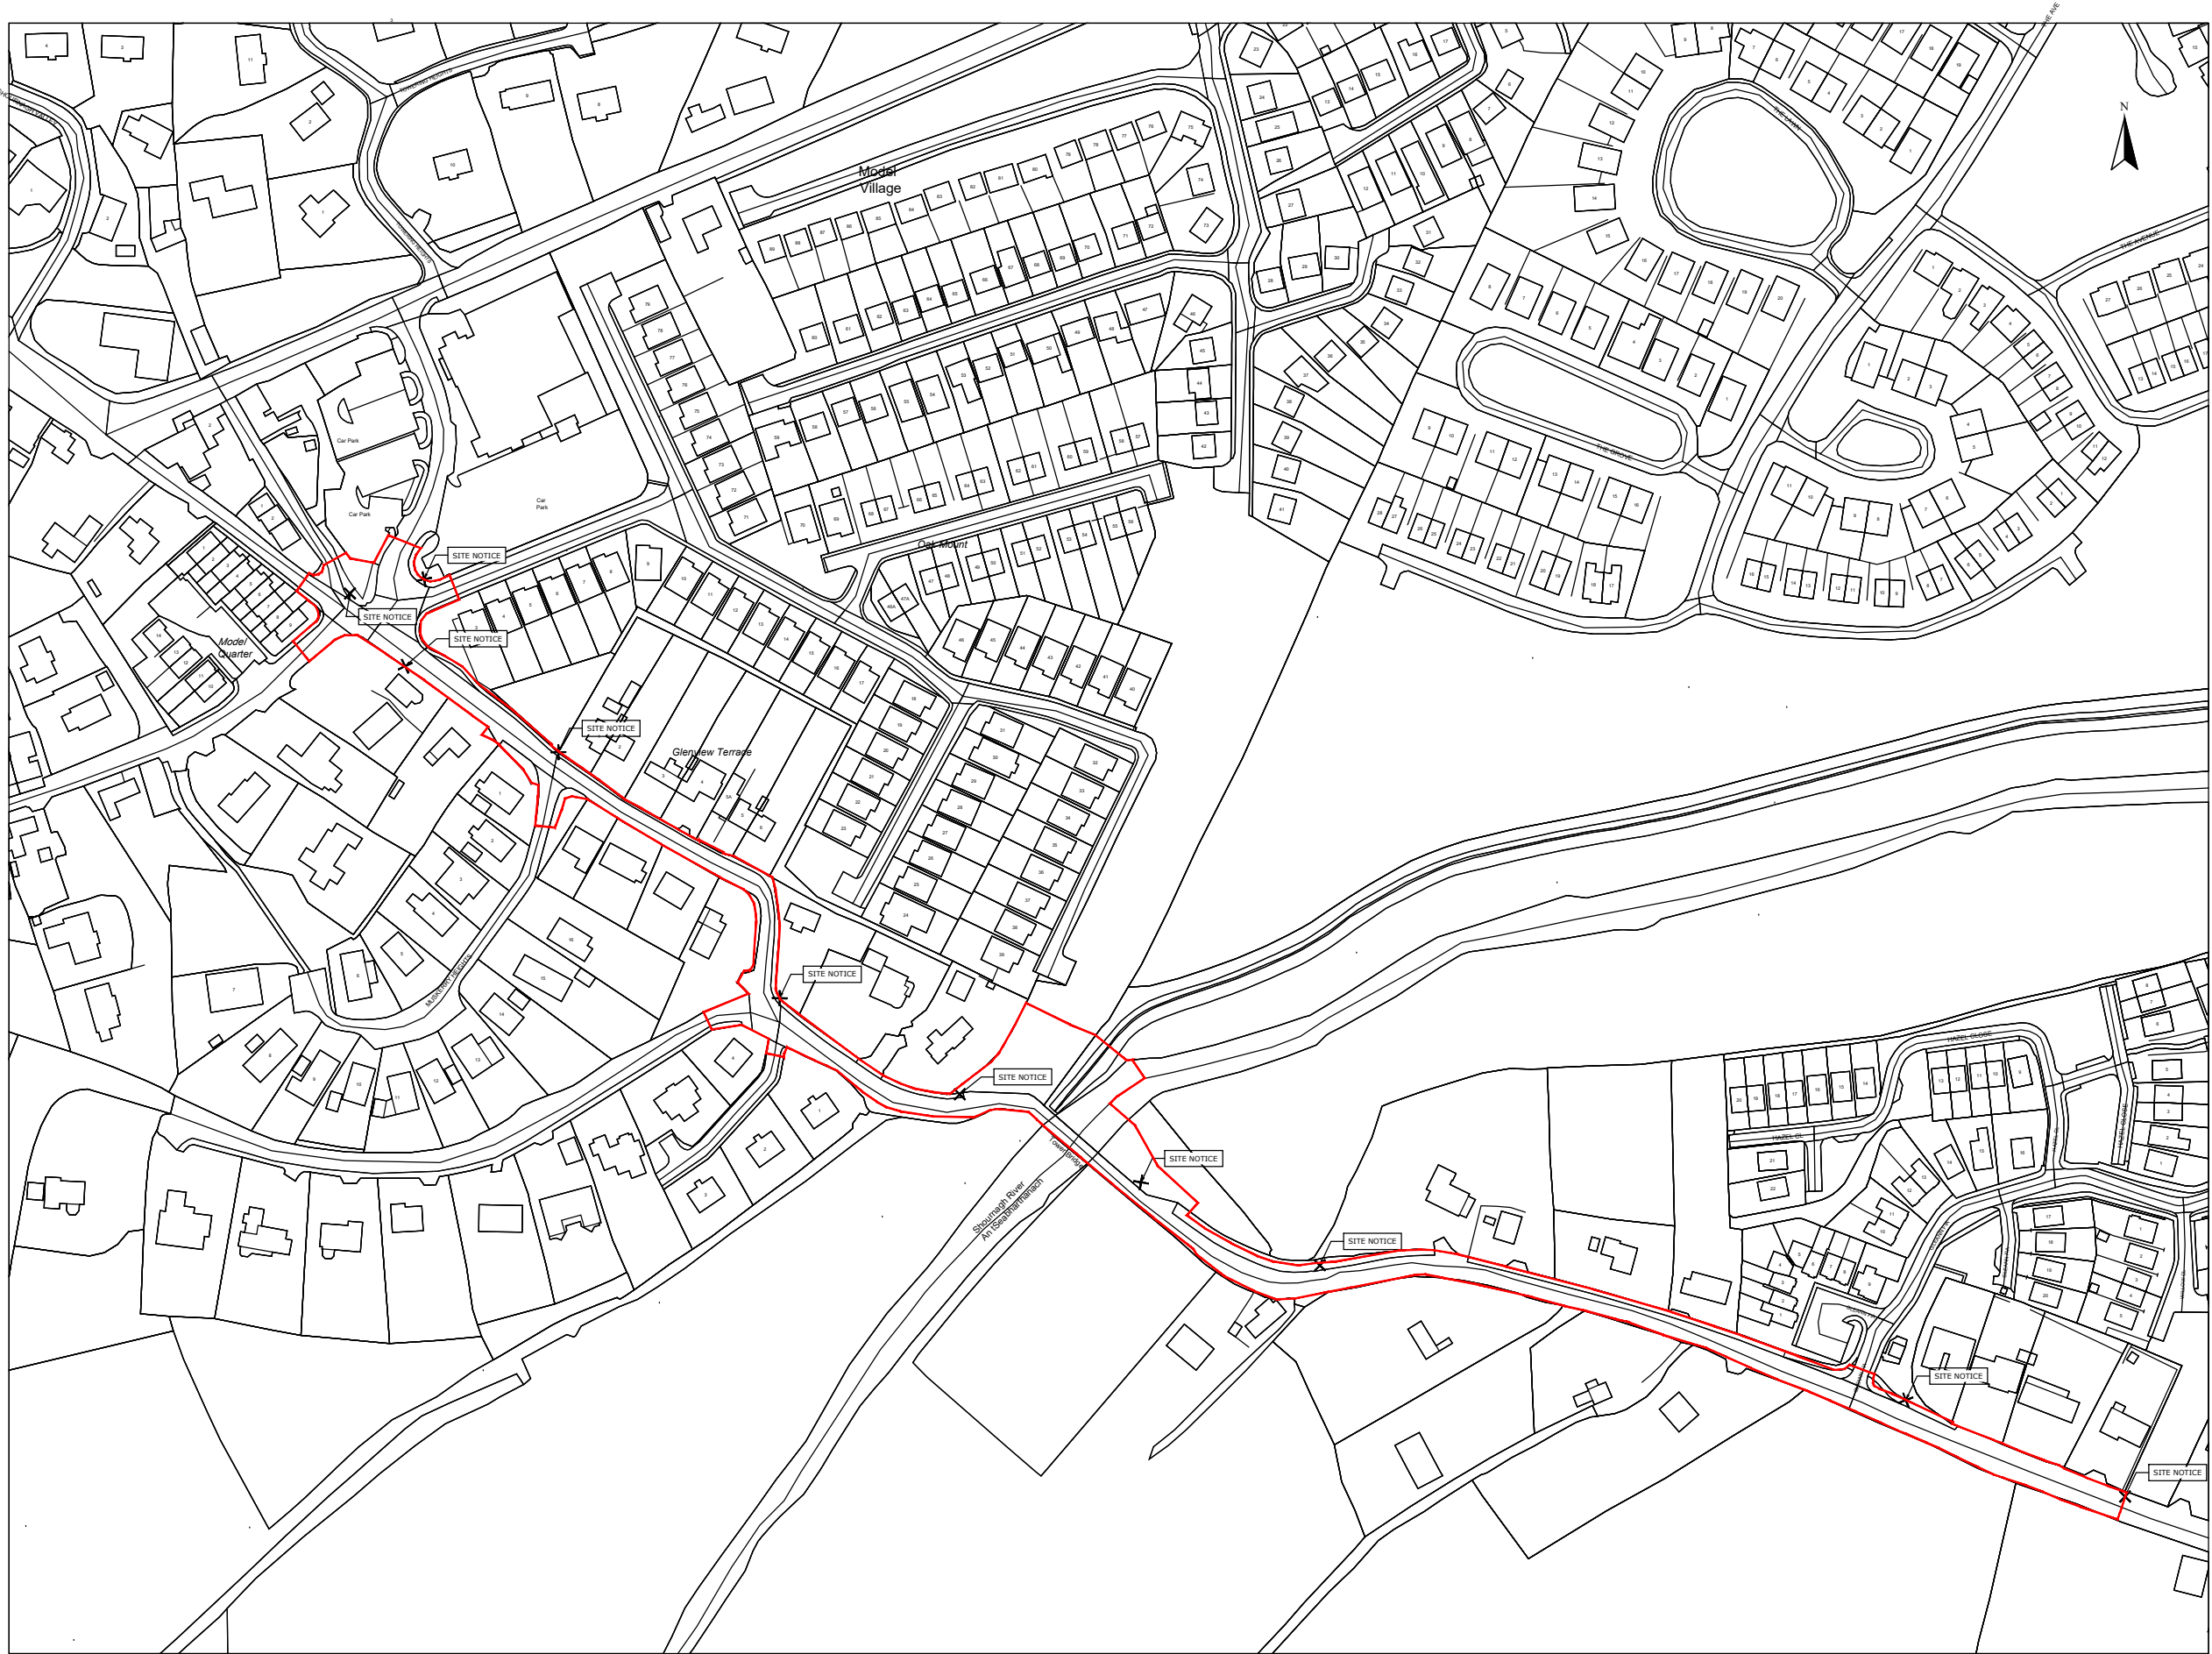

© Copyright
This drawing and any design hereon is the copyright of the
Consultants and must not be reproduced without their written
consent.

All drawings remain the property of the Consultants.

NOTES

CYAL50419116

© Tailte Éireann – Surveying.

Application Boundary

Site Notice Location X



Comhairle Cathrach Chorcaí
Cork City Council

C02	A1	Red line boundary altered	TD	TF	08.10.26
C01	A1	Issued for planning	TD	TF	05.10.26
Rev.	Suit.	Description	Drawn	Chkd	Date

Client:

CORK CITY COUNCIL





info.ireland@egis-group.com
Formerly JB Barry & Partners who became part of Egis in 2023

Project TOWER PEDESTRIAN SCHEME


Drawing Title
SITE LOCATION MAP

Drawn by :	TD	Date :	05.10.26
Checked by :	TF	Date :	05.10.26
Approved by :	TF	Date :	05.10.26
Internal Project REF :	EEL 24207		
Scales :	1:2500 at A3		
Stage :	PLANNING		
Drawing No. :	24207-EEL-XX-XX-DR-CR-00048	Revision	C02
		Suitability Code	A1

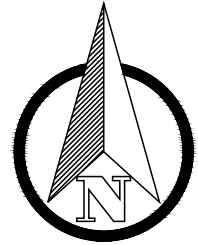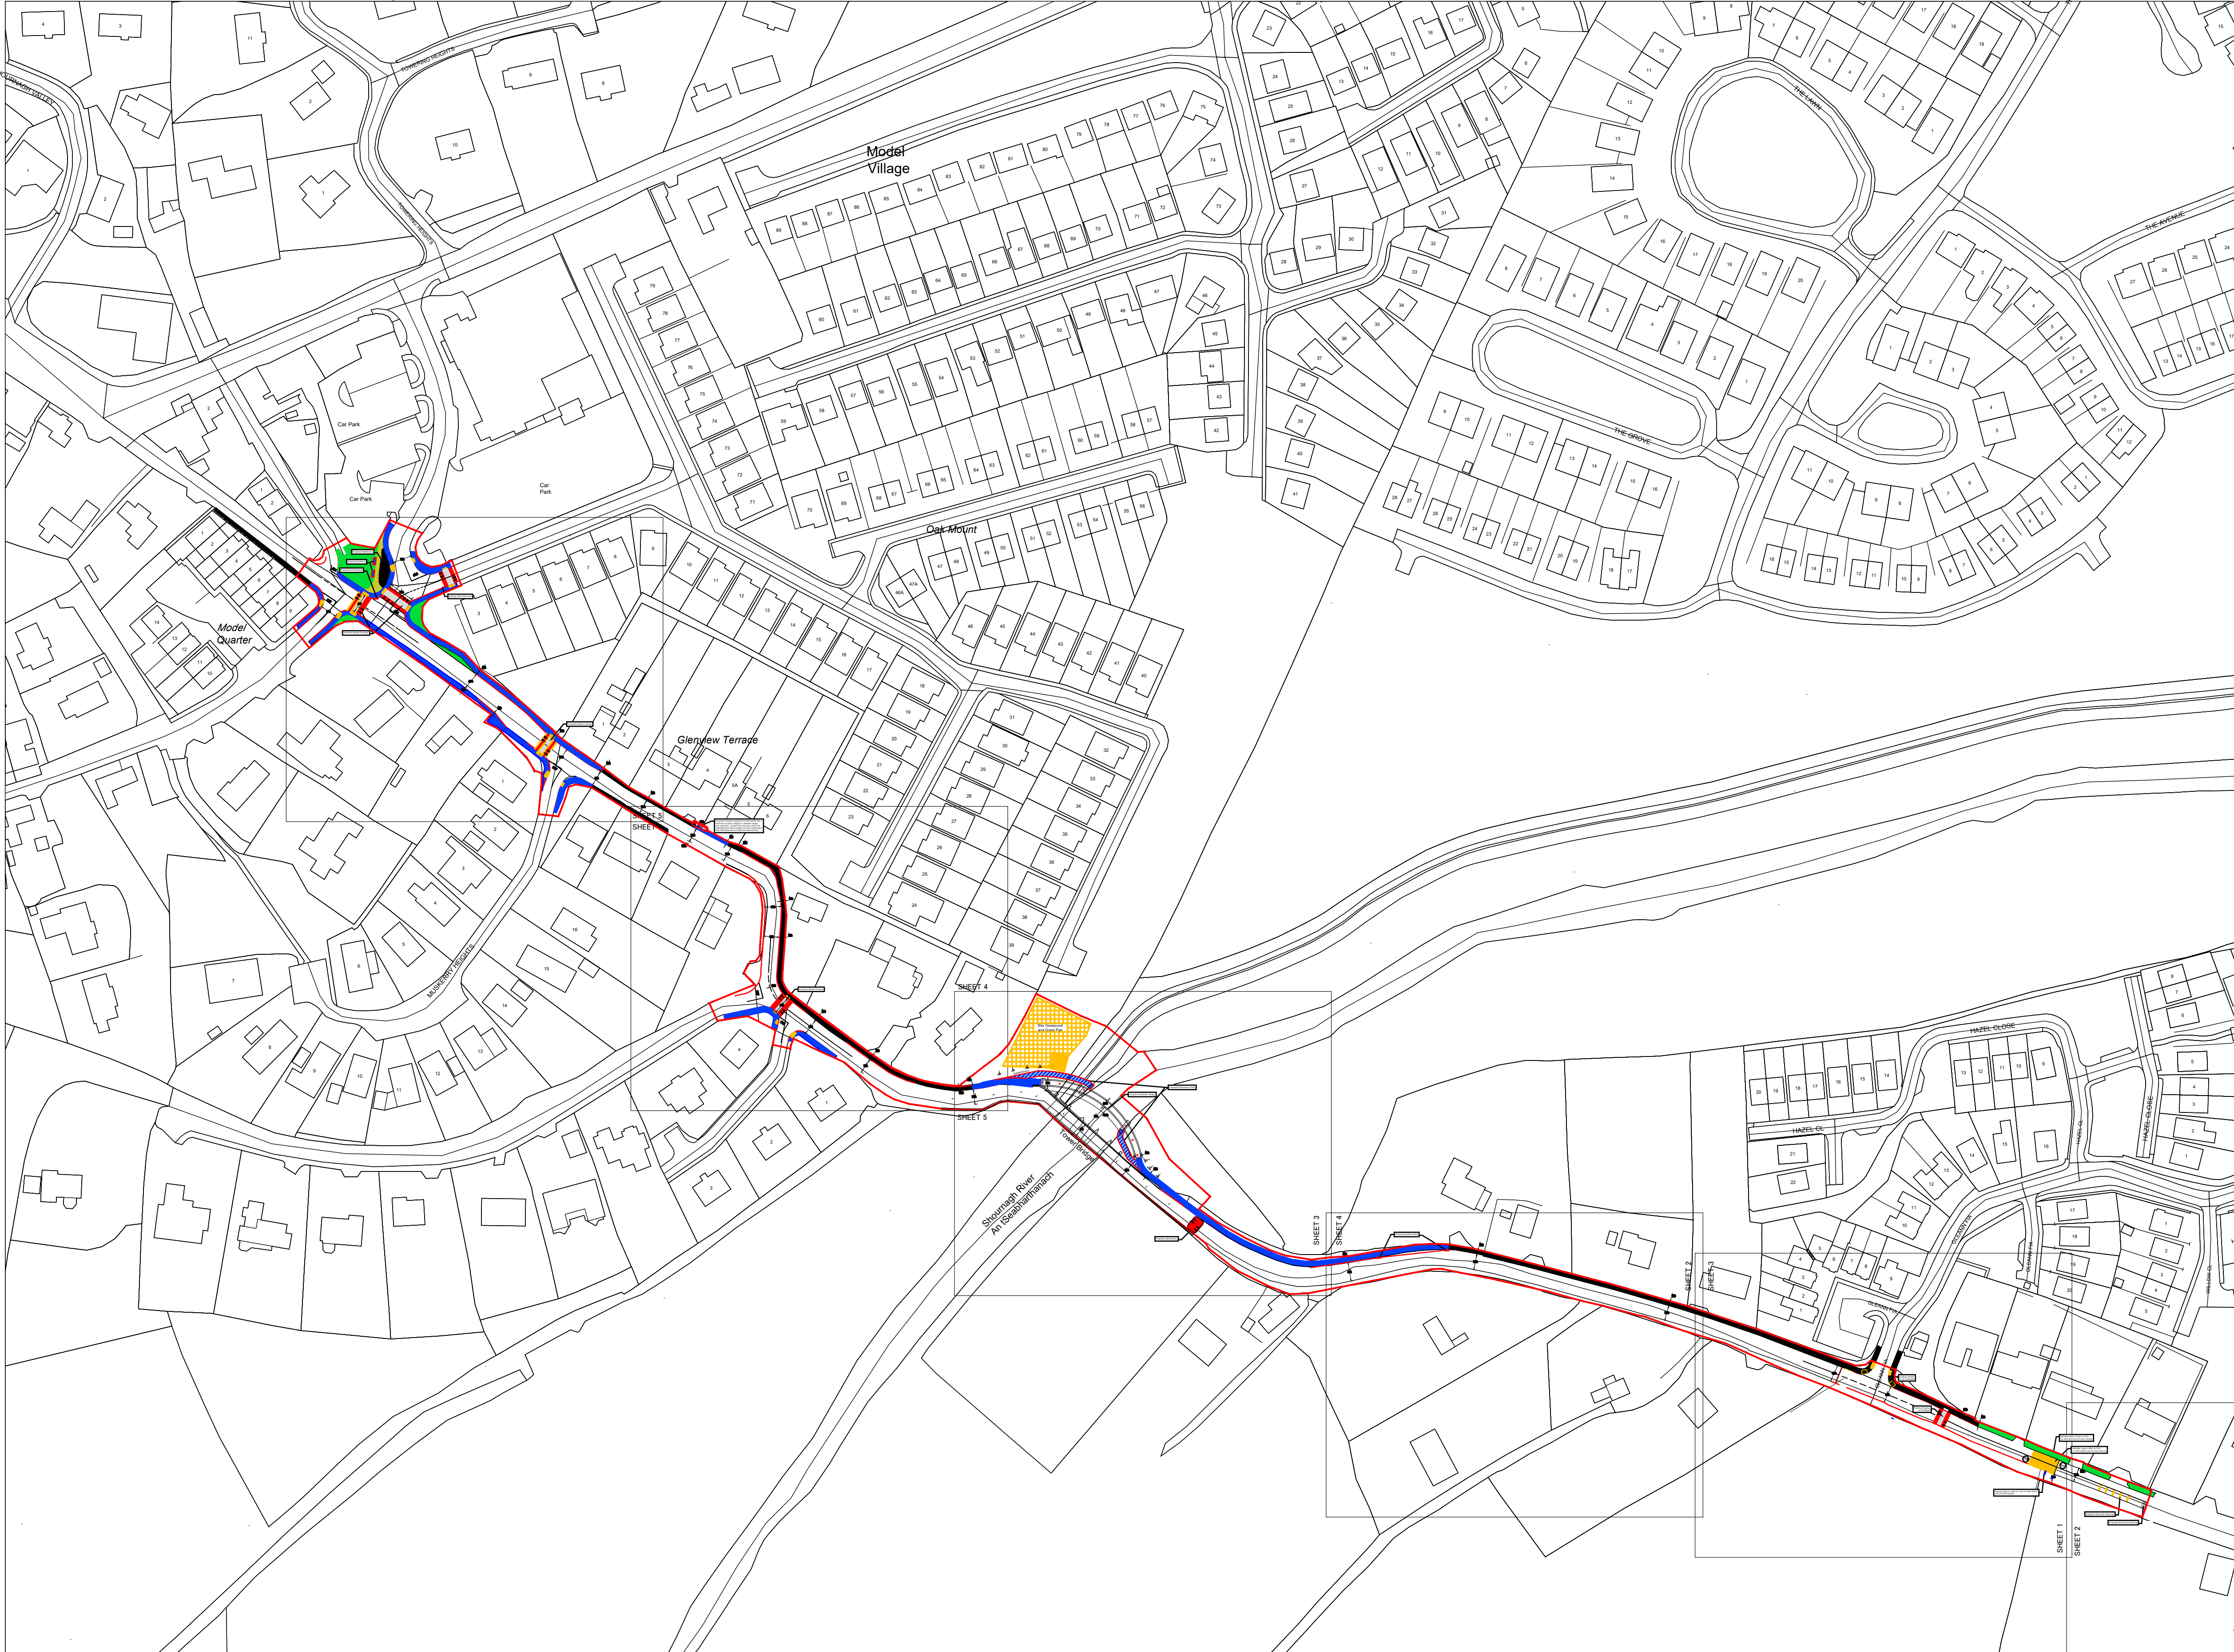

© Copyright
This drawing and any design hereon is the copyright of the
Consultants and must not be reproduced without their written
consent.

All drawings remain the property of the Consultants.

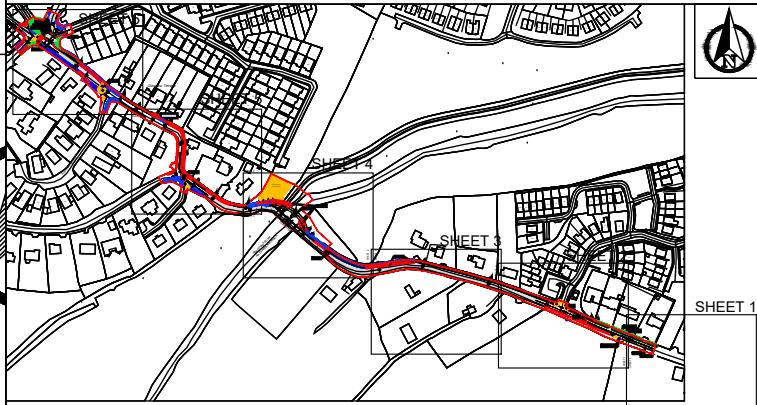

CYAL50419116
© Tailte Éireann – Surveying.

NOTES

- Proposed Footpath
- Existing Footpath
- Pro / Ex Carriageway
- Pro / Ex Verge



C03	A1	Pedestrian bridge altered	TD	TF	20.10.26
C02	A1	Red line boundary and embankments	TD	TF	08.10.26
C01	A1	CCC requested changes to layout	TD	TF	24.09.26
P08	S4	CCC requested changes to layout	TD	TF	25.08.26
P07	S3	Proposed pedestrian bridge realigned	TD	TF	13.08.26
P06	S3	Bus stops added + SValu jnt changed	TD	TF	03.07.26
P05	S3	Public road works + bridge alignment	TD	TF	04.06.26
P04	S3	Proposed entrance revised	TD	TF	17.02.26
P03	S3	Bridge alignment altered	TD	TF	24.11.25
P02	S3	Preliminary design for review	TD	TF	22.06.25
P01	S3	Preliminary design for review	TD	TF	27.03.25
Rev.	Suit.	Description	Drawn	Ch'd	Date

Client

CORK CITY COUNCIL



info.ireland@egis-group.com
Formerly JB Barry & Partners who became part of Egis in 2023


Project
TOWER PEDESTRIAN SCHEME

Drawing Title
PROPOSED PUBLIC ROAD IMPROVEMENTS
OVERALL SCHEME

Drawn by : TD Date : 26.03.25
Checked by : TF Date : 27.03.25
Approved by : TF Date : 27.03.25
Internal Project REF : EEI: 24207

Scales : 1:2500 at A3

Stage : PLANNING
Drawing No. : 24207-EEI-XX-XX-DR-CR
Revision : C01
Suitability Code : A1

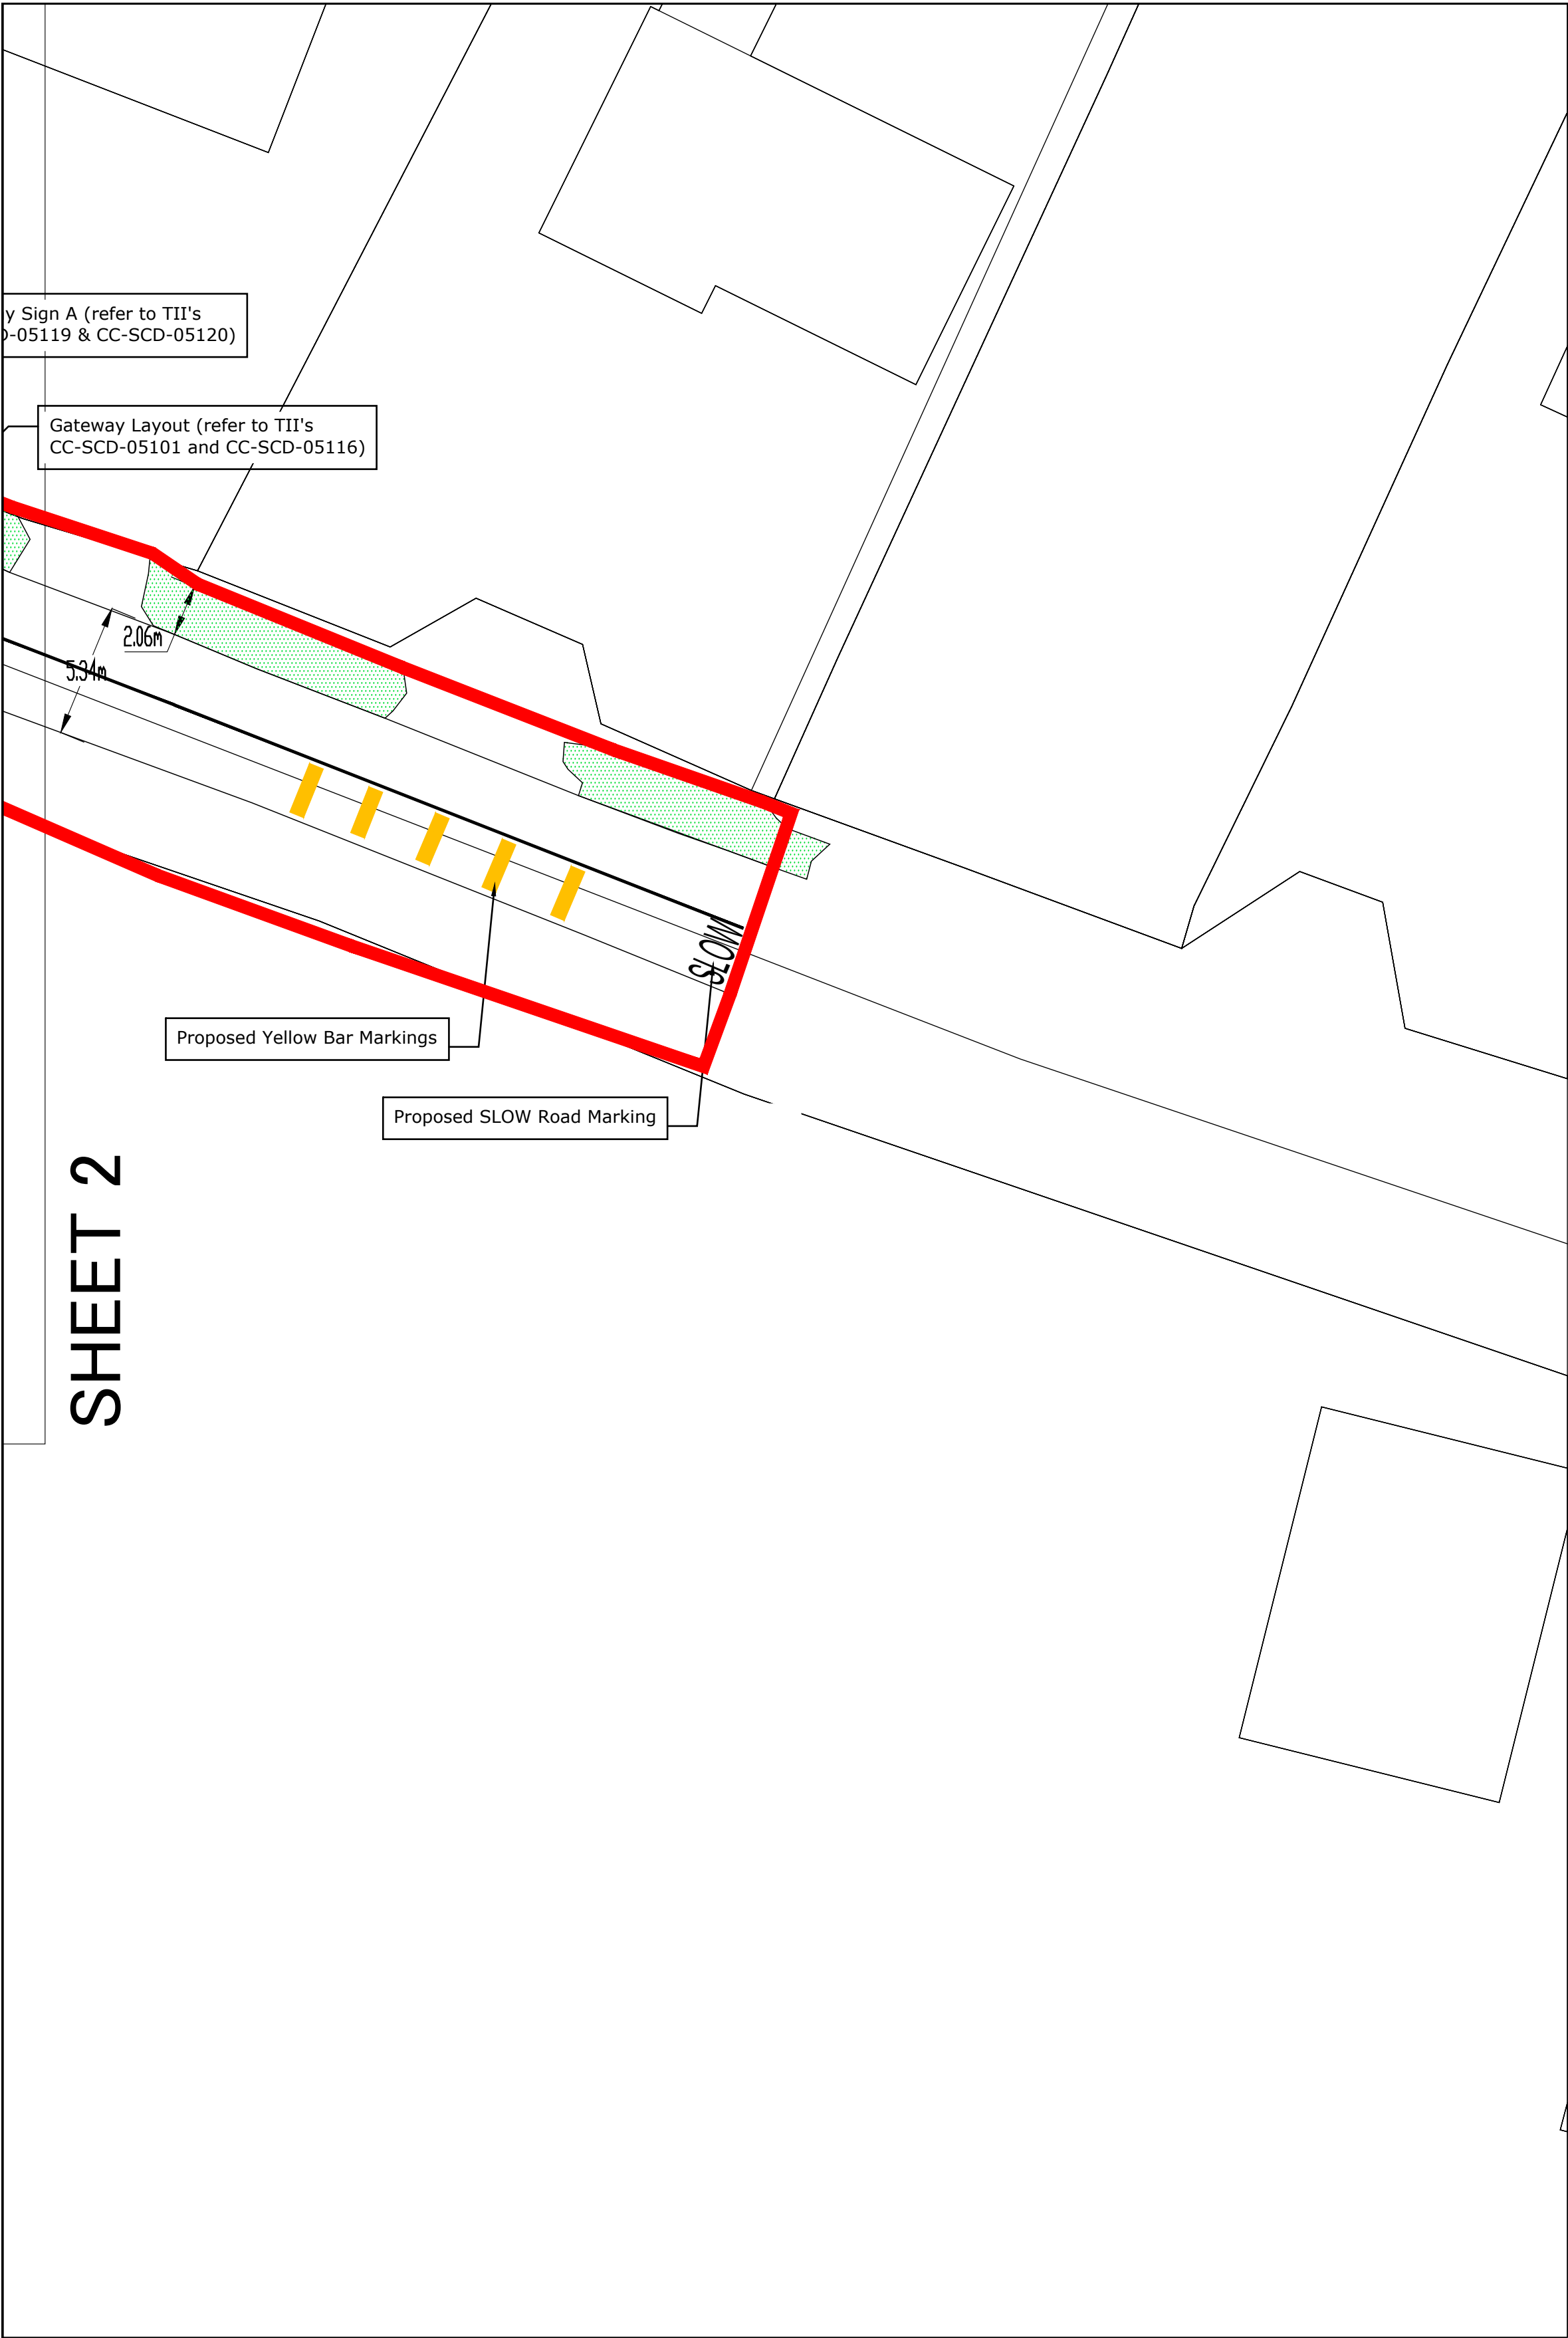

© Copyright
This drawing and any design hereon is the copyright of the Consultants and must not be reproduced without their written consent.

All drawings remain the property of the Consultants.

CYAL50419116
© Tailte Éireann – Surveying.

- NOTES
- Proposed Footpath
 - Existing Footpath
 - Pro / Ex Carriageway
 - Pro / Ex Verge



C01	A1	CCC requested changes to layout	TD	TF	24.09.26
P06	S4	CCC requested changes to layout	TD	TF	25.08.26
P07	S3	Proposed pedestrian bridge realigned	TD	TF	13.08.26
P08	S3	Bus stops added + SValu jnt changed	TD	TF	03.07.26
P05	S3	Public road works + bridge alignment	TD	TF	04.06.26
P04	S3	Proposed entrance revised	TD	TF	17.02.26
P03	S3	Bridge alignment altered	TD	TF	24.11.25
P02	S3	Preliminary design for review	TD	TF	22.06.25
P01	S3	Preliminary design for review	TD	TF	27.03.25
Rev.	Suit.	Description	Drawn	Ch'kd	Date

CORK CITY COUNCIL





info.ireland@egis-group.com
Formerly JB Barry & Partners who became part of Egis in 2023

Tower Pedestrian Scheme


PROPOSED PUBLIC ROAD IMPROVEMENTS
SHEET 1 OF 6

Drawn by :	TD	Date :	26.03.25
Checked by :	TF	Date :	27.03.25
Approved by :	TF	Date :	27.03.25
Internal Project REF :	EEI: 24207		
Scales :	1:200 at A1		
Stage :	PLANNING		
Drawing No. :	24207-EEI-XX-XX-DR-CR-00005	Revision	C01
		Suitability Code	A1

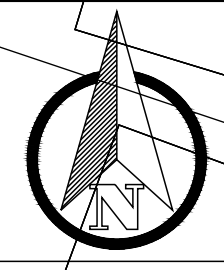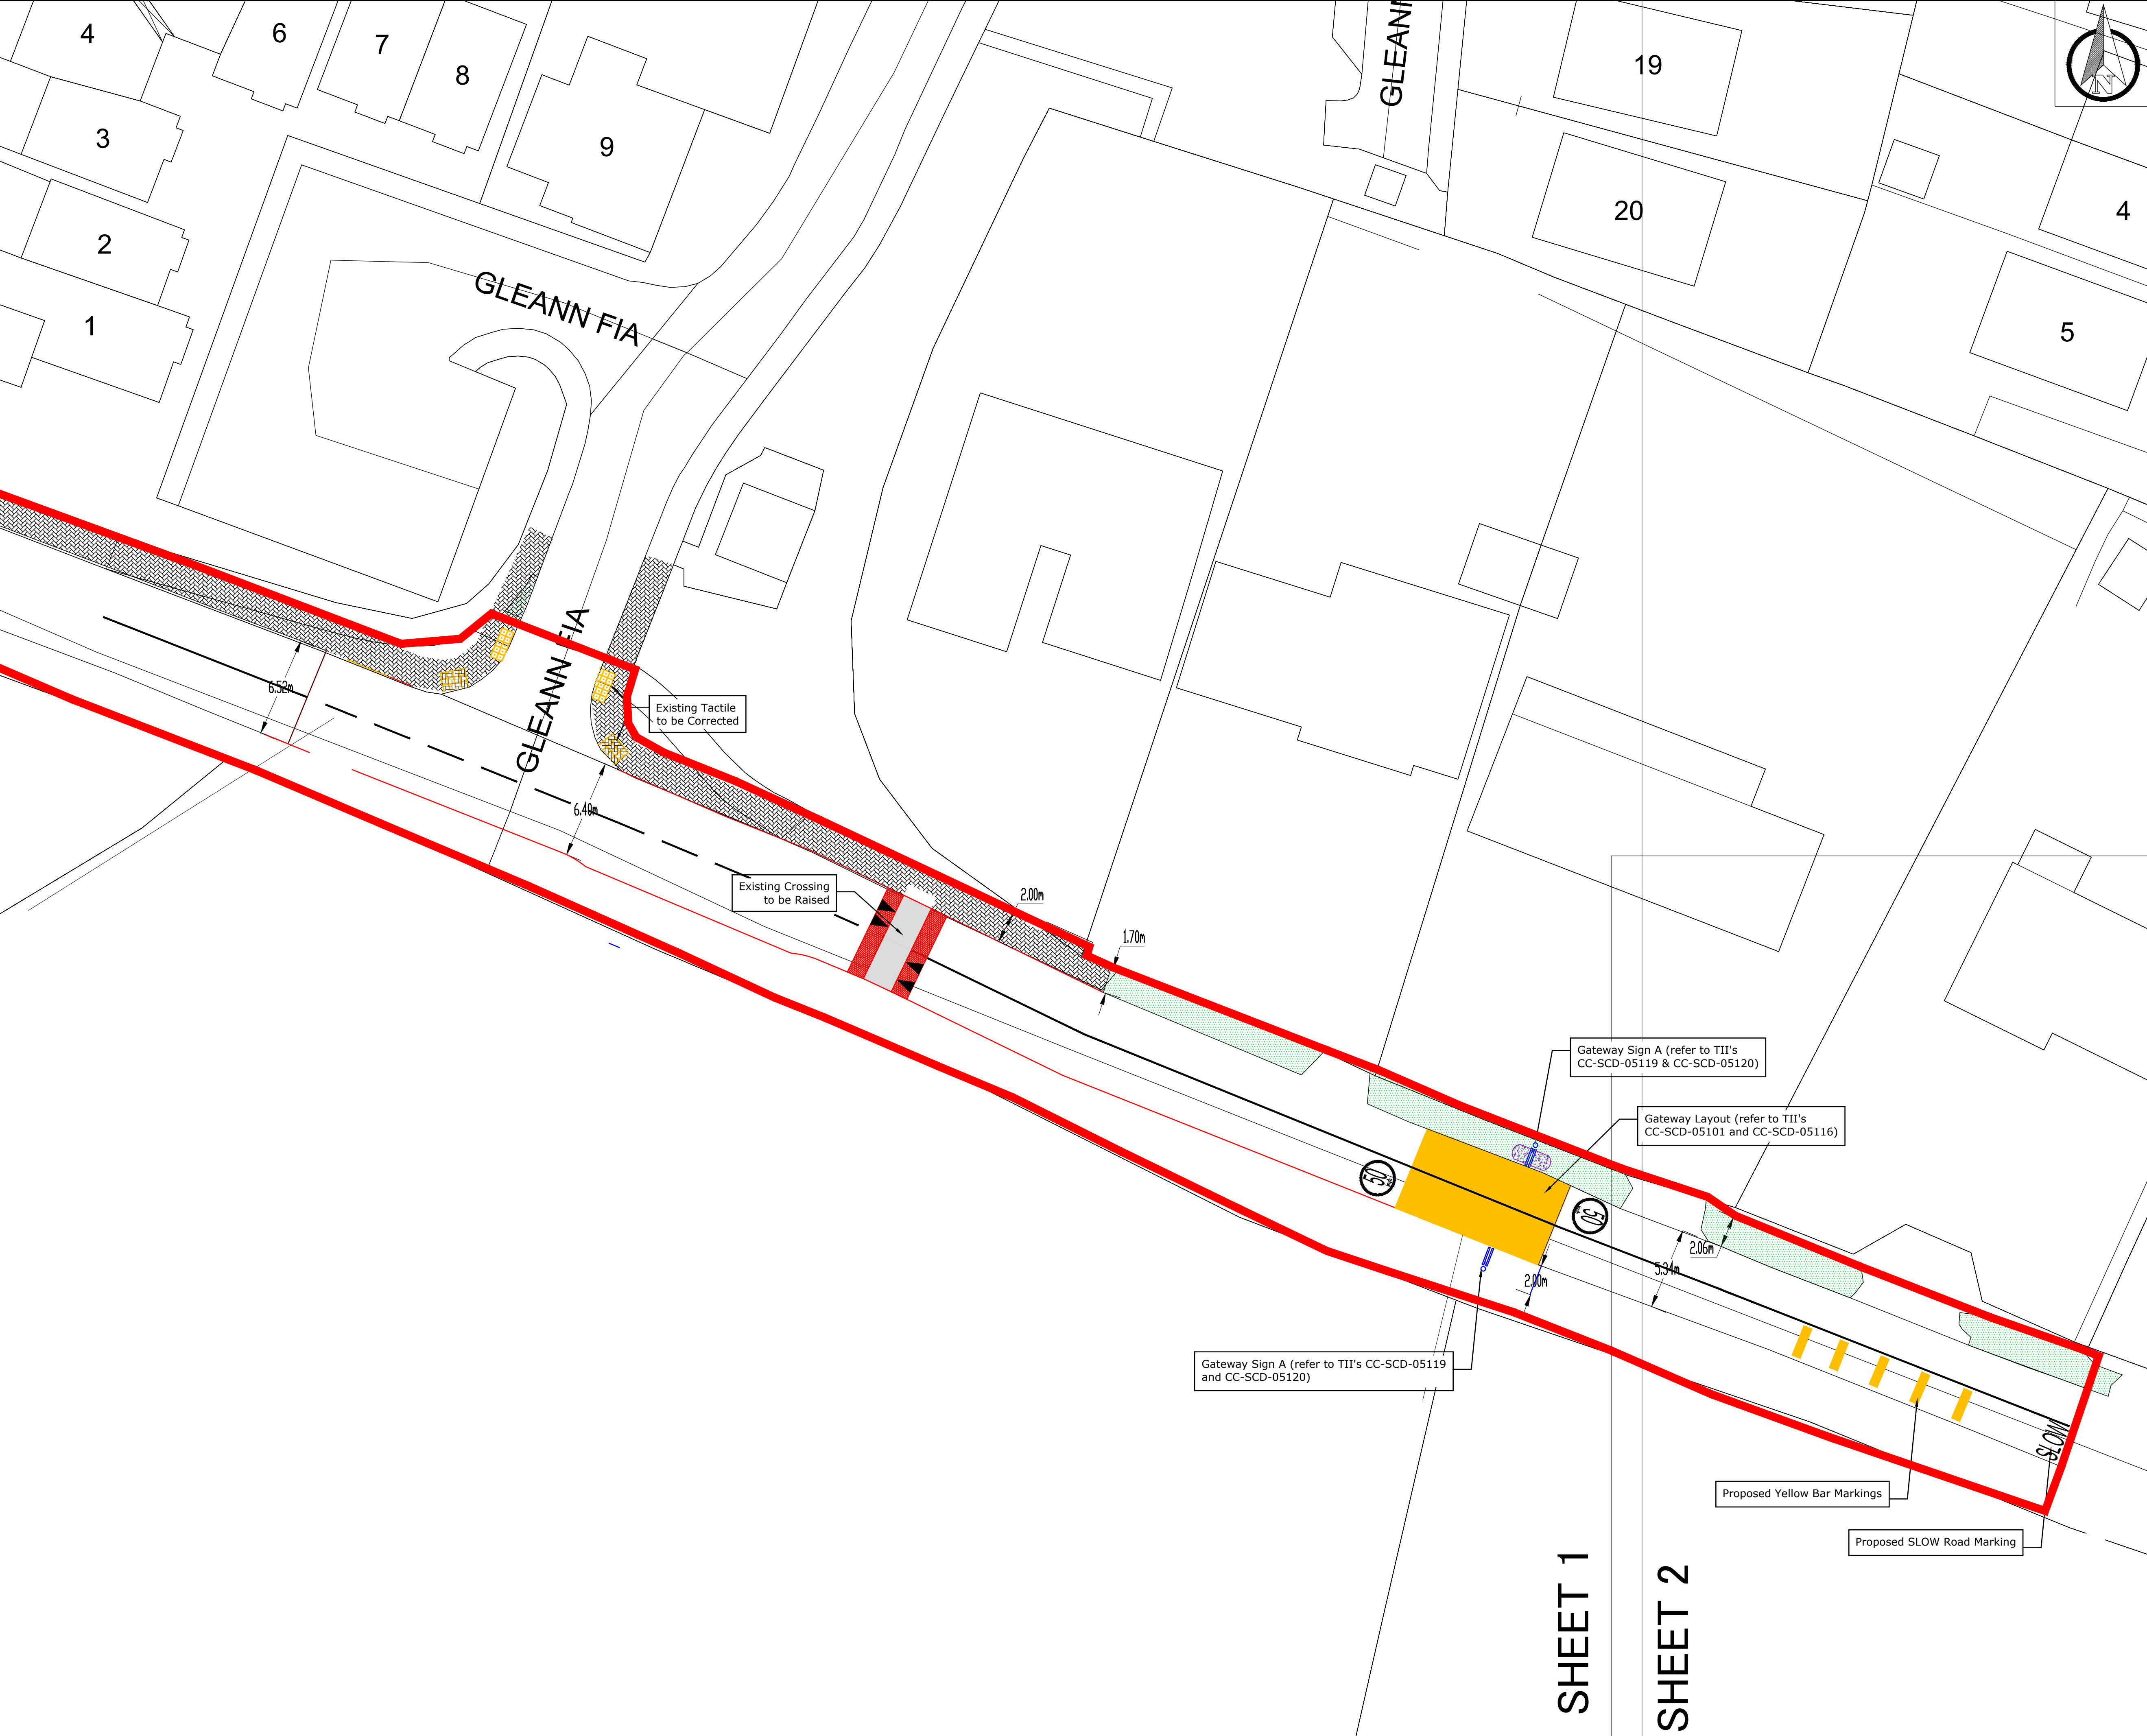

© Copyright
This drawing and any design hereon is the copyright of the
Consultants and must not be reproduced without their written
consent.



All drawings remain the property of the Consultants.

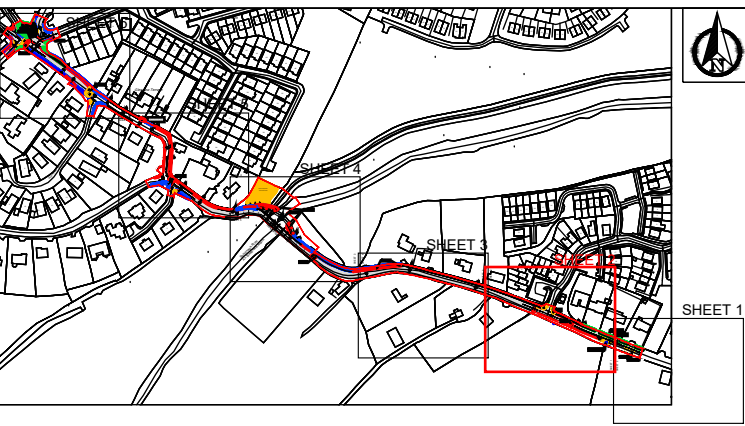

CYAL50419116
© Tailte Éireann – Surveying.

NOTES

- Proposed Footpath
- Existing Footpath
- Pro / Ex Carriageway
- Pro / Ex Verge

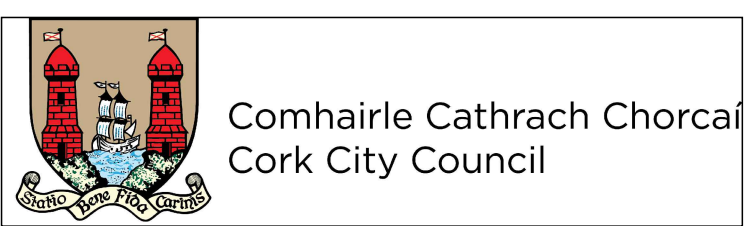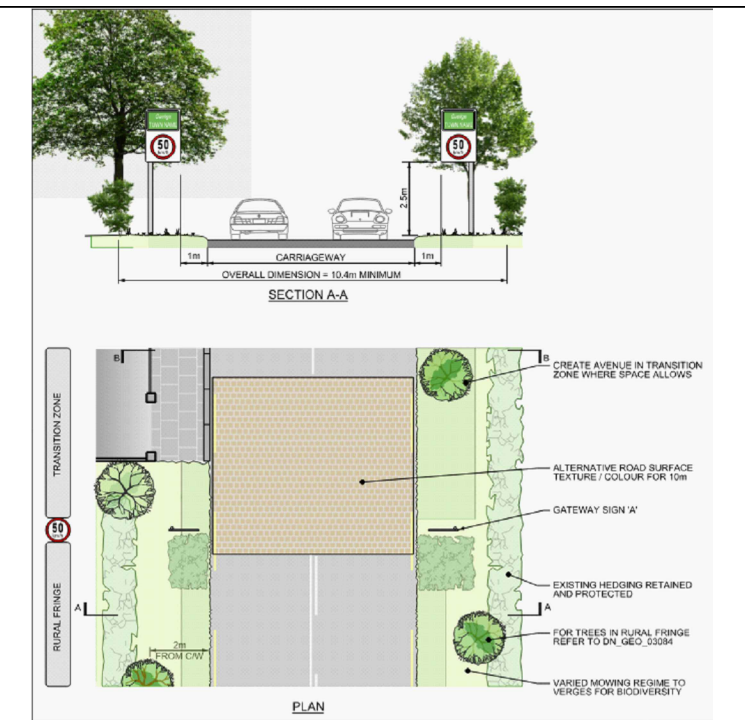

C01	A1	CCC requested changes to layout	TD	TF	24.08.26
P06	S4	CCC requested changes to layout	TD	TF	25.08.26
P07	S3	Proposed pedestrian bridge realigned	TD	TF	13.08.26
P08	S3	Bus stops added + SValu jnt changed	TD	TF	03.07.26
P05	S3	Public road works + bridge alignment	TD	TF	04.06.26
P04	S3	Proposed entrance revised	TD	TF	17.02.26
P03	S3	Bridge alignment altered	TD	TF	24.11.25
P02	S3	Preliminary design for review	TD	TF	22.06.25
P01	S3	Preliminary design for review	TD	TF	27.03.25
Rev.	Suit.	Description	Drawn	Ch'kd	Date

Client

CORK CITY COUNCIL



info.ireland@egis-group.com
Formerly JB Barry & Partners who became part of Egis in 2023


Project
TOWER PEDESTRIAN SCHEME

Drawing Title
PROPOSED PUBLIC ROAD IMPROVEMENTS
SHEET 2 OF 6

Drawn by :	TD	Date :	26.03.25
Checked by :	TF	Date :	27.03.25
Approved by :	TF	Date :	27.03.25
Internal Project REF :	EEI: 24207		


Scales : 1:200 at A1
Stage : PLANNING

Drawing No. : 24207-EEI-XX-XX-DR-CR-00006	Revision C01	Suitability Code A1
--	-----------------	------------------------

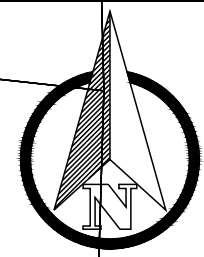


© Copyright
This drawing and any design hereon is the copyright of the
Consultants and must not be reproduced without their written
consent.

All drawings remain the property of the Consultants.

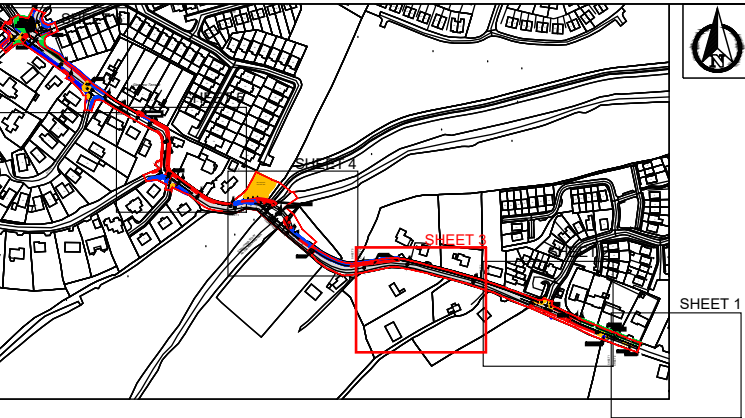

CYAL50419116
© Tailte Éireann – Surveying.

NOTES

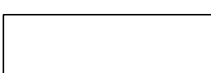-  Proposed Footpath
-  Existing Footpath
-  Pro / Ex Carriageway
-  Pro / Ex Verge



C01	A1	CCC requested changes to layout	TD	TF	24.09.26
P08	S4	CCC requested changes to layout	TD	TF	25.08.26
P07	S3	Proposed pedestrian bridge realigned	TD	TF	13.08.26
P06	S3	Bus stops added + SValu jnt changed	TD	TF	03.07.26
P05	S3	Public road works + bridge alignment	TD	TF	04.06.26
P04	S3	Proposed entrance revised	TD	TF	17.02.26
P03	S3	Bridge alignment altered	TD	TF	24.11.25
P02	S3	Preliminary design for review	TD	TF	22.06.25
P01	S3	Preliminary design for review	TD	TF	27.03.25
Rev	Suit	Description	Drawn	Chkd	Date

Client

CORK CITY COUNCIL



info.ireland@egis-group.com
Formerly JB Barry & Partners who became part of Egis in 2023

Project
TOWER PEDESTRIAN SCHEME



Drawing Title
PROPOSED PUBLIC ROAD IMPROVEMENTS
SHEET 3 OF 6

Drawn by :	TD	Date :	26.03.25
Checked by :	TF	Date :	27.03.25
Approved by :	TF	Date :	27.03.25
Internal Project REF :	EEI: 24207		

Scales : 1:200 at A1

Stage : PLANNING

Drawing No. :	Revision	Suitability Code
24207-EEI-XX-XX-DR-CR-00007	C01	A1

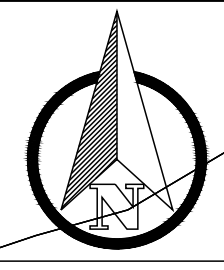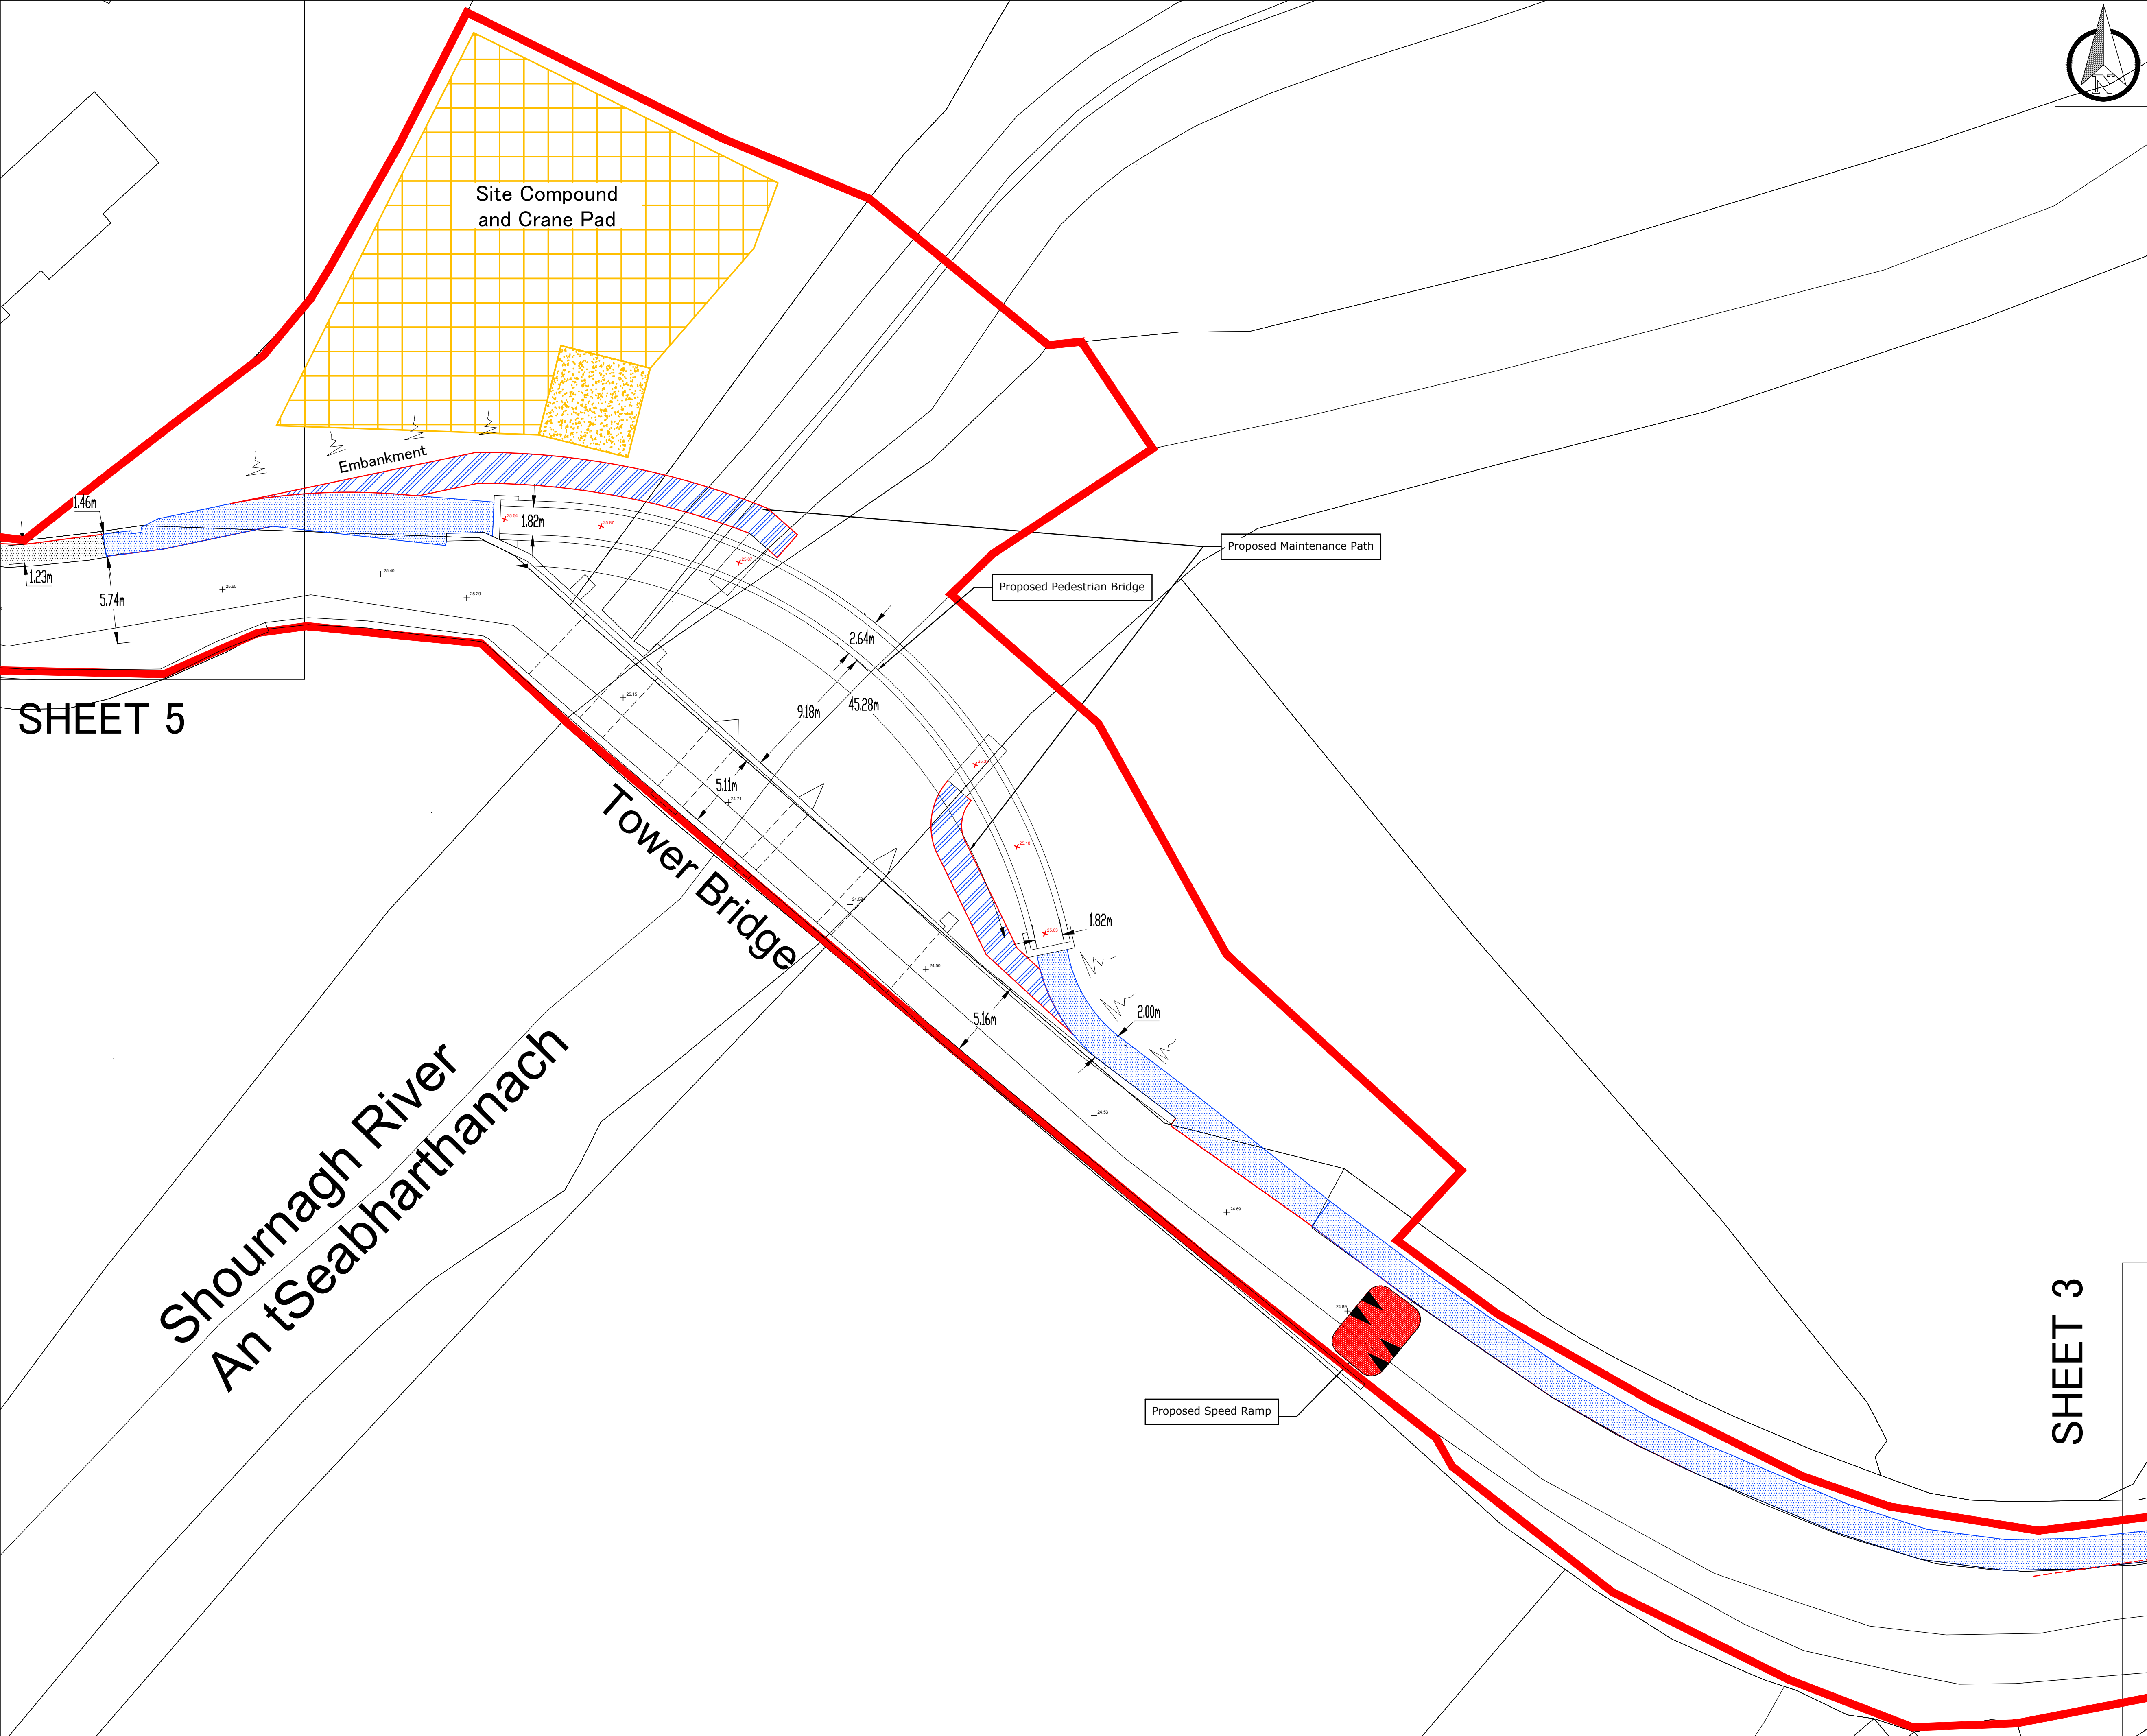


© Copyright
This drawing and any design hereon is the copyright of the
Consultants and must not be reproduced without their written
consent.

All drawings remain the property of the Consultants.

CYAL50419116
© Tailte Éireann – Surveying.

- NOTES
- Proposed Footpath
 - Existing Footpath
 - Pro / Ex Carriageway
 - Pro / Ex Verge

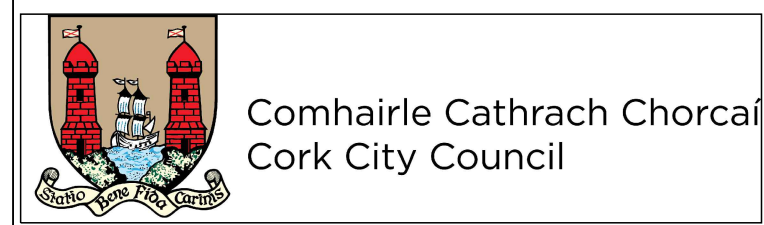

C03	A1	Pedestrian bridge altered	TD	TF	20.10.26
C02	A1	Red line boundary and embankments	TD	TF	08.10.26
C01	A1	CCC requested changes to layout	TD	TF	24.09.26
P08	S4	CCC requested changes to layout	TD	TF	25.08.26
P07	S3	Proposed pedestrian bridge realigned	TD	TF	13.08.26
P06	S3	Bus stops added + SValu jnt changed	TD	TF	03.07.26
P05	S3	Public road works + bridge alignment	TD	TF	04.06.26
P04	S3	Proposed entrance revised	TD	TF	17.02.26
P03	S3	Bridge alignment altered	TD	TF	24.11.25
P02	S3	Preliminary design for review	TD	TF	22.06.25
P01	S3	Preliminary design for review	TD	TF	27.03.25
Rev.	Suit.	Description	Drawn	Ch'd	Date



Client

CORK CITY COUNCIL

info.ireland@egis-group.com


Formerly JB Barry & Partners who became part of Egis in 2023

Project	TOWER PEDESTRIAN SCHEME				
Drawing Title	PROPOSED PUBLIC ROAD IMPROVEMENTS SHEET 4 OF 6				
Drawn by :	TD	Date :	26.03.25		
Checked by :	TF	Date :	27.03.25		
Approved by :	TF	Date :	27.03.25		
Internal Project REF :	EEI: 24207				
Scales :	1:200 at A1				
Stage :	PLANNING				
Drawing No.:	24207-EEI-XX-XX-DR-CR-00008	Revision	C02	Suitability Code	A1

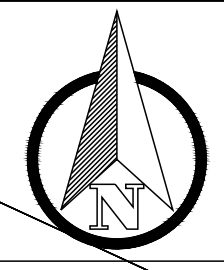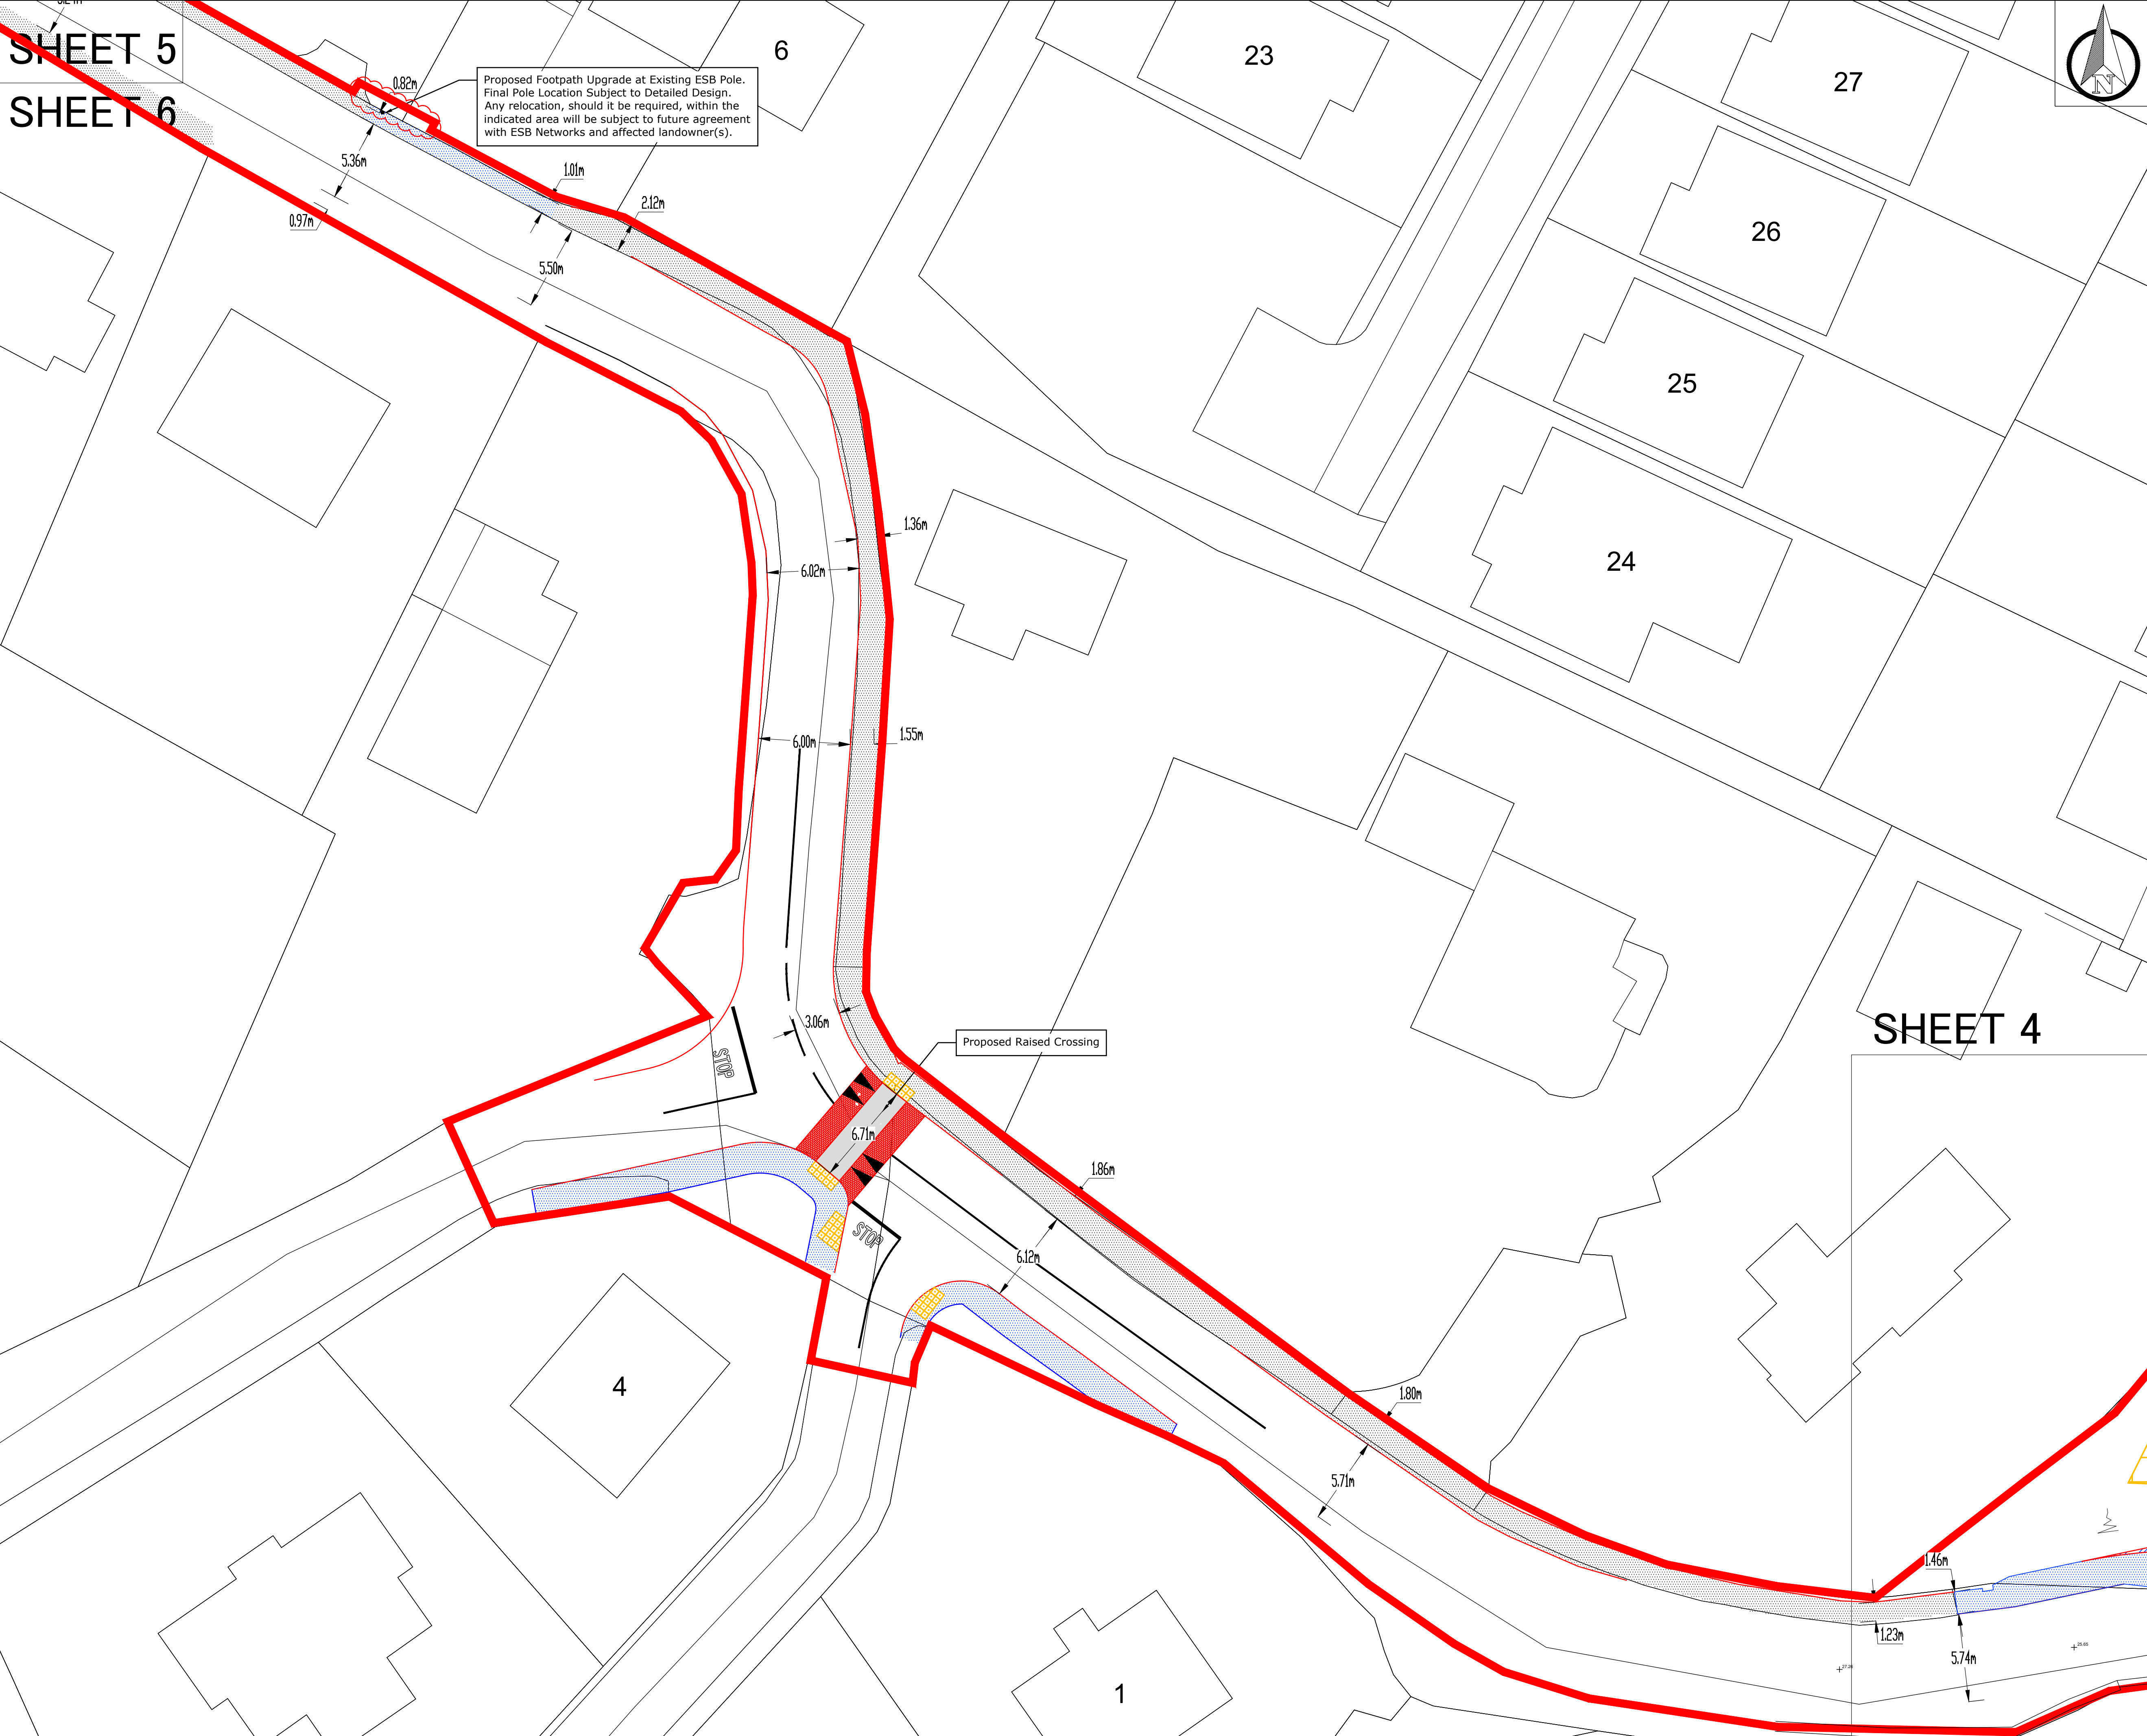


© Copyright
This drawing and any design hereon is the copyright of the
Consultants and must not be reproduced without their written
consent.

All drawings remain the property of the Consultants.

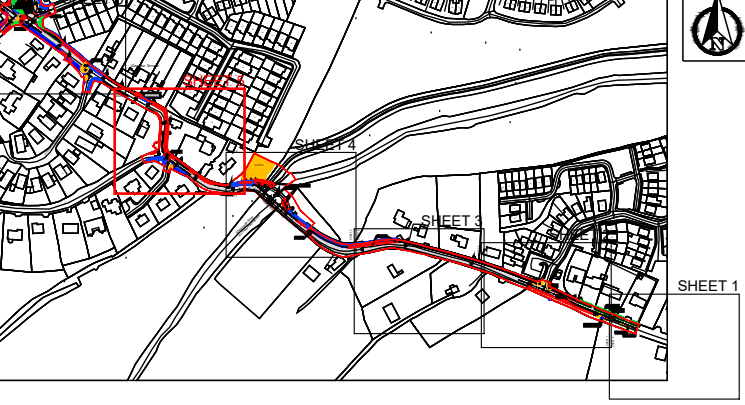

CYAL50419116
© Tailte Éireann – Surveying.

 - NOTES
-  Proposed Footpath
 -  Existing Footpath
 -  Pro / Ex Carriageway
 -  Pro / Ex Verge



C01	A1	CCC requested changes to layout	TD	TF	24.09.26
P08	S4	CCC requested changes to layout	TD	TF	25.08.26
P07	S3	Proposed pedestrian bridge realigned	TD	TF	13.08.26
P06	S3	Bus stops added + SValu jnt changed	TD	TF	03.07.26
P05	S3	Public road works + bridge alignment	TD	TF	04.06.26
P04	S3	Proposed entrance revised	TD	TF	17.02.26
P03	S3	Bridge alignment altered	TD	TF	24.11.25
P02	S3	Preliminary design for review	TD	TF	22.06.25
P01	S3	Preliminary design for review	TD	TF	27.03.25
Rev	Suit	Description	Drawn	Chkd	Date

Client

CORK CITY COUNCIL



info.ireland@egis-group.com
Formerly JB Barry & Partners who became part of Egis in 2023


Project
TOWER PEDESTRIAN SCHEME

Drawing Title
PROPOSED PUBLIC ROAD IMPROVEMENTS
SHEET 5 OF 6

Drawn by :	TD	Date :	26.03.25
Checked by :	TF	Date :	27.03.25
Approved by :	TF	Date :	27.03.25
Internal Project REF :	EEL 24207		


Scales : 1:200 at A1
Stage : PLANNING

Drawing No. : 24207-EEI-XX-XX-DR-CR-00009	Revision C01	Suitability Code A1
--	-----------------	------------------------

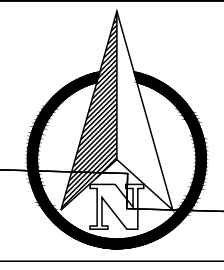

© Copyright
This drawing and any design hereon is the copyright of the
Consultants and must not be reproduced without their written
consent.


All drawings remain the property of the Consultants.

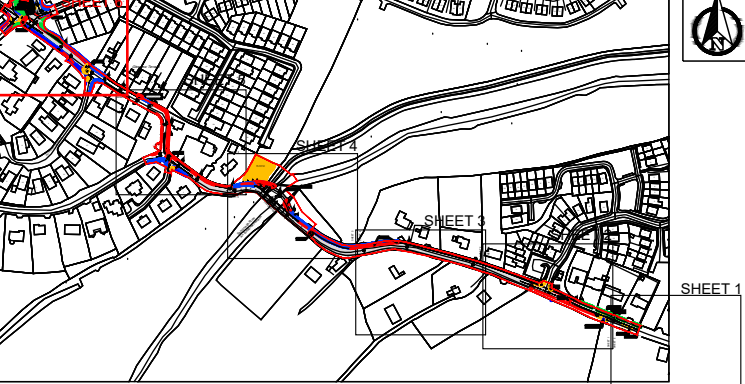

CYAL50419116
© Tailte Éireann – Surveying.

NOTES

-  Proposed Footpath
-  Existing Footpath
-  Pro / Ex Carriageway
-  Pro / Ex Verge

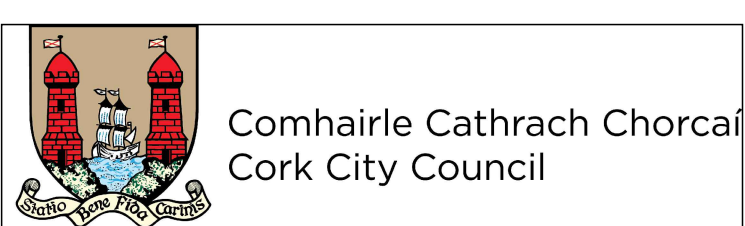

C01	A1	CCC requested changes to layout	TD	TF	24.09.26
P08	S4	CCC requested changes to layout	TD	TF	25.08.26
P07	S3	Proposed pedestrian bridge realigned	TD	TF	13.08.26
P06	S3	Bus stops added + SValu jnt changed	TD	TF	03.07.26
P05	S3	Public road works + bridge alignment	TD	TF	04.06.26
P04	S3	Proposed entrance revised	TD	TF	17.02.26
P03	S3	Bridge alignment altered	TD	TF	24.11.25
P02	S3	Preliminary design for review	TD	TF	22.06.25
P01	S3	Preliminary design for review	TD	TF	27.03.25
Rev	Suit.	Description	Drawn	Chkd	Date

Client

CORK CITY COUNCIL



Project TOWER PEDESTRIAN SCHEME




Drawing Title
PROPOSED PUBLIC ROAD IMPROVEMENTS
SHEET 6 OF 6

Drawn by :	TD	Date :	26.03.25
Checked by :	TF	Date :	27.03.25
Approved by :	TF	Date :	27.03.25
Internal Project REF :	EEI: 24207		

Scales : 1:200 at A1

Stage : PLANNING

Drawing No.:	24207-EEI-XX-XX-DR-CR-00010	Revision	C01	Suitability Code	A1
--------------	-----------------------------	----------	-----	------------------	----

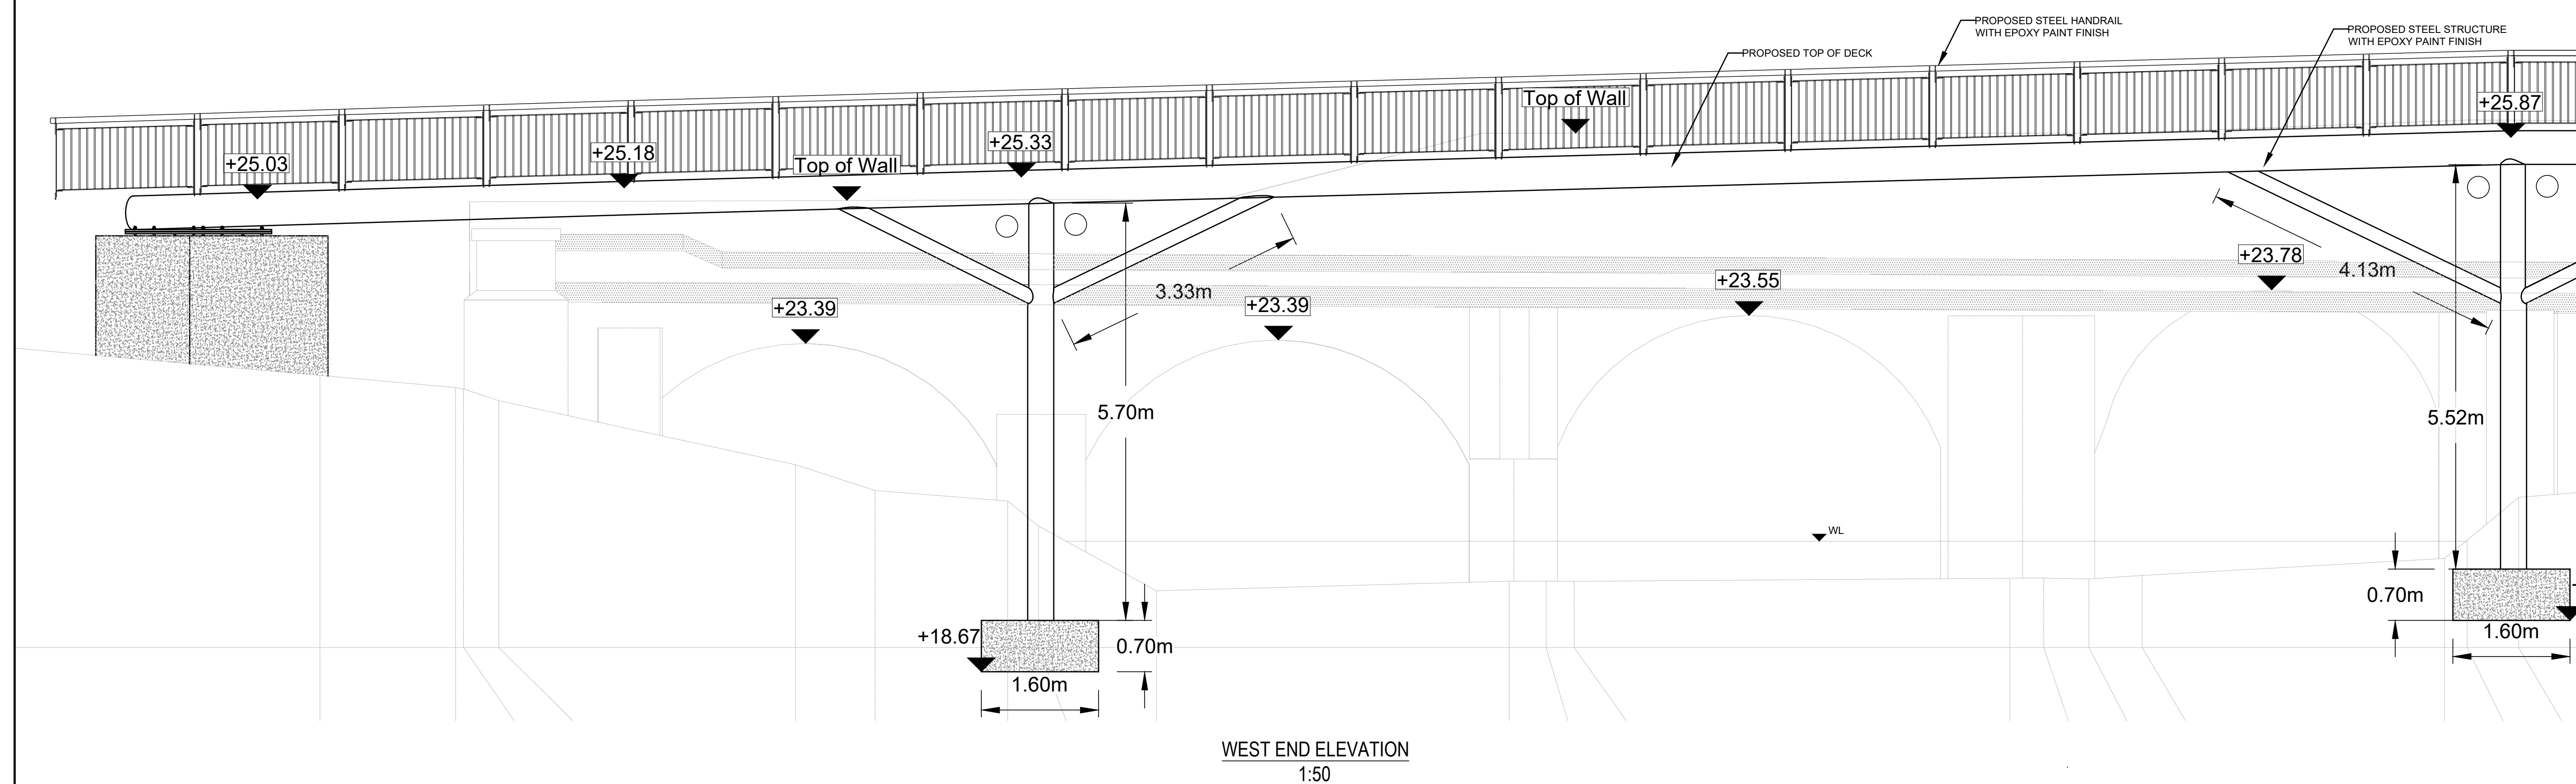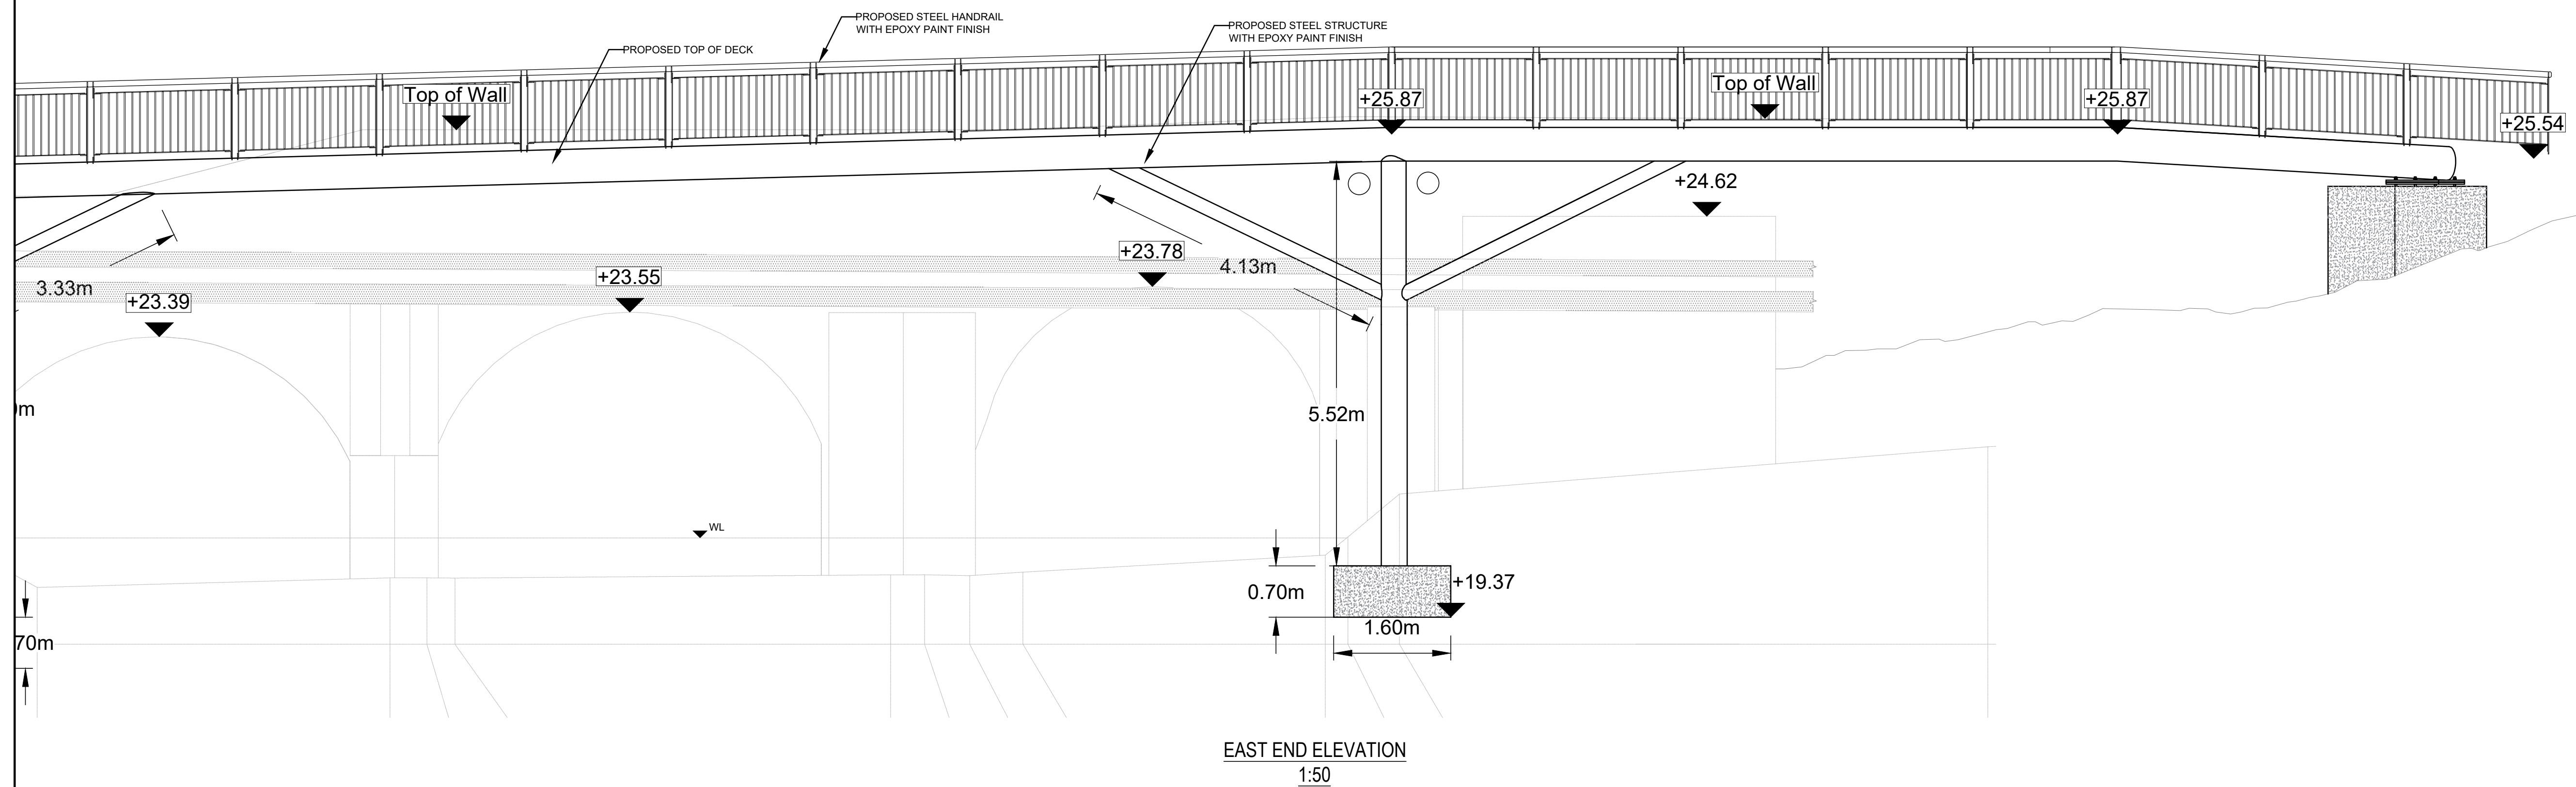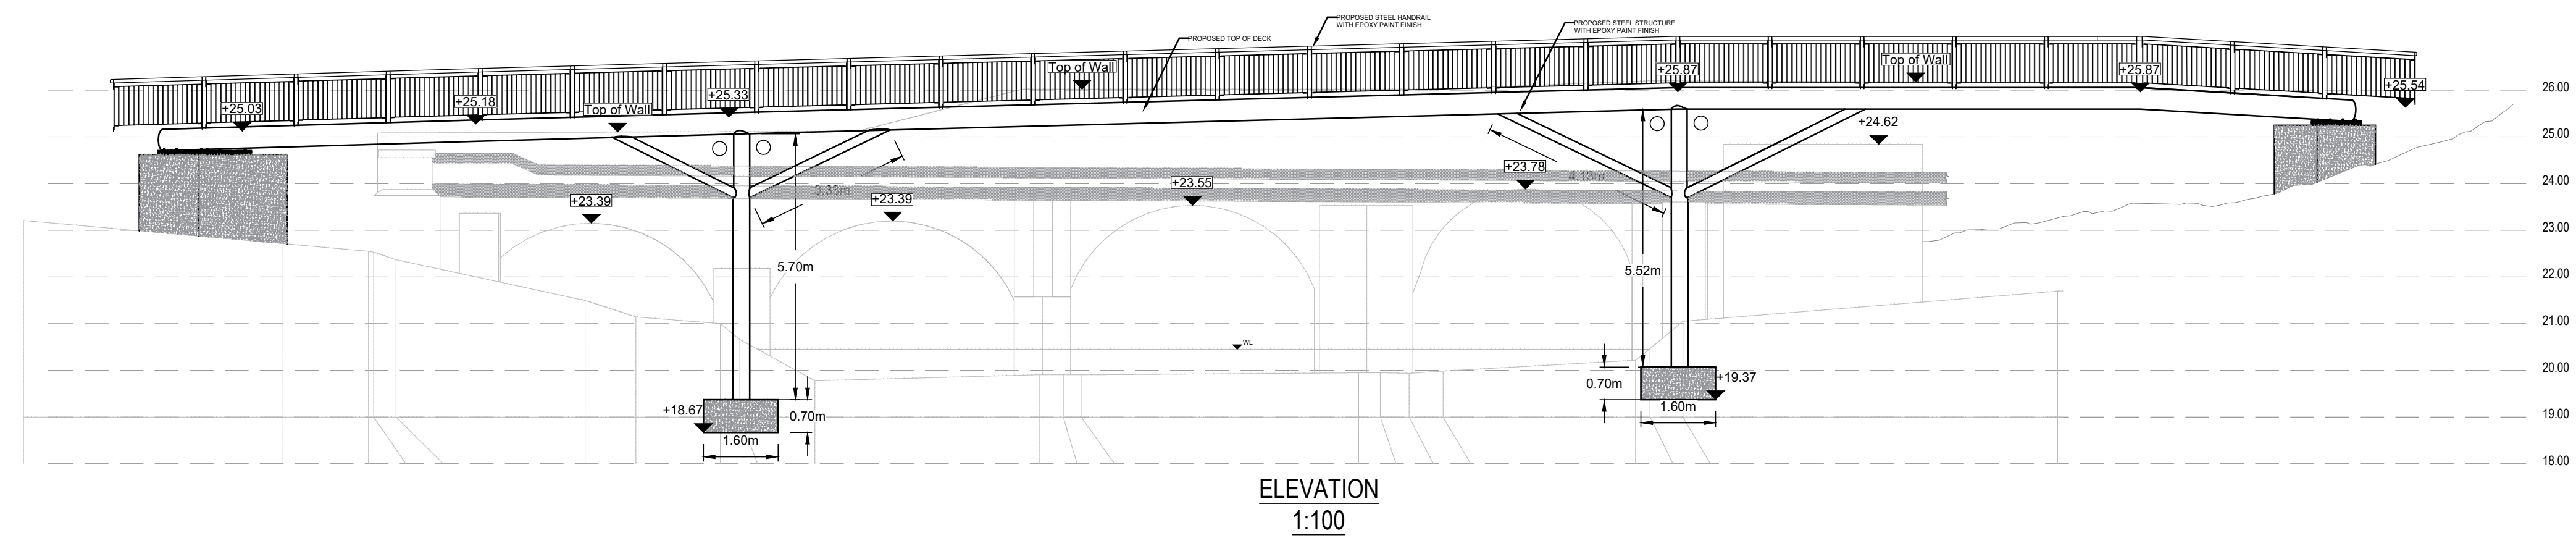

© Copyright
This drawing and any design hereon is the copyright of the
Consultants and must not be reproduced without their written
consent.


All drawings remain the property of the Consultants.

LEGEND

———— Proposed Steel Pedestrian Bridge

———— Existing Masonry Arch Bridge

NOTES

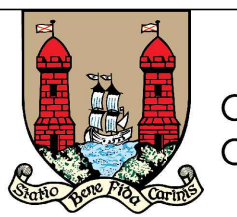

C01	A1	Issued for planning	TD	TF	22.10.26
P01	S03	Issued to client	AM	TF	24.04.26
Rev.	Suit.	Description	Drawn	Ch'kd	Date

Client

CORK CITY COUNCIL



info.ireland@egis-group.com




Formerly JB Barry & Partners who became part of Egis in 2023

Project TOWER PEDESTRIAN SCHEME

Drawing Title

PROPOSED BRIDGE ELEVATION

Drawn by :	AM	Date :	21.04.26
Checked by :	TF	Date :	21.04.26
Approved by :	A1	Date :	21.04.26
Internal Project REF : EEI: 24207			
Scales : AS SHOWN @ A1			
Stage : PLANNING			
Drawing No. : 24207-EEI-XX-XX-DR-SE-00702		Revision C01	Suitability Code A1

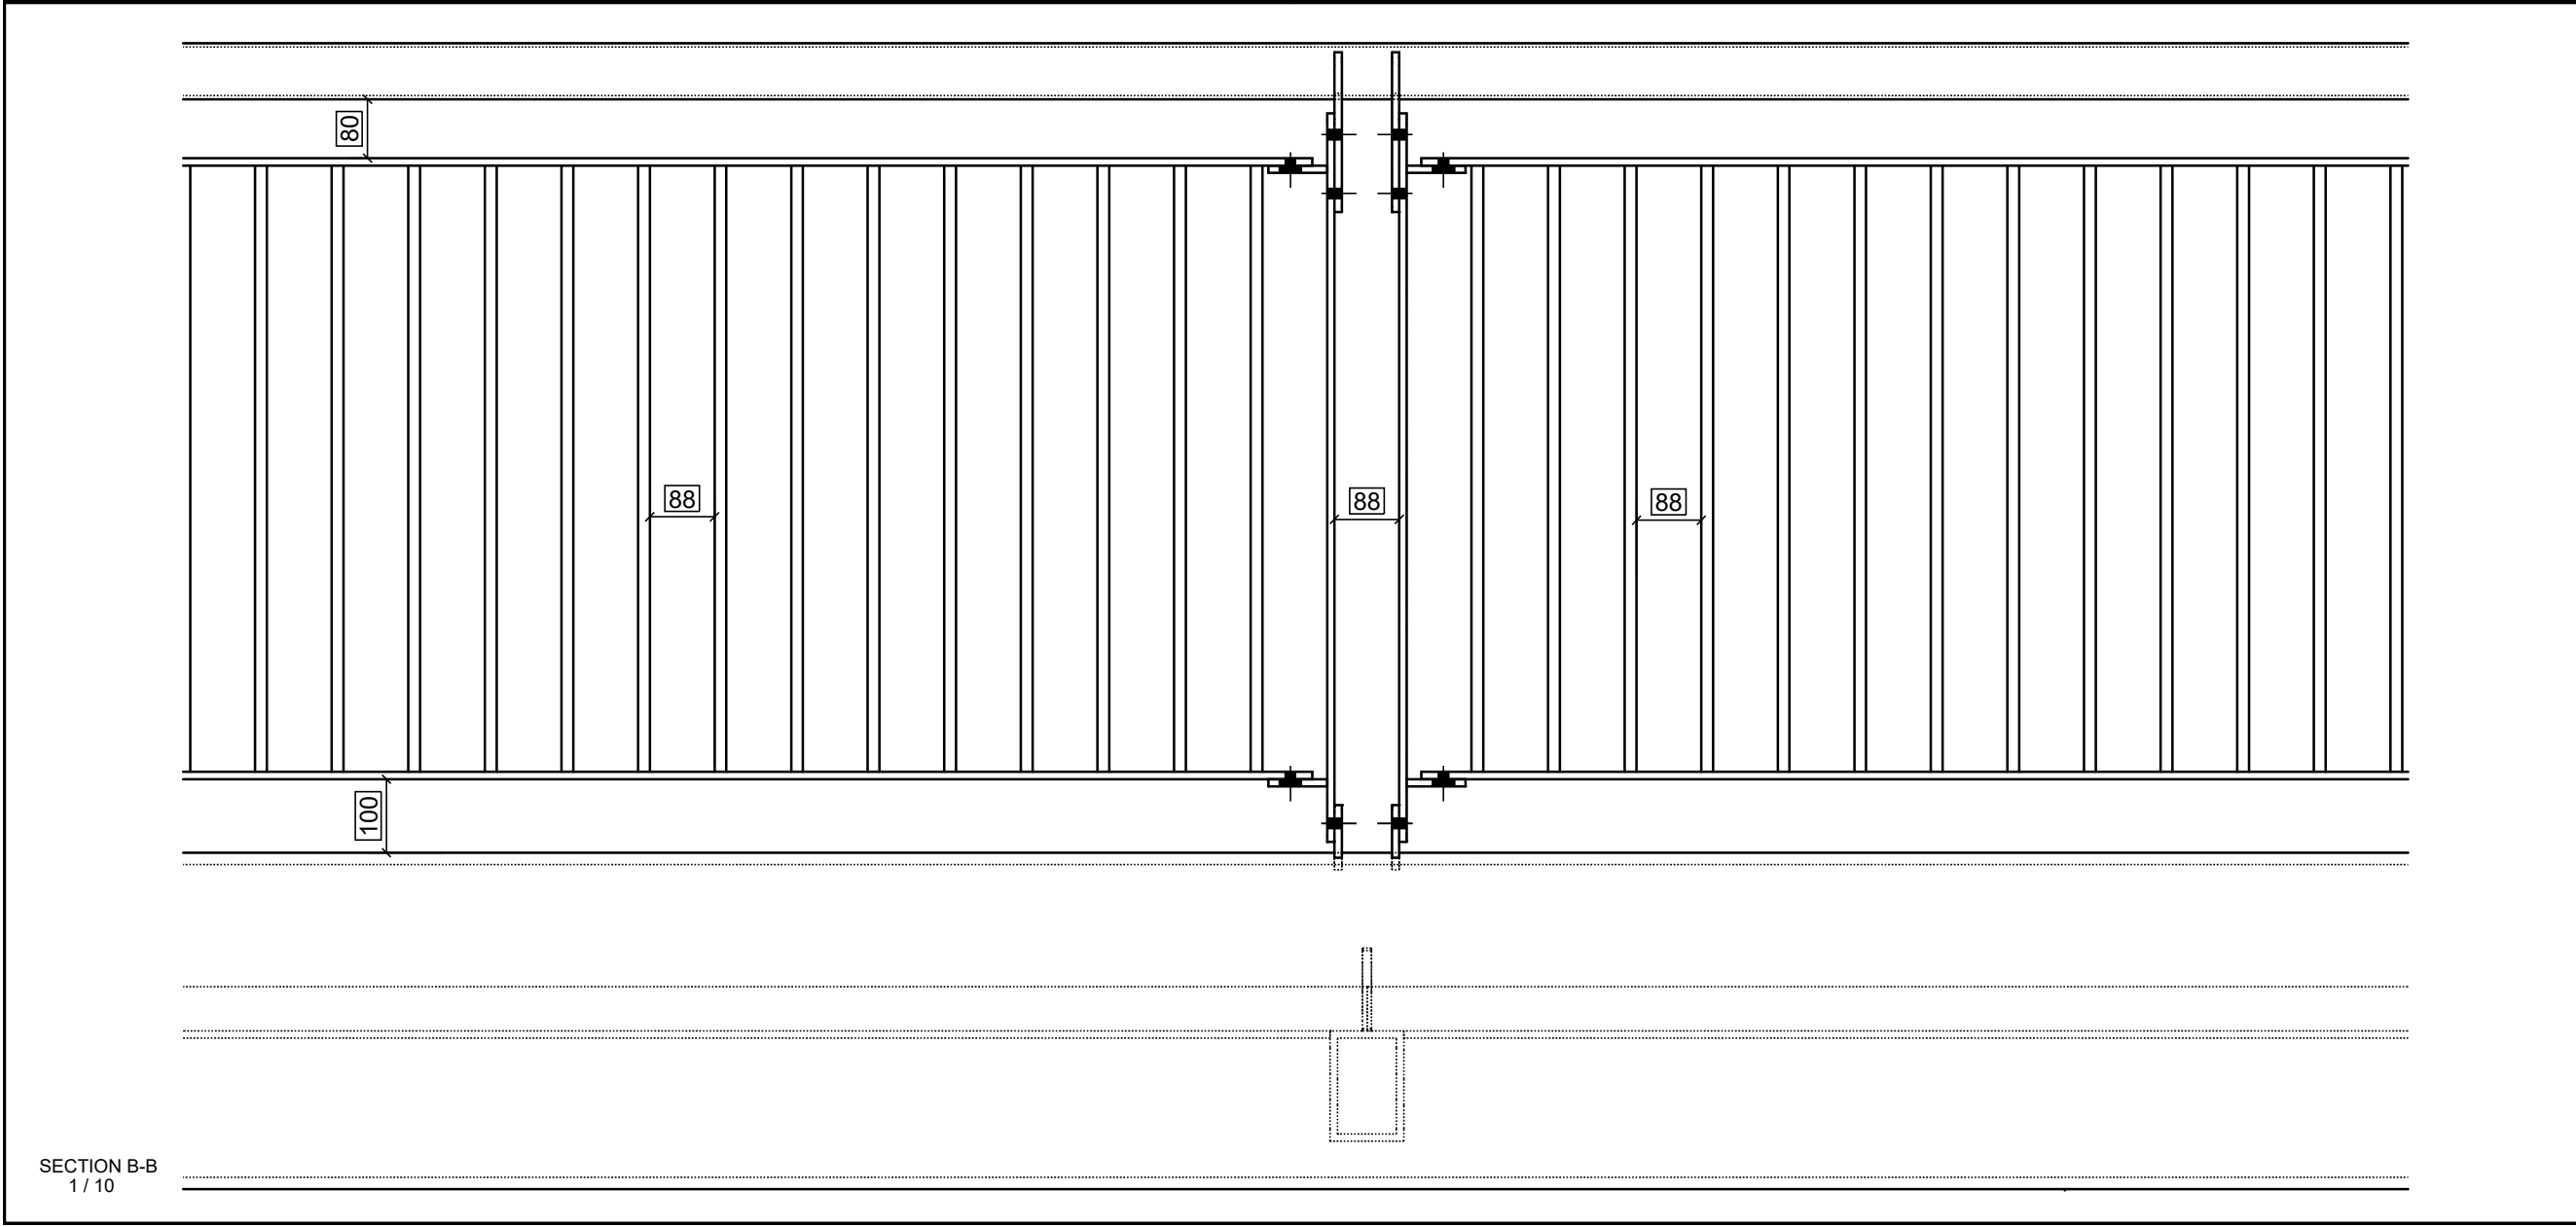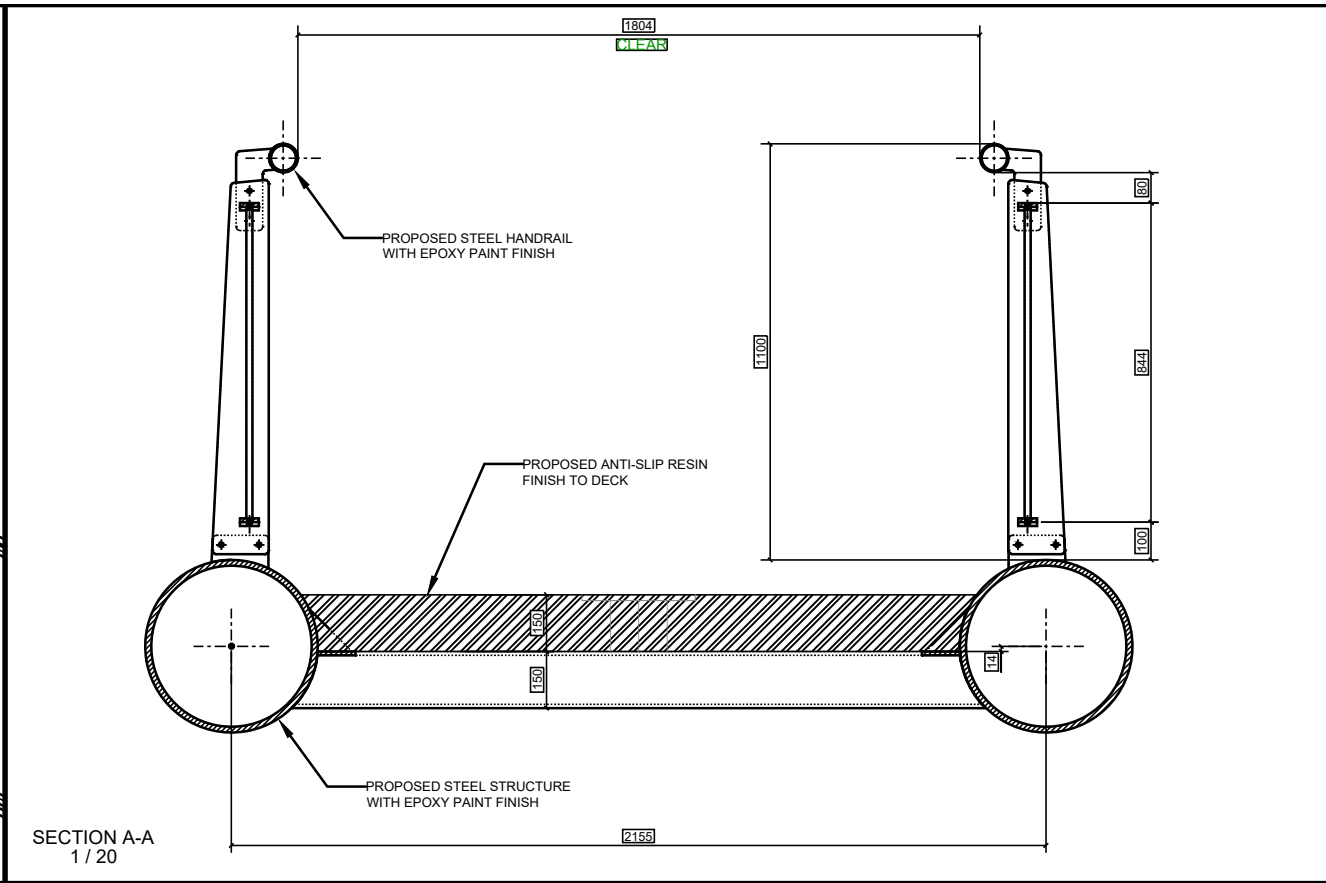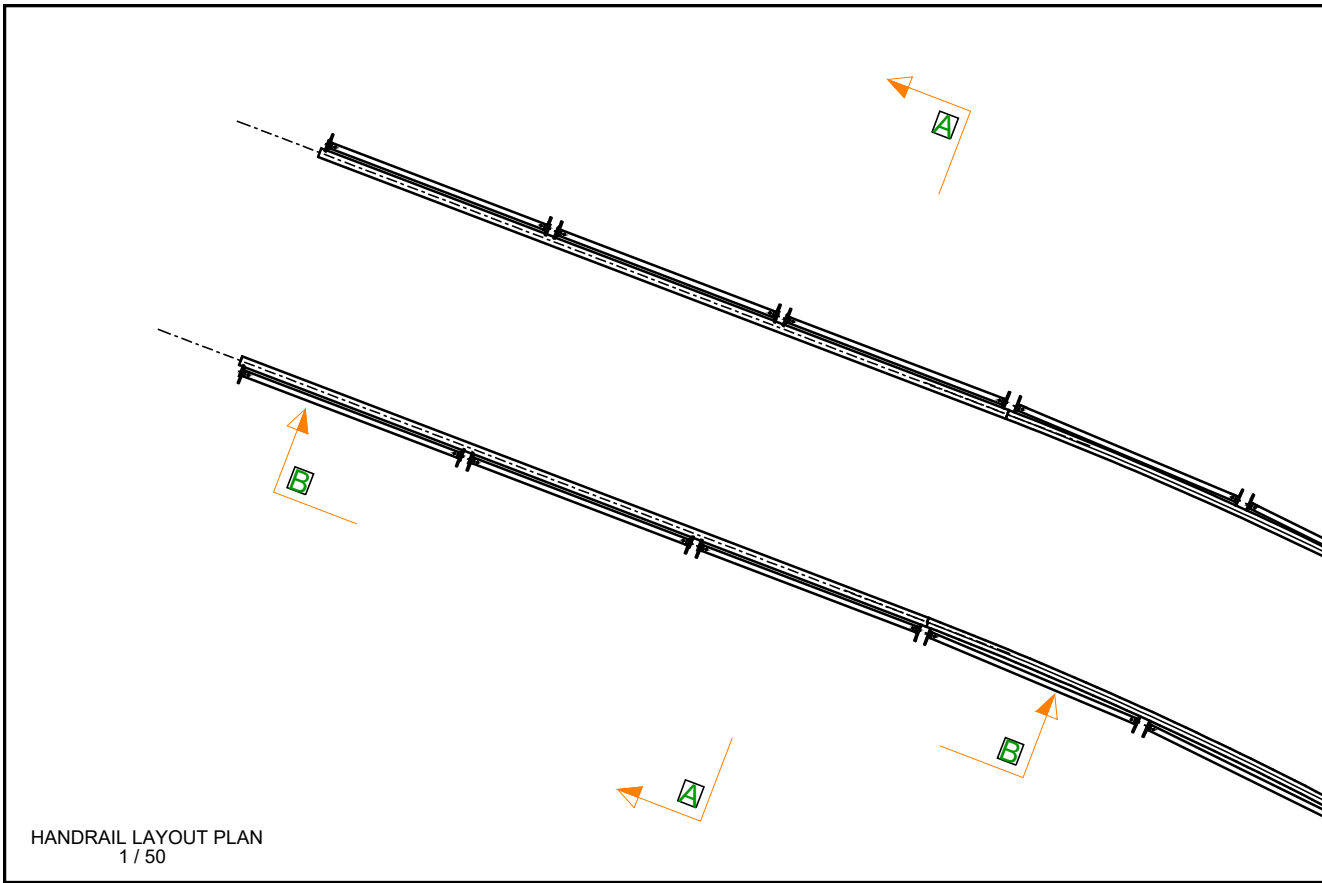

© Copyright
This drawing and any design hereon is the copyright of the
Consultants and must not be reproduced without their written
consent.
All drawings remain the property of the Consultants.

 Comhairle Cathrach Chorcaí
Cork City Council

Rev	Suit	Description	Drawn	Ch'kd	Date
C01	A1	Issued for planning	TD	TF	22.10.26
P01	S3	ISSUED TO CLIENT	AM	TF	24.04.26

Client

CORK CITY COUNCIL

 **egis**
info.ireland@egis-group.com
Formerly JB Barry & Partners who became part of Egis in 2023

Project
TOWER PEDESTRIAN SCHEME

Drawing Title
PEDESTRIAN ACCESS BRIDGE
HANDRAIL LAYOUT

Drawn by	AM	Date	21.04.26
Checked by	TF	Date	21.04.26
Approved by	TF	Date	21.04.26
Internal Project REF	EEI: 24207		
Scales : AS SHOWN @ A3			
Stage : PLANNING			
Drawing No.	24207-EEI-XX-XX-DR-SE-07003	Revision	C01
Suitability Code	A1		