1. ALL DIMENSIONS IN MILLIMETRES (mm) UNLESS NOTED OTHERWISE.

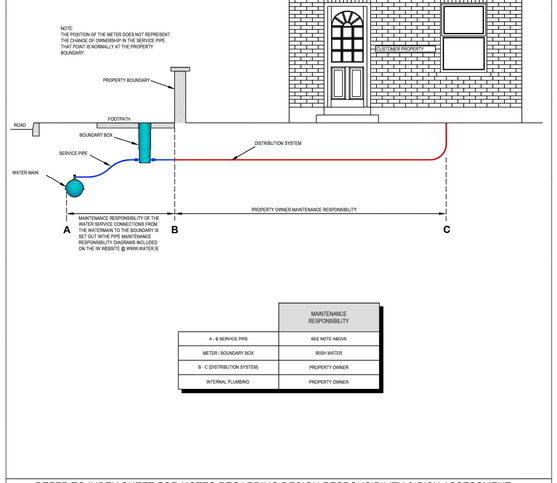

MAINTENANCE RESPONSIBILITY	
A - B SERVICE PIPE	SEE NOTE ABOVE
METER / BOUNDARY BOX	IRISH WATER
B - C (DISTRIBUTION SYSTEM)	PROPERTY OWNER
INTERNAL PLUMBING	PROPERTY OWNER

REFER TO INDEX SHEET FOR NOTES REGARDING DESIGN RESPONSIBILITY & RISK ASSESSMENT

UISCE EIREANN · IRISH WATER

No	Date	Drn	Chk	Description	App
1	07/20/R1	TOC	TOC	Responsibility Changed	WOD
0	09/15.JMC	TOC	TOC	Initial Issue	SL

STANDARD DETAILS - WATER

TITLE: WATER SERVICE CONNECTION RESPONSIBILITY

SCALE: NOT TO SCALE | DATE: SEPT. 2015

DRAWING No.: STD-W- 01 | REV: 1

1. WATER MAIN LAYOUTS SHALL BE ARRANGED IN LOOPS OR RINGS SO AS TO AVOID "DEAD ENDS" OR TERMINAL POINTS. ALL MAINS SHALL TERMINATE IN A LOOP OR RING TO ACCOMMODATE ONE DIRECTIONAL FLUSHING OF THE NETWORK. LOOPS SHALL HAVE A MINIMUM OF 2 HOUSES AND 1 HYDRANT.
2. THE MINIMUM PIPE SIZE SHALL BE 100mm INTERNAL DIAMETER IN HOUSING DEVELOPMENTS OF 45 AND UP TO 100 HOUSES. DEVELOPMENTS OF 100 HOUSES AND ABOVE SHALL HAVE A MINIMUM PIPE SIZE OF 150mm INTERNAL DIAMETER BFINE AND 100mm BRANCH MAINS. NOMINAL INTERNAL DIAMETERS OF 80mm AND LESS MAY BE ALLOWED IN SMALLER DEVELOPMENTS BUT NOT WHERE HYDRANTS ARE LOCATED AND ONLY AFTER PRIOR WRITTEN AGREEMENT FROM IRISH WATER.
3. 100mm DIAMETER PIPE SHALL BE THE MINIMUM SIZE FOR INDUSTRIAL OR COMMERCIAL DEVELOPMENTS.
4. EVERY PREMISE SHOULD HAVE A SEPARATE SERVICE CONNECTION. THE USE OF COMMON SERVICE PIPES IS NOT ALLOWED. SERVICE CONNECTIONS SHALL BE AS SHORT AS REASONABLY POSSIBLE. LONG SERVICE CONNECTIONS (IN EXCESS OF 15m) WILL NOT BE ALLOWED. A RODDER MAIN AT THE OPPOSITE SIDE OF THE ROAD TO THE MAIN WATER MAIN MAY BE REQUIRED SUBJECT TO APPROVAL FROM IRISH WATER. SERVICE CONNECTIONS SHALL BE A MINIMUM PIPE SIZE OF 25mm OUTSIDE DIAMETER, 20mm INTERNAL DIAMETER.
5. WATER MAINS SHOULD BE LAID TO PROVIDE THE OPTIMUM CIRCULATION IN THE LOCAL WATER NETWORK. WATER MAINS MAY TERMINATE IN A DEAD END ONLY WITH IRISH WATER APPROVAL, IN WHICH CASE AN ON-LINE WASHOUT HYDRANT SHALL BE PROVIDED AT THE DEAD END, ADJACENT TO THE LAST HOUSE SERVED.
6. VALVES SHALL BE ARRANGED IN SUCH A MANNER TO ALLOW THE NETWORK TO BE MANAGED TO ENSURE THAT NO MORE THAN 40 PROPERTIES LOSE WATER FROM A BURST ON THE SYSTEM AT ANY ONE TIME.
7. NO DOMESTIC PROPERTY SHALL BE MORE THAN 46m FROM A HYDRANT. HYDRANT DETAILS AND LOCATIONS SHALL BE SUBJECT TO THE APPROVAL OF THE RELEVANT LOCAL AUTHORITY FIRE DEPARTMENT.
8. WATER SUPPLY MAINS SHALL BE LAID IN COMMON AREAS AND NOT THROUGH INDIVIDUAL PRIVATE GARDENS OR DRIVEWAYS ETC.
9. A THREE-WAY VALVE ARRANGEMENT SHALL BE PROVIDED AT ALL JUNCTIONS, AS A MINIMUM.
10. DISTRIBUTION PIPEWORK SHALL BE LAID IN THE WIDEST HARD SIDE OF THE ENTRANCE TO THE NEW DEVELOPMENT (FROM A VIEW FACING INTO THE DEVELOPMENT) IF POSSIBLE AND WHERE THE PROPERTIES ARE EQUALLY AND REASONABLY DISTRIBUTED AT BOTH SIDES OF THE ESTATE ROAD.
11. AIR VALVES TO BE LOCATED AT POINTS WHERE AIR IS LIKELY TO BUILD UP.
12. THE DEVELOPER IS TO LIAISE WITH THE FIRE SERVICES AUTHORITY IN ORDER TO ENSURE FIRE FLOWS ARE AVAILABLE THROUGHOUT THE DEVELOPMENT.
13. BULK FLOW METERS SHALL BE FITTED IN ALL DEVELOPMENTS WITH A DEMAND IN EXCESS OF 20m³ PER DAY. BULK FLOW METERS SHALL HAVE A FACTORY FITTED AMR AND INSTALLED IN A SUITABLE SIZED CHAMBER. DEVELOPMENTS WITH DEMANDS OF LESS THAN 20m³ PER DAY SHALL BE PROVIDED WITH A DEDICATED BYPASS PIPEWORK AND CHAMBER IN ACCORDANCE WITH IS-IR-26F TO ACCOMMODATE THE INSTALLATION OF A BULK METER.
14. WATERMAINS TO BE LOCATED IN GRASS VERGE. IF GRASS VERGE IS NOT AVAILABLE, WATERMAINS TO BE LOCATED UNDER FOOTPATH AWAY FROM KERB. REFER TO STD-W-11 FOR TYPICAL UTILITY LAYOUT.
15. WHERE A GRASS VERGE IS NOT AVAILABLE AND A FOOTPATH IS LESS THAN 1.2m WIDE, THE WATERMAIN IS PERMITTED ON THE ROADWAY.

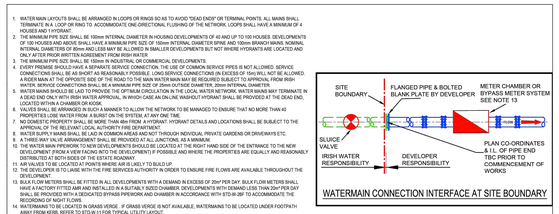

WATERMAIN CONNECTION INTERFACE AT SITE BOUNDARY

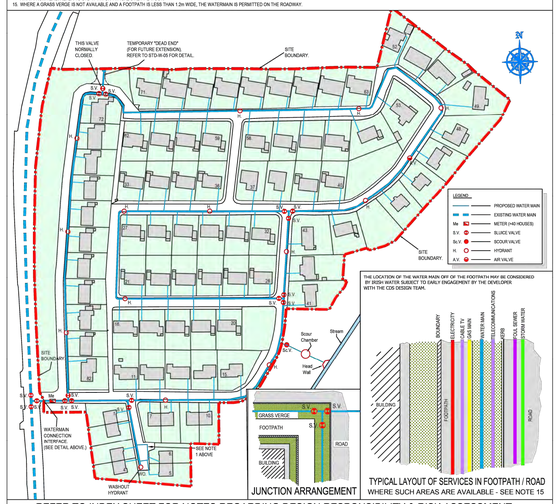

JUNCTION ARRANGEMENT

TYPICAL LAYOUT OF SERVICES IN FOOTPATH / ROAD WHERE SUCH AREAS ARE AVAILABLE - SEE NOTE 15

REFER TO INDEX SHEET FOR NOTES REGARDING DESIGN RESPONSIBILITY & RISK ASSESSMENT

UISCE EIREANN · IRISH WATER

No	Date	Drn	Chk	Description	App
2	07/20/R1	TOC	TOC	Connection Interface Detail added, notes added	WOD
1	11/17.JMC	TOC	TOC	"only "dead end" & stub 1 ref. added	WOD
0	09/15.JMC	TOC	TOC	Initial Issue	SL

STANDARD DETAILS - WATER

TITLE: TYPICAL LAYOUT FOR WATER MAINS WITHIN DEVELOPMENTS

SCALE: NOT TO SCALE | DATE: SEPT. 2015

DRAWING No.: STD-W- 02 | REV: 2

GENERAL NOTES:

1. ALL DIMENSIONS ARE IN MILLIMETRES (mm) UNLESS NOTED OTHERWISE.
2. FOR CONNECTION TO AN EXISTING MAIN THE CONNECTION SHALL BE AS PER THE PIPE MANUFACTURERS SPECIFICATION.
3. ELECTRO FUSION COUPLING TO BE INSTALLED IN ACCORDANCE WITH MANUFACTURER'S INSTRUCTIONS.
4. ALL CONCRETE TO BE IN ACCORDANCE WITH IS EN 206

BOUNDARY BOX NOTES:

1. THE BOUNDARY BOX IS TO BE IN ACCORDANCE WITH THE IRISH WATER SPECIFICATION, INCORPORATING A G13 MANIFOLD, STOP TAP, FIROIT PLUS & NON-RETURN VALVE.
2. THE BOUNDARY BOX SHALL BE POSITIONED IN PUBLIC SPACE & AS CLOSE AS POSSIBLE TO THE PROPERTY BOUNDARY BUT NO PART OR FITTING TO BE WITHIN 200mm OF THE PROPERTY BOUNDARY.
3. THE BOUNDARY BOX SHALL BE LOCATED WHERE IT IS SAFE TO OPEN THE COVER & ACCESS THE STOP TAP OR VISUALLY READ THE METER, i.e. ON A FOOTPATH OR VERGE, & NOT IN A CARRIAGEWAY.
4. THE SURFACE BOX COVER ON THE BOUNDARY BOX SHOULD BE NOT LESS THAN GRADE C (B5 58M-2-2011) & THE BOUNDARY BOX SHOULD BE LOCATED SUCH THAT HEAVIER GRADES OF COVER WOULD NOT BE REQUIRED.
5. THE SHAFT OF THE BOUNDARY BOX IS TO BE INSTALLED VERTICALLY, & THE SURFACE BOX/COVER INCLINED TO MATCH THE SURFACE GRADIENT.
6. THE BOUNDARY BOX IS TO BE INSTALLED AT A MINIMUM DEPTH OF 600mm (+/- 25mm) TO THE CROWN OF THE INLET & OUTLET FITTINGS ON THE OUTSIDE OF THE BOX.
7. THE BOUNDARY BOX SHALL BE SUITABLE FOR THE CONNECTION OF 20mm PE PIPE, & THE CONNECTION SHALL BE MADE IN A WAY INDICATED BY THE MANUFACTURER.
8. THE PIPE FITTINGS TO THE BOUNDARY BOX SHALL BE APPROVED BY THE BOUNDARY BOX MANUFACTURER.
9. THE BOUNDARY BOX SHALL BE INSTALLED HYGIENICALLY & LEFT CLEAN & FREE OF CONSTRUCTION WASTE OR DIRT FOR LATER METER INSTALLATION BY IRISH WATER
10. BOX TO BE FOUNDED ON 150mm (SUITE OF C12 BS5328) CONCRETE AND SURROUNDED WITH CLAUSE 804 GRANULAR MATERIAL.
11. THE DESIRABLE MINIMUM COVER FROM THE FINISHED GROUND LEVEL TO THE EXTERNAL CROWN OF A SERVICE CONNECTION SHALL BE 750mm WITH AN ABSOLUTE MINIMUM DEPTH OF 600mm FOR SHORT DISTANCES (SUITE OF C12 BS5328 REFERENCE). THE DESIRABLE MAXIMUM COVER FOR A SERVICE CONNECTION PIPE SHOULD BE 1200mm. WHERE PRACTICABLE.
12. CUSTOMER'S DISTRIBUTION PIPEWORK WITHIN THE PREMISES SHOULD BE SUITABLY SIZED TO ACCOMMODATE FLOW FROM 20mm INTERNAL DIAMETER SERVICE PIPE.
13. WHERE A GRASS VERGE IS NOT AVAILABLE AND A FOOTPATH IS LESS THAN 1.5m WIDE, THE WATERMAIN IS PERMITTED ON THE ROADWAY.
14. THE POSITION OF THE METER DOES NOT REPRESENT THE CHANGE OF OWNERSHIP IN THE SERVICE PIPE, THAT POINT IS NORMALLY AT THE PROPERTY BOUNDARY.
15. THE BOUNDARY BOX ACCOMMODATES ONTO, DN20 AND DN25 CONCENTRIC METERS. A G13 6" MANIFOLD IS TO BE USED FOR DN15 & DN20 METERS. A 12" MANIFOLD IS TO BE USED FOR DN25 METERS.

MAINTENANCE RESPONSIBILITY OF THE WATER SERVICE CONNECTIONS FROM THE WATERMAIN TO THE BOUNDARY IS SET OUT IN THE PIPE MAINTENANCE RESPONSIBILITY DIAGRAMS INCLUDED ON THE IW WEBSITE @ WWW.WATER.IE

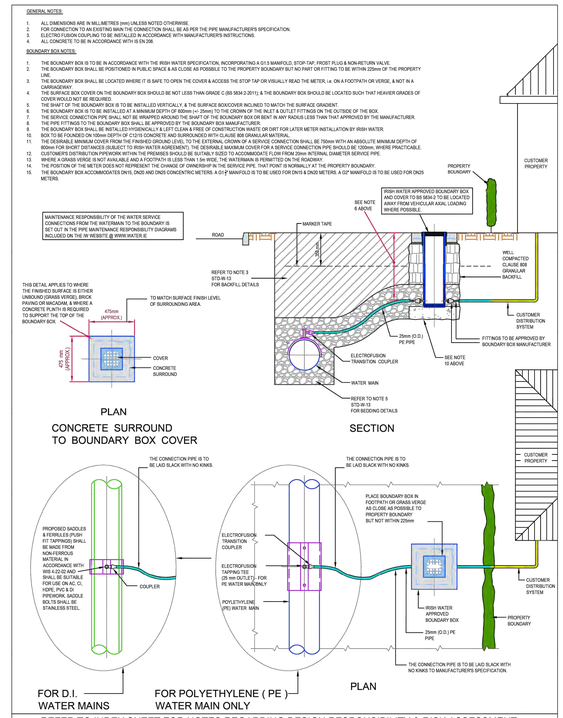

REFER TO INDEX SHEET FOR NOTES REGARDING DESIGN RESPONSIBILITY & RISK ASSESSMENT

UISCE EIREANN · IRISH WATER

No	Date	Drn	Chk	Description	App
4	07/20/R1	TOC		Service connection ownership revised, notes added	WOD
3	11/17.JMC	TOC	TOC	Updated & added notes	WOD
2	08/16.JMC	TOC	TOC	Revised D.I. service tapping detail	WOD
1	04/16.JMC	TOC	TOC	Added dimensions & notes	WOD
0	09/15.JMC	TOC	TOC	Initial Issue	SL

STANDARD DETAILS - WATER

TITLE: CUSTOMER CONNECTION AND BOUNDARY BOX (25mm OD PIPE)

SCALE: NOT TO SCALE | DATE: SEPT. 2015

DRAWING No.: STD-W- 03 | REV: 4

1. ALL DIMENSIONS ARE IN MILLIMETRES (mm) UNLESS NOTED OTHERWISE.
2. ALL BENDS, TEES, DEAD ENDS, ETC. OF PIPELINES TO BE ADEQUATELY RESTRAINED BY THRUST BLOCKS AS PER DRAWING No. STD-W-28.
3. BUTT FUSION WELDING AND ELECTRO FUSION JOINTING OF PIPES SHALL ONLY BE CARRIED OUT BY TRAINED OPERATIVES IN POSSESSION OF A CURRENT TRAINING CERTIFICATE, USING FULLY AUTOMATIC APPROVED JOINTING MACHINERIES IN ACCORDANCE WITH THE MANUFACTURER'S INSTRUCTIONS. THE IDENTITY OF THE PE PIPELINE MANUFACTURER SHALL BE MADE KNOWN TO IRISH WATER PRIOR TO COMMENCEMENT OF THE INSTALLATION. CERTIFICATION AND TESTING (INCLUDING INDEPENDENT THIRD PARTY CERTIFICATION) SHALL BE PROVIDED TO CONFIRM QUALITY ASSURANCE COMPLIANCE. EACH JOINT SHALL BE CLEARLY MARKED WITH THE JOINT LOGGED AUTOMATICALLY ON THE JOINTING MACHINE. A PRINTOUT OF THE JOINT DETAILS WITH A GPS LOCATION OF EACH JOINT, SHALL BE PROVIDED AND RETAINED FOR QUALITY ASSURANCE PURPOSES.
4. CONNECTING TO EXISTING MAINS IS TO BE CARRIED OUT BY IRISH WATER OR AN APPROVED IRISH WATER AGENT.
5. WHEN EXISTING AC WATERMAINS ARE PRESENT A SPECIFIC METHOD STATEMENT SHALL BE SUBMITTED TO IRISH WATER PRIOR TO WORKS TAKING PLACE AND SUBJECT TO WRITTEN APPROVAL, DETAILING THE PROTECTION TO BE PUT IN PLACE TO EXISTING MAINS, METHOD OF REMOVAL OF EXISTING AC, METHOD OF DISPOSAL OF EXISTING AC AND METHOD OF CONNECTION TO EXISTING AC.
6. PIPE MATERIAL REFERENCES AS FOLLOWS:
   AC - ASBESTOS CEMENT
   DI - DUCTILE IRON
   CI - CAST IRON
   PE - POLYETHYLENE
   uPVC - UNPLASTICISED POLY VINYL CHLORIDE
   ST - STEEL
   OTHER - REFERS TO ALL EXISTING PIPE MATERIALS OTHER THAN PE (TYPICALLY AC, DI, CI, uPVC & ST)
7. SLUICE VALVE CHAMBERS TO BE IN ACCORDANCE WITH STD-W-14 (DI) AND STD-W-15 (PE). CHAMBERS NOT SHOWN FOR CLARITY.
8. ALL THRUST FLANGES TO BE ADEQUATELY RESTRAINED BY THRUST BLOCKS AS PER DRAWING No. STD-W-28. THRUST BLOCKS NOT SHOWN FOR CLARITY.
9. DOUBLE FLANGED SEPARATION PIPE, UP TO 5m IN LENGTH, MAY BE REQUIRED TO ALLOW SEPARATION DISTANCE BETWEEN VALVE CHAMBERS.
10. VALVES SHALL BE ARRANGED IN SUCH A MANNER TO ALLOW FOR THE NETWORK TO BE MANAGED TO ENSURE THAT NO MORE 40 PROPERTIES LOSE WATER FROM A BURST ON THE SYSTEM AT ANY ONE TIME.
11. UNEQUAL TEES MAY BE USED INSTEAD OF CONCENTRIC TAPERS (WHERE APPLICABLE).

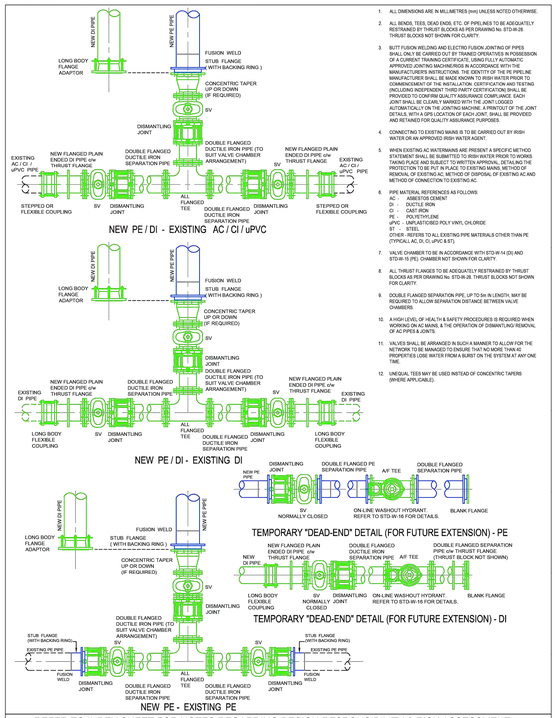

REFER TO INDEX SHEET FOR NOTES REGARDING DESIGN RESPONSIBILITY & RISK ASSESSMENT

UISCE EIREANN · IRISH WATER

No	Date	Drn	Chk	Description	App
3	07/20/R1	TOC	TOC	Added Note 12, separation pipe material added, dismantling joints relocated	WOD
2	11/17.JMC	TOC	TOC	Added new D.I. pipe to details, added 3 No. details & updated notes	WOD
1	08/16.JMC	TOC	TOC	Added Notes 10	WOD
0	09/15.JMC	TOC	TOC	Initial Issue	SL

STANDARD DETAILS - WATER

TITLE: GENERAL PIPE CONNECTIONS (Sheet 2 of 7)

SCALE: NOT TO SCALE | DATE: SEPT. 2015

DRAWING No.: STD-W- 05 | REV: 3

1. ALL DIMENSIONS ARE IN MILLIMETRES (mm) UNLESS NOTED OTHERWISE.
2. ALL BENDS, TEES, DEAD ENDS, ETC. OF PIPELINES TO BE ADEQUATELY RESTRAINED BY THRUST BLOCKS AS PER DRAWING No. STD-W-28.
3. BUTT FUSION WELDING AND ELECTRO FUSION JOINTING OF PIPES SHALL ONLY BE CARRIED OUT BY TRAINED OPERATIVES IN POSSESSION OF A CURRENT TRAINING CERTIFICATE, USING FULLY AUTOMATIC APPROVED JOINTING MACHINERIES IN ACCORDANCE WITH THE MANUFACTURER'S INSTRUCTIONS. THE IDENTITY OF THE PE PIPELINE MANUFACTURER SHALL BE MADE KNOWN TO IRISH WATER PRIOR TO COMMENCEMENT OF THE INSTALLATION. CERTIFICATION AND TESTING (INCLUDING INDEPENDENT THIRD PARTY CERTIFICATION) SHALL BE PROVIDED TO CONFIRM QUALITY ASSURANCE COMPLIANCE. EACH JOINT SHALL BE CLEARLY MARKED WITH THE JOINT LOGGED AUTOMATICALLY ON THE JOINTING MACHINE. A PRINTOUT OF THE JOINT DETAILS WITH A GPS LOCATION OF EACH JOINT, SHALL BE PROVIDED AND RETAINED FOR QUALITY ASSURANCE PURPOSES.
4. CONNECTING TO EXISTING MAINS IS TO BE CARRIED OUT BY IRISH WATER OR AN APPROVED IRISH WATER AGENT.
5. WHEN EXISTING AC WATERMAINS ARE PRESENT A SPECIFIC METHOD STATEMENT SHALL BE SUBMITTED TO IRISH WATER PRIOR TO WORKS TAKING PLACE AND SUBJECT TO WRITTEN APPROVAL, DETAILING THE PROTECTION TO BE PUT IN PLACE TO EXISTING MAINS, METHOD OF REMOVAL OF EXISTING AC, METHOD OF DISPOSAL OF EXISTING AC AND METHOD OF CONNECTION TO EXISTING AC.
6. PIPE MATERIAL REFERENCES AS FOLLOWS:
   AC - ASBESTOS CEMENT
   DI - DUCTILE IRON
   CI - CAST IRON
   PE - POLYETHYLENE
   uPVC - UNPLASTICISED POLY VINYL CHLORIDE
   ST - STEEL
   OTHER - REFERS TO ALL EXISTING PIPE MATERIALS OTHER THAN PE (TYPICALLY AC, DI, CI, uPVC & ST)
7. VALVE CHAMBER TO BE IN ACCORDANCE WITH STD-W-14 (DI) AND STD-W-15 (PE). CHAMBER NOT SHOWN FOR CLARITY.
8. ALL THRUST FLANGES TO BE ADEQUATELY RESTRAINED BY THRUST BLOCKS AS PER DRAWING No. STD-W-28. THRUST BLOCKS NOT SHOWN FOR CLARITY.
9. DOUBLE FLANGED SEPARATION PIPE, UP TO 5m IN LENGTH, MAY BE REQUIRED TO ALLOW SEPARATION DISTANCE BETWEEN VALVE CHAMBERS.
10. A HIGH LEVEL OF HEALTH & SAFETY PROCEDURES IS REQUIRED WHEN WORKING ON AC MAINS, & THE OPERATION OF DISMANTLING REMOVAL OF AC PIPES & JOINTS.
11. VALVES SHALL BE ARRANGED IN SUCH A MANNER TO ALLOW FOR THE NETWORK TO BE MANAGED TO ENSURE THAT NO MORE THAN 40 PROPERTIES LOSE WATER FROM A BURST ON THE SYSTEM AT ANY ONE TIME.
12. UNEQUAL TEES MAY BE USED INSTEAD OF CONCENTRIC TAPERS (WHERE APPLICABLE).

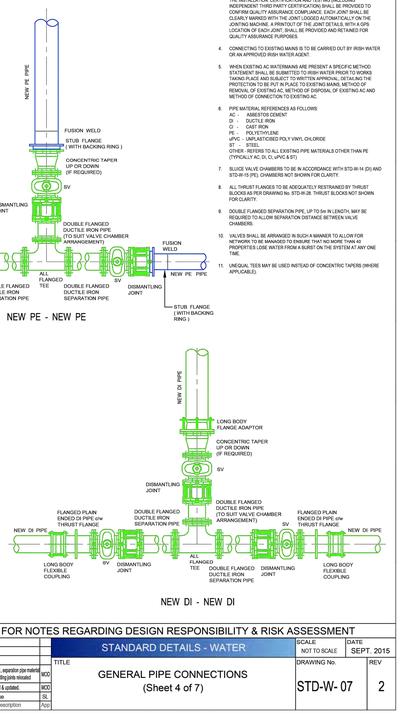

REFER TO INDEX SHEET FOR NOTES REGARDING DESIGN RESPONSIBILITY & RISK ASSESSMENT

UISCE EIREANN · IRISH WATER

No	Date	Drn	Chk	Description	App
2	07/20/R1	TOC	TOC	Added flanges 11, separation pipe material added, dismantling joints relocated	WOD
1	11/17.JMC	TOC	TOC	Notes added & updated.	WOD
0	09/15.JMC	TOC	TOC	Initial Issue	SL

STANDARD DETAILS - WATER

TITLE: GENERAL PIPE CONNECTIONS (Sheet 4 of 7)

SCALE: NOT TO SCALE | DATE: SEPT. 2015

DRAWING No.: STD-W- 07 | REV: 2

1. ALL DIMENSIONS ARE IN MILLIMETRES (mm) UNLESS NOTED OTHERWISE.
2. ALL BENDS, TEES, DEAD ENDS, ETC. OF PIPELINES TO BE ADEQUATELY RESTRAINED BY THRUST BLOCKS AS PER DRAWING No. STD-W-28.
3. BUTT FUSION WELDING AND ELECTRO FUSION JOINTING OF PIPES SHALL ONLY BE CARRIED OUT BY TRAINED OPERATIVES IN POSSESSION OF A CURRENT TRAINING CERTIFICATE, USING FULLY AUTOMATIC APPROVED JOINTING MACHINERIES IN ACCORDANCE WITH THE MANUFACTURER'S INSTRUCTIONS. THE IDENTITY OF THE PE PIPELINE MANUFACTURER SHALL BE MADE KNOWN TO IRISH WATER PRIOR TO COMMENCEMENT OF THE INSTALLATION. CERTIFICATION AND TESTING (INCLUDING INDEPENDENT THIRD PARTY CERTIFICATION) SHALL BE PROVIDED TO CONFIRM QUALITY ASSURANCE COMPLIANCE. EACH JOINT SHALL BE CLEARLY MARKED WITH THE JOINT LOGGED AUTOMATICALLY ON THE JOINTING MACHINE. A PRINTOUT OF THE JOINT DETAILS WITH A GPS LOCATION OF EACH JOINT, SHALL BE PROVIDED AND RETAINED FOR QUALITY ASSURANCE PURPOSES.
4. CONNECTING TO EXISTING MAINS IS TO BE CARRIED OUT BY IRISH WATER OR AN APPROVED IRISH WATER AGENT.
5. WHEN EXISTING AC WATERMAINS ARE PRESENT A SPECIFIC METHOD STATEMENT SHALL BE SUBMITTED TO IRISH WATER PRIOR TO WORKS TAKING PLACE AND SUBJECT TO WRITTEN APPROVAL, DETAILING THE PROTECTION TO BE PUT IN PLACE TO EXISTING MAINS, METHOD OF REMOVAL OF EXISTING AC, METHOD OF DISPOSAL OF EXISTING AC AND METHOD OF CONNECTION TO EXISTING AC.
6. PIPE MATERIAL REFERENCES AS FOLLOWS:
   AC - ASBESTOS CEMENT
   DI - DUCTILE IRON
   CI - CAST IRON
   PE - POLYETHYLENE
   uPVC - UNPLASTICISED POLY VINYL CHLORIDE
   ST - STEEL
   OTHER - REFERS TO ALL EXISTING PIPE MATERIALS OTHER THAN PE (TYPICALLY AC, DI, CI, uPVC & ST)
7. VALVE CHAMBER TO BE IN ACCORDANCE WITH STD-W-14 (DI) AND STD-W-15 (PE). CHAMBER NOT SHOWN FOR CLARITY.
8. ALL THRUST FLANGES TO BE ADEQUATELY RESTRAINED BY THRUST BLOCKS AS PER DRAWING No. STD-W-28. THRUST BLOCKS NOT SHOWN FOR CLARITY.
9. DOUBLE FLANGED SEPARATION PIPE, UP TO 5m IN LENGTH, MAY BE REQUIRED TO ALLOW SEPARATION DISTANCE BETWEEN VALVE CHAMBERS.
10. A HIGH LEVEL OF HEALTH & SAFETY PROCEDURES IS REQUIRED WHEN WORKING ON AC MAINS, & THE OPERATION OF DISMANTLING REMOVAL OF AC PIPES & JOINTS.
11. VALVES SHALL BE ARRANGED IN SUCH A MANNER TO ALLOW FOR THE NETWORK TO BE MANAGED TO ENSURE THAT NO MORE THAN 40 PROPERTIES LOSE WATER FROM A BURST ON THE SYSTEM AT ANY ONE TIME.
12. UNEQUAL TEES MAY BE USED INSTEAD OF CONCENTRIC TAPERS (WHERE APPLICABLE).

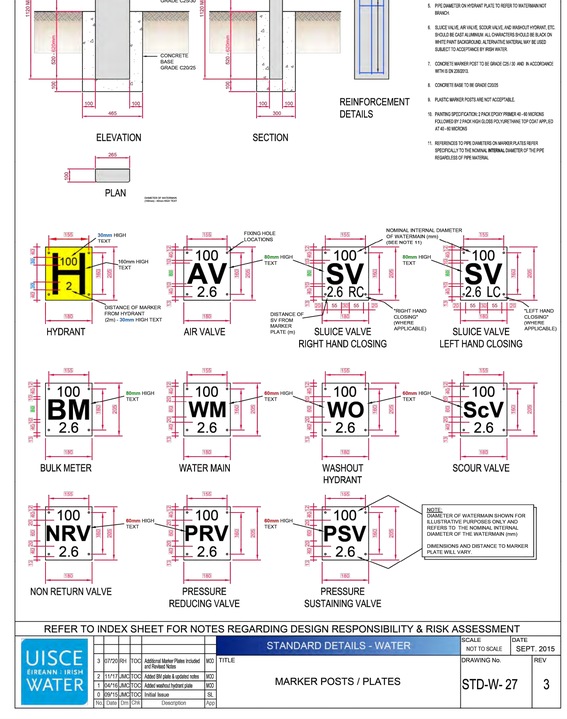

REFER TO INDEX SHEET FOR NOTES REGARDING DESIGN RESPONSIBILITY & RISK ASSESSMENT

UISCE EIREANN · IRISH WATER







